



SITE AS EXISTING

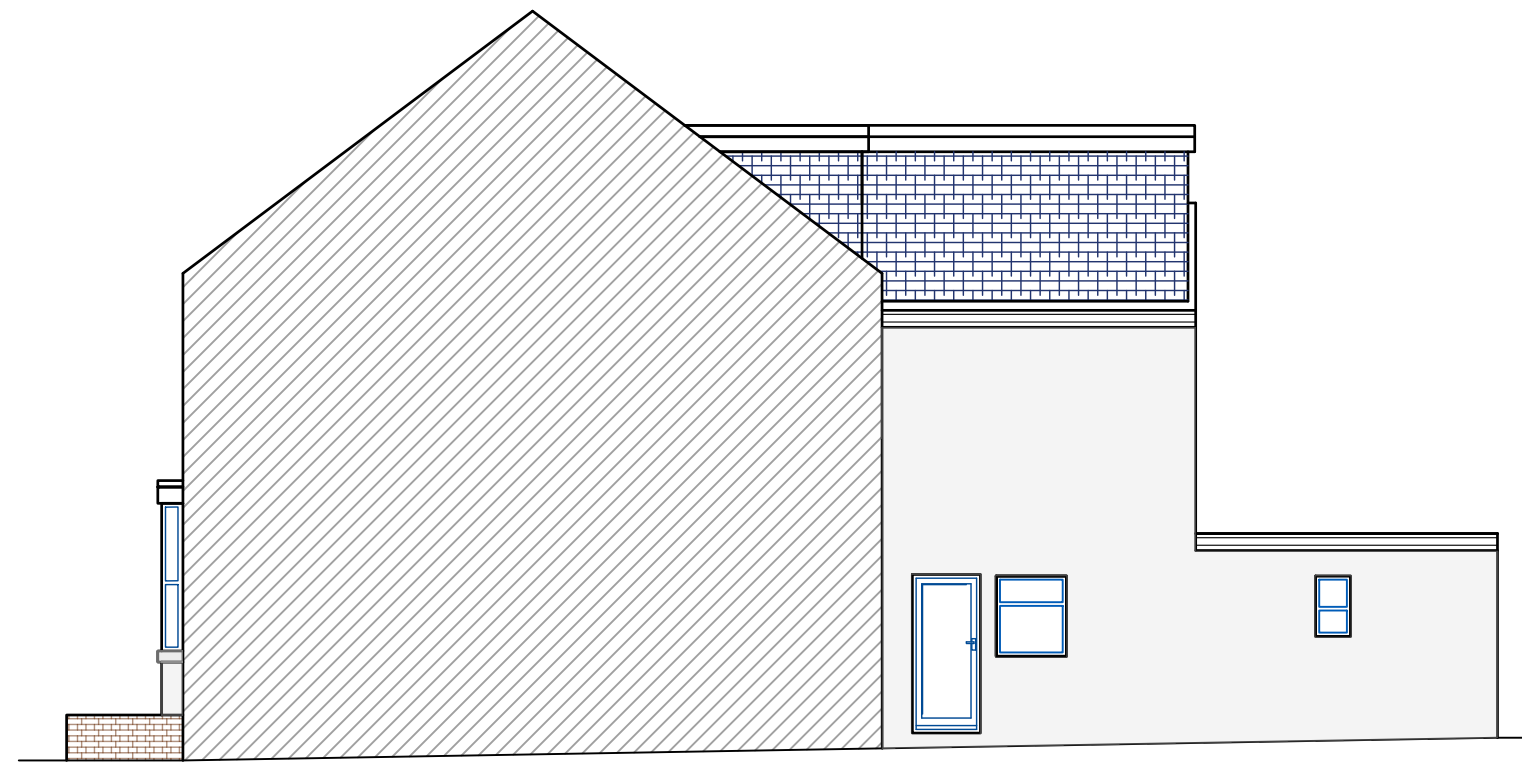

EXISTING SOUTH WEST ELEVATION
SCALE 1:100

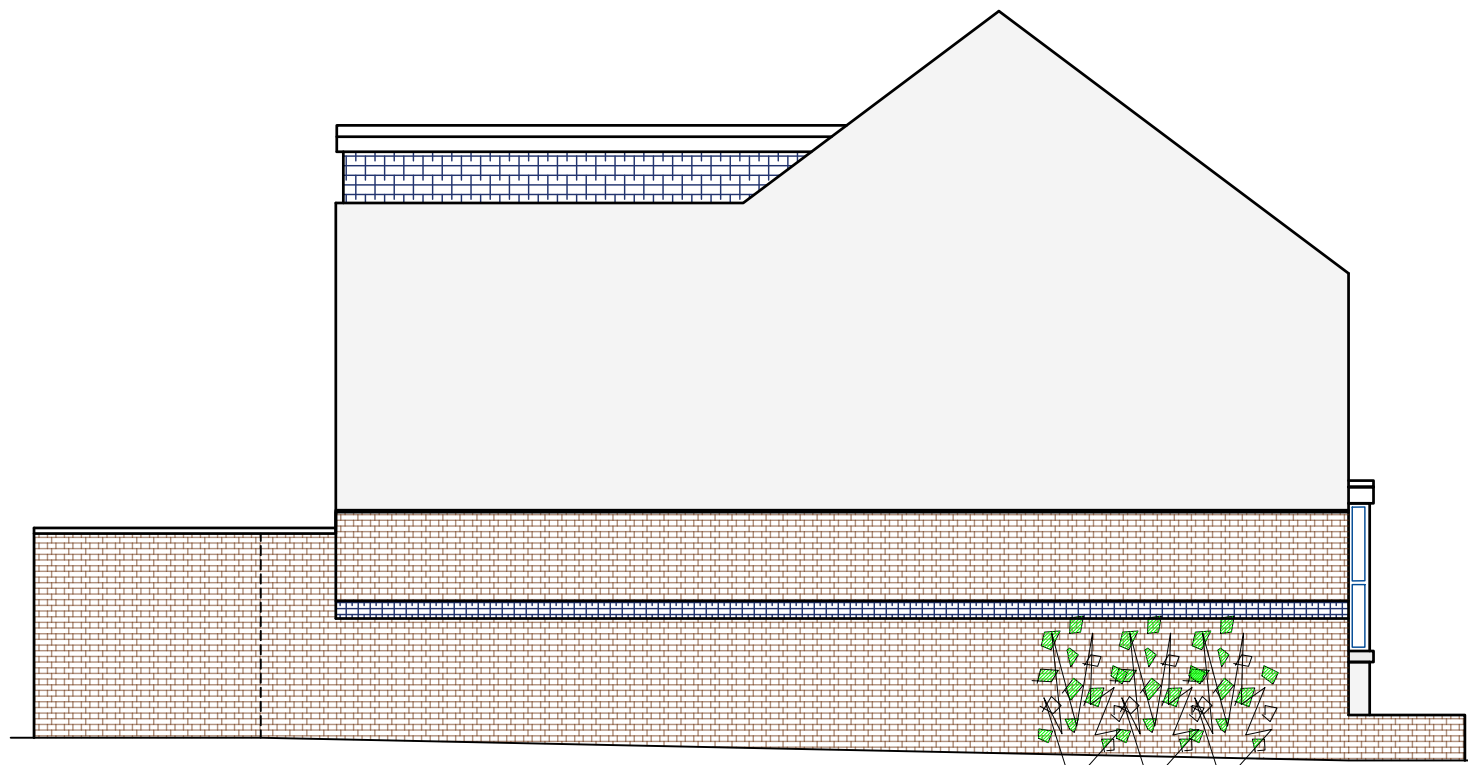


EXISTING NORTH EAST ELEVATION
SCALE 1:100




EXISTING REAR ELEVATION
SCALE 1:100




EXISTING FRONT ELEVATION
SCALE 1:100

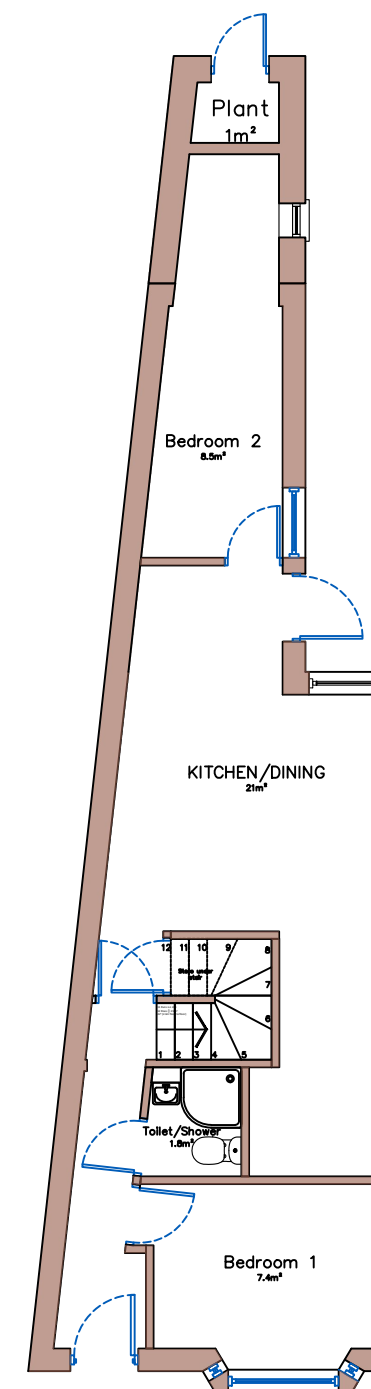


EXISTING GROUND FLOOR PLAN
SCALE 1:100

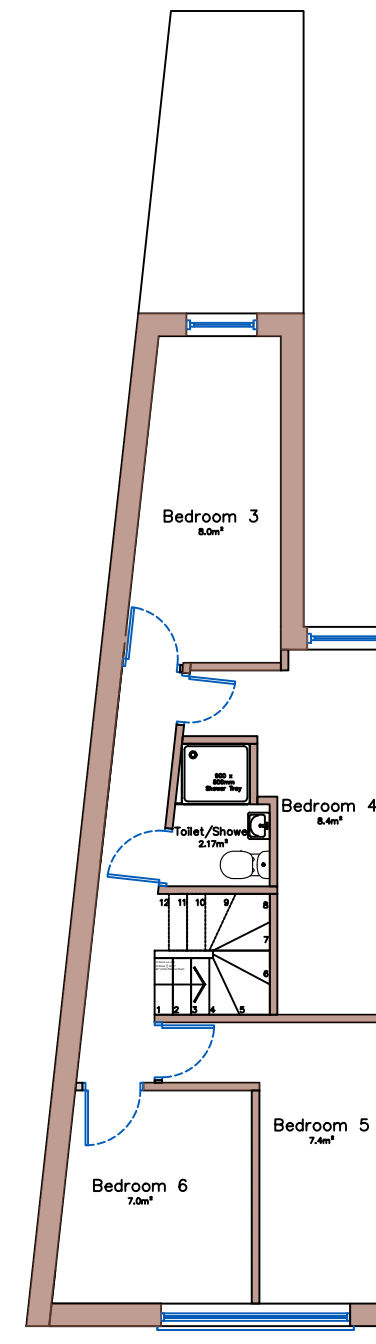


EXISTING FIRST FLOOR PLAN
SCALE 1:100

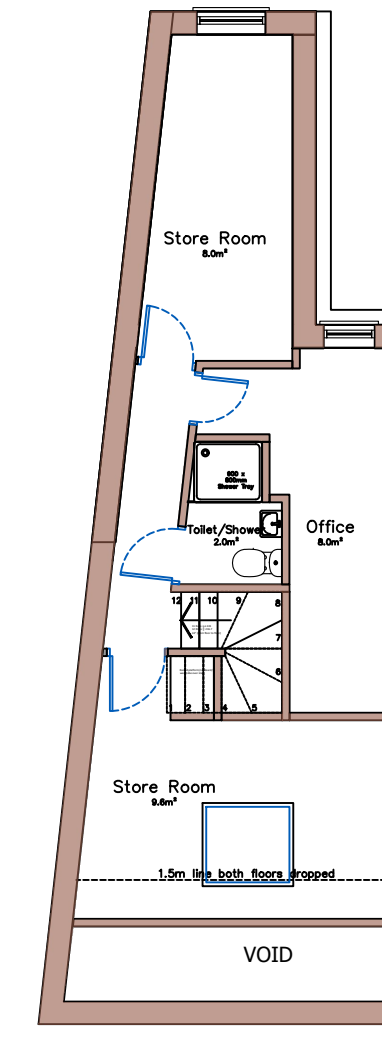


EXISTING SECOND FLOOR PLAN
SCALE 1:100

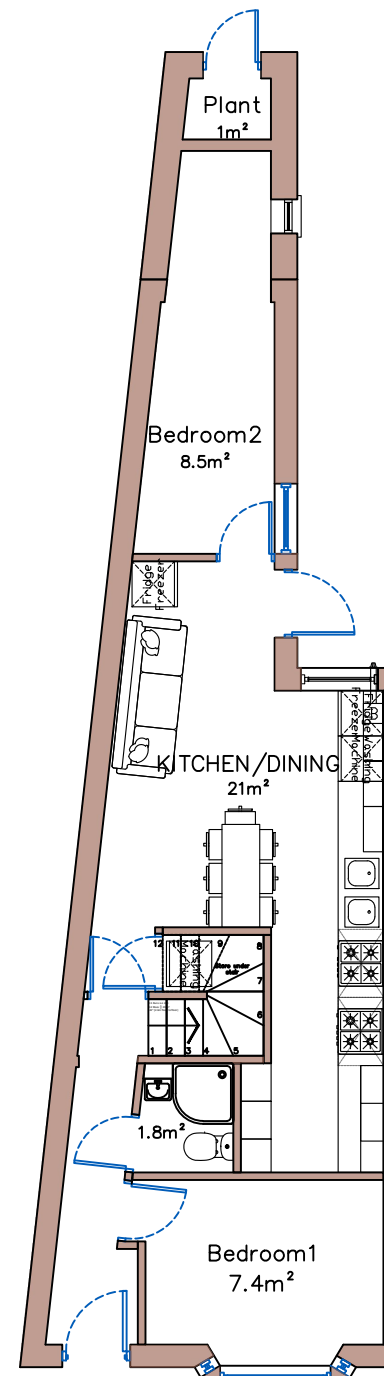


PROPOSED GROUND FLOOR PLAN
SCALE 1:100

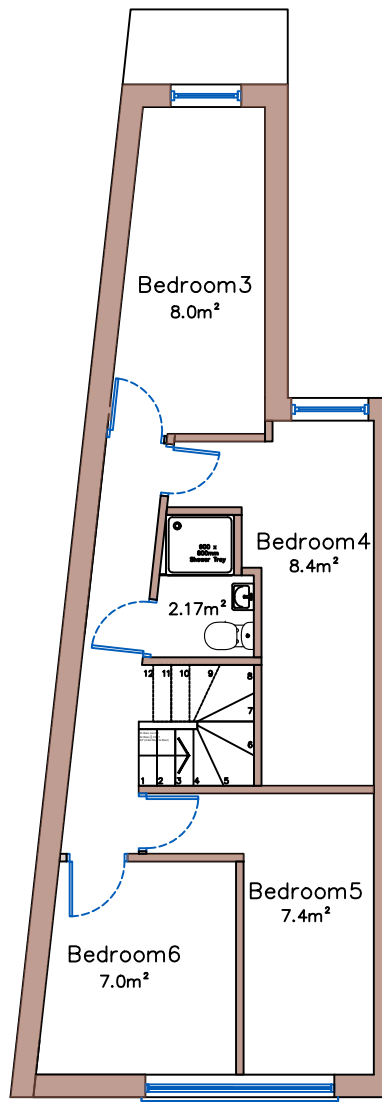


PROPOSED FIRST FLOOR PLAN
SCALE 1:100

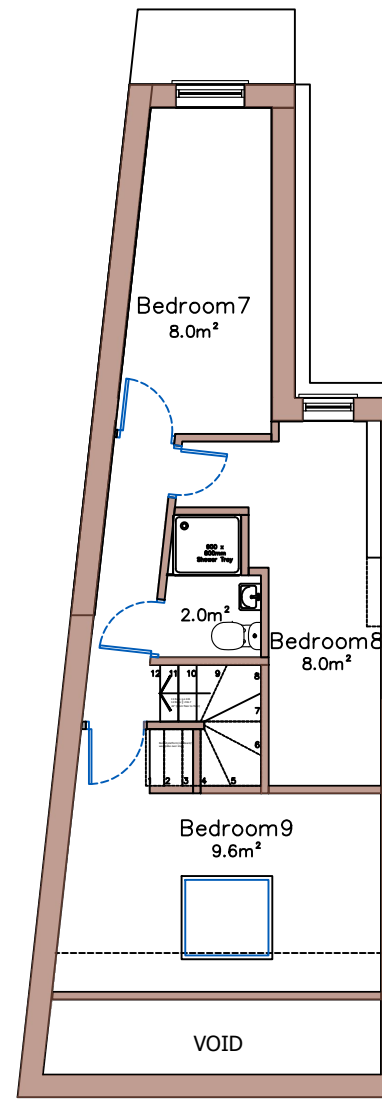

PROPOSED SECOND FLOOR PLAN
SCALE 1:100

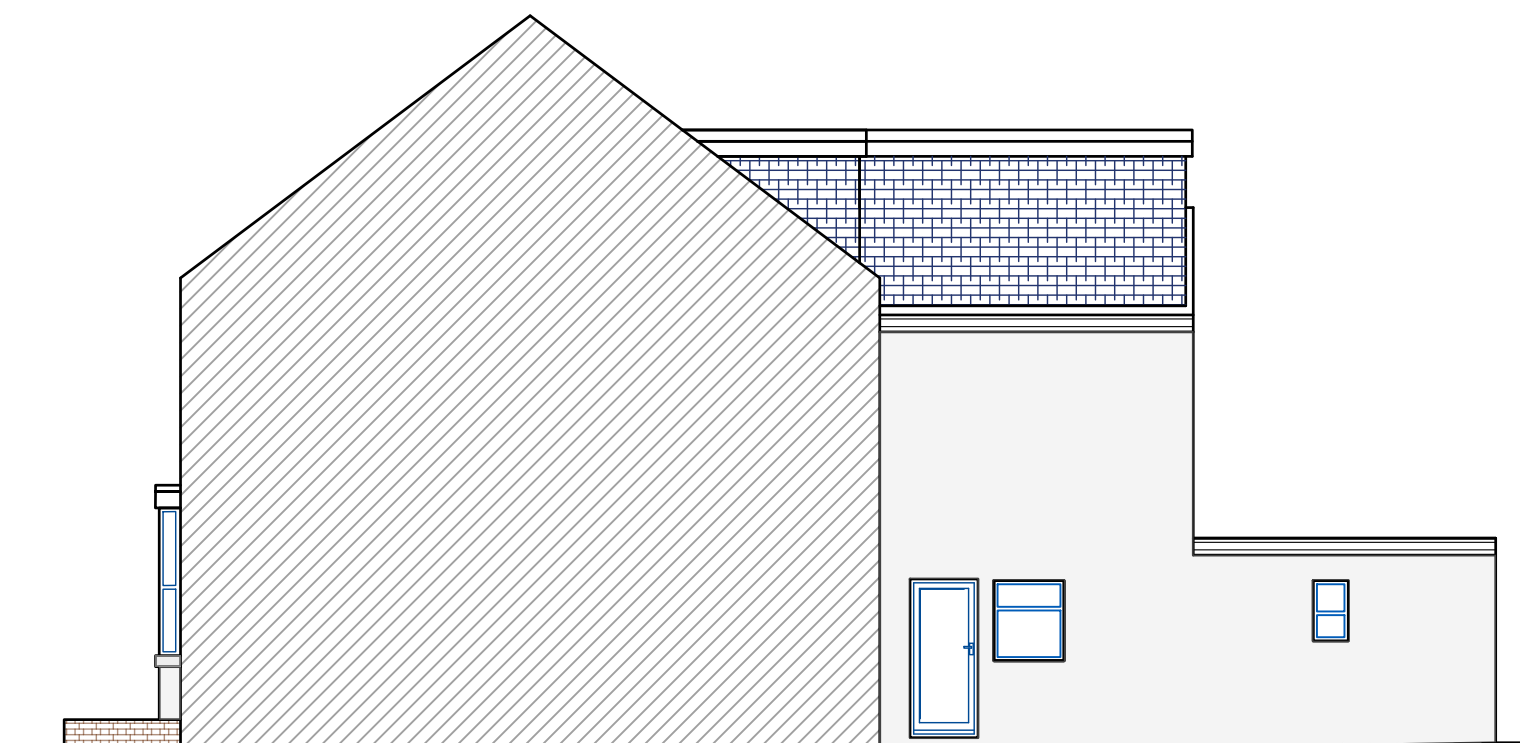


PROPOSED SOUTH WEST ELEVATION

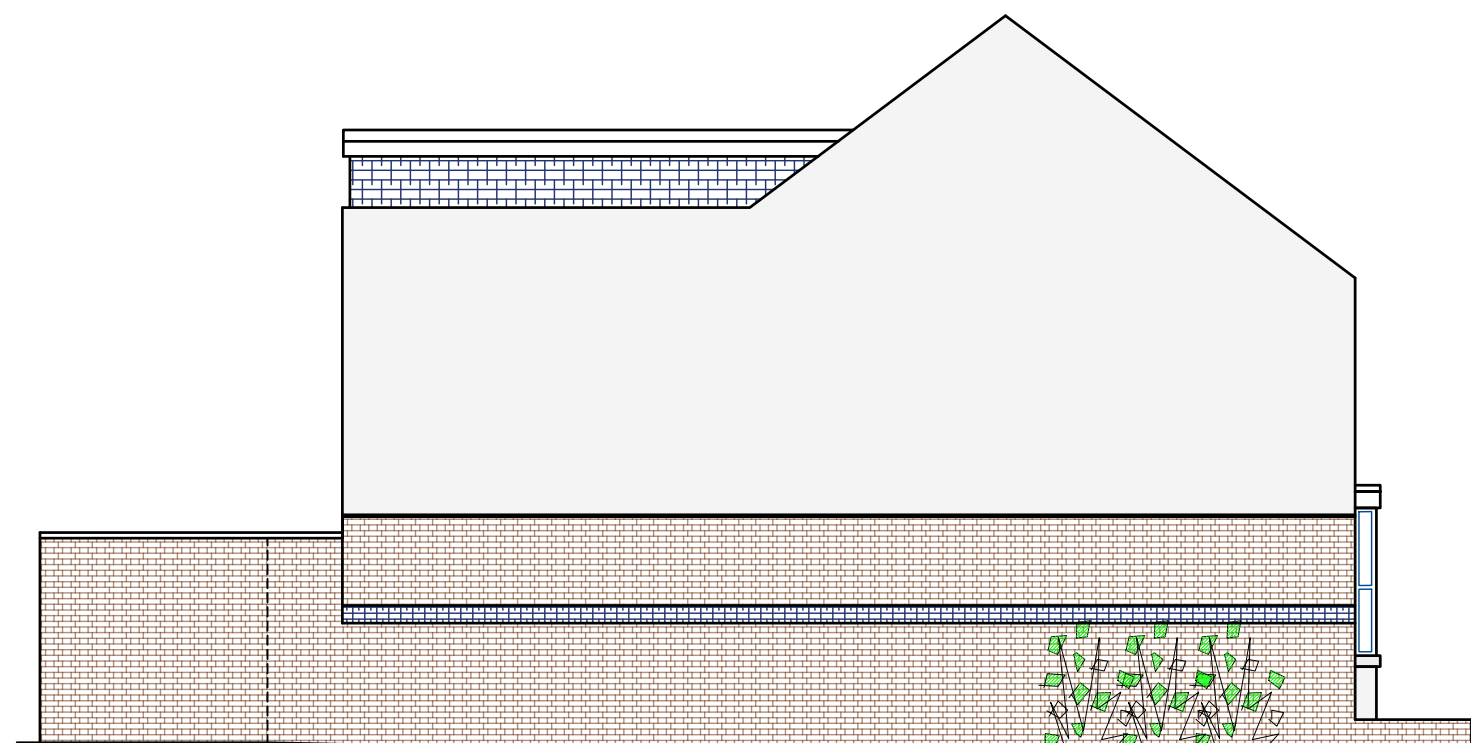

PROPOSED NORTH EAST ELEVATION




PROPOSED REAR ELEVATION

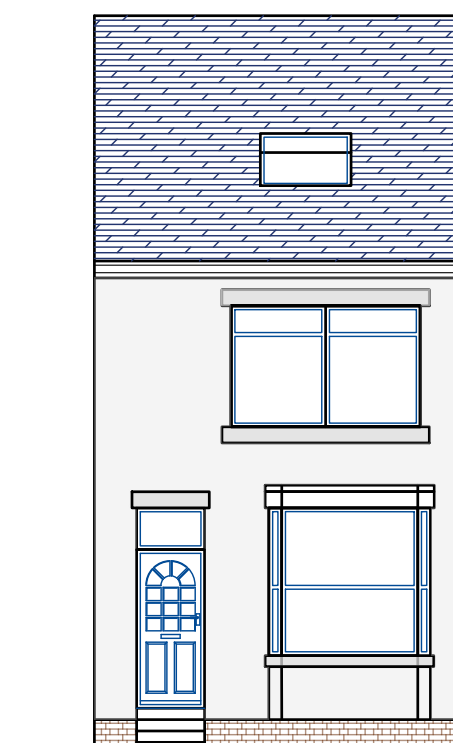


PROPOSED FRONT ELEVATION


SITE AS PROPOSED

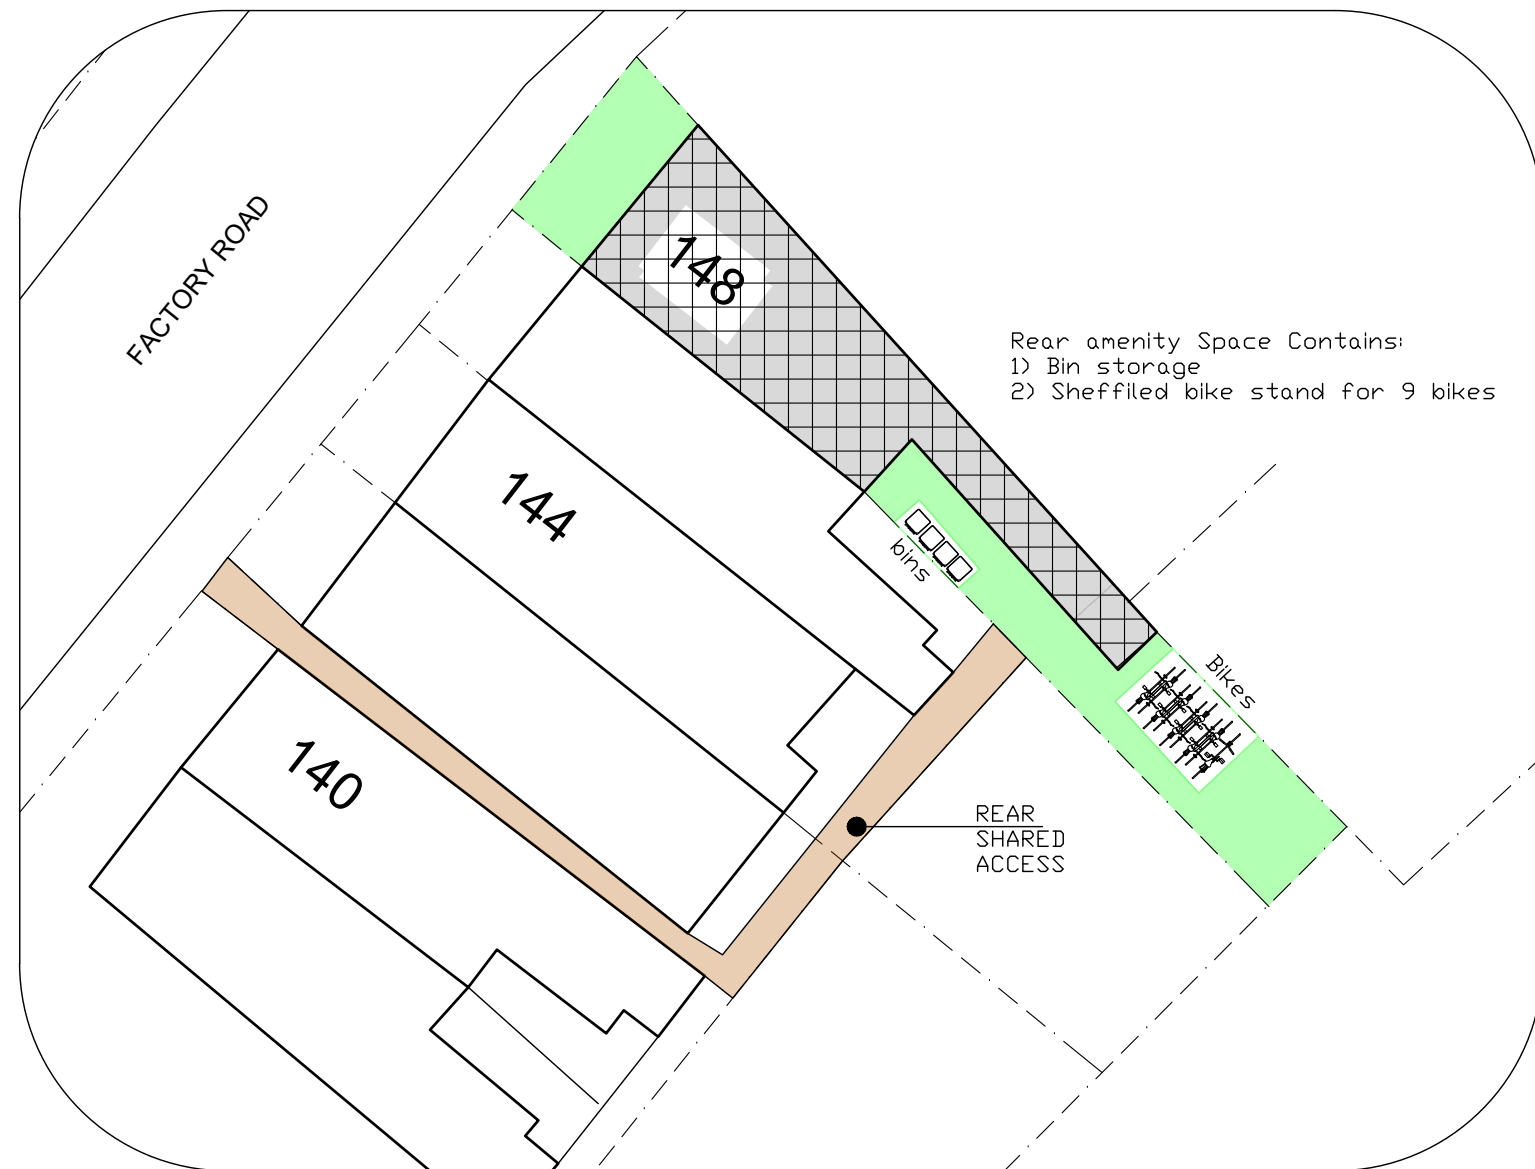

PROPOSED SITE LOCATION
(SCALE 1:200)
PROPOSAL SHOWN HATCHED

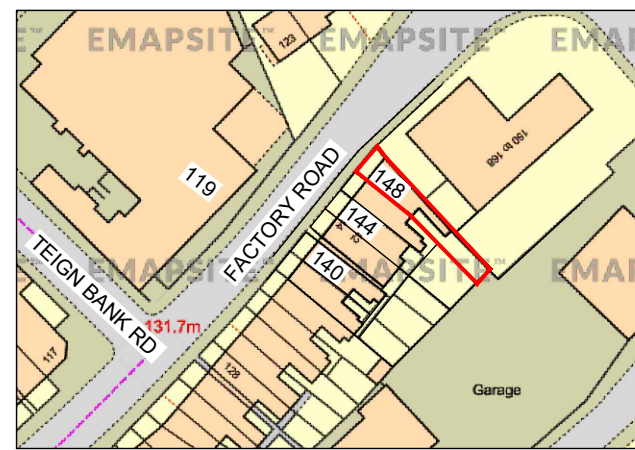

EXISTING AREA LOCATION
(SCALE 1:1250)

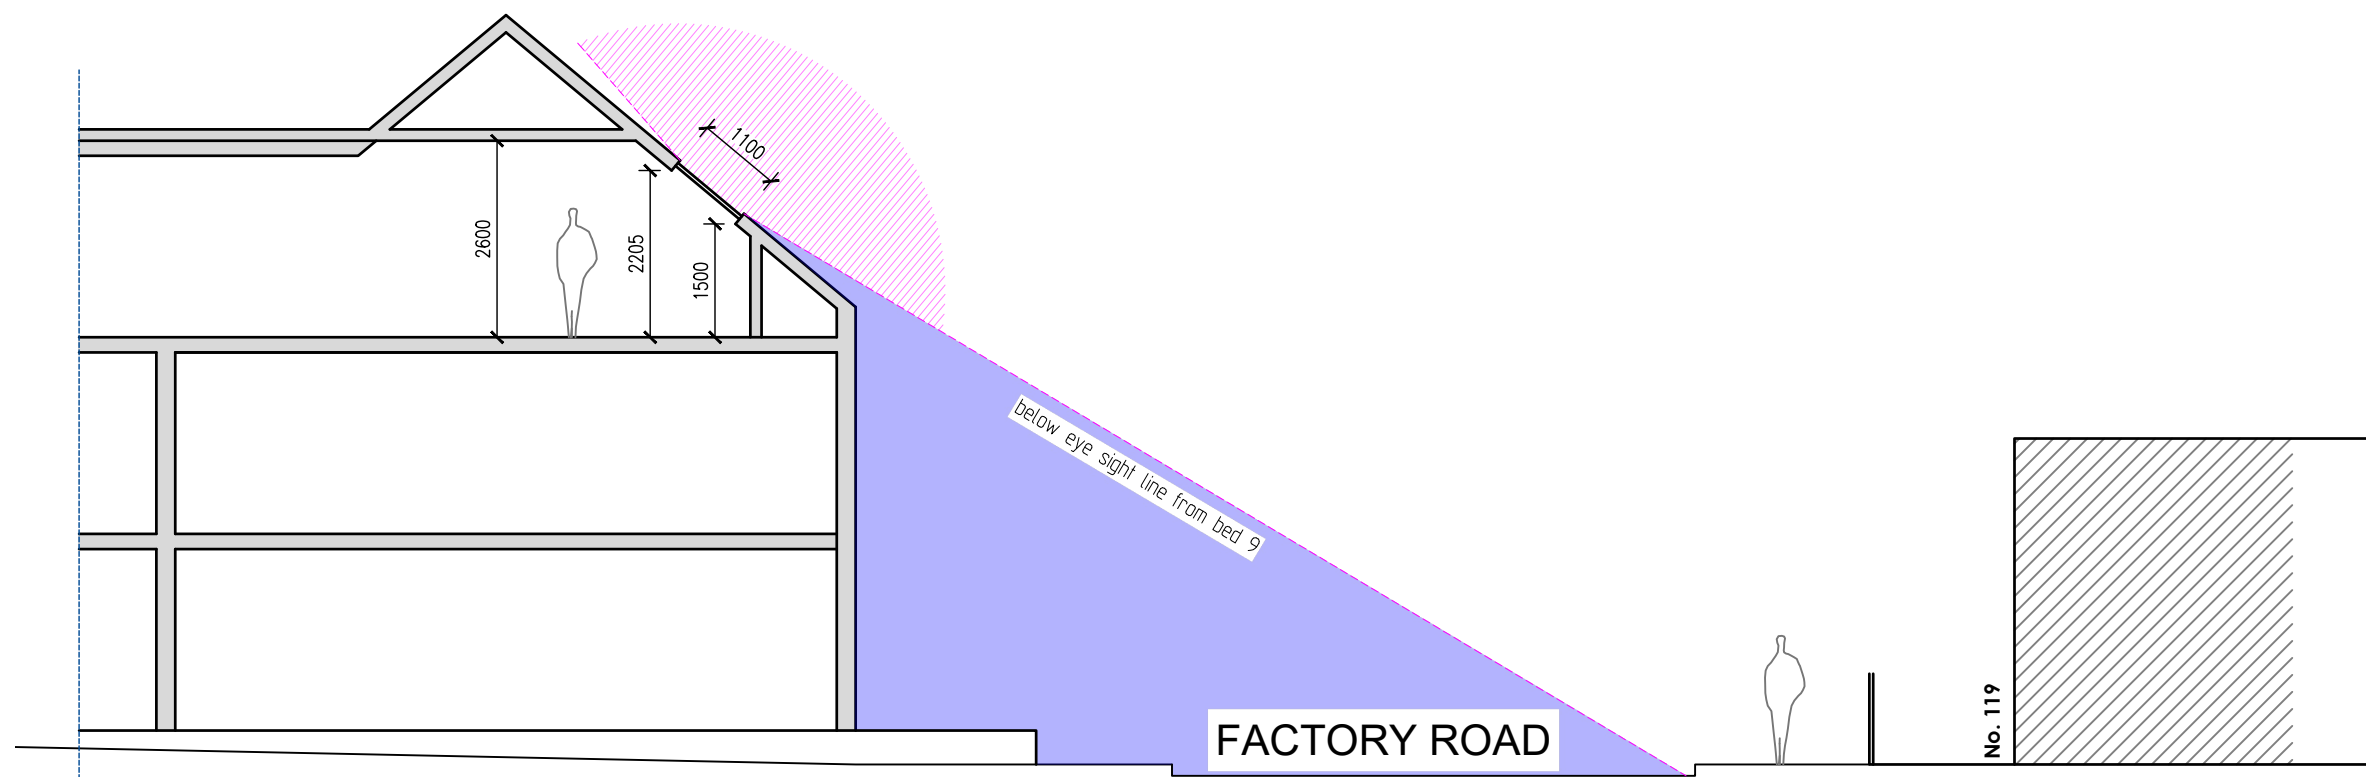

Section Thro showing Line of sight @ 1:100

PLANNING APPLICATION

 UDDIN DESIGN BESPOKE BUILDING PLANNING 3 Morney Building, Holyhead Road Wednesbury, West Midlands WS10 7PY Tel: 07968 773443 Email: info@uddindesign.co.uk		Client	
		148 FACTORY ROAD HINCKLEY LE10 0DS	
Drawing Number: 25/144/P09		Project	
		Change of use from 1 No. 6 bed HMO for 6 residents (Use class C4) TO 1 No. 9 bed HMO for 9 residents (Use class sui-generis)	
Scale: 1:100(UNO)		Date: 17/01/2026	Revision
Drawn: SU		Paper Size: A1	.
REV	DETAILS	DATE	SHEET
		1	OFF 1