




Proposed Front Elevation




Proposed Rear Elevation




Proposed Elevation To Boundary

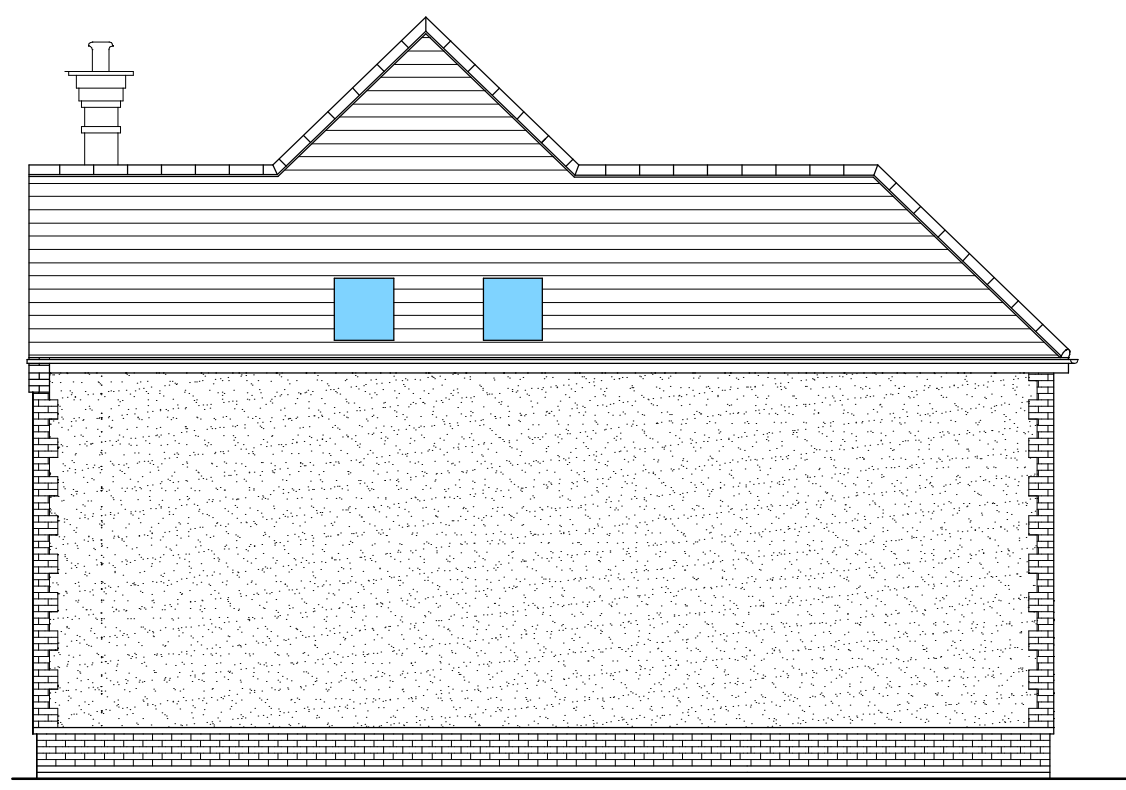


Proposed Elevation To No 36

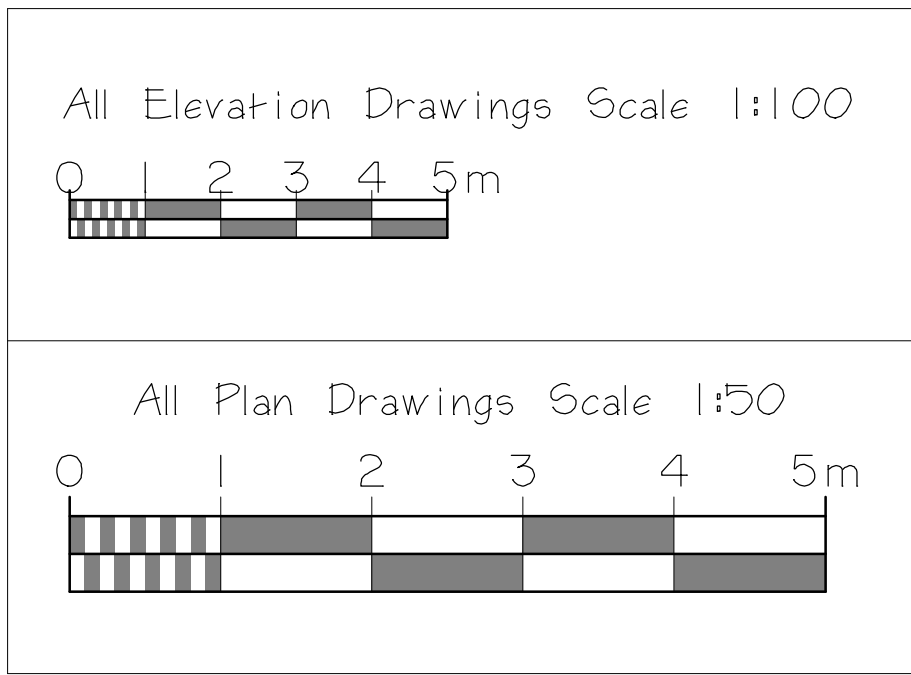

Scale Bars

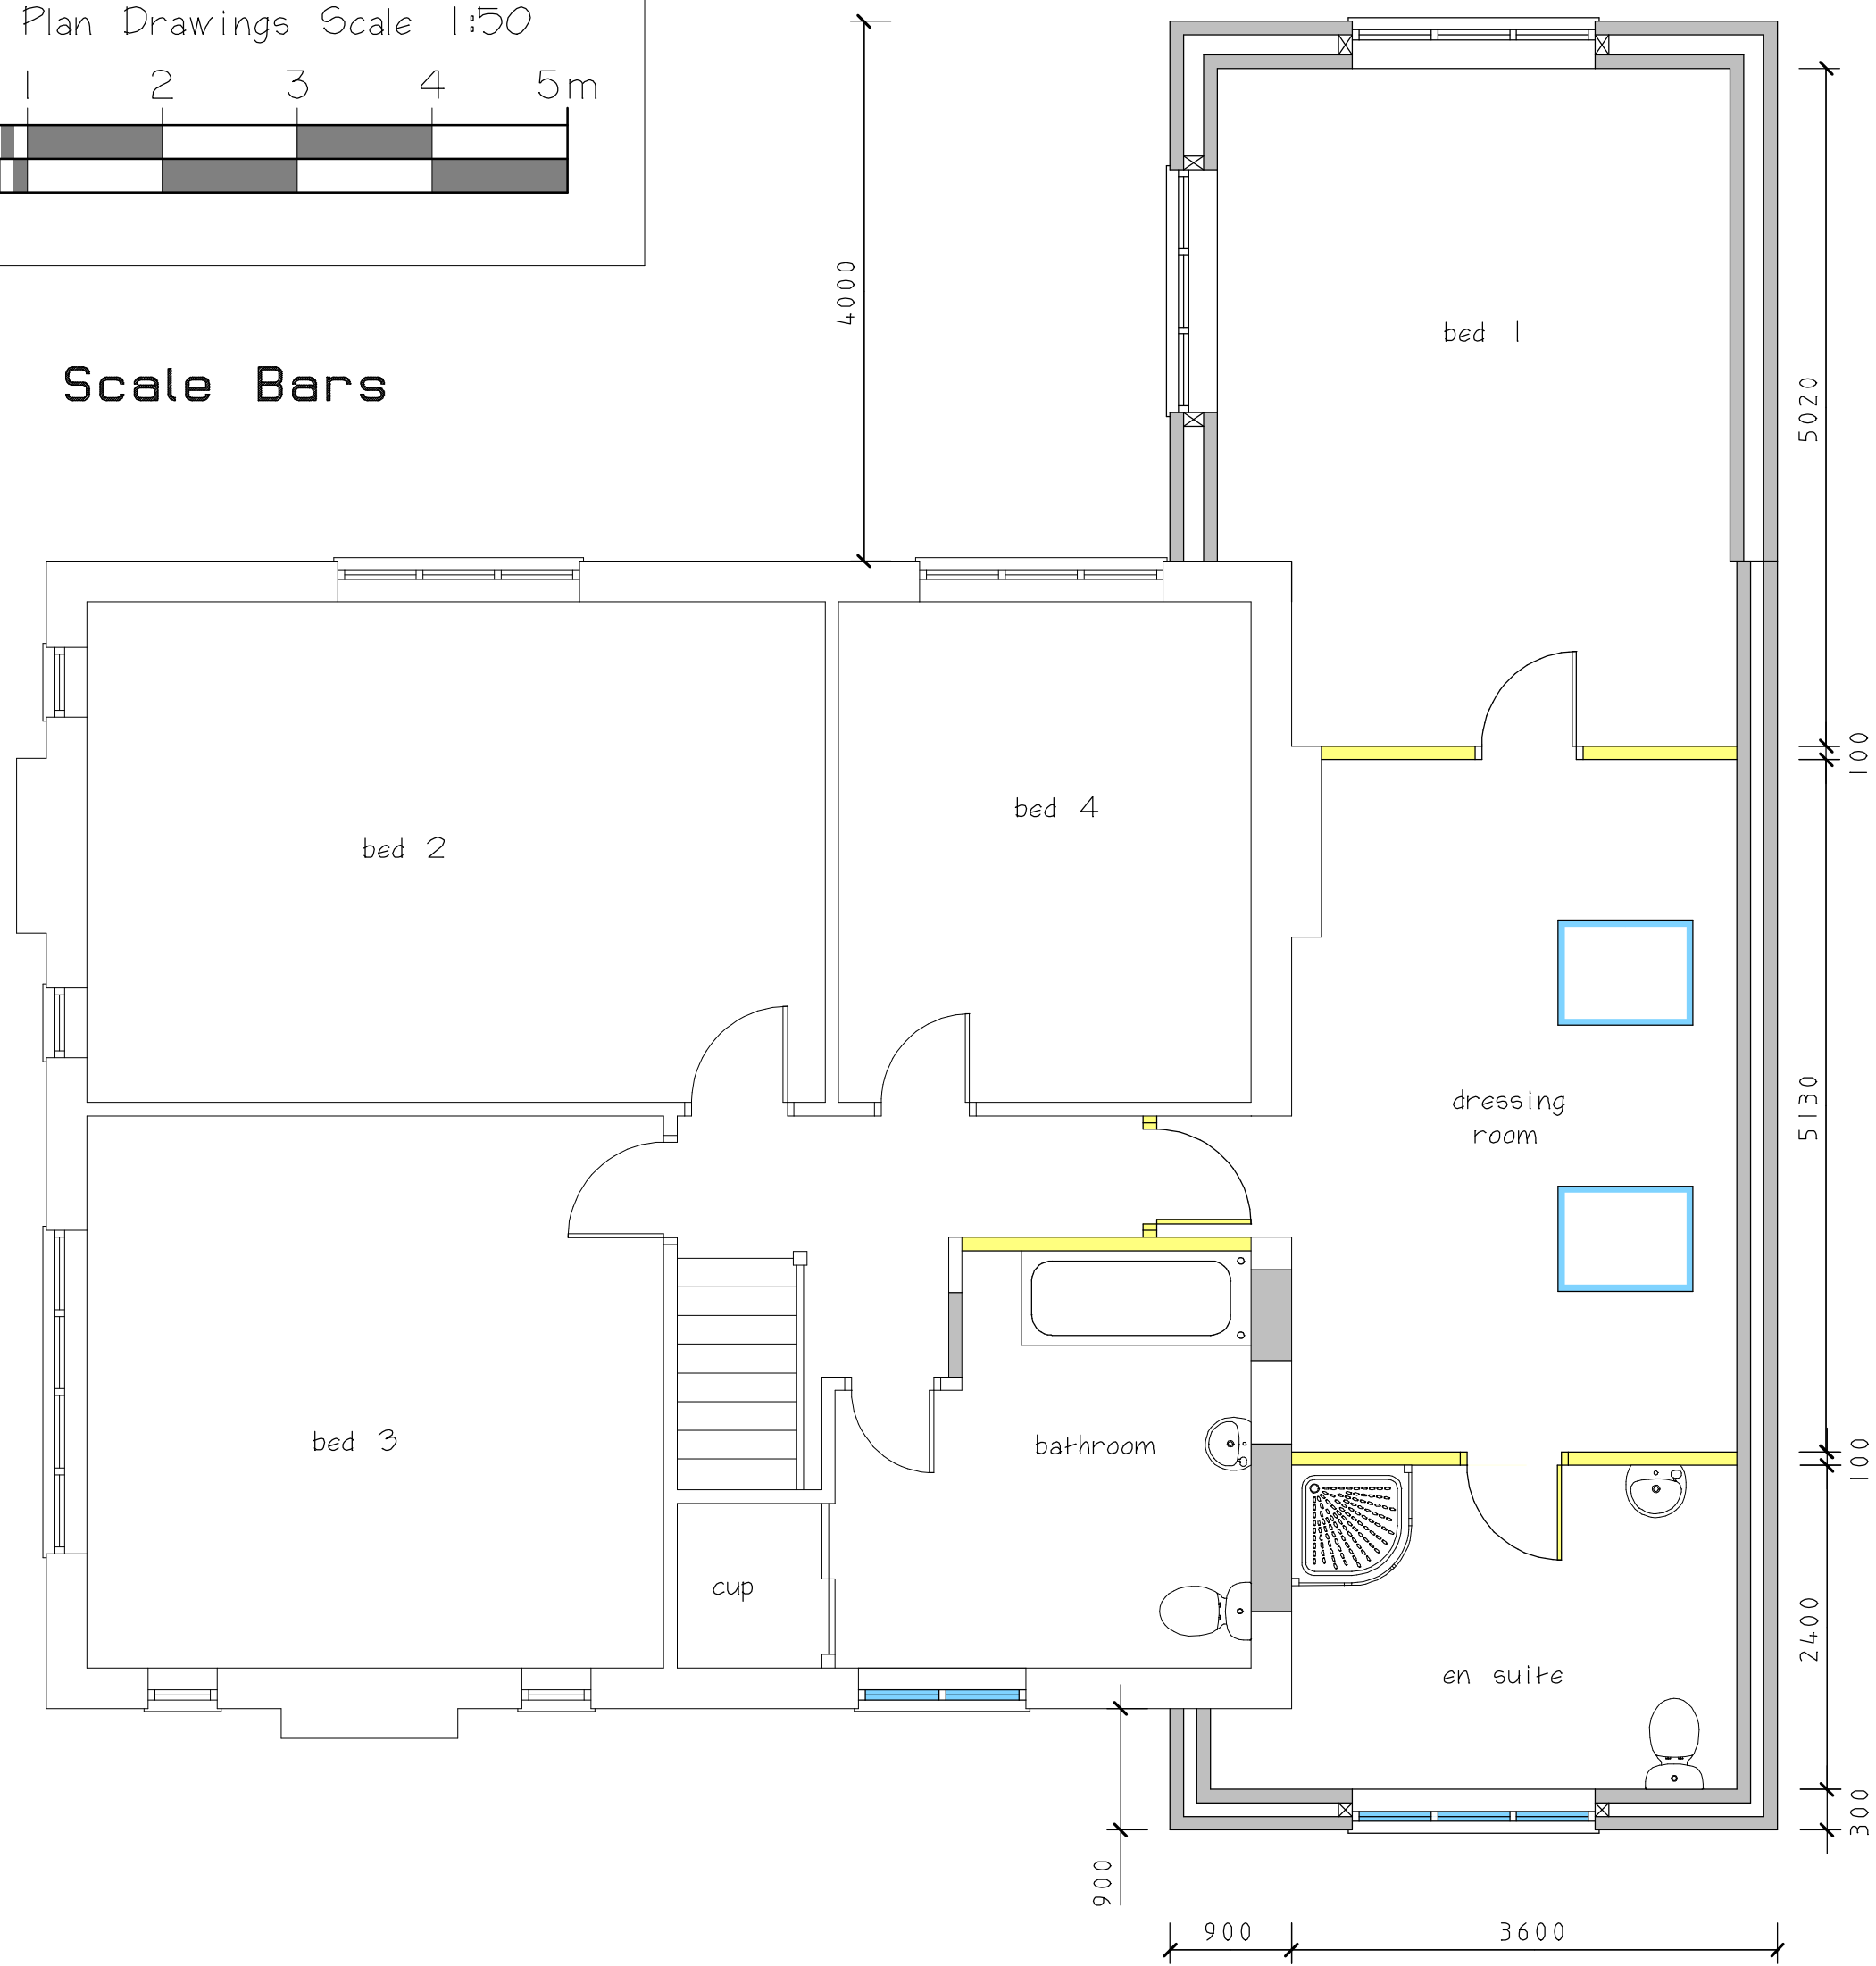

Proposed First Floor Plan

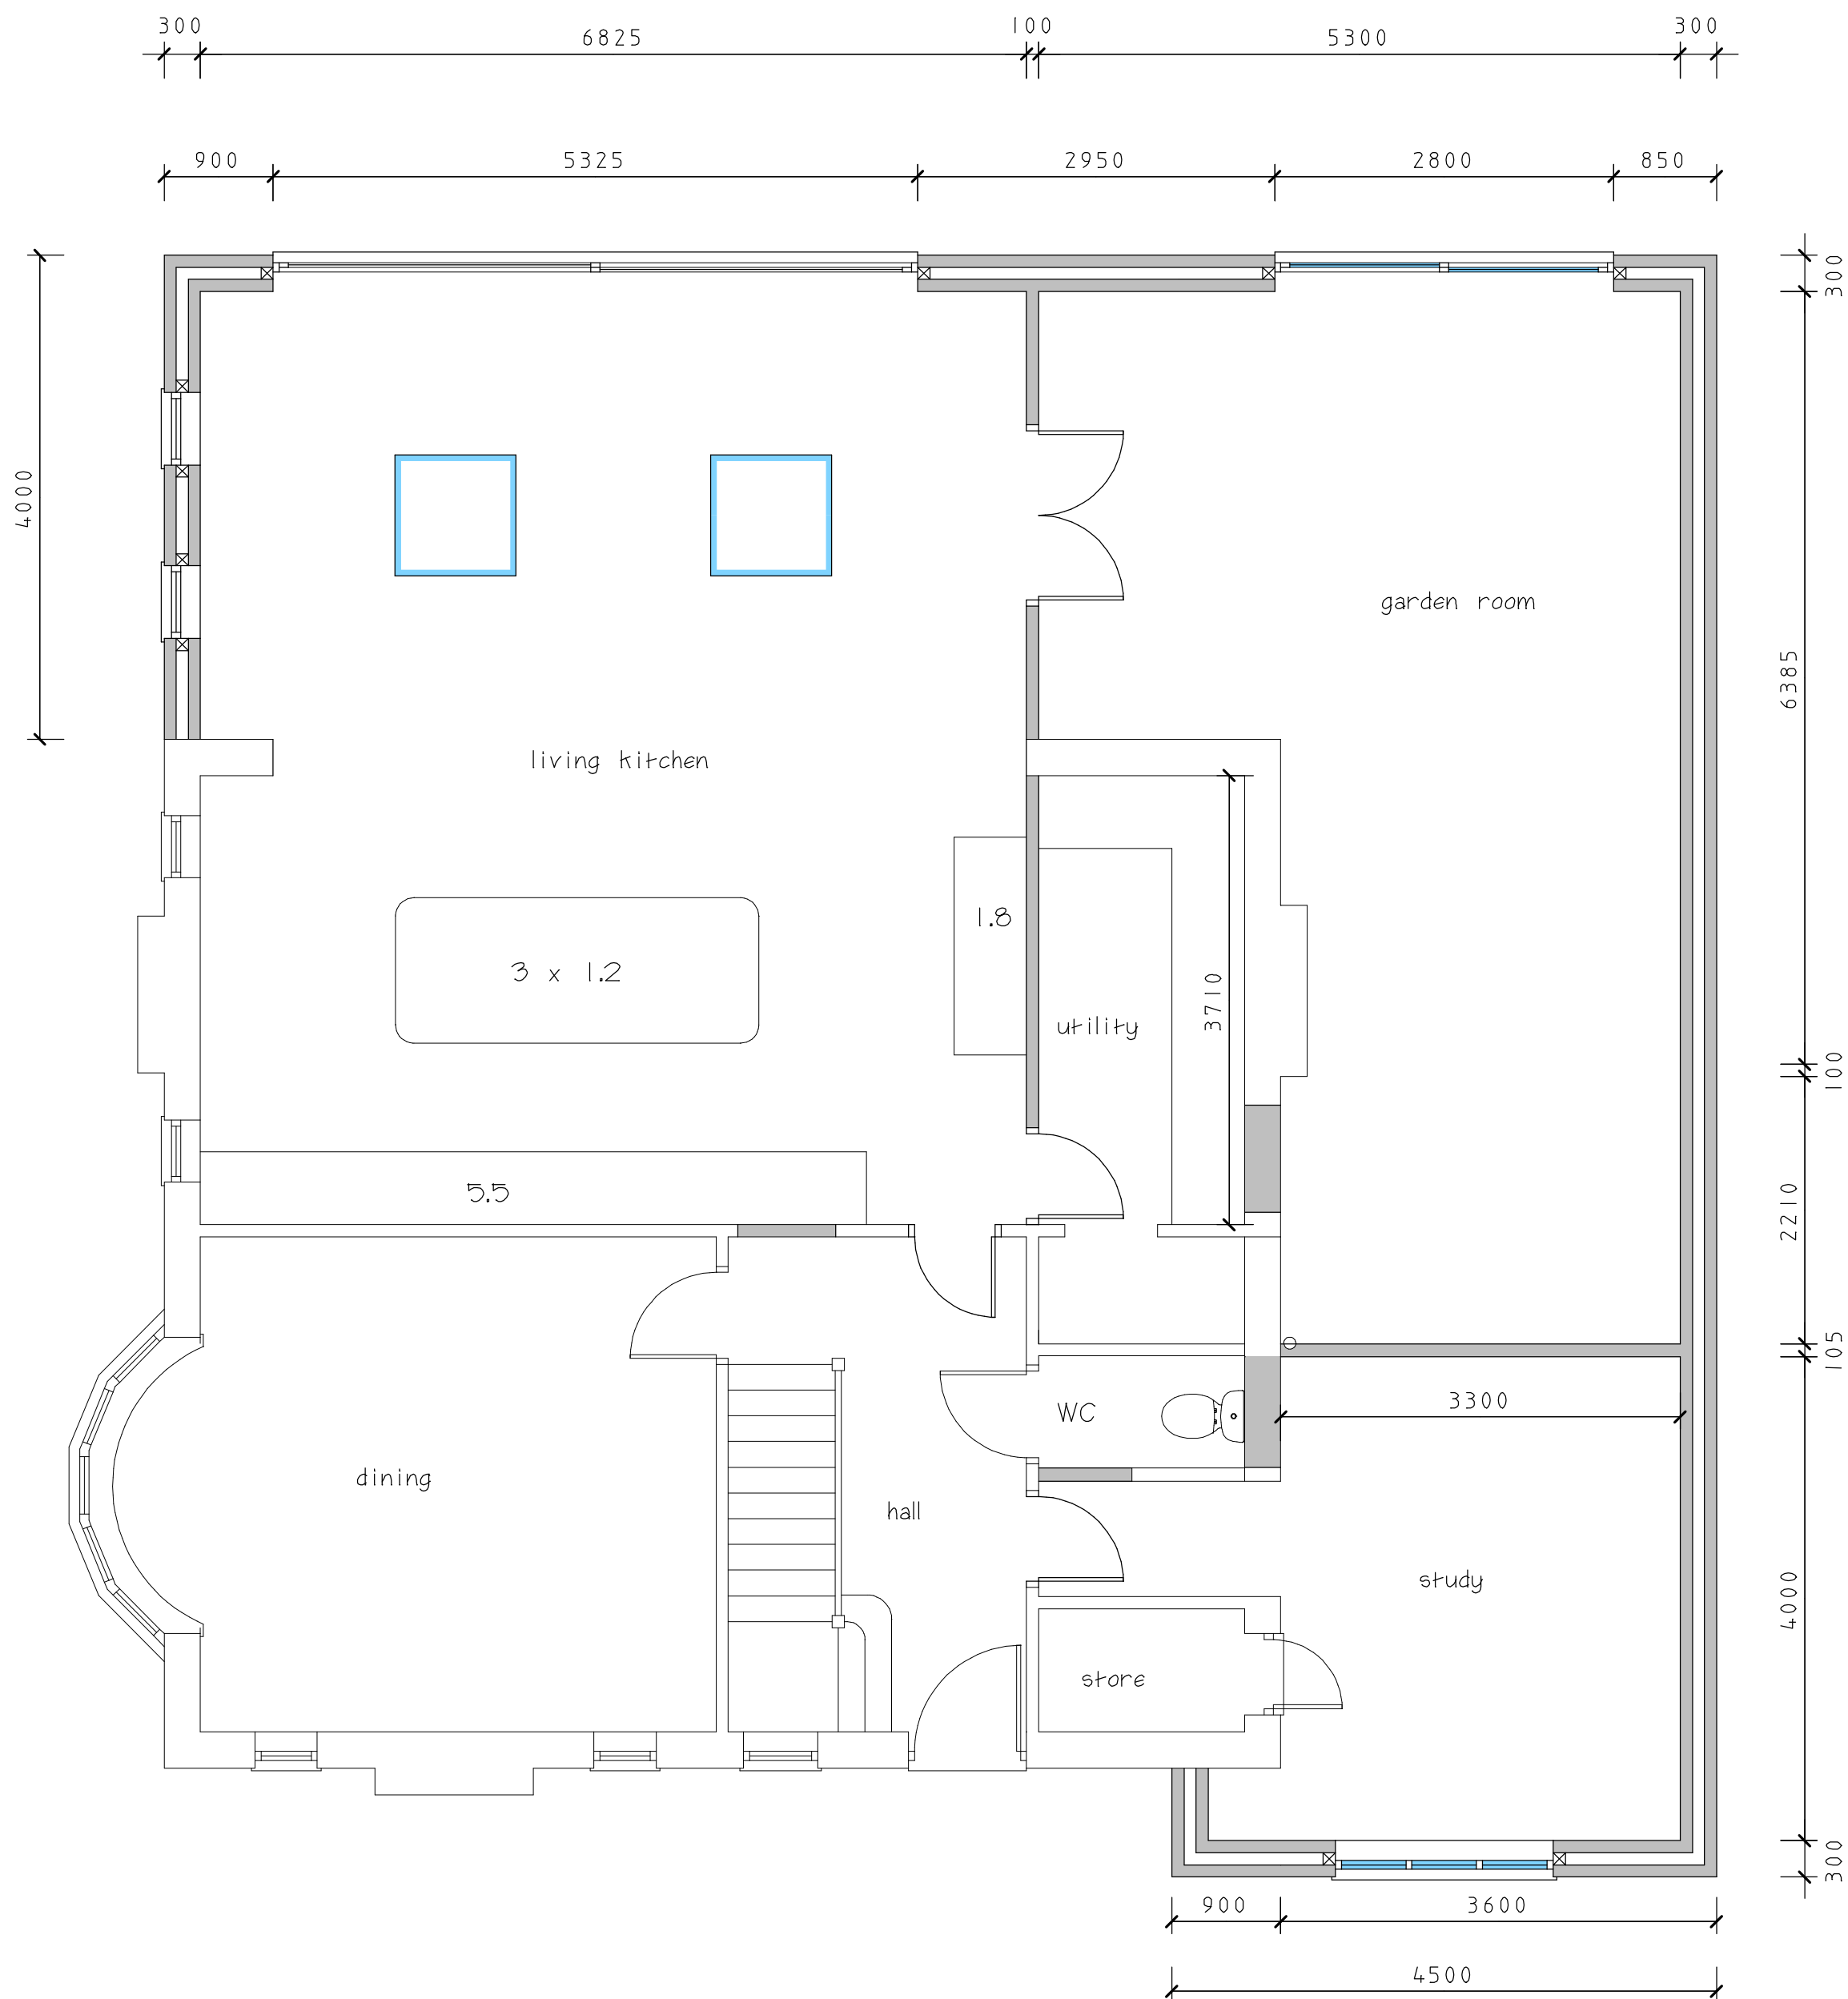

Proposed Ground Floor Plan

NOTE:
Dimensions Are For Guidance Only

AMENDED PLAN

No 1719 13/5/2026

Original plan No 1479, planning approval 20/00911/HOU, amended by adding a two storey Bedroom 1 extension over the garden Room

CLIENT

Shaun Ward

JOB TITLE

**41 Sunnyhill
Burbage
Hinckley
LE10 2SB**

DRAWING TITLE

**Proposed Extension
To Detached House**

SCALE	SHEET	DATE	DRAWN BY
1:50 & 1:100	A1	Jan 2026	A Moore

ANDREW MOORE
ARCHITECTURAL SERVICES
Tel: 07973397765
Email:andrewmoore@workmail.com

DRG NO	SHEET NO
1719	2