



Existing Front Elevation




Existing Rear Elevation




Existing Elevation To Boundary




Existing Elevation To No 36

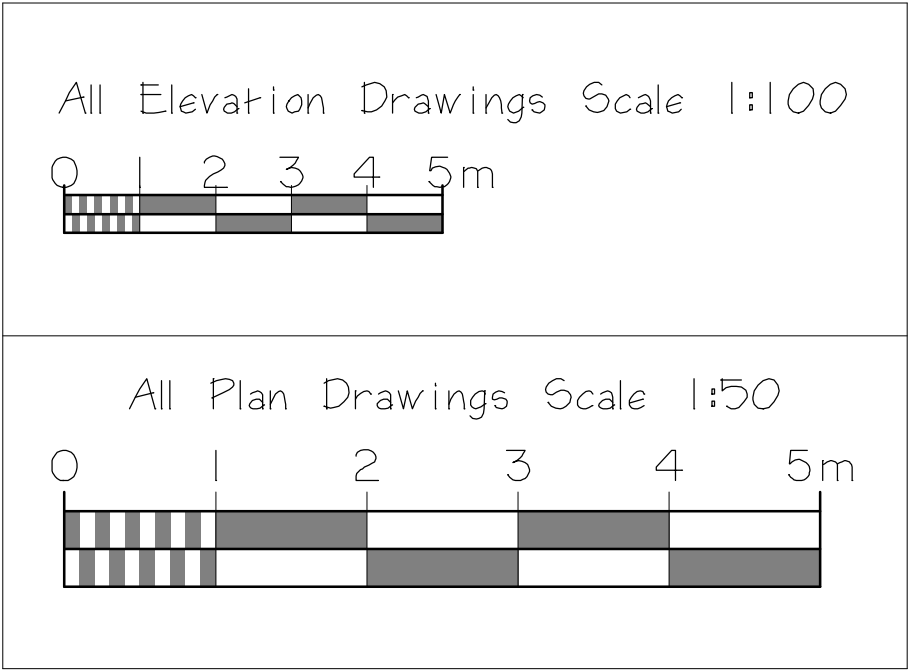

Scale Bars

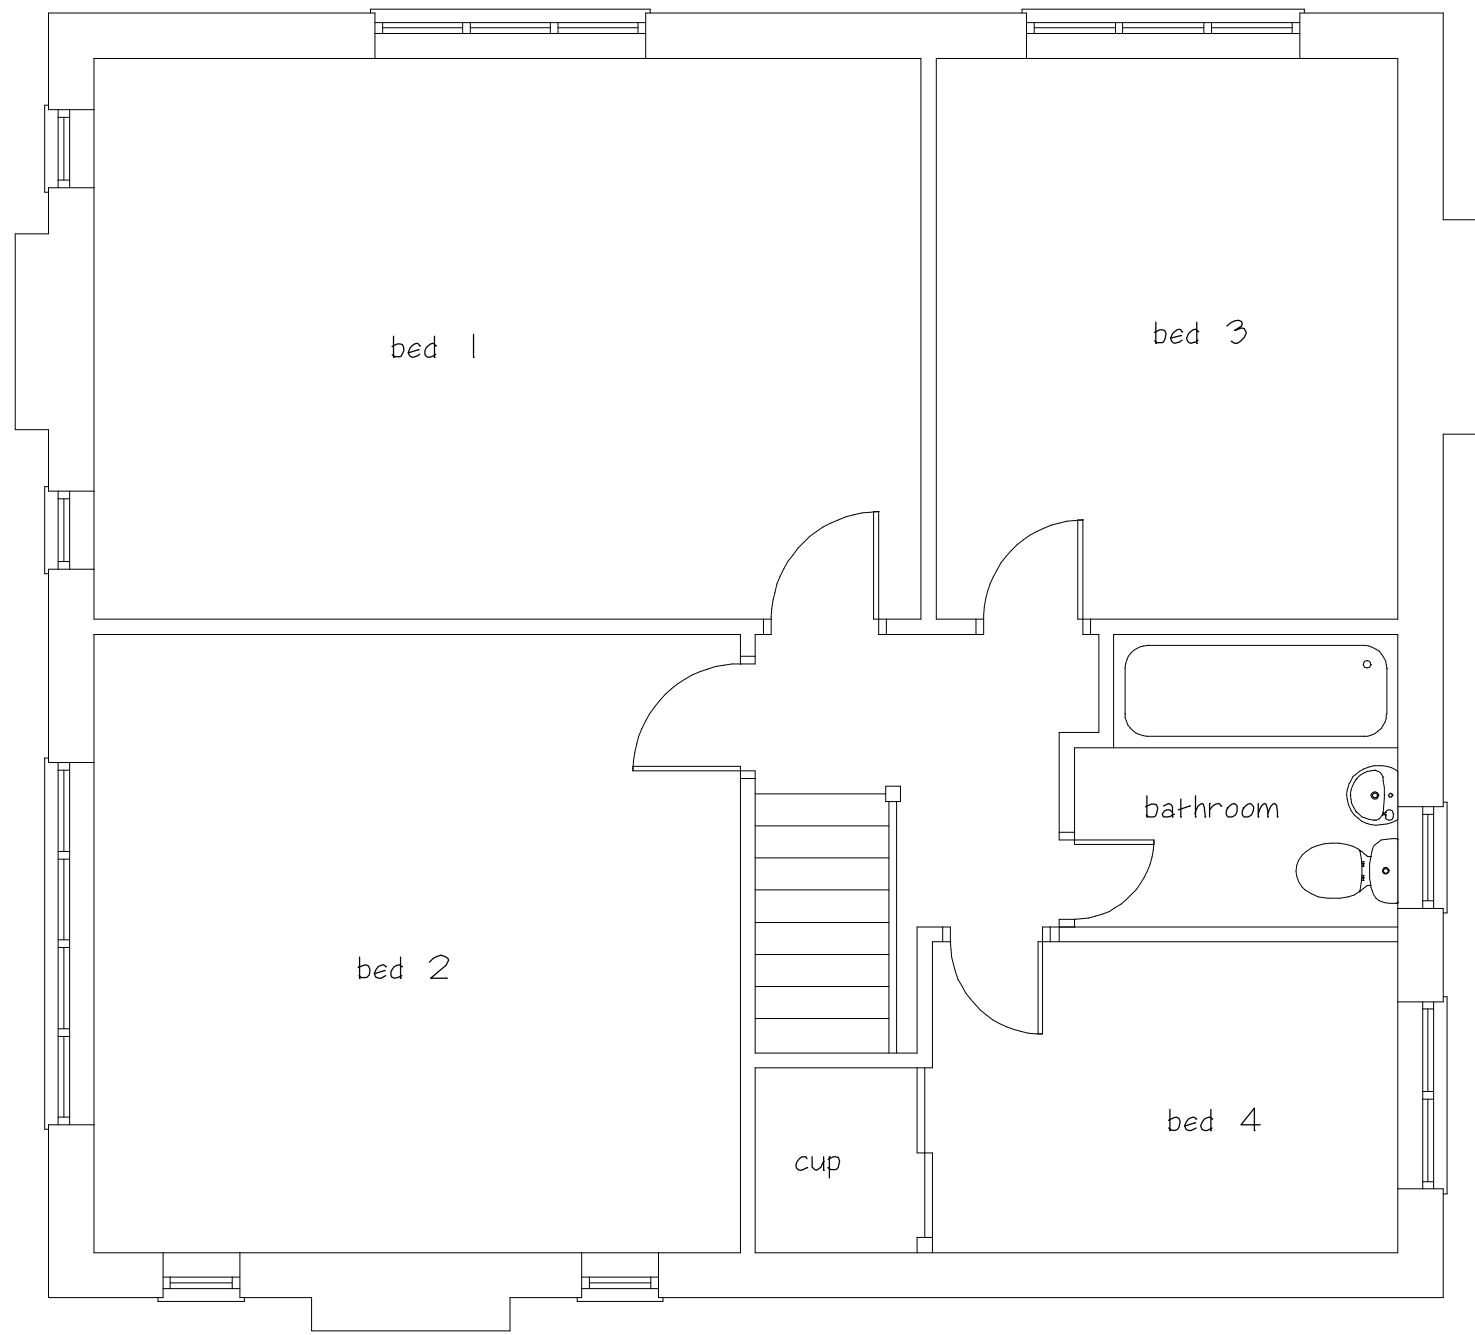

Existing First Floor Plan

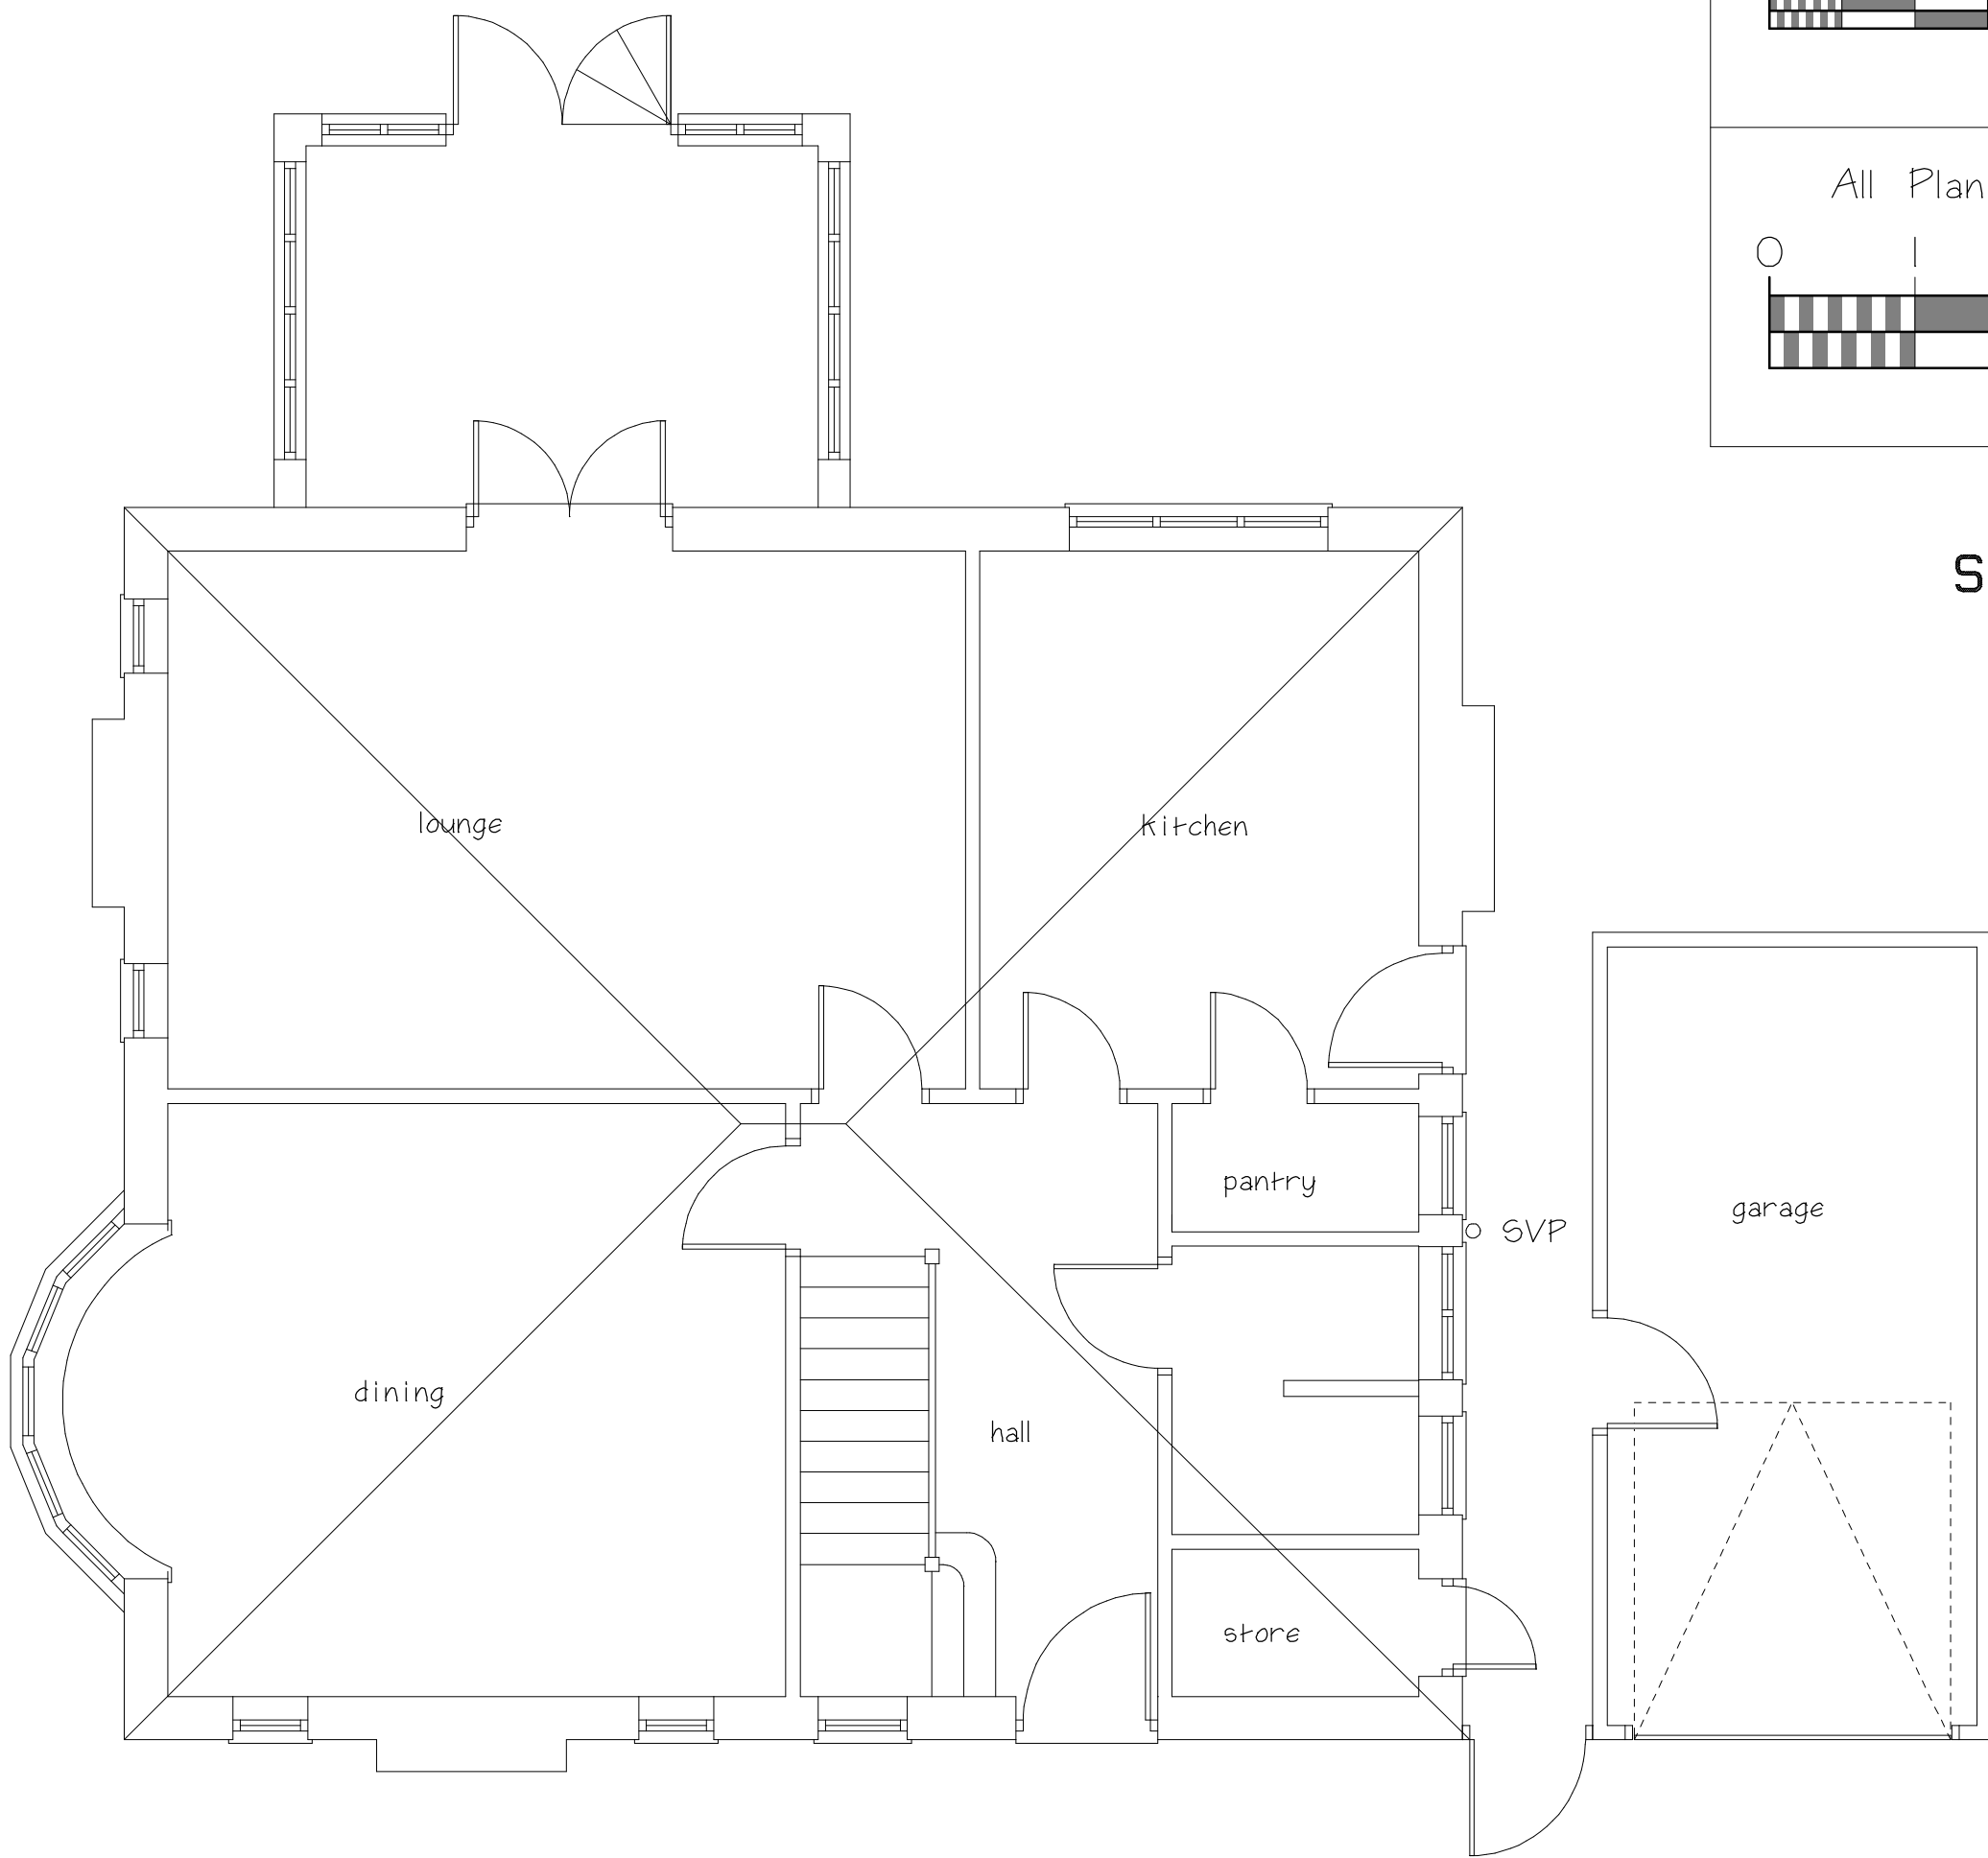

Existing Ground Floor Plan

CLIENT

Shaun Ward

JOB TITLE

41 Sunnyhill
Burbage
Hinckley
LE10 2SB

DRAWING TITLE

Proposed Extension
To Detached House
Detached Garage
To Front Garden

SCALE 1:50 & 1:100	SHEET A1	DATE aug 2020	DRAWN BY A Moore
-----------------------	-------------	------------------	---------------------

ANDREW MOORE
ARCHITECTURAL SERVICES
Tel: 07973397765
Email;andrewmoore@workmail.com

DRG NO	1719	SHEET NO	1
--------	------	----------	---