





Front Elevation




Rear Elevation

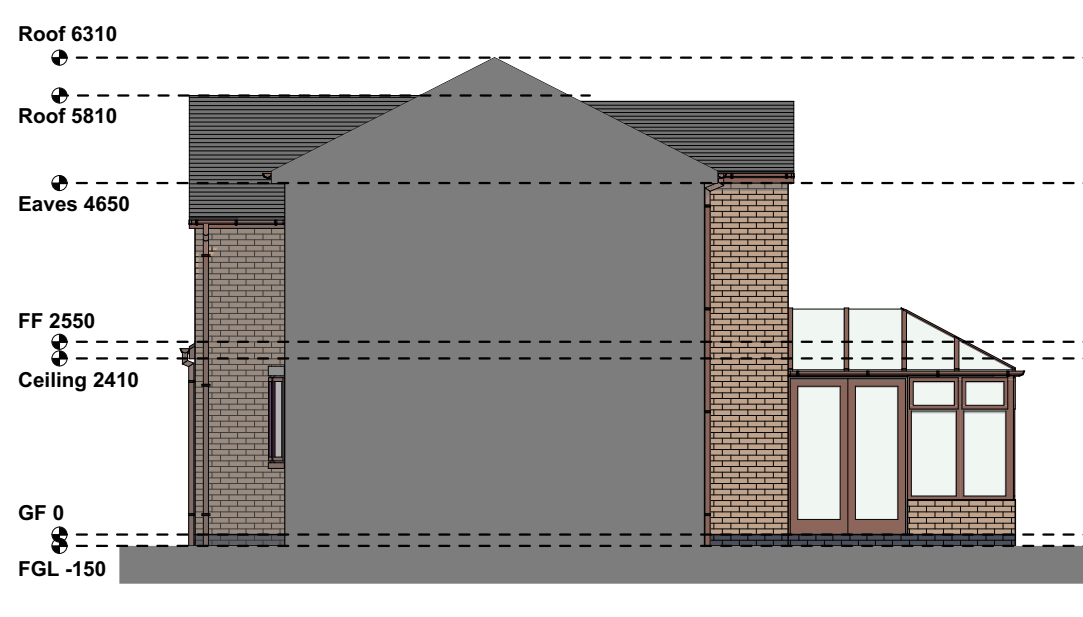


Side Elevation

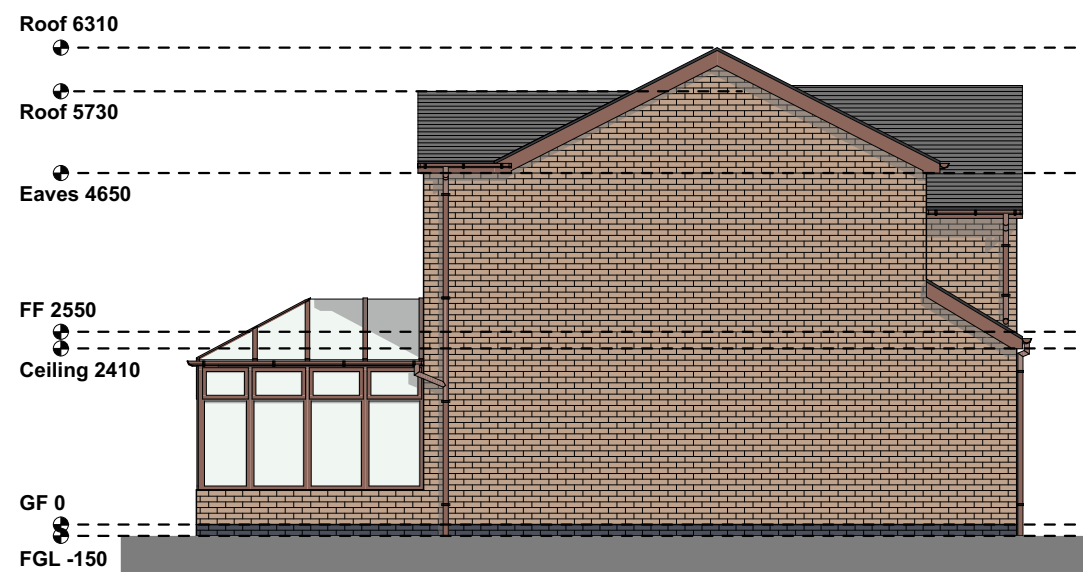


Side Elevation

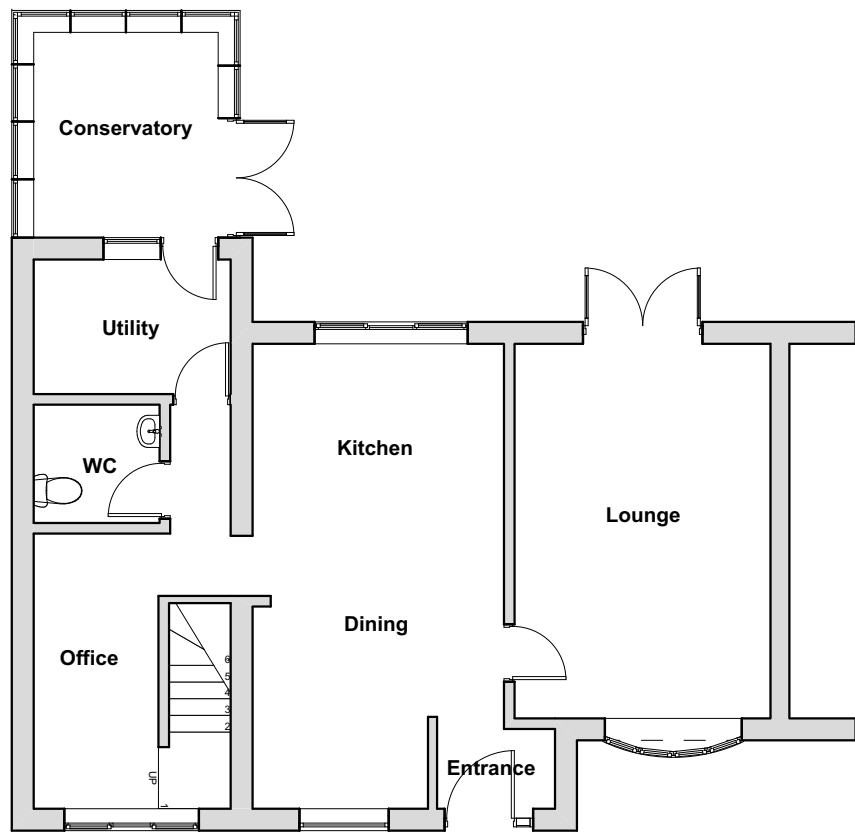

Ground Floor

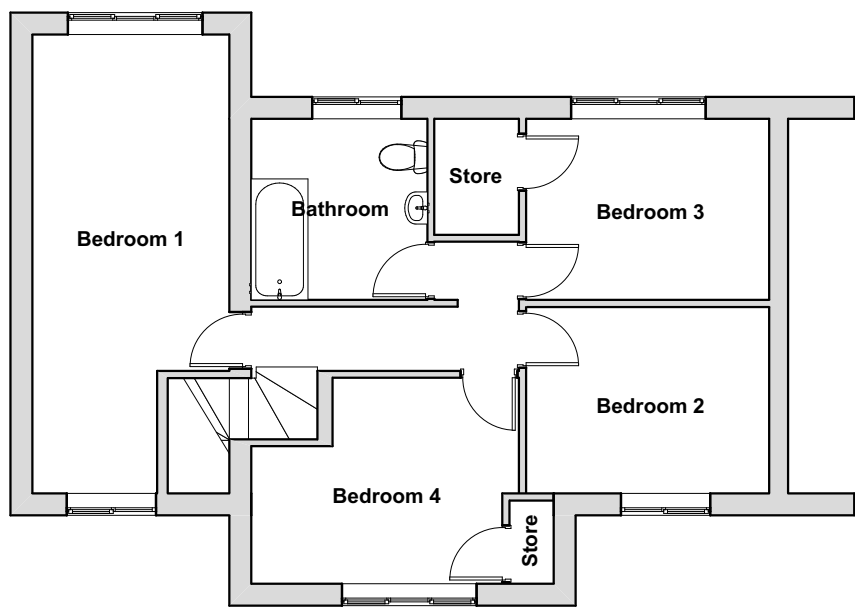

First Floor

 

Scale Bar 1:100

WALL LEGEND	
	EXISTING WALL
	PROPOSED NEW WALL
	REMOVED WALL

Please Note:

- This drawing may be printed and scaled FOR PLANNING PURPOSES.
- All dimensions to be CHECKED ON SITE and any DISCREPANCY reported to Design Three Sixty.
- The site boundary shown is the best assumed from available data & does NOT represent legal ownership.
- All dimensions in mm unless otherwise stated.

Revisions.

DESIGN THREE SIXTY

E: info@designthreesixty.co.uk
T: +44 (0) 7904 224864
W: www.designthreesixty.co.uk

Project:
Two Storey and single storey rear Extension
14 Cottage Gardens,
Earl Shilton,
Leicester,
LE9 7BQ

Client:
Mr and Mrs Johnson

Drawing Title:

Existing Layouts and Elevations

Drawing by: IG / KF
Checked by: IG / KF

Date: 25-09-2024
Scale: 1:100 @A2

Drawing Number: 173-01
Revision: A/B/C/D/E
F/G/H/I/J/K