

Please Note:


- This drawing may be printed and scaled FOR PLANNING PURPOSES.
- All dimensions to be CHECKED ON SITE and any DISCREPANCY reported to Design Three Sixty.
- The site boundary shown is the best assumed from available data & does NOT represent legal ownership.
- All dimensions in mm unless otherwise stated.




Front Elevation




Rear Elevation

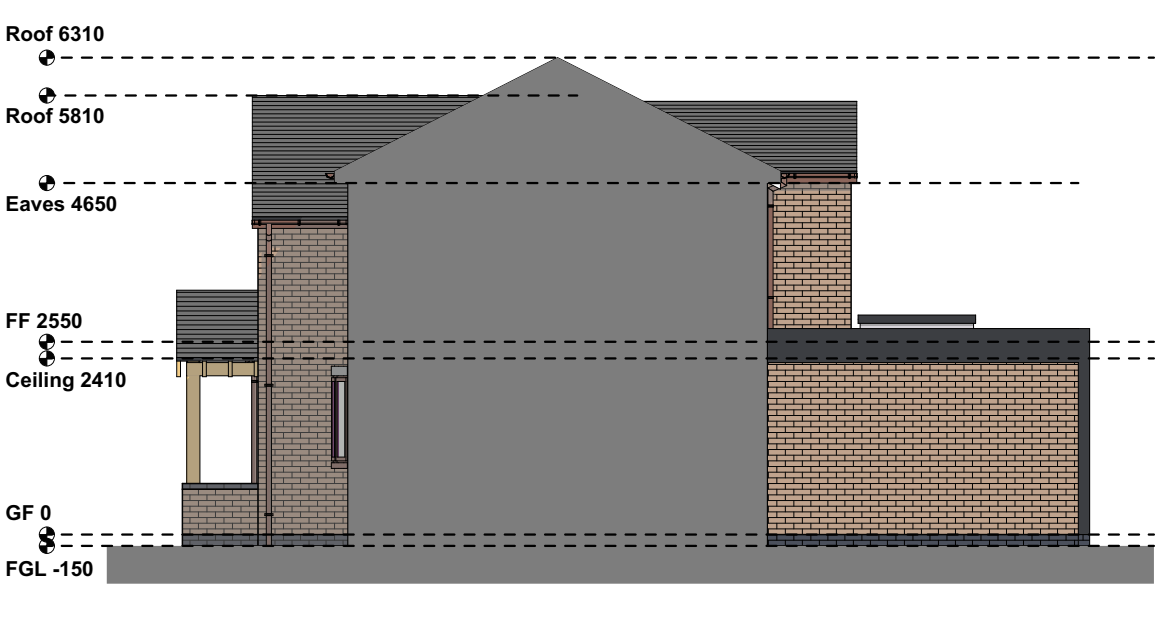


Side Elevation

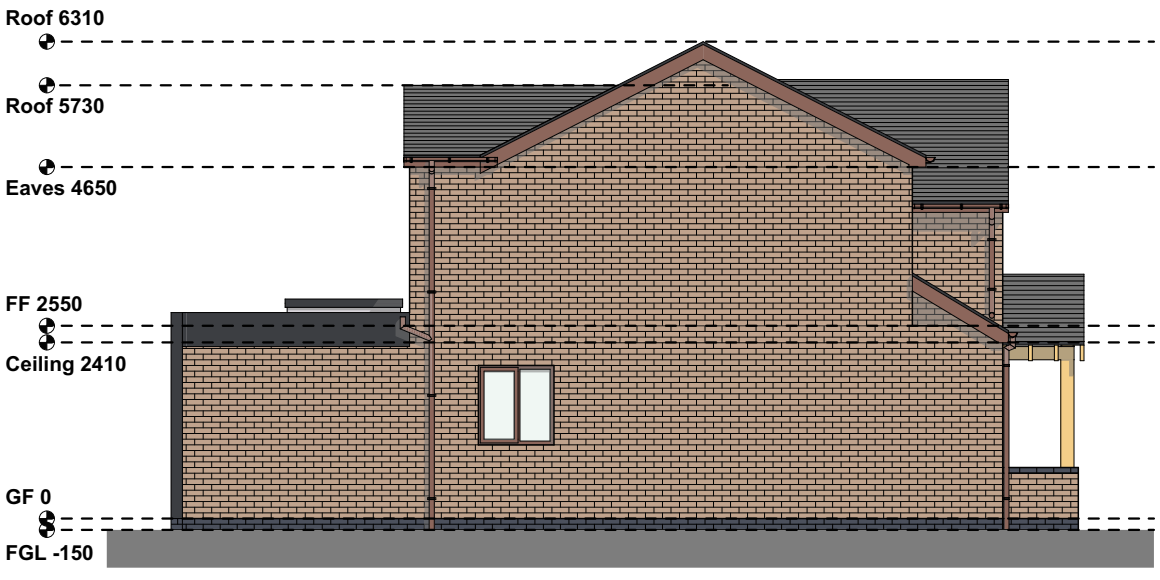



Side Elevation

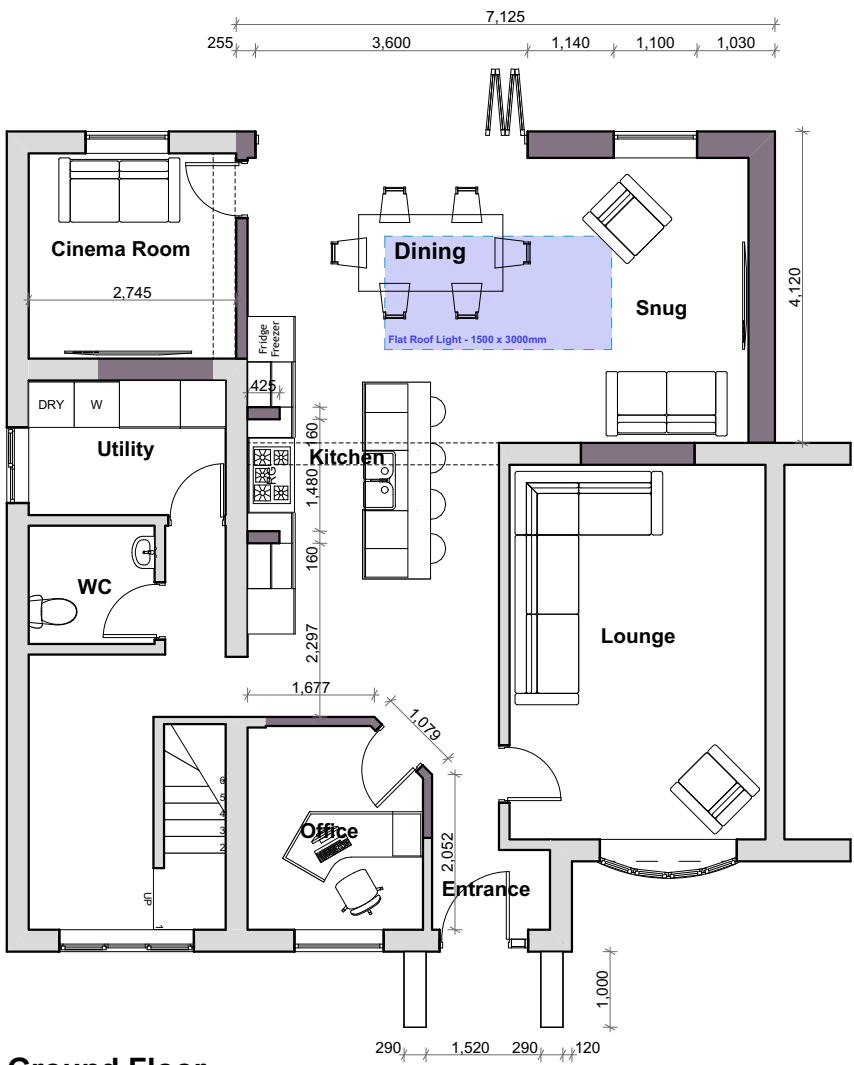

Ground Floor

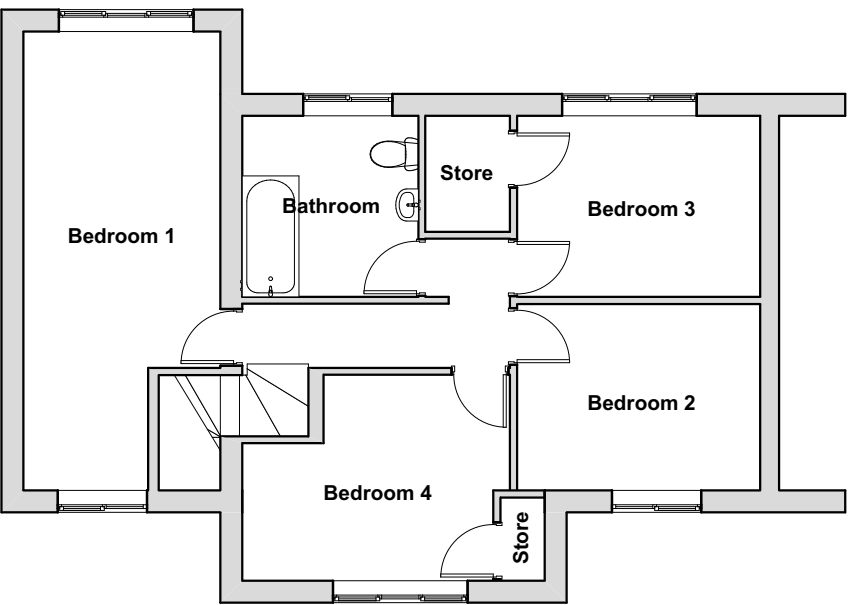

First Floor

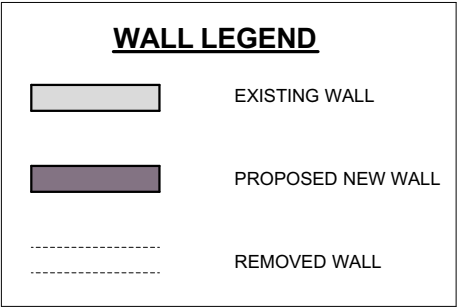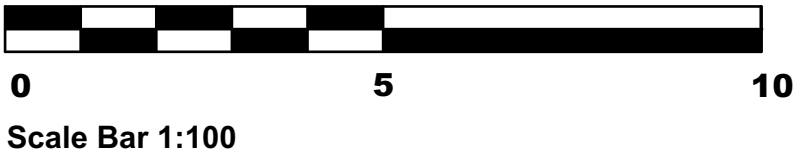

Indicative Visual (nts)



Indicative Visual (nts)

Revisions.

DESIGN THREE SIXTY

E: info@designthreesixty.co.uk
T: +44 (0) 7904 224864
W: www.designthreesixty.co.uk

Project:
Two Storey and single storey rear Extension
14 Cottage Gardens,
Earl Shilton,
Leicester,
LE9 7BQ

Client:
Mr and Mrs Johnson

Drawing Title:

Proposed Layouts and Elevations

Drawing by: IG / KF
Checked by: IG / KF

Date: 25-09-2024
Scale: 1:100 @A2

Drawing Number: 173-02
Revision: 0 / A / B / C / D / E / F / G / H / I / J / K