




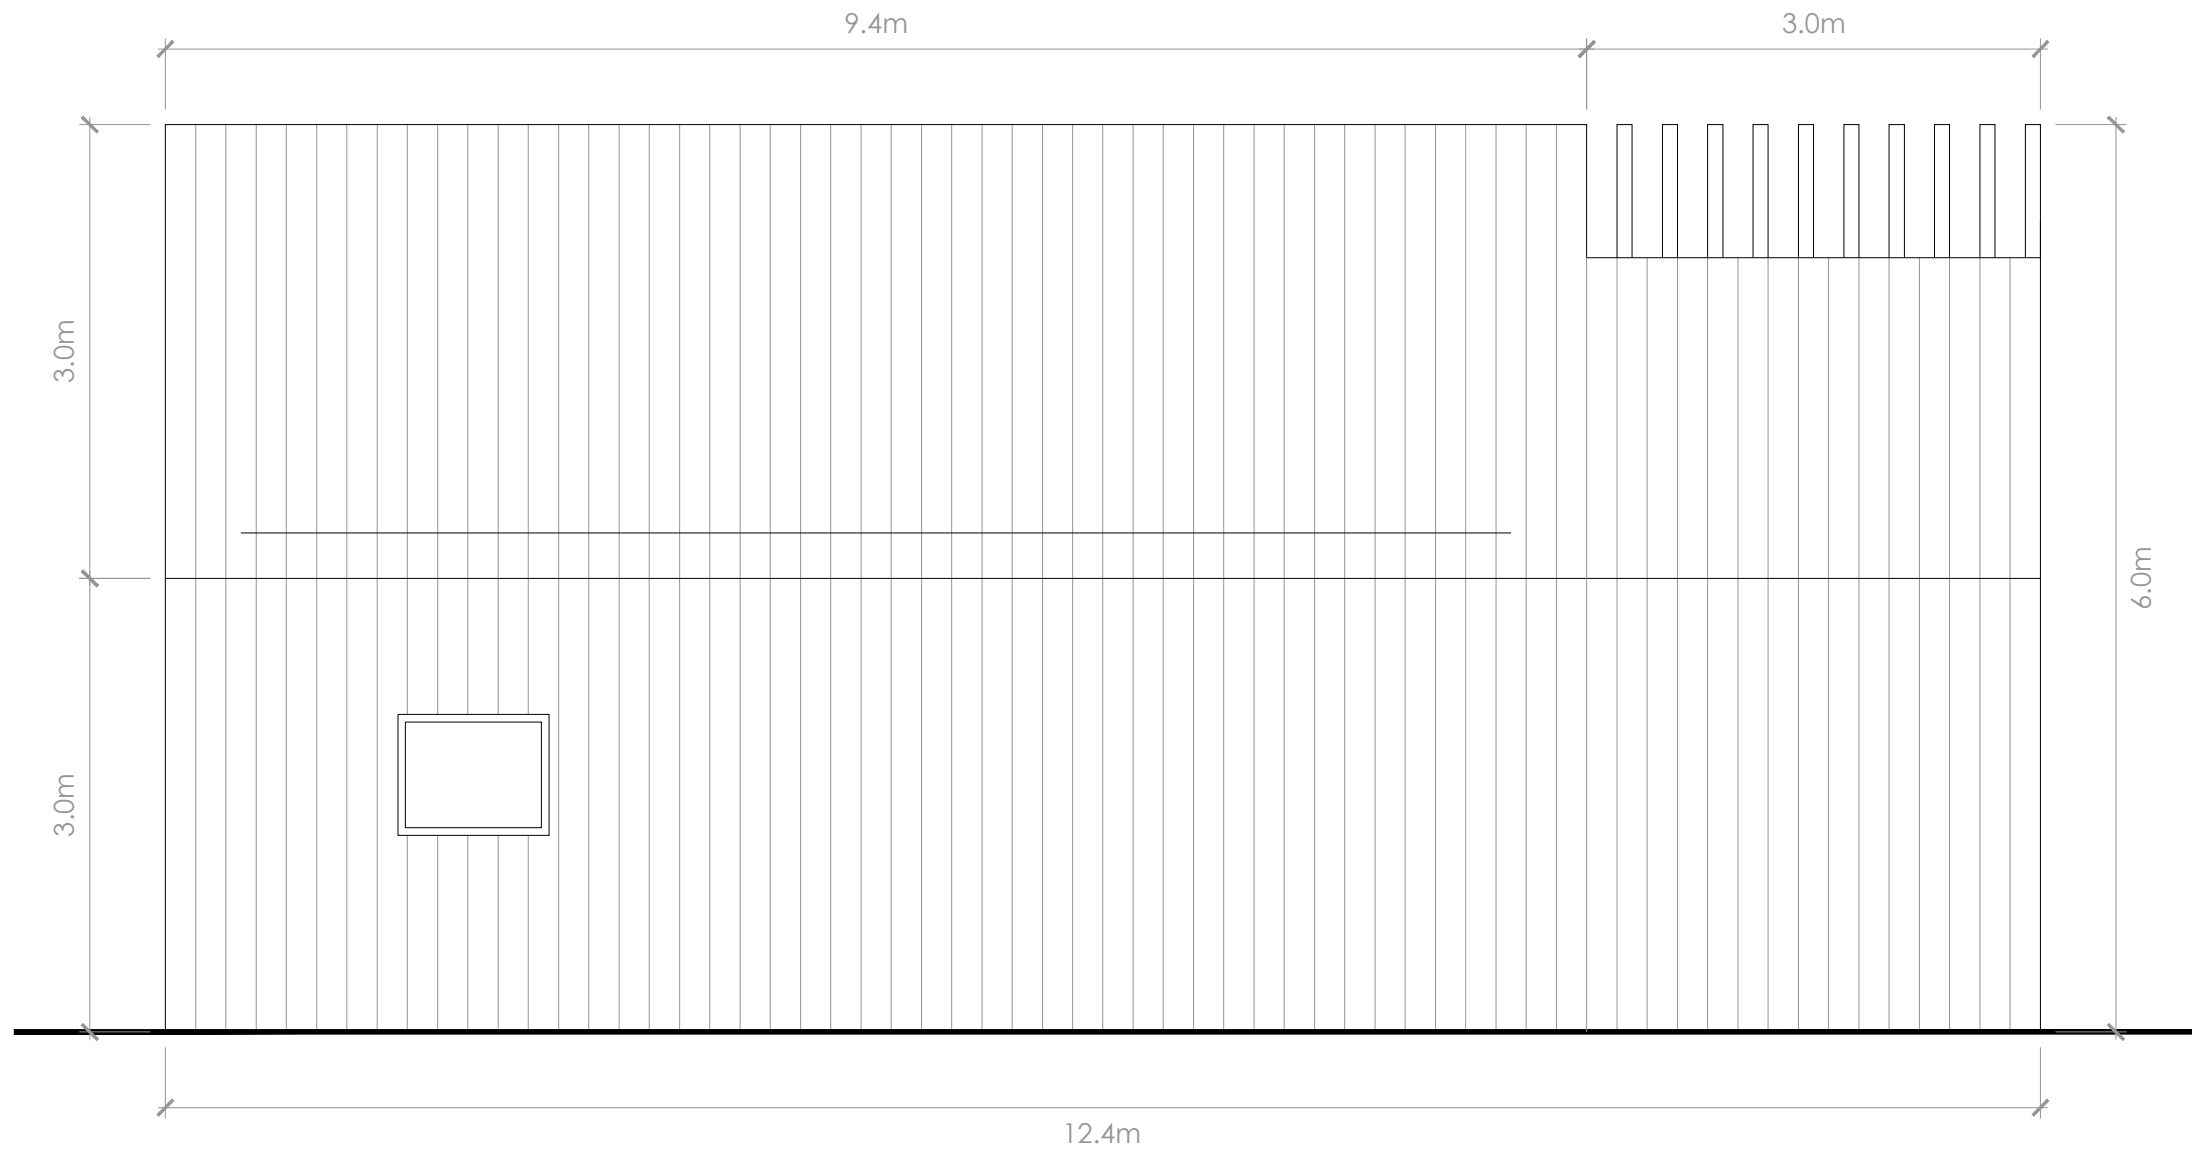


NORTH ELEVATION
1:50 @ A1

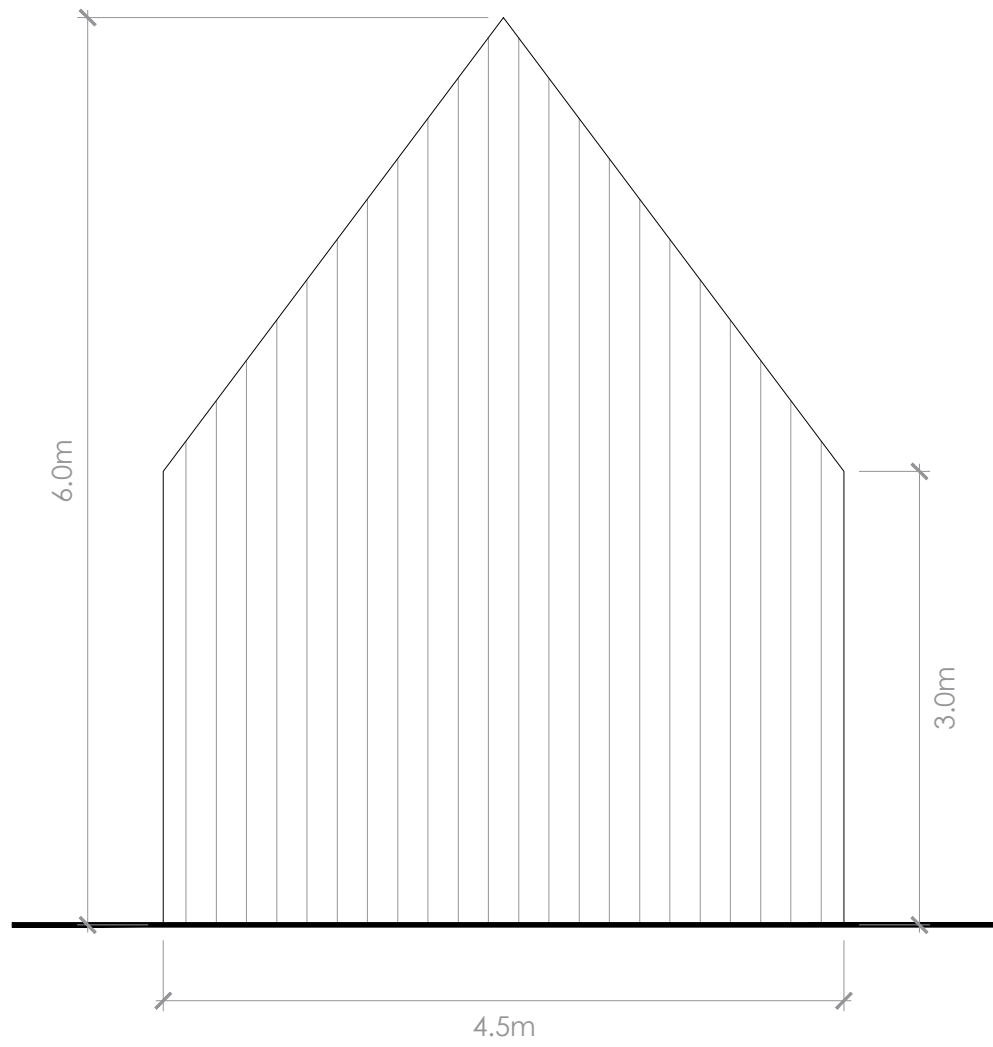


EAST ELEVATION
1:50 @ A1

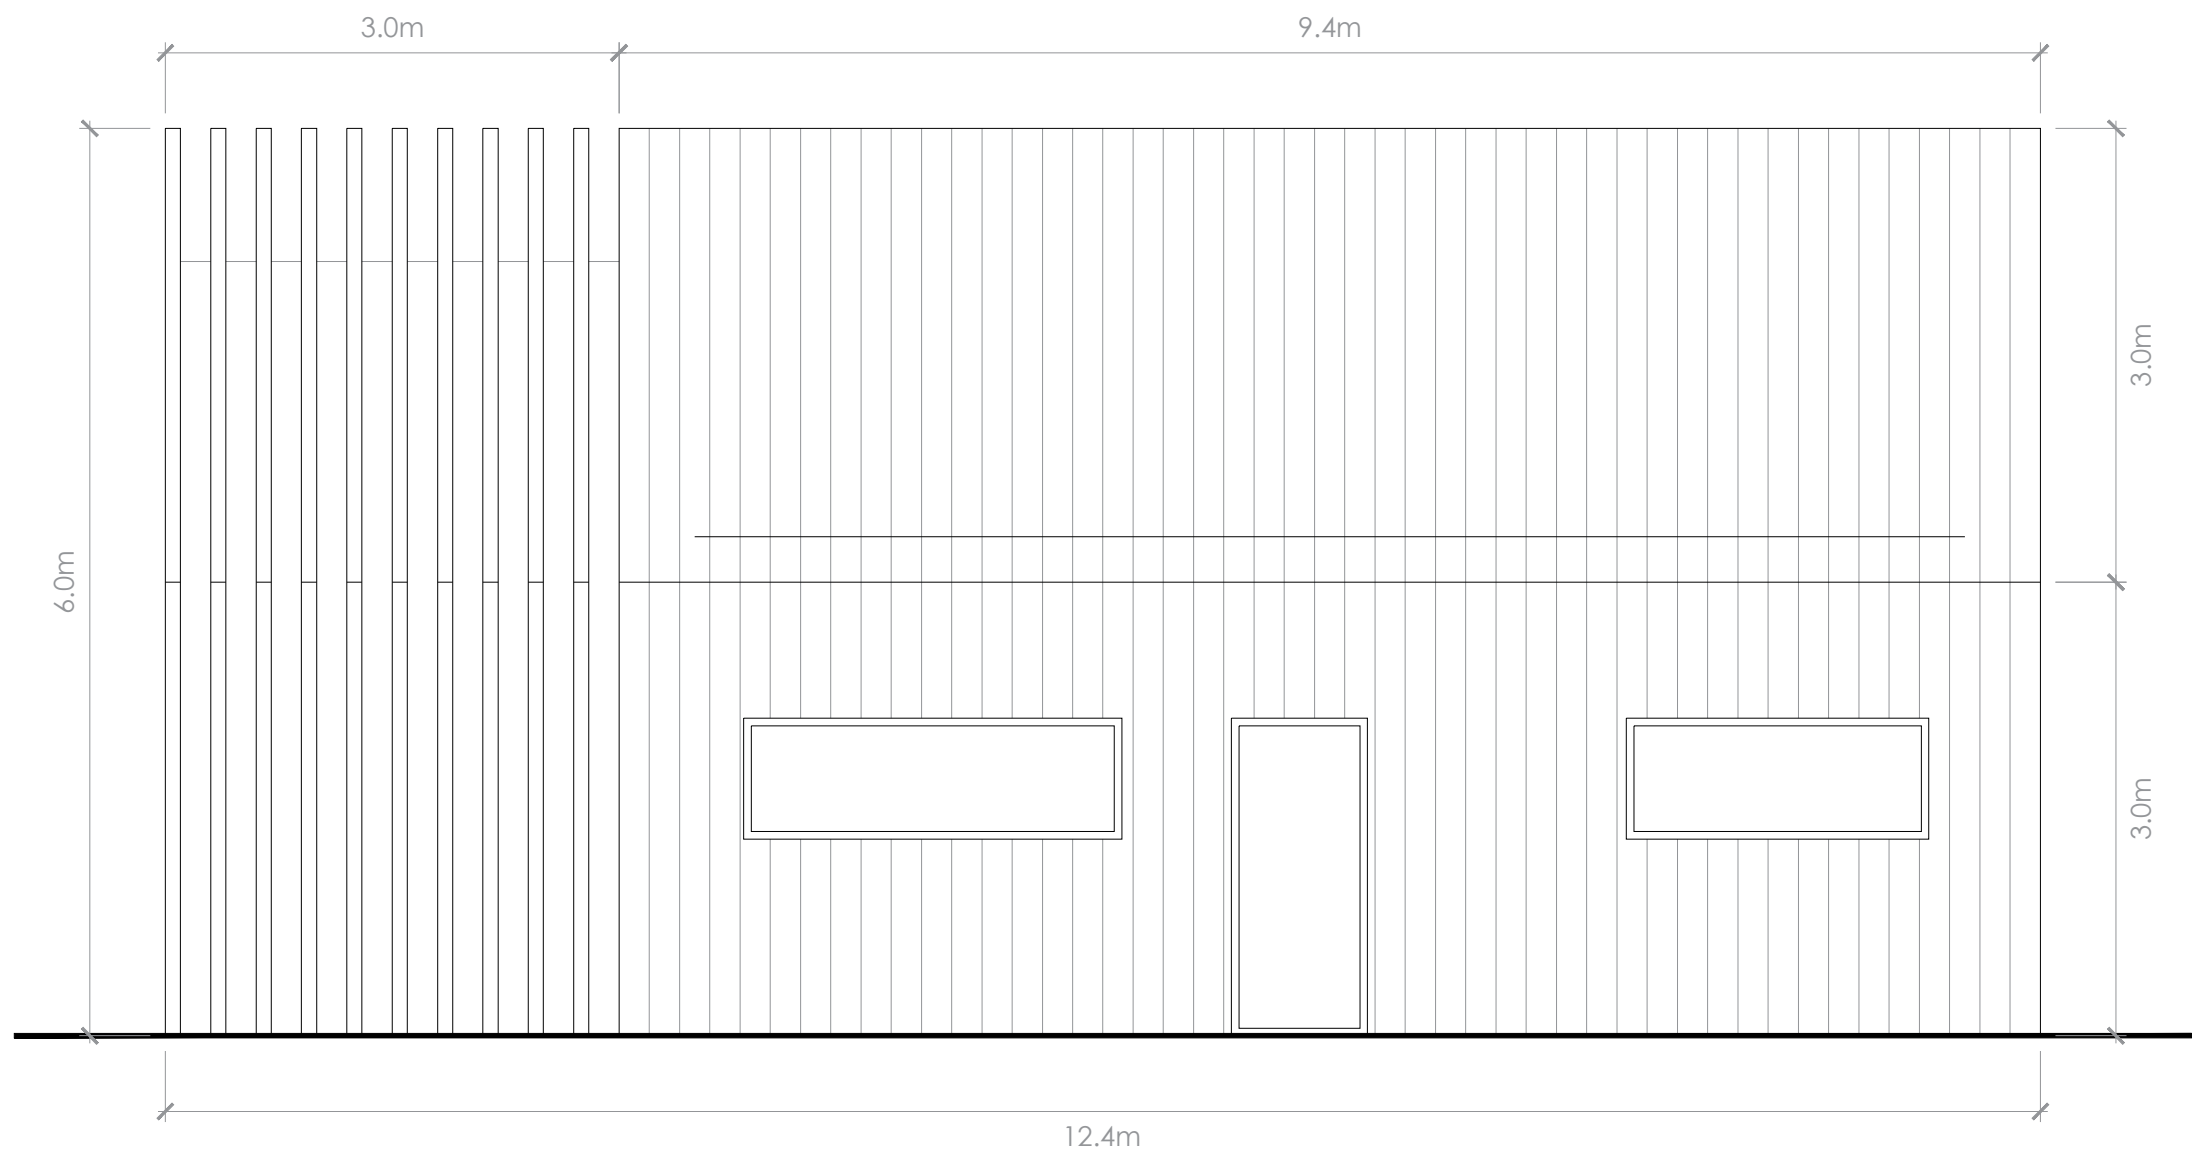

SOUTH ELEVATION
1:50 @ A1

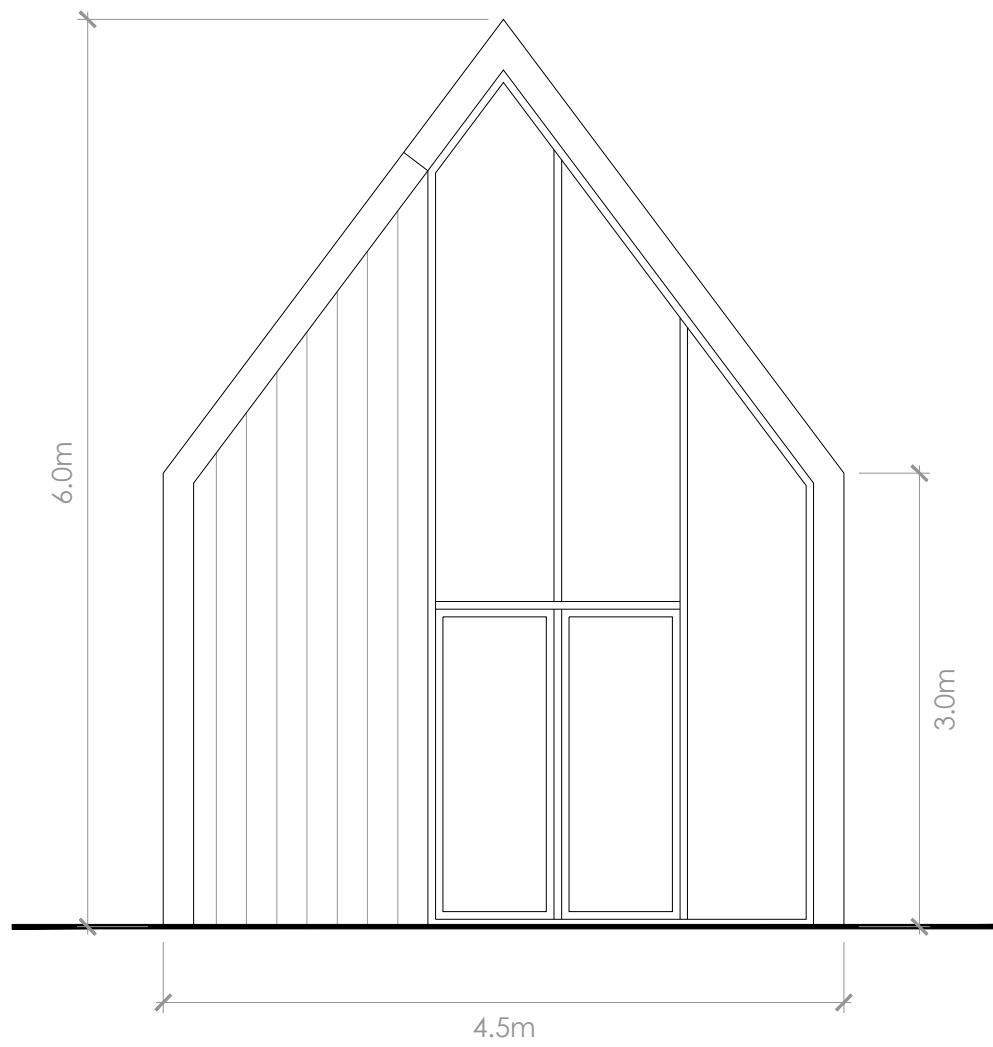

WEST ELEVATION
1:50 @ A1

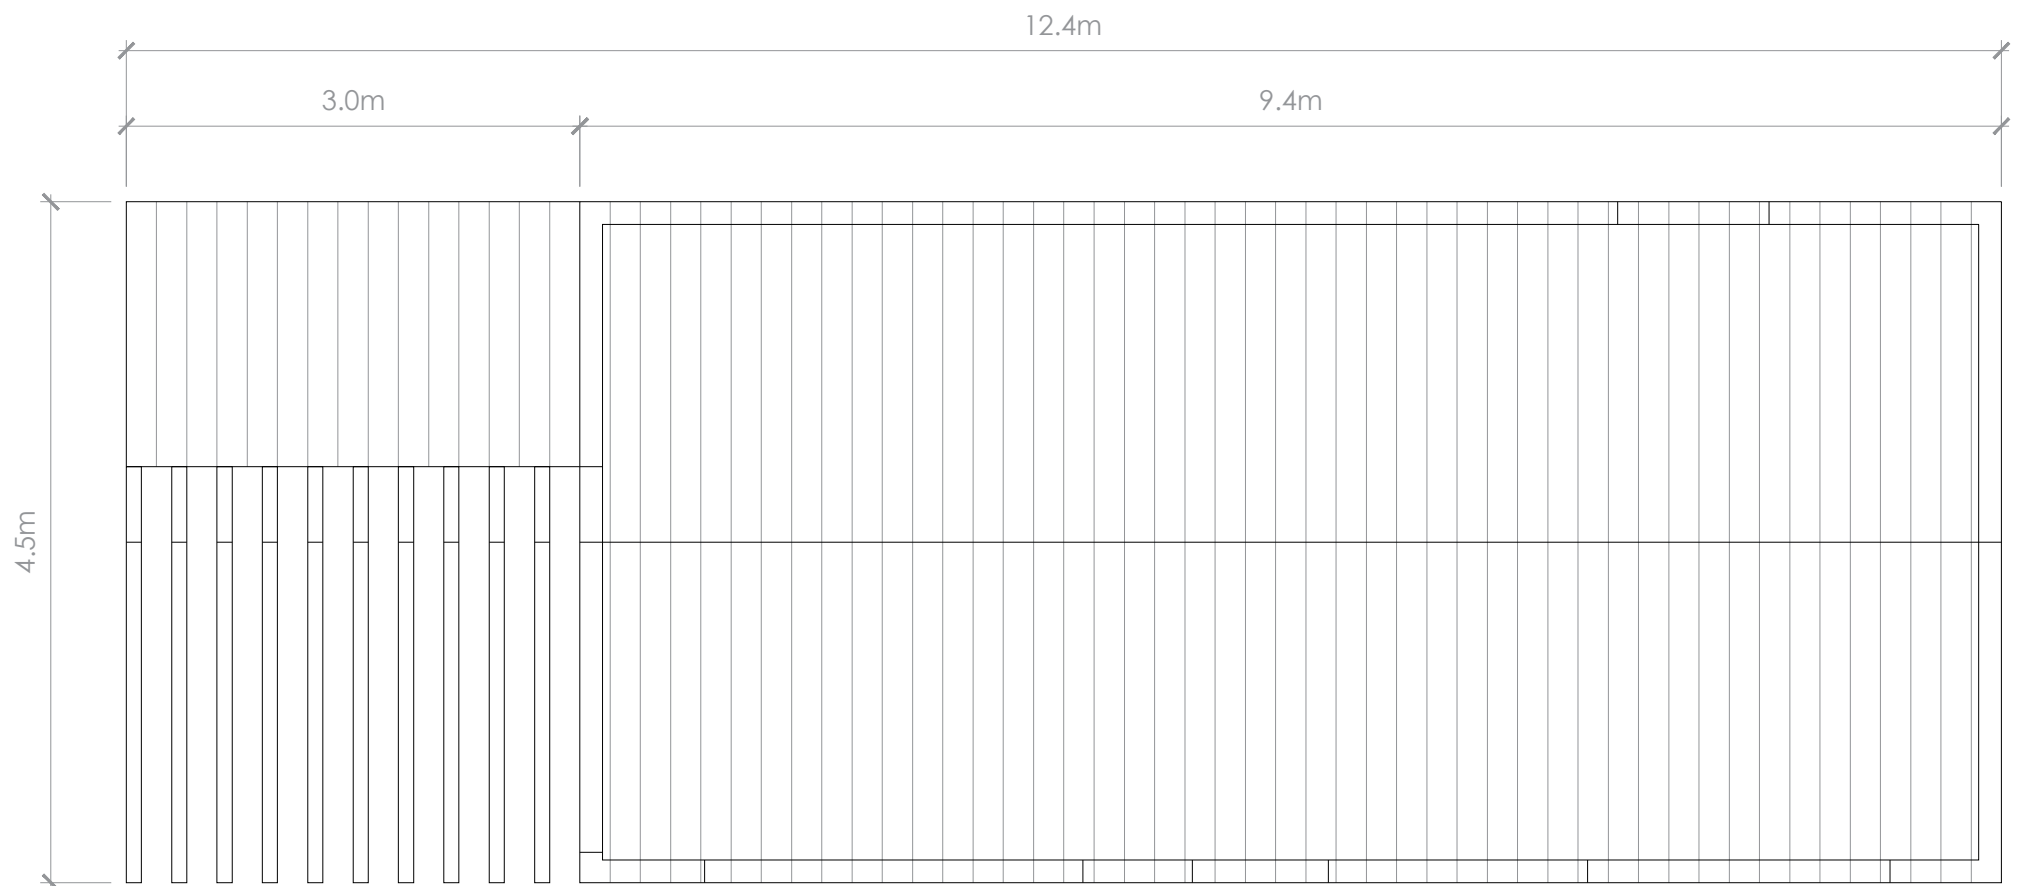

PLAN
1:50 @ A1



RENDER - WEST ELEVATION
NTS @ A1



RENDER - SOUTH ELEVATION
NTS @ A1



RENDER - 3D CONCEPT
NTS @ A1

Rev	Date	Notes

Int.	Project
	Bosworth Family Health & Wellness Spa
	Drawing title
	Elevations - Small Lodge
	(Sheet 1 of 5)
	Status
	PLANNING
	Client
	Mr T Riley
	Scale
	1:50 @ A1
	Date
	18/10/2024
	Drawn By
	JW
	Checked By
	JG
	Reference
	GL2223 03
	golby+luck
	landscape architects