




NORTH ELEVATION
1:100 @ A0

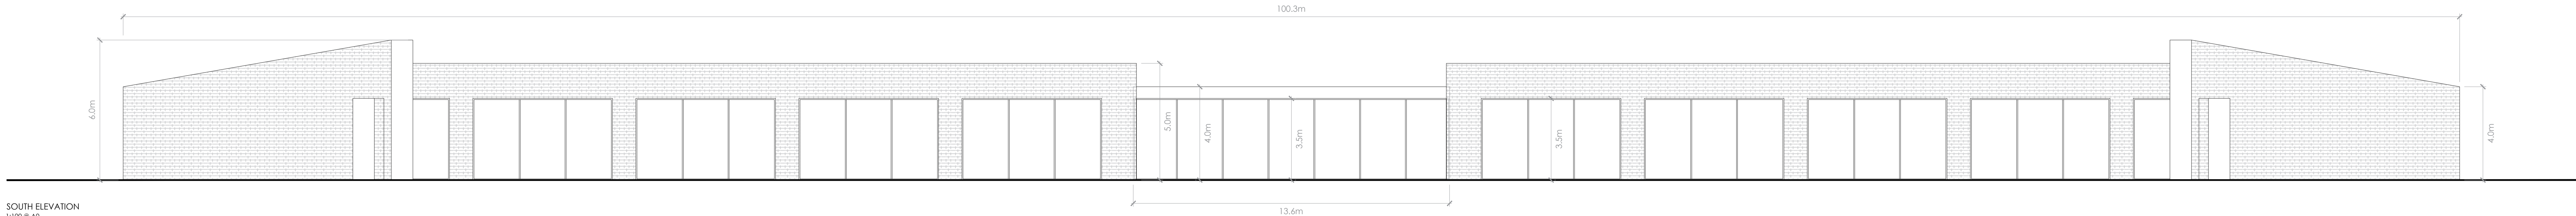


SOUTH ELEVATION
1:100 @ A0

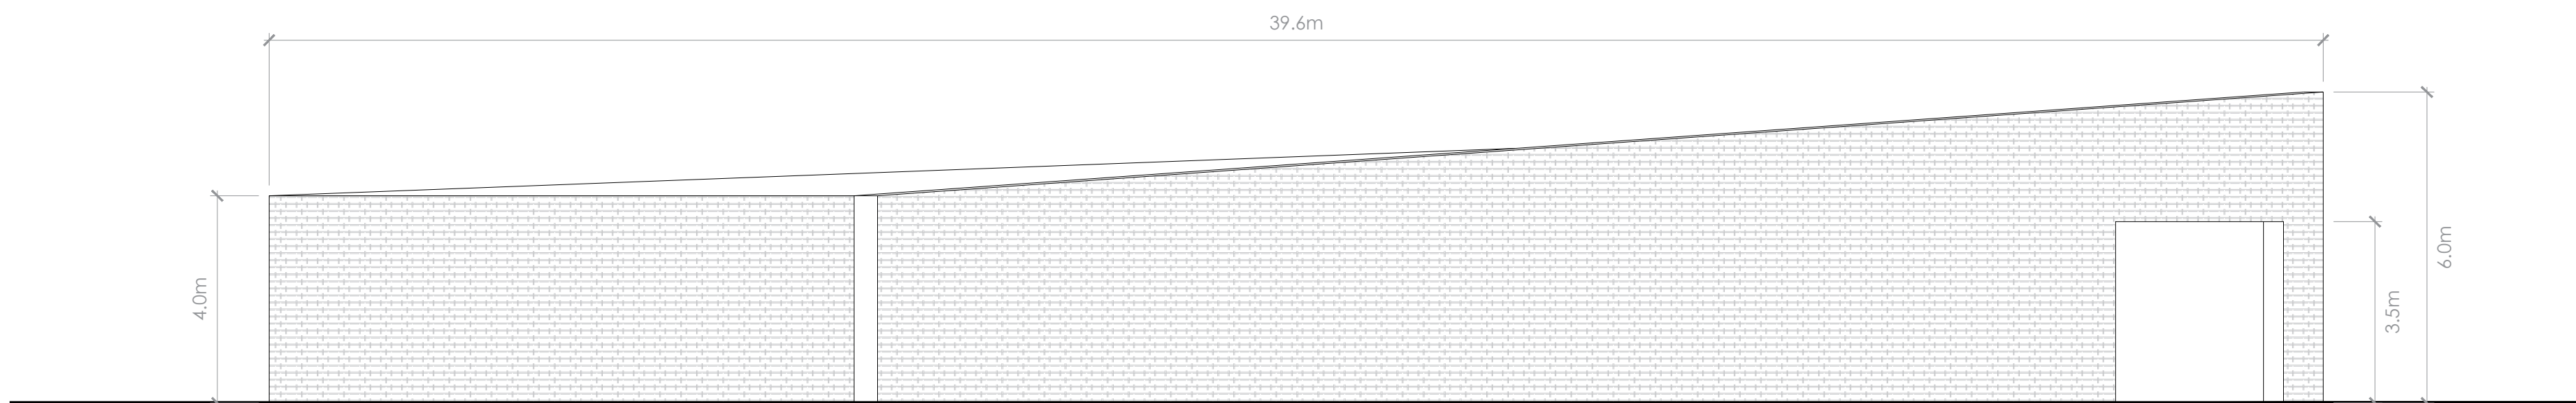

WEST ELEVATION
1:100 @ A0

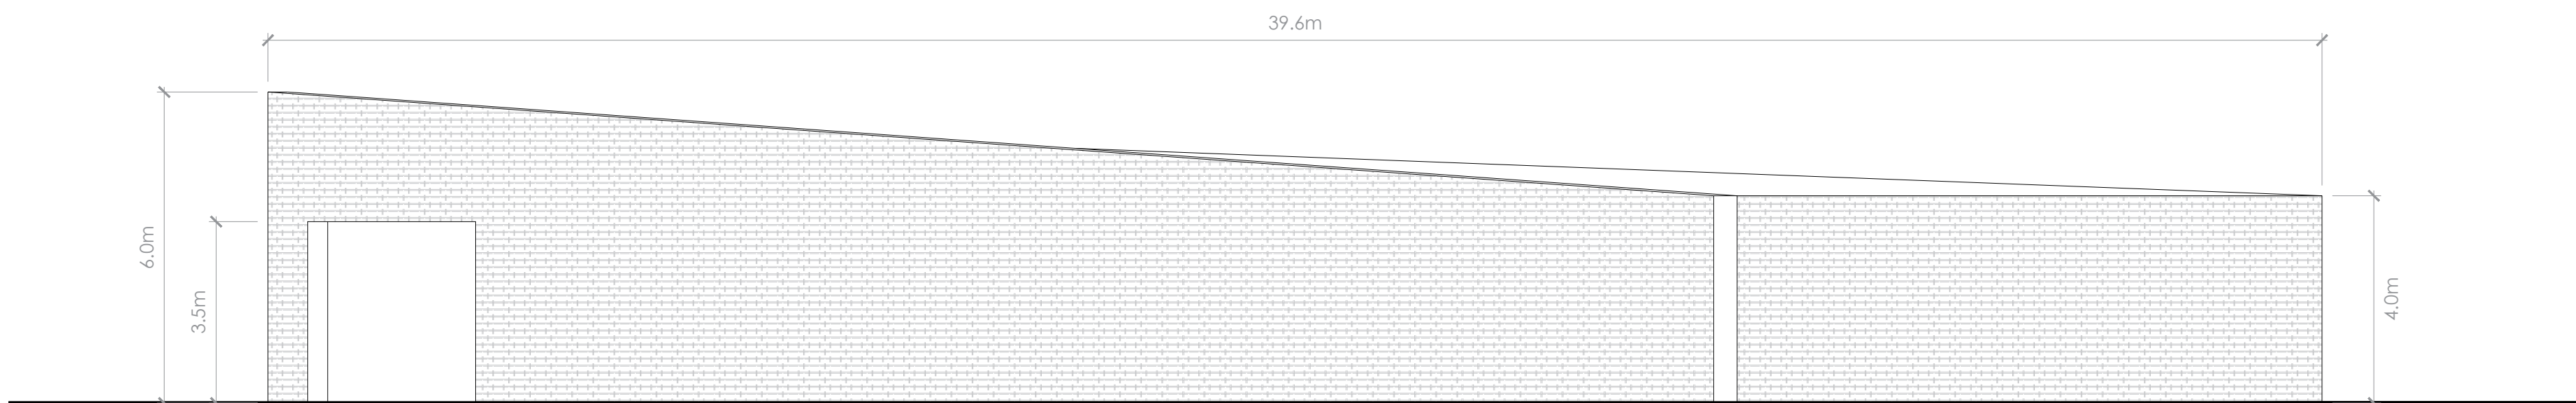

EAST ELEVATION
1:100 @ A0

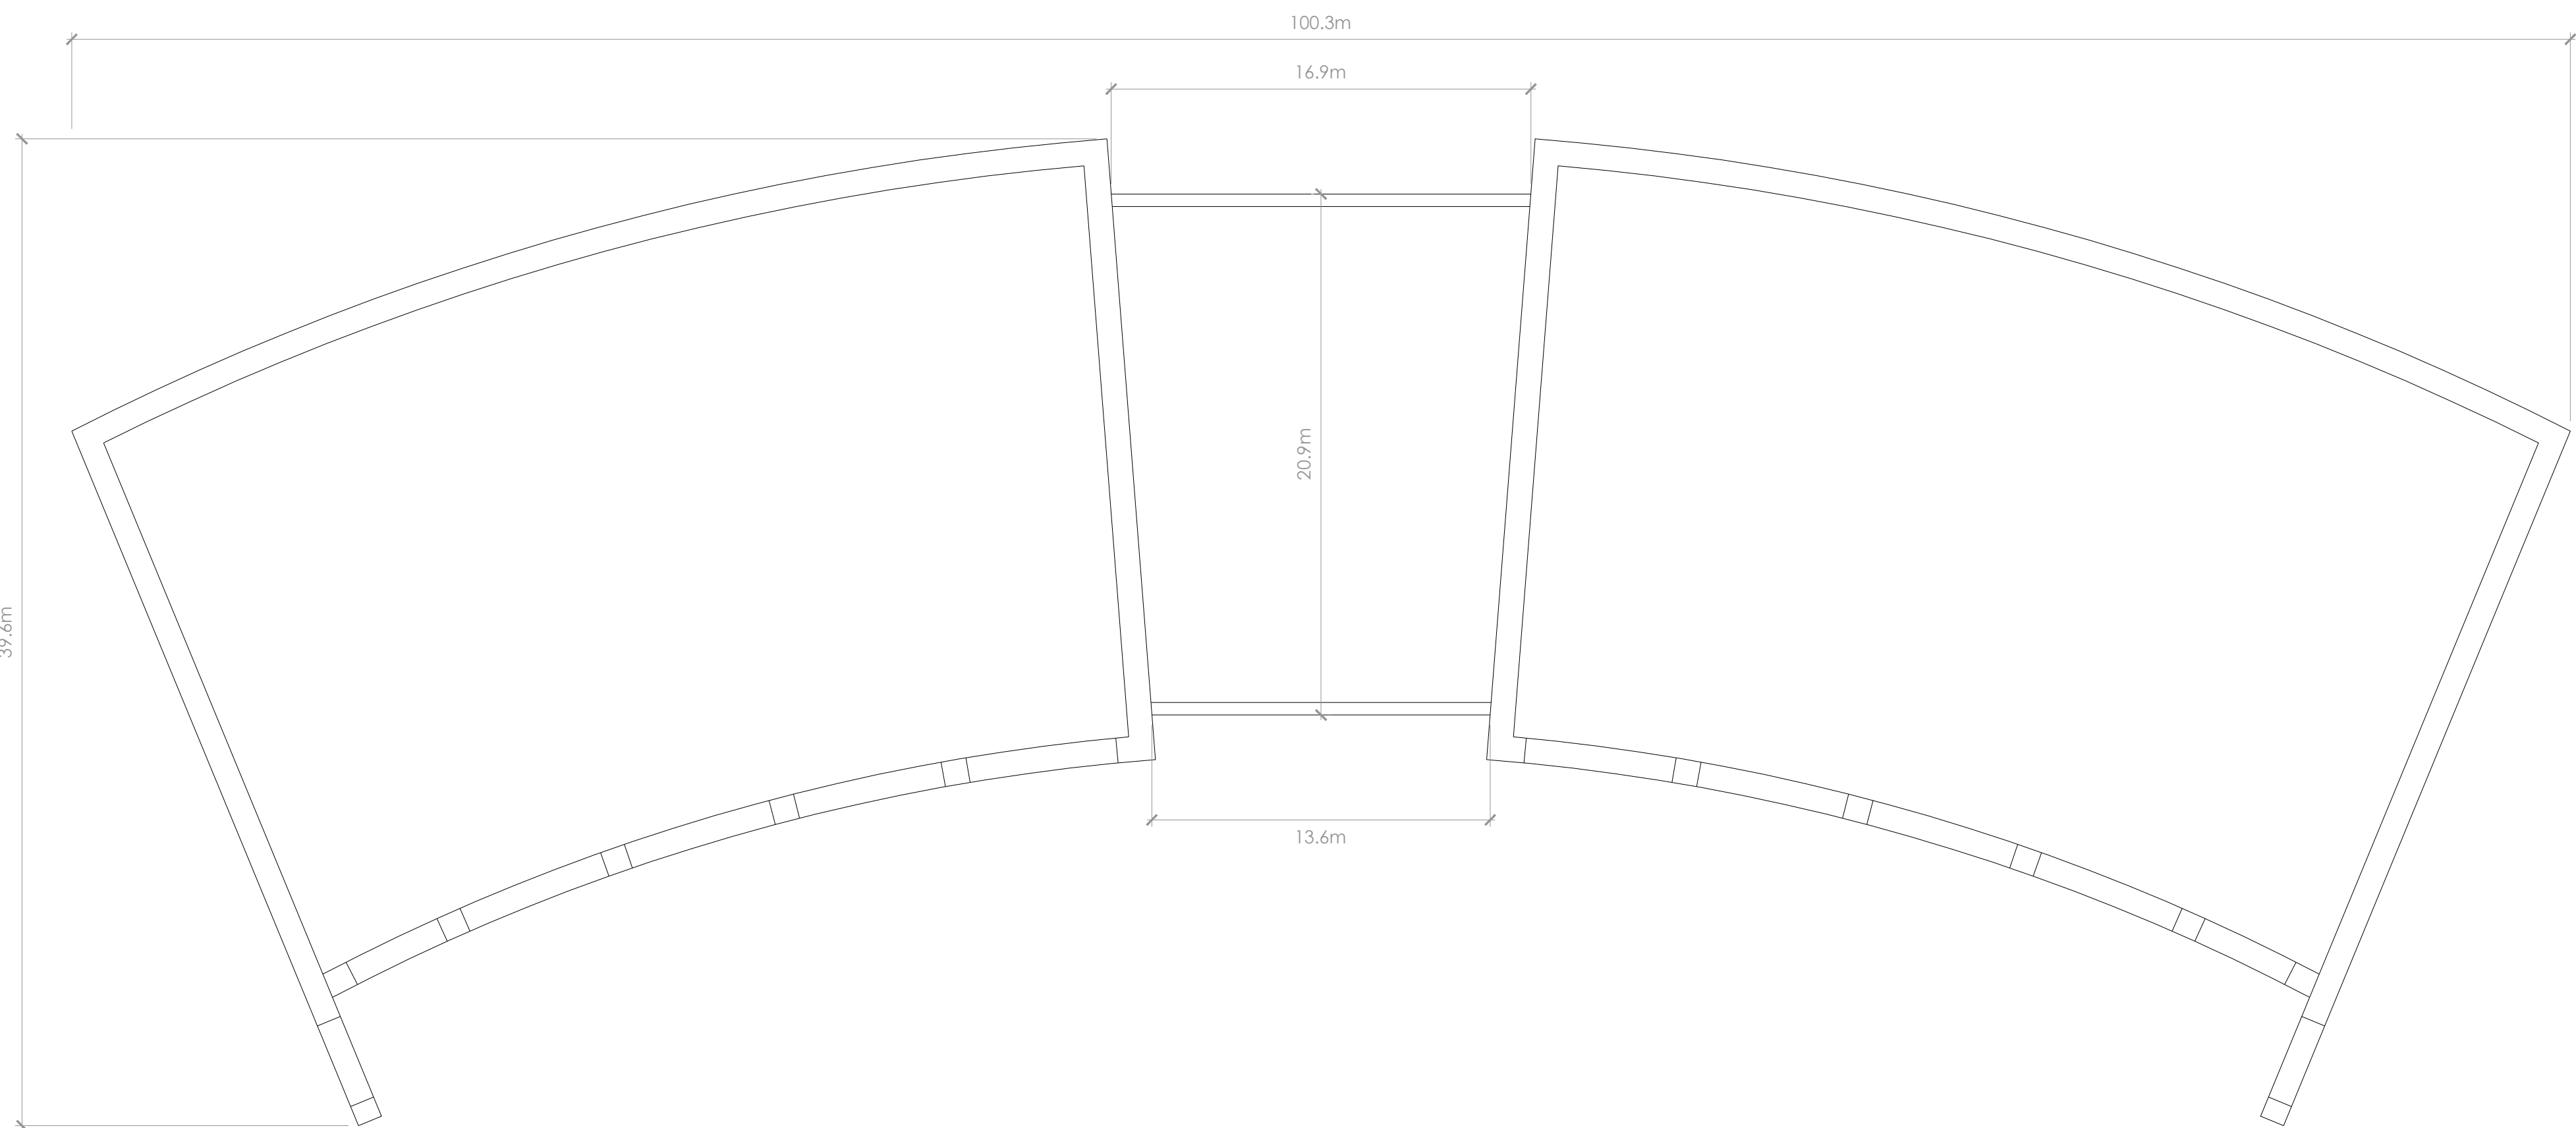

PLAN
1:200 @ A0



RENDER - NORTH ELEVATION
NTS @ A0



RENDER - SOUTH ELEVATION
NTS @ A0



RENDER - 3D CONCEPT
NTS @ A0

Rev	Date	Notes

Project	Bosworth Family Health & Wellness Spa
Drawing Title	Elevations - Spa Building
Drawn by	JW
Checked by	JG
Date	18/10/2024
Reference	GL2223 07
Author	PLANNING
Client	Mr T Riley
Scale	1:100 @ A0
Date	18/10/2024
Reference	GL2223 07