




EXISTING BLOCK PLAN SCALE 1:1250

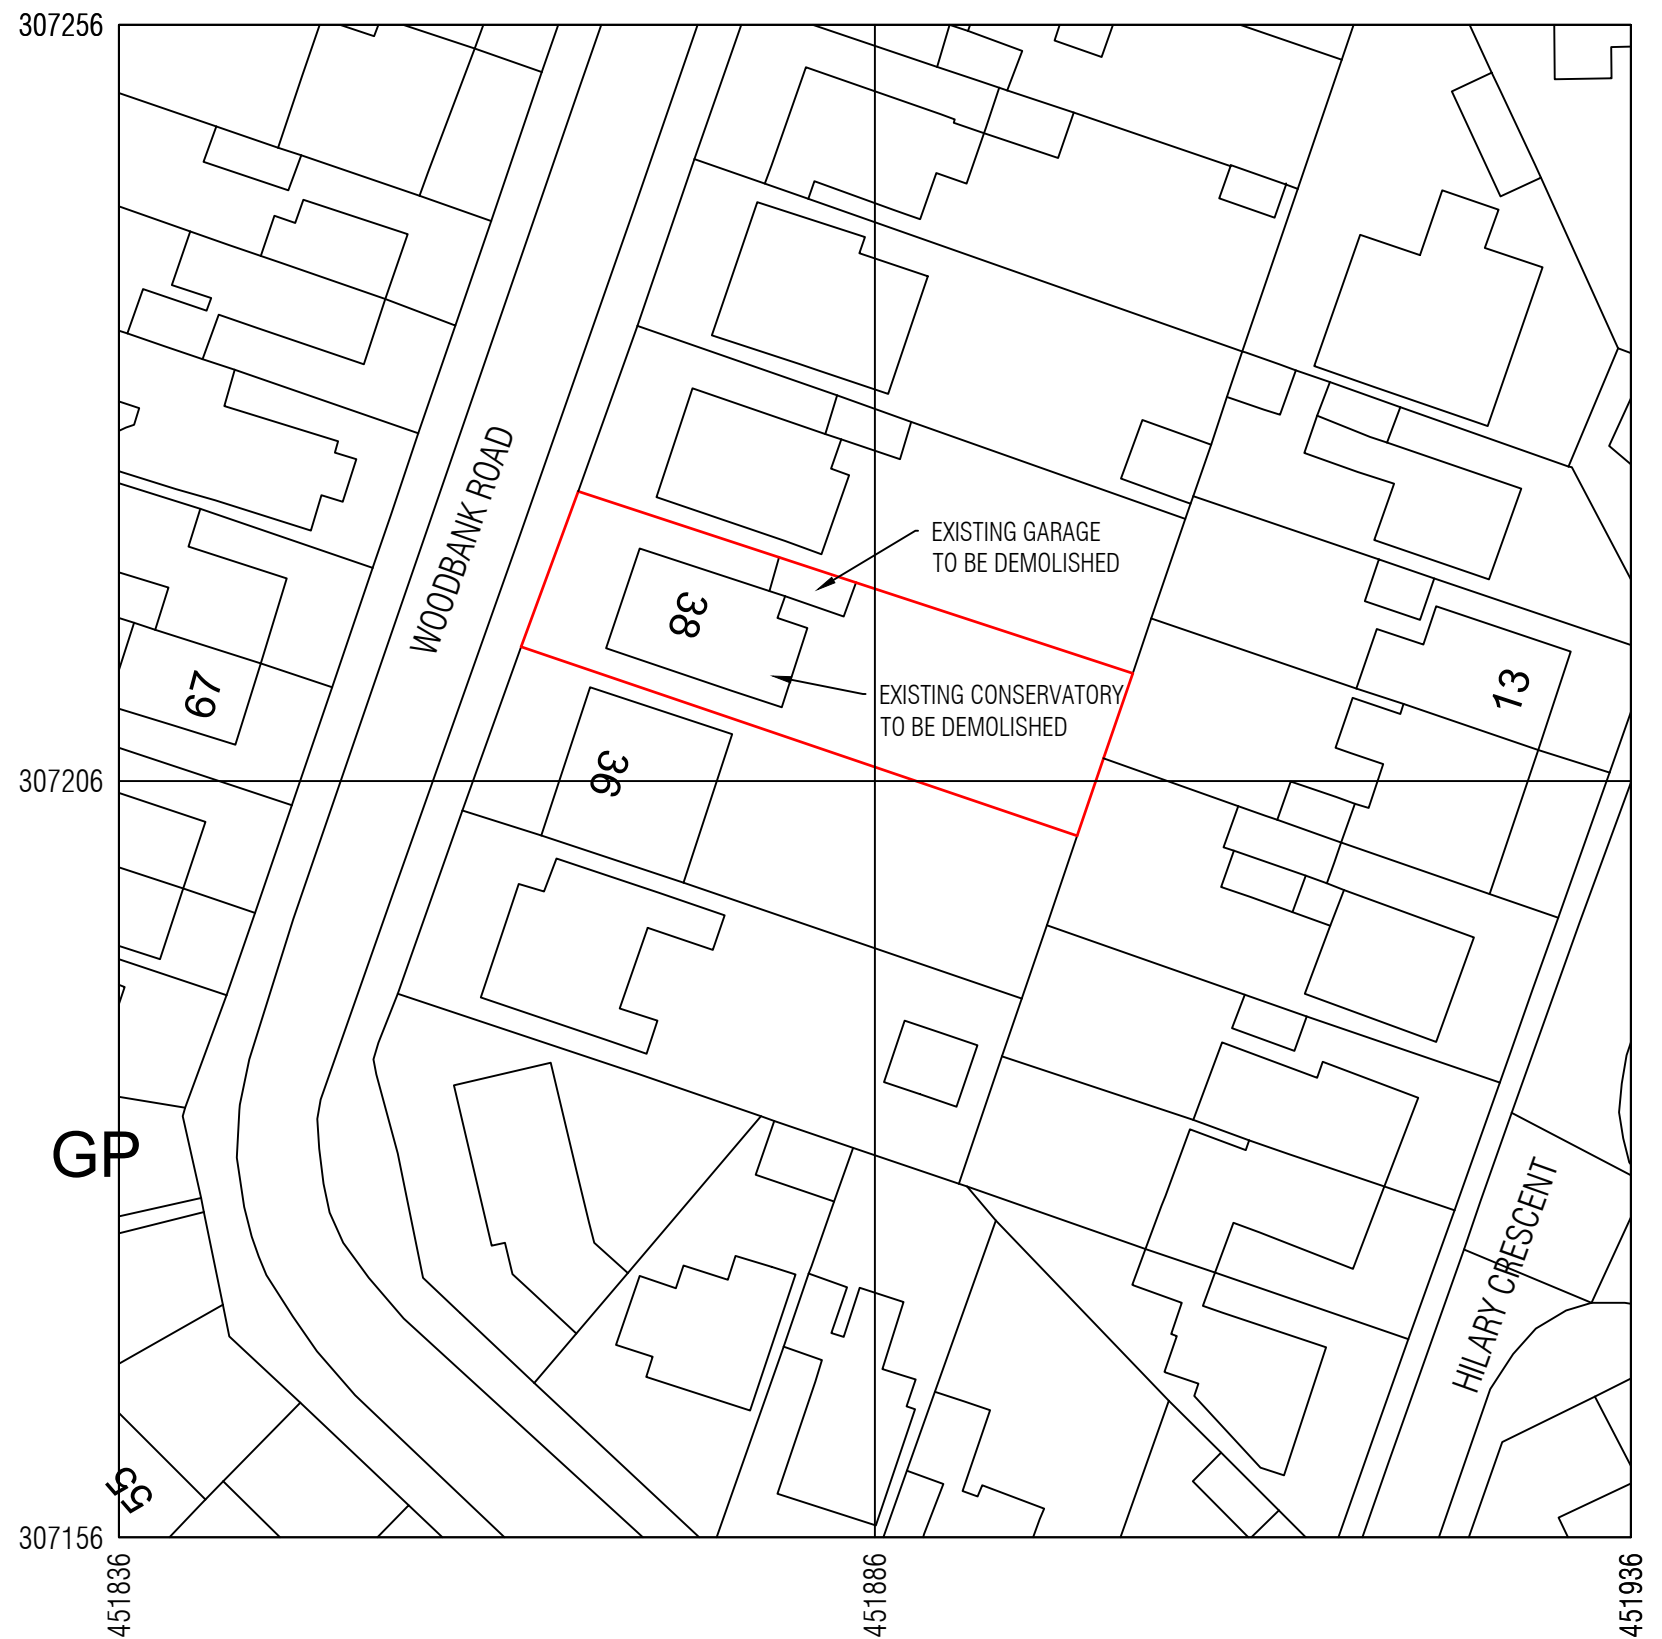

EXISTING BLOCK PLAN SCALE 1:500





13 Architectural
Consultants Ltd

Urban Design
Town Planning Consultants
Building Surveyors
Architecture
Property Development
Cost Consultants
Party Wall Surveyors


A3

8 COPLOW AVENUE LEICESTER LE5 5WA
13DRAWINGS@GMAIL.COM 07412502035

PROJECT MR D VICKERS 38 WOODBANK ROAD LEICESTER LEICS	SCALE AS ANOTATED	DRAWN AO	CHECKED FO
	DATE 13-01-2025	STATUS PLANNING	
	DRAWING No. 001	REVISION	

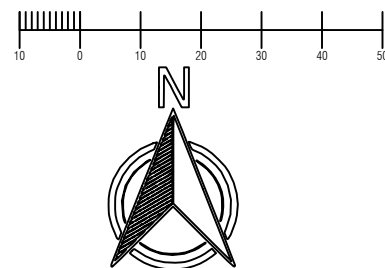
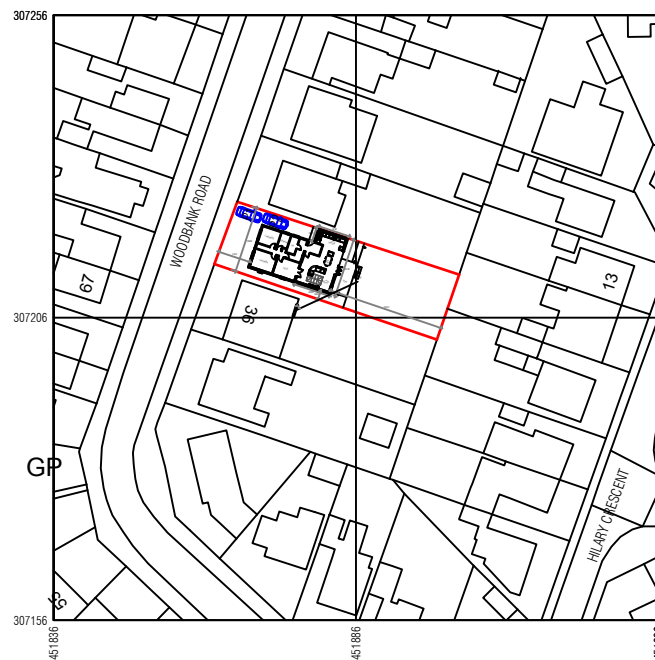



PROPOSED BLOCK PLAN SCALE 1:1250


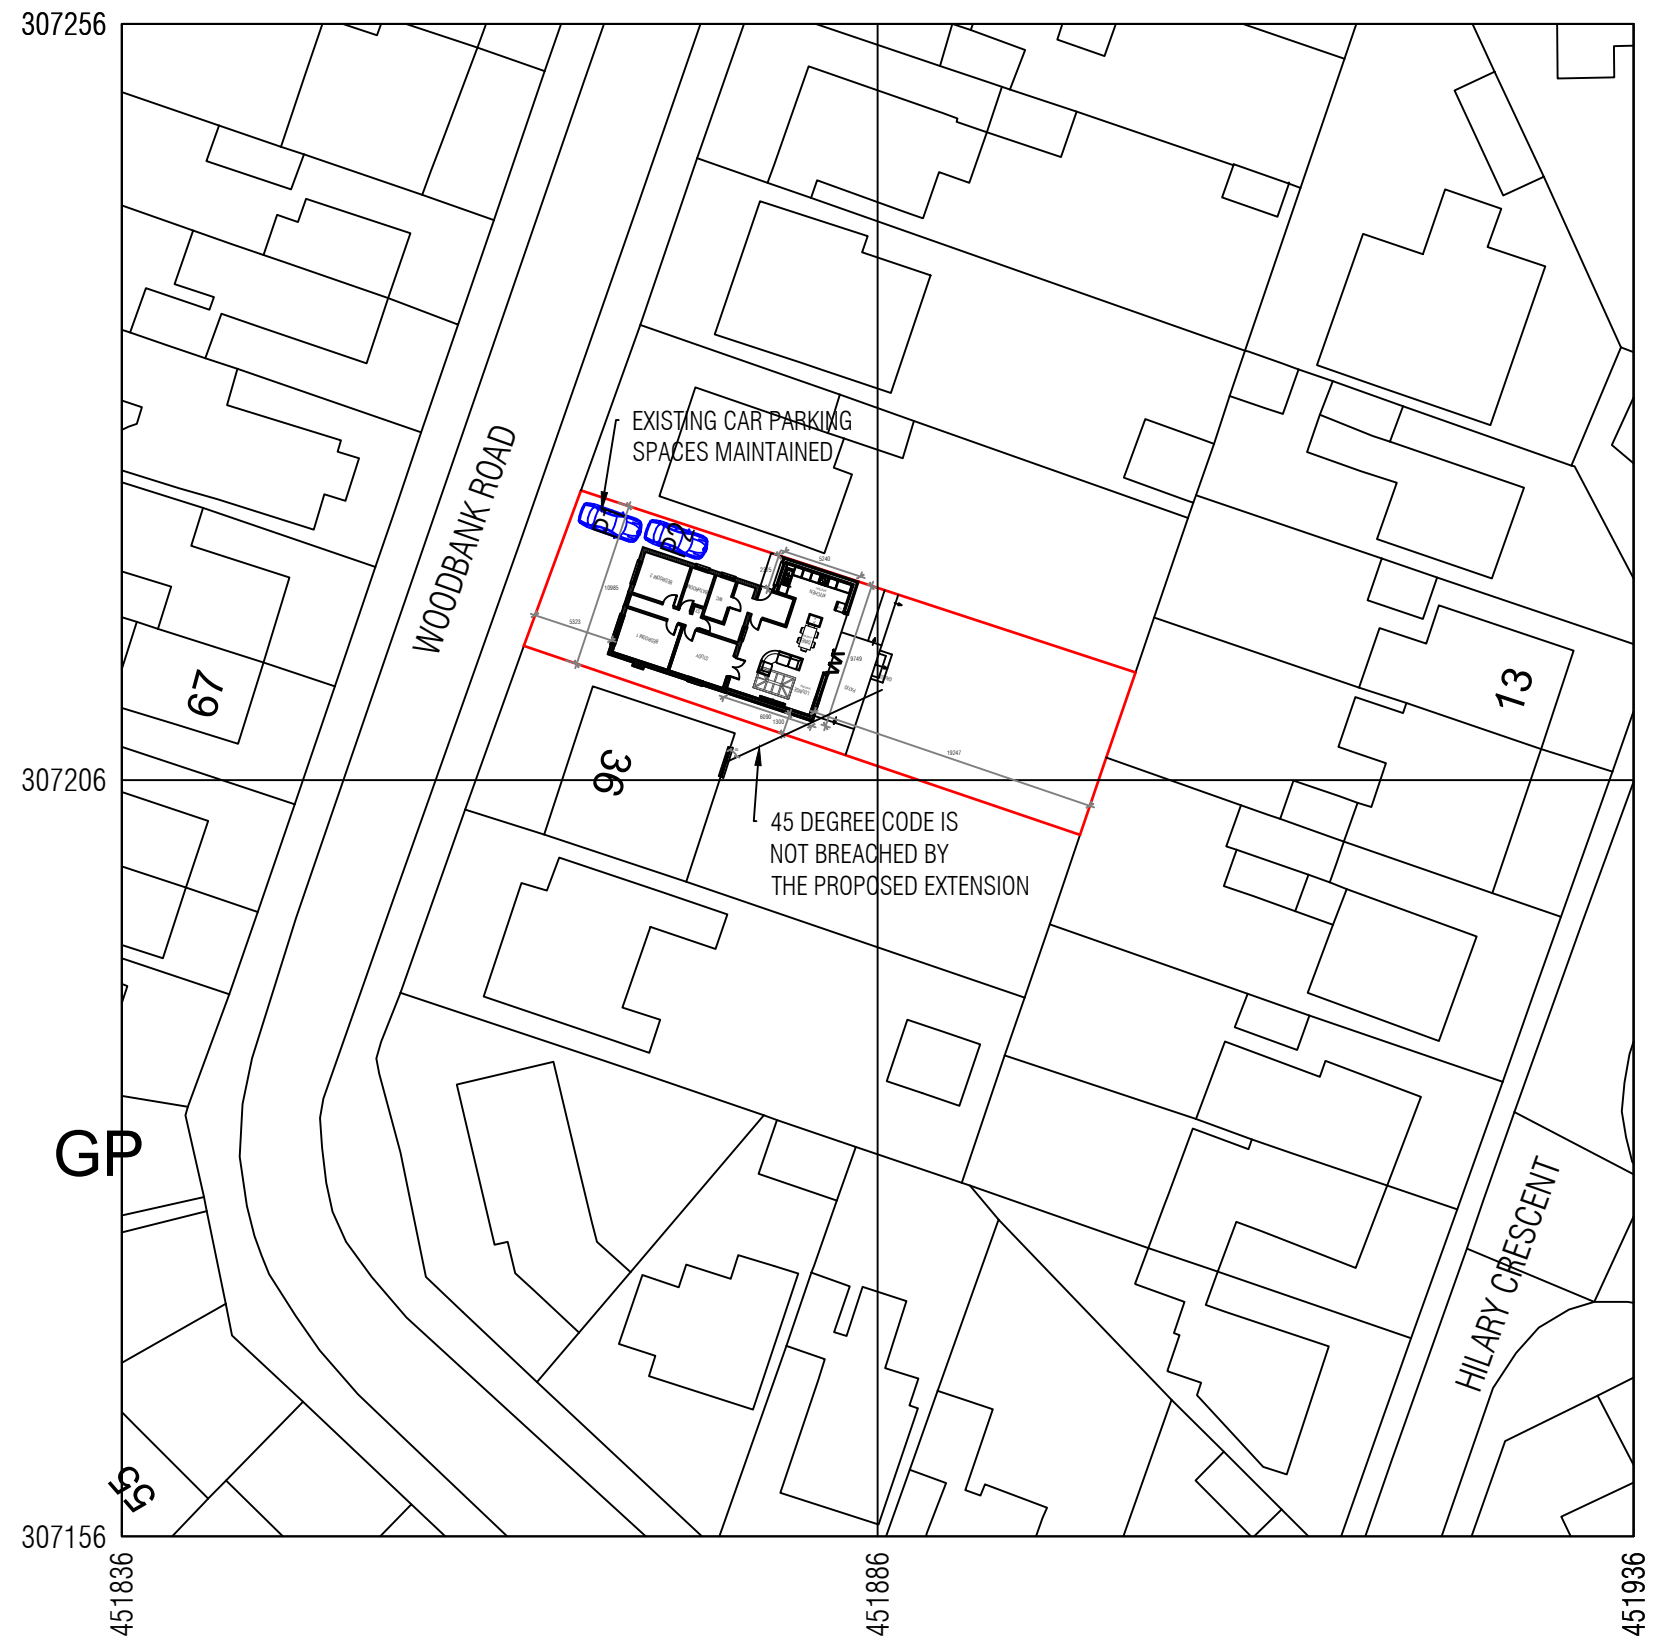


PROPOSED BLOCK PLAN SCALE 1:500



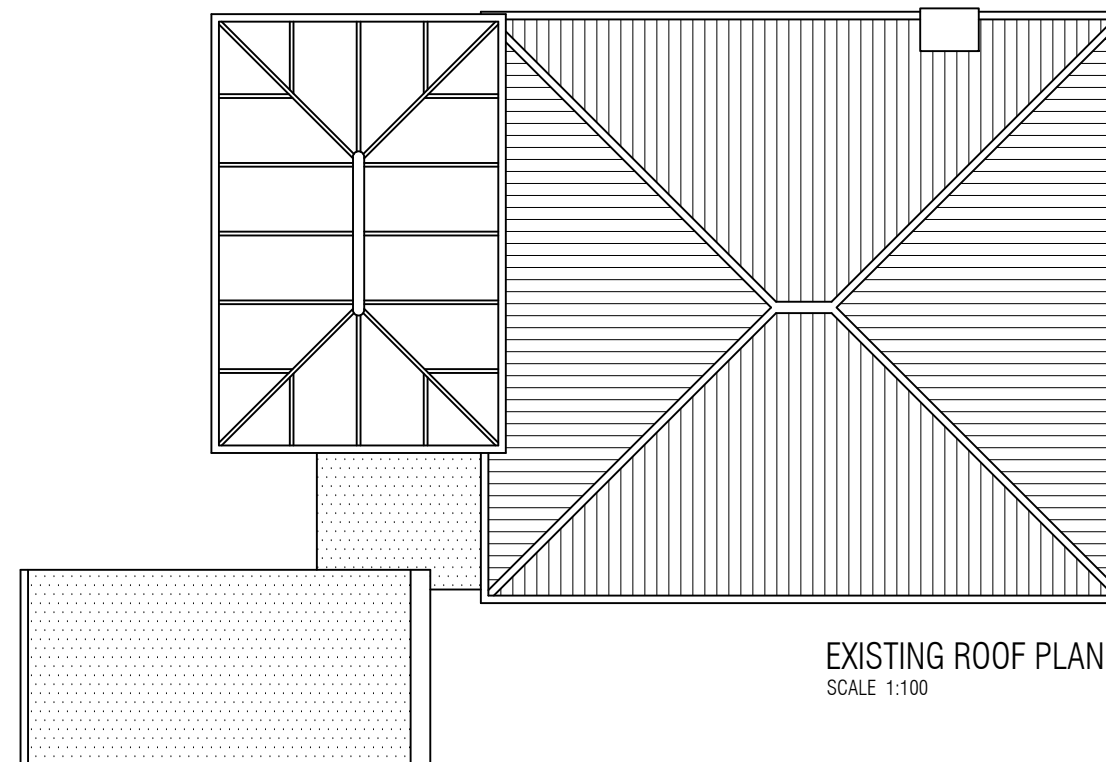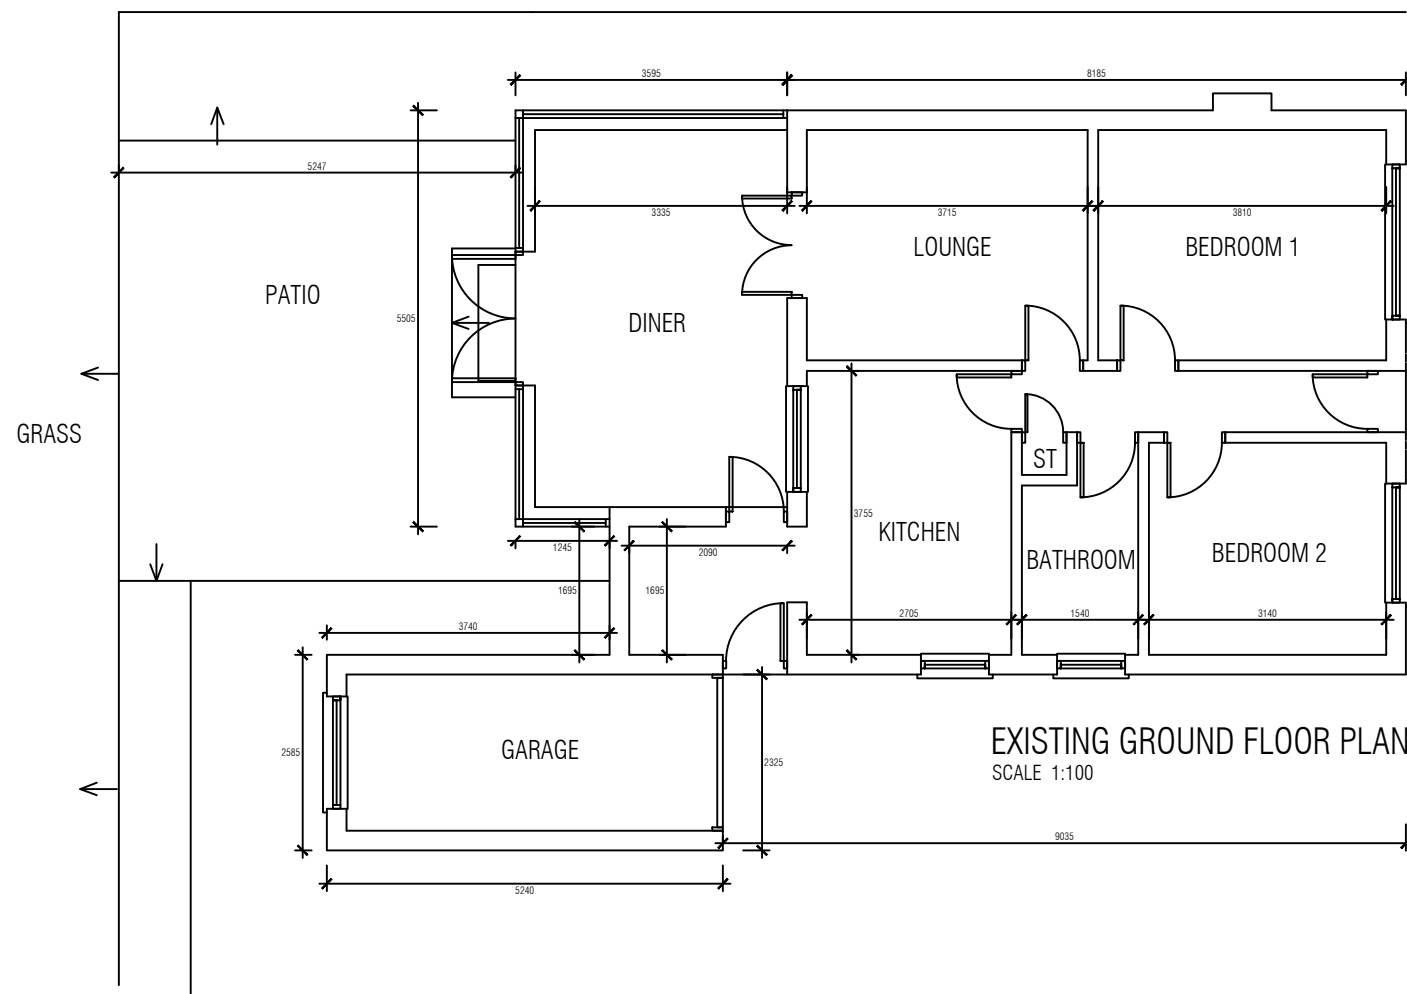


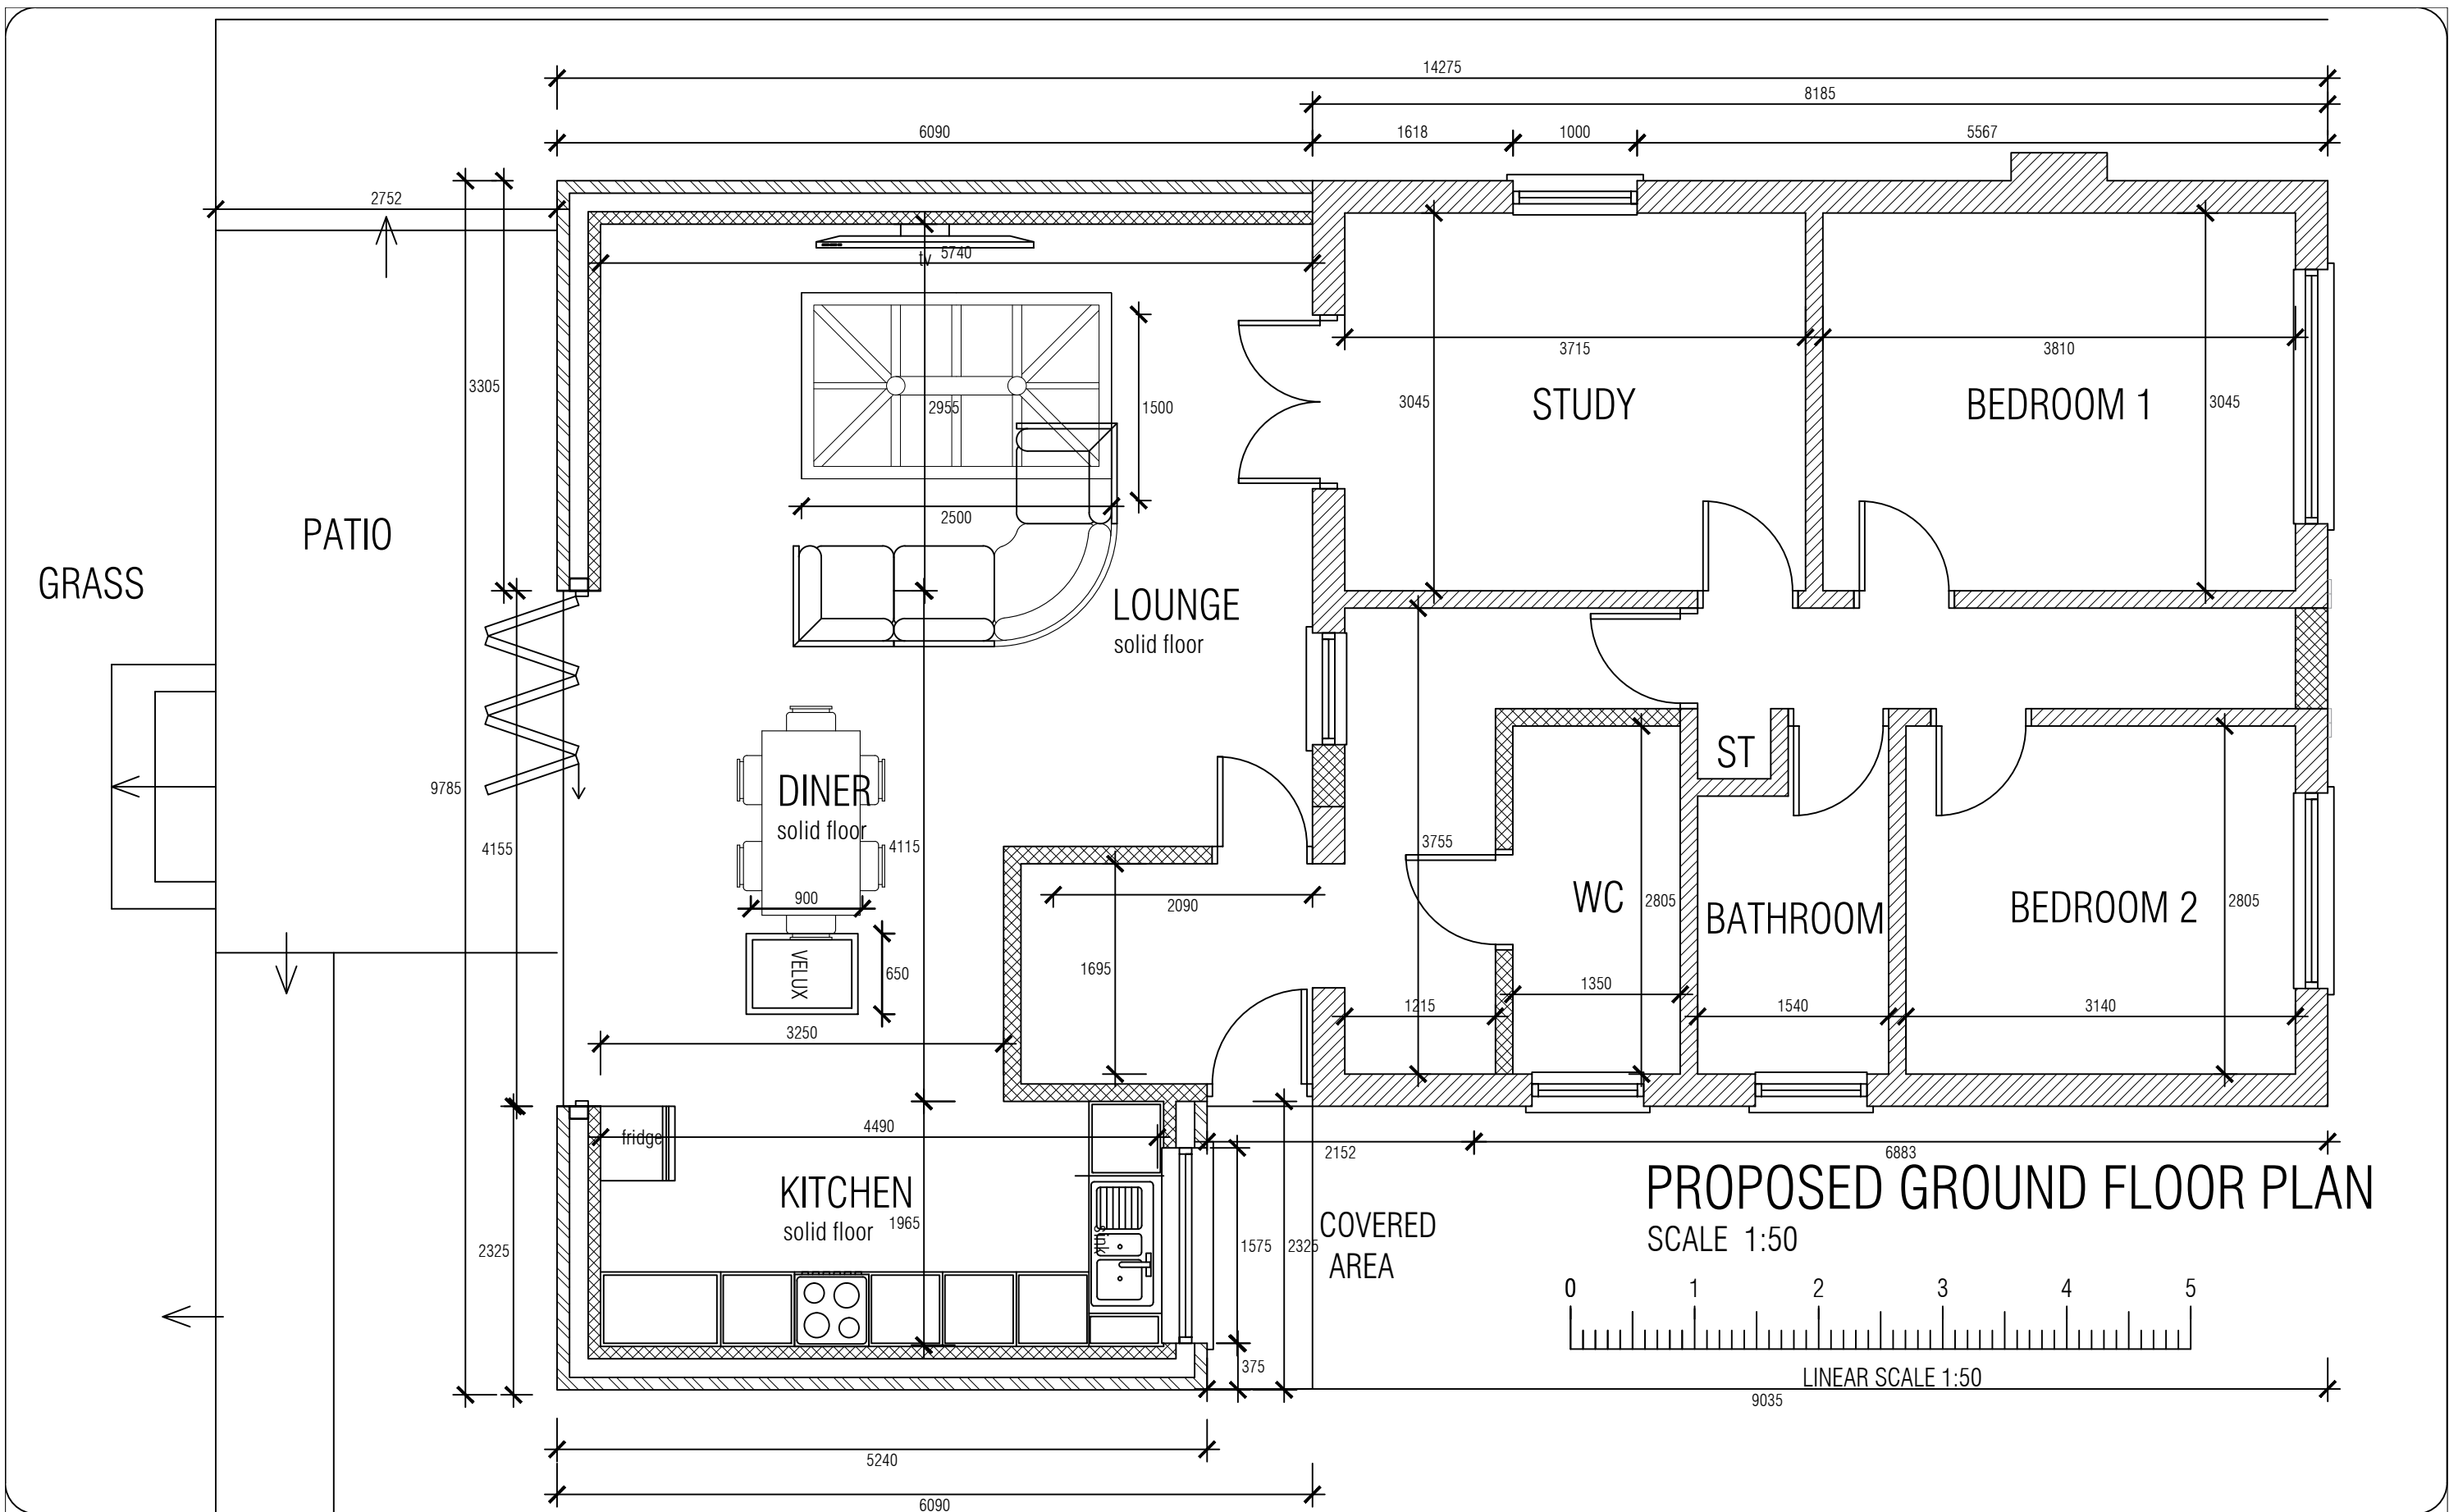

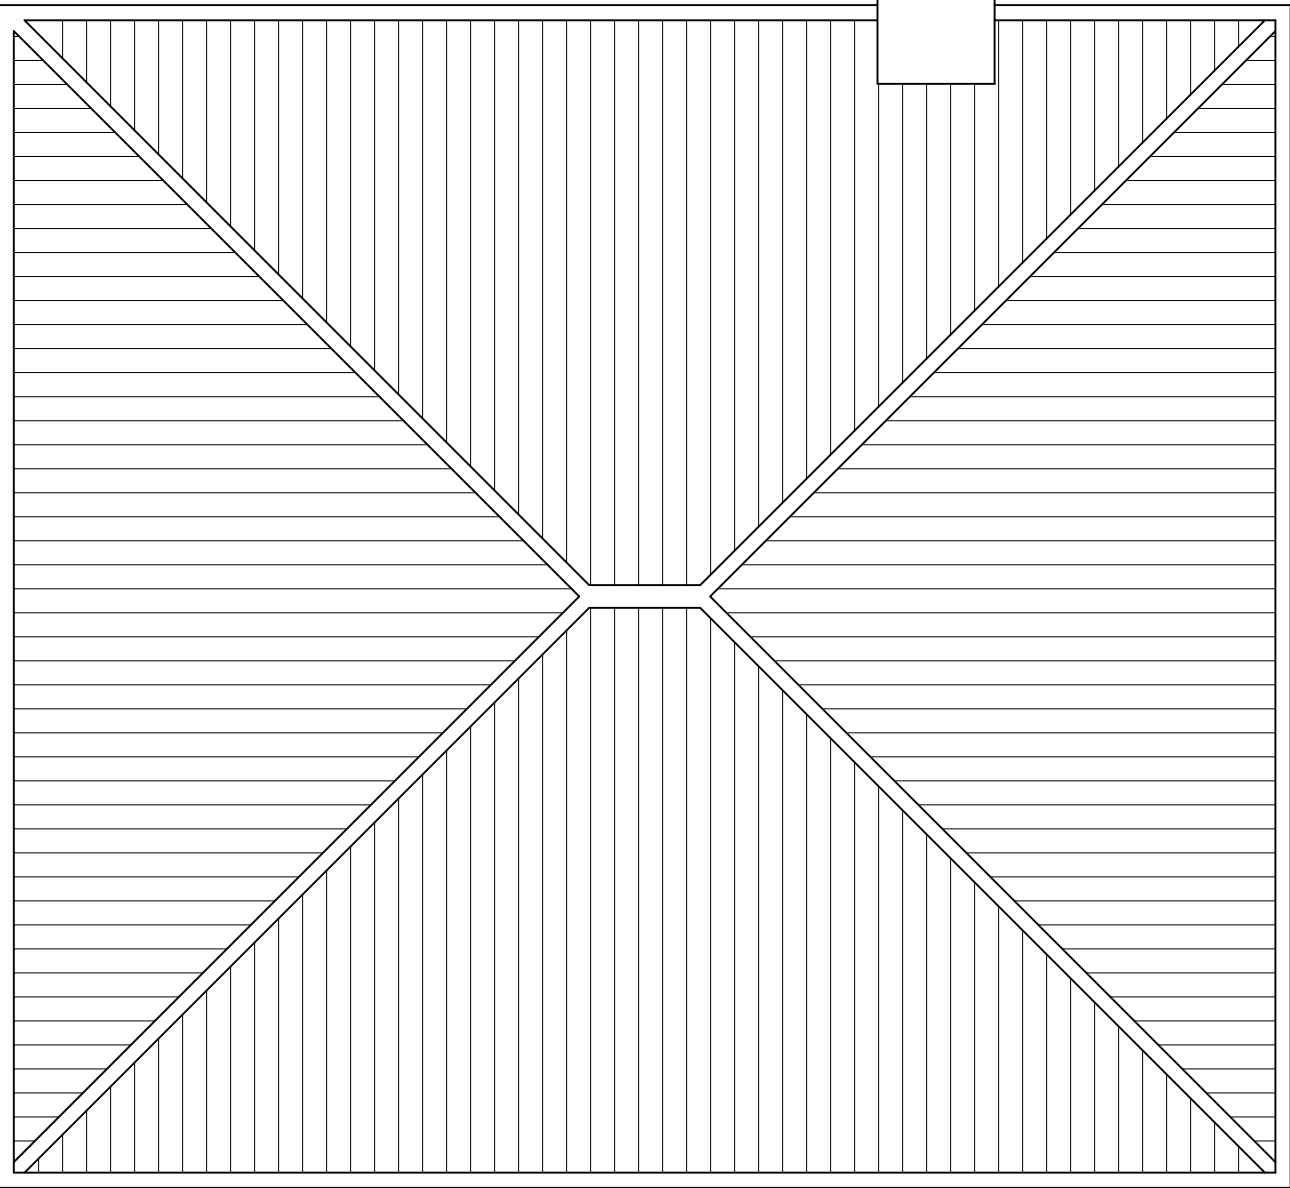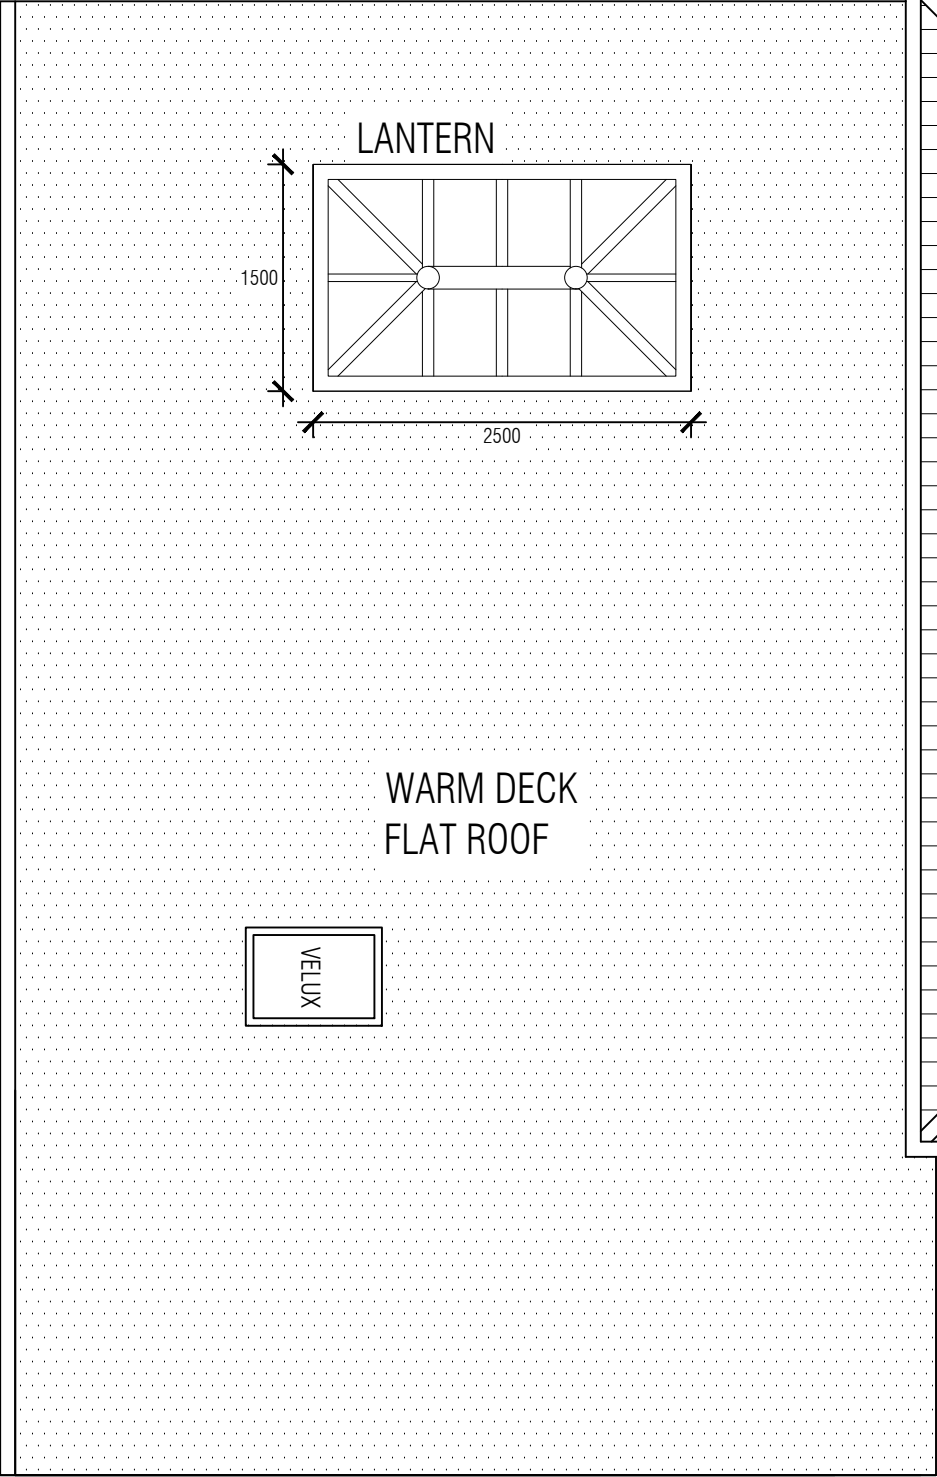

PROPOSED ROOF PLAN

SCALE 1:50

 

LINEAR SCALE 1:50

13 Architectural
Consultants Ltd

8 COPLOW AVENUE LEICESTER LE5 5WA
13DRAWINGS@GMAIL.COM 07412502035


Urban Design
Town Planning Consultants
Building Surveyors
Architecture
Property Development
Cost Consultants
Party Wall Surveyors

A3

PROJECT MR D VICKERS 38 WOODBANK ROAD LEICESTER LEICS	SCALE AS ANOTATED	DRAWN AO	CHECKED FO
	DATE 13-01-2025	STATUS PLANNING	
	DRAWING No. 005	REVISION	




EXISTING FRONT ELEVATION
SCALE 1:100

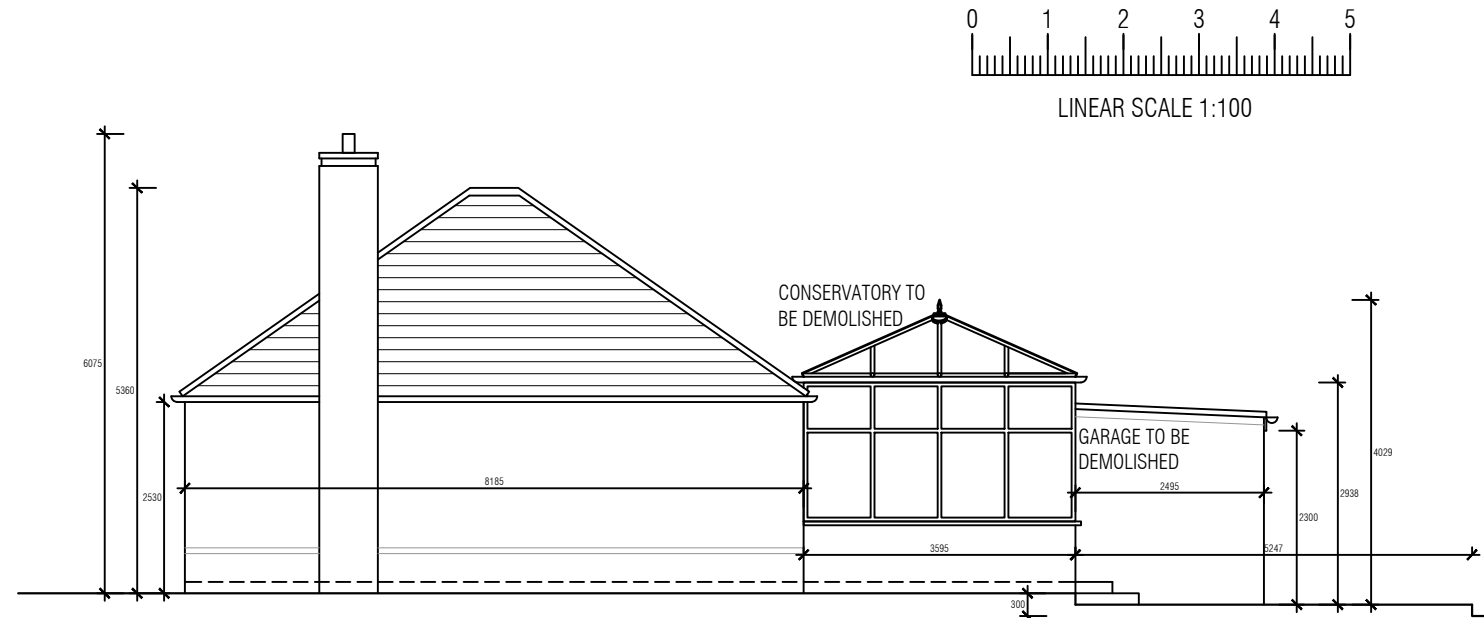

EXISTING SIDE ELEVATION
SCALE 1:100



PROPOSED FRONT ELEVATION
SCALE 1:100

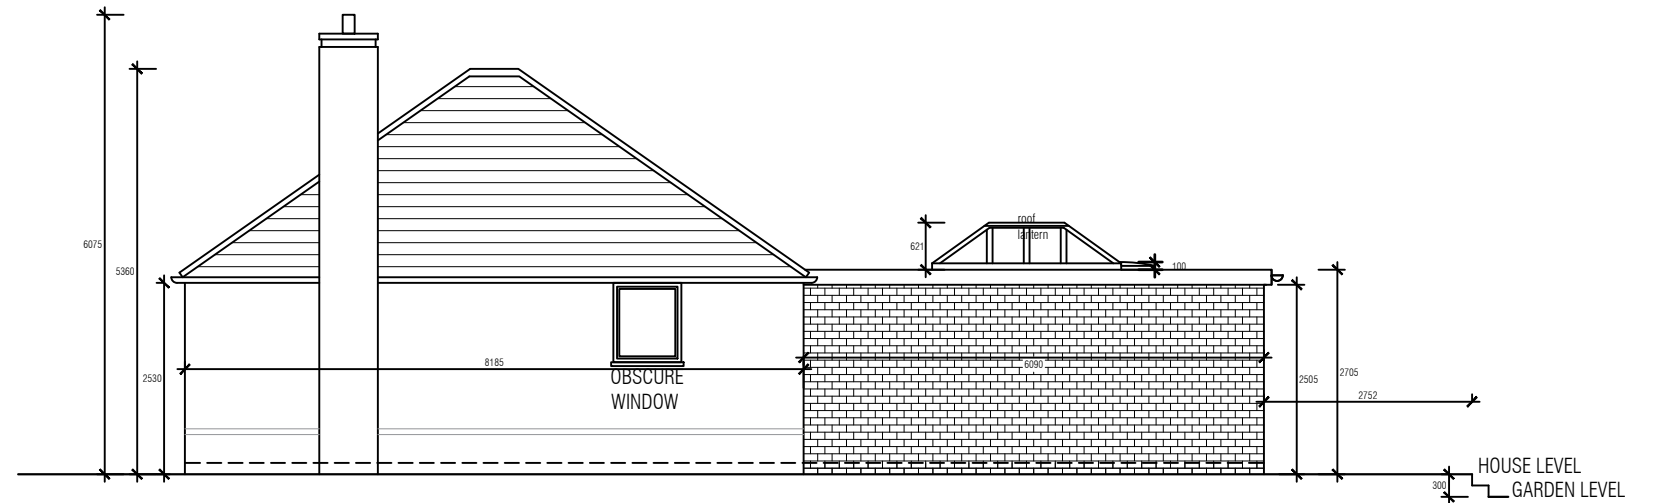

PROPOSED SIDE ELEVATION
SCALE 1:100

