




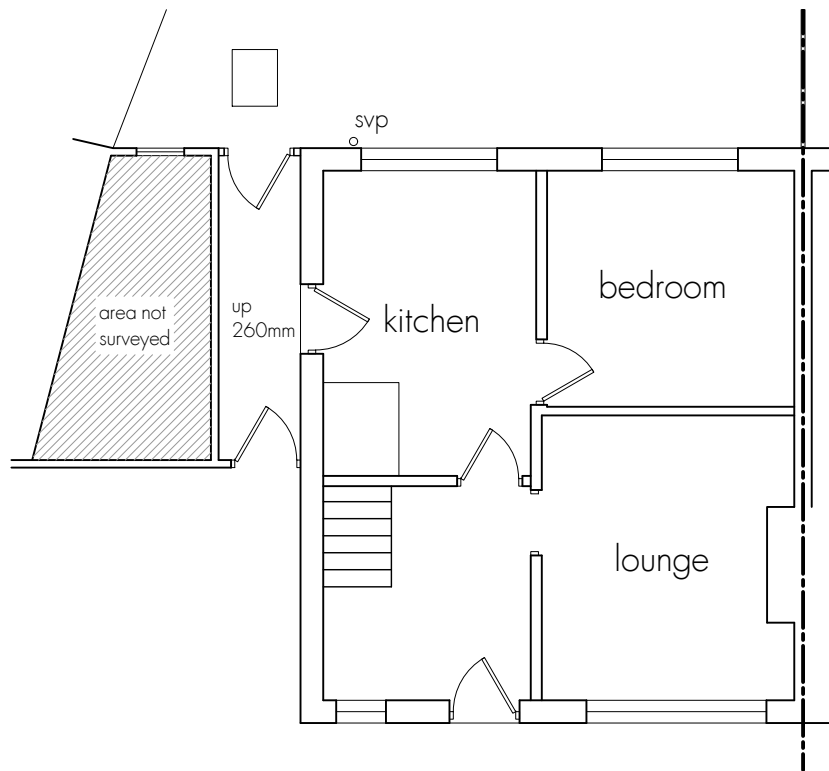

Ground Floor Plan

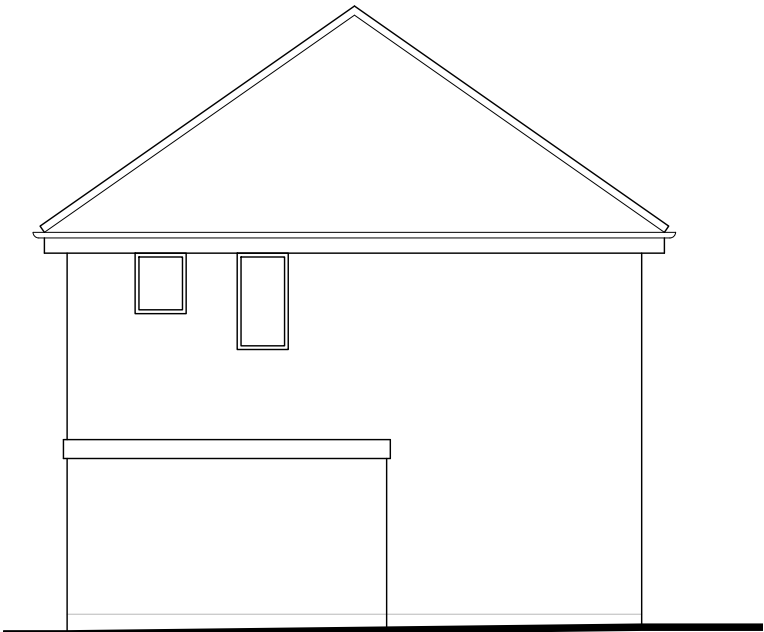

Side Elevation

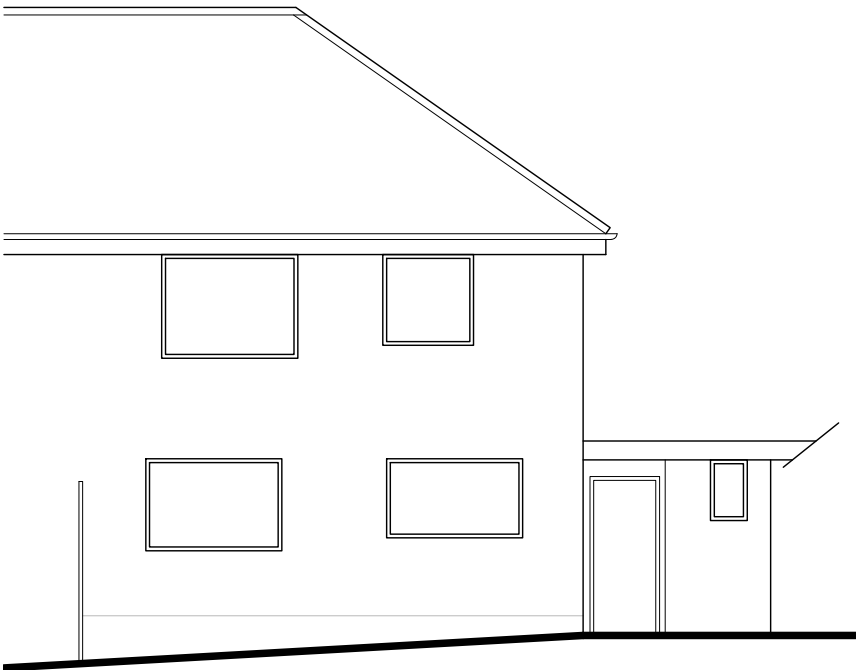

Rear Elevation



DISCLAIMER NOTES
DRAWING SUBJECT TO FOLLOWING CONDITIONS:
SITE LEVEL SURVEY
CONFIRMATION OF LEGAL BOUNDARY & EASEMENTS
GROUND INVESTIGATION BY OTHERS
STATUTORY AUTHORITY SERVICES INVESTIGATION
PLANNING AUTHORITY COMMENTS/APPROVAL
HIGHWAY AUTHORITY COMMENTS/APPROVAL
CONSERVATION OFFICER COMMENTS/APPROVAL
BUILDING CONTROL OFFICER COMMENTS/APPROVAL
FLOOD RISK ASSESSMENT
PARTY WALL ACT 1996



0116 286 6370
enquiries@rmjames.co.uk
www.rmjames.co.uk



CLIENT		
Lightbulb Hinckley		
SERVICE USER		
.....		
OCCUPATIONAL THERAPIST		
.....		
DATE		
.....		
PROJECT		
35 Moore Road, Barwell		
Single Storey Extension		
DRAWING		
Existing Plan and Elevations		
SCALE 1:100	@ A3	DATE April 2023
STATUS PLANNING		
PROJECT No 19/313	DRAWING No 19/313 MR01	REVISION B