





Any discrepancies or proposed alterations to be notified to the designers and further instructions obtained prior to the commencement of work. For critical dimensions, use figured dimensions only do not scale. All dimensions and levels to be verified on site prior to work commencing.




DATE:	REV:	DRAWN:	NOTE:
-------	------	--------	-------

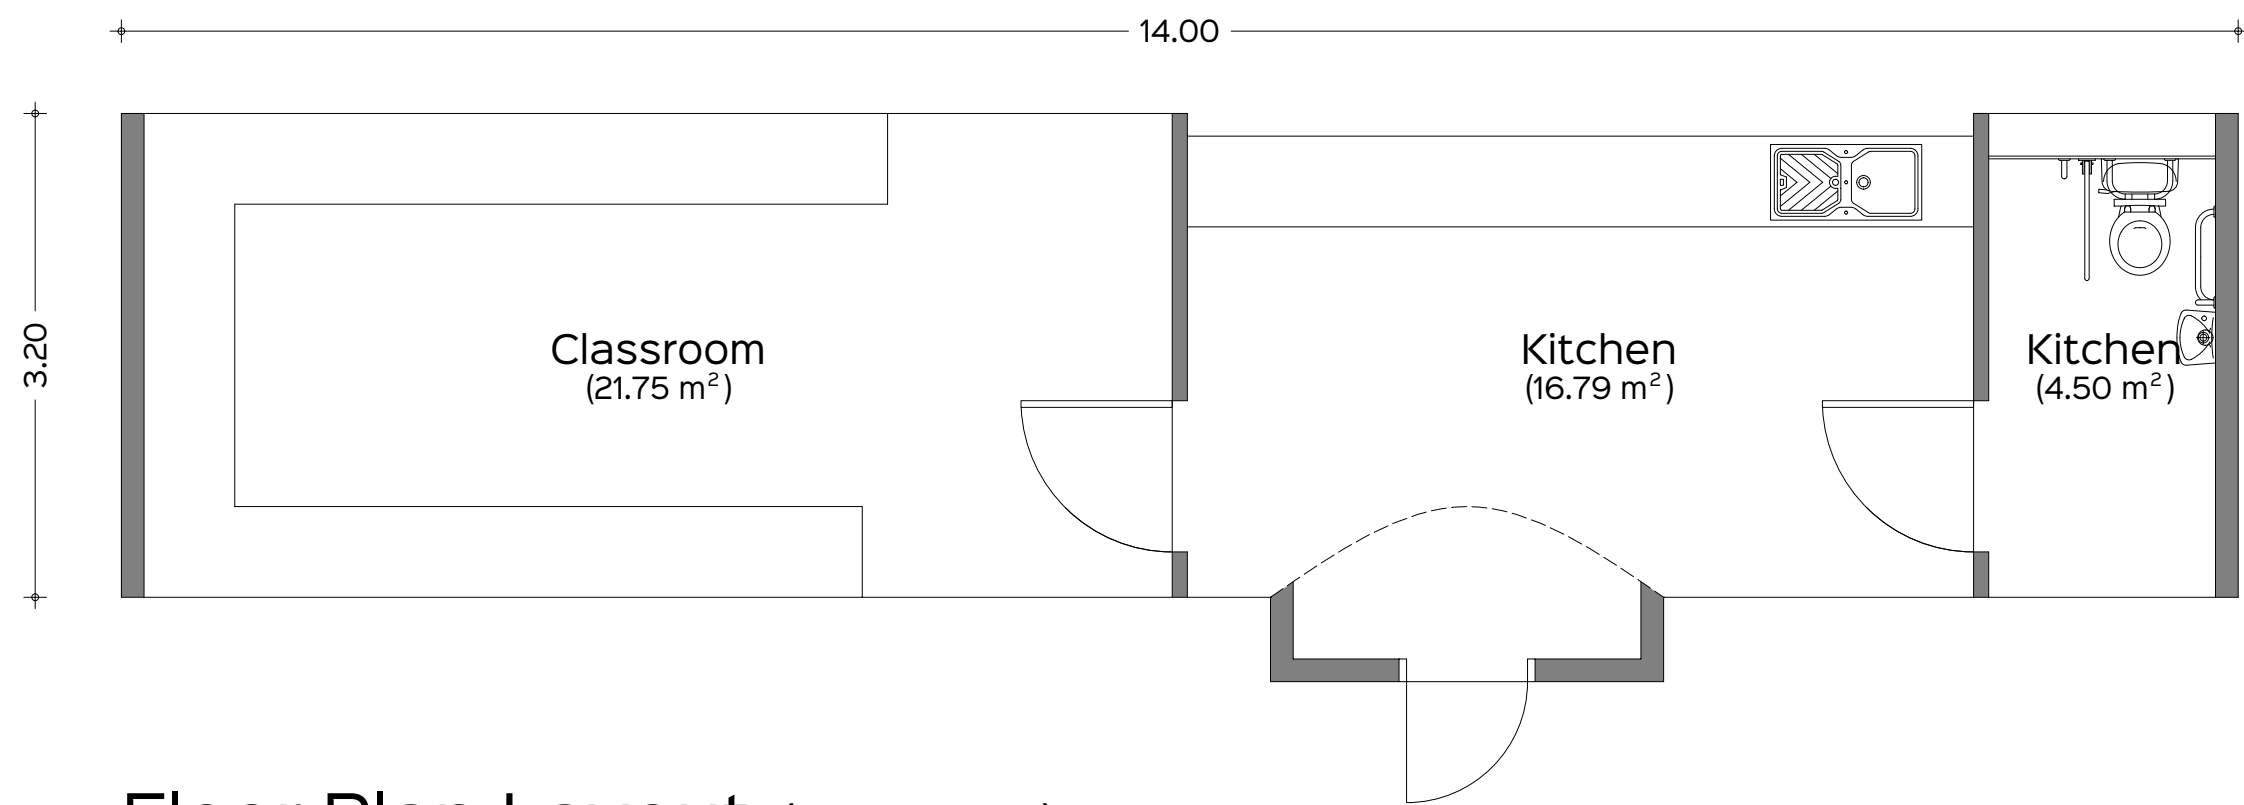


Floor Plan Layout (scale 1:50)

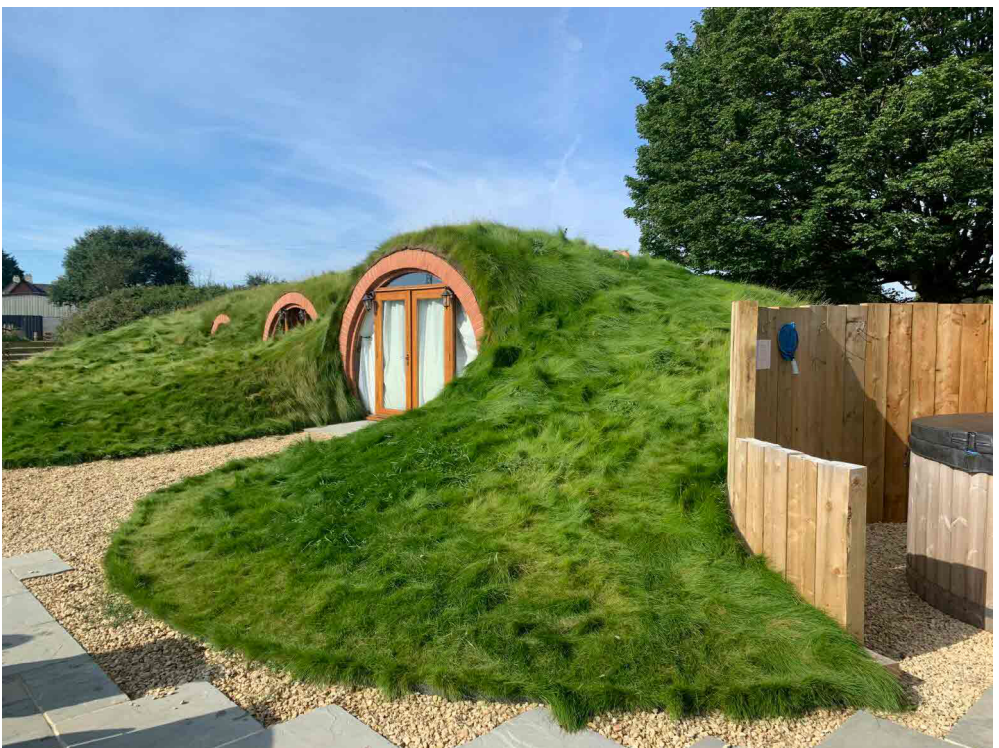


Similar Completed Developments

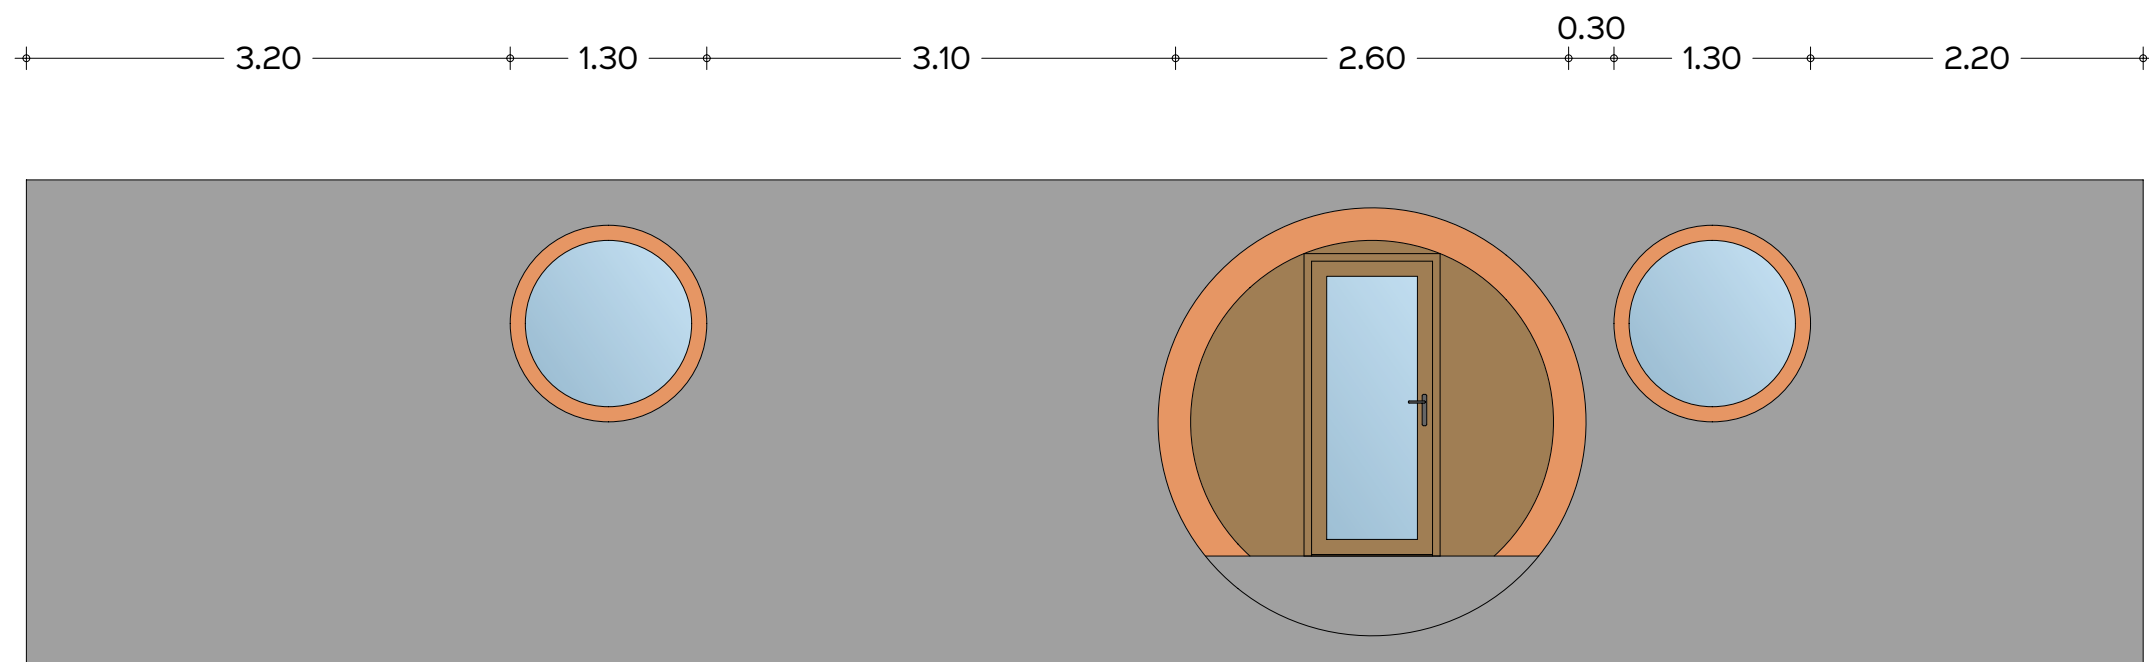


Prefabricated Unit - Front Elevation (scale 1:50)

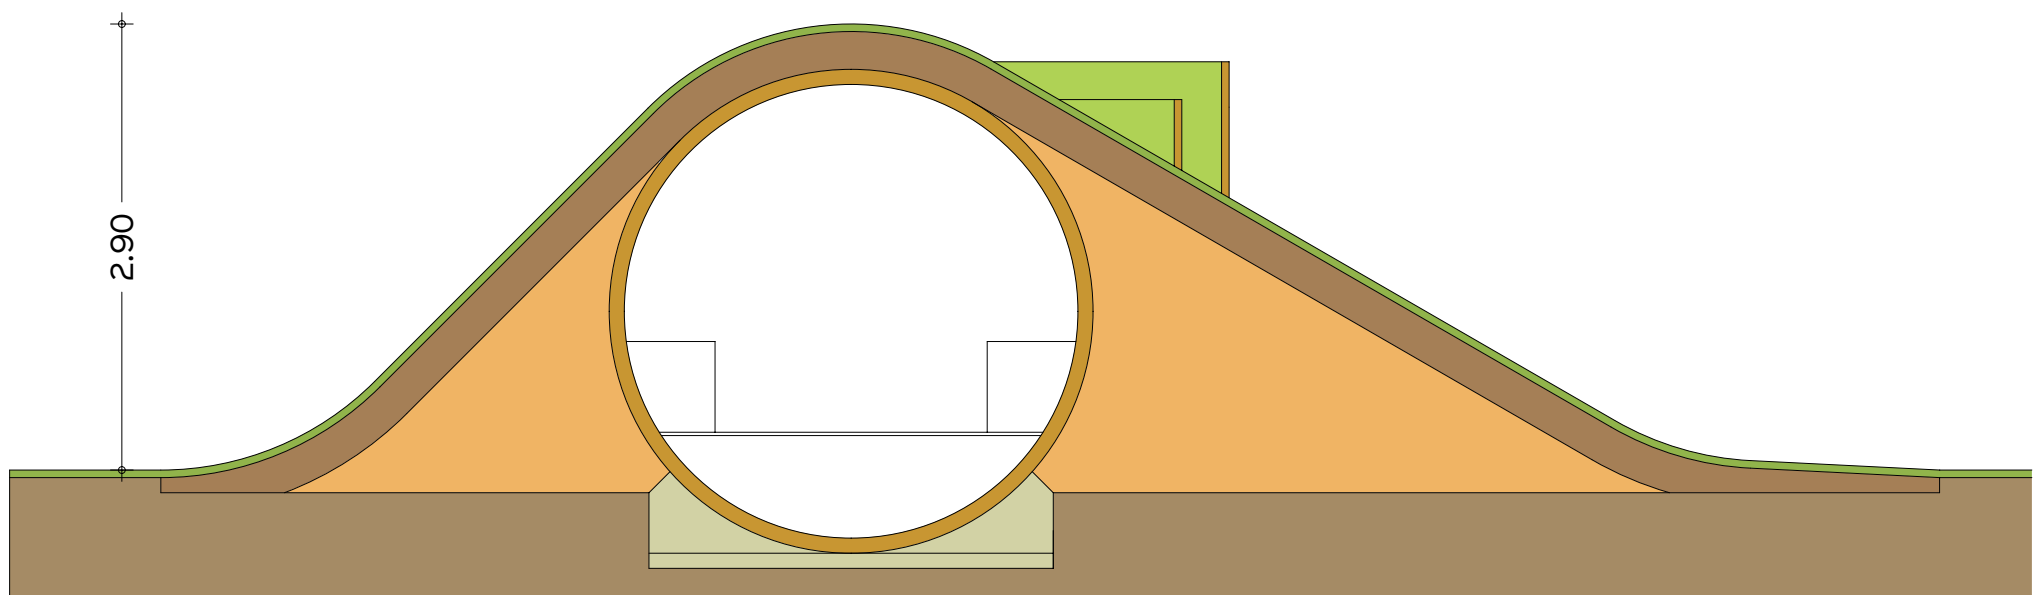

Prefabricated Unit - Typical Section (scale 1:50)

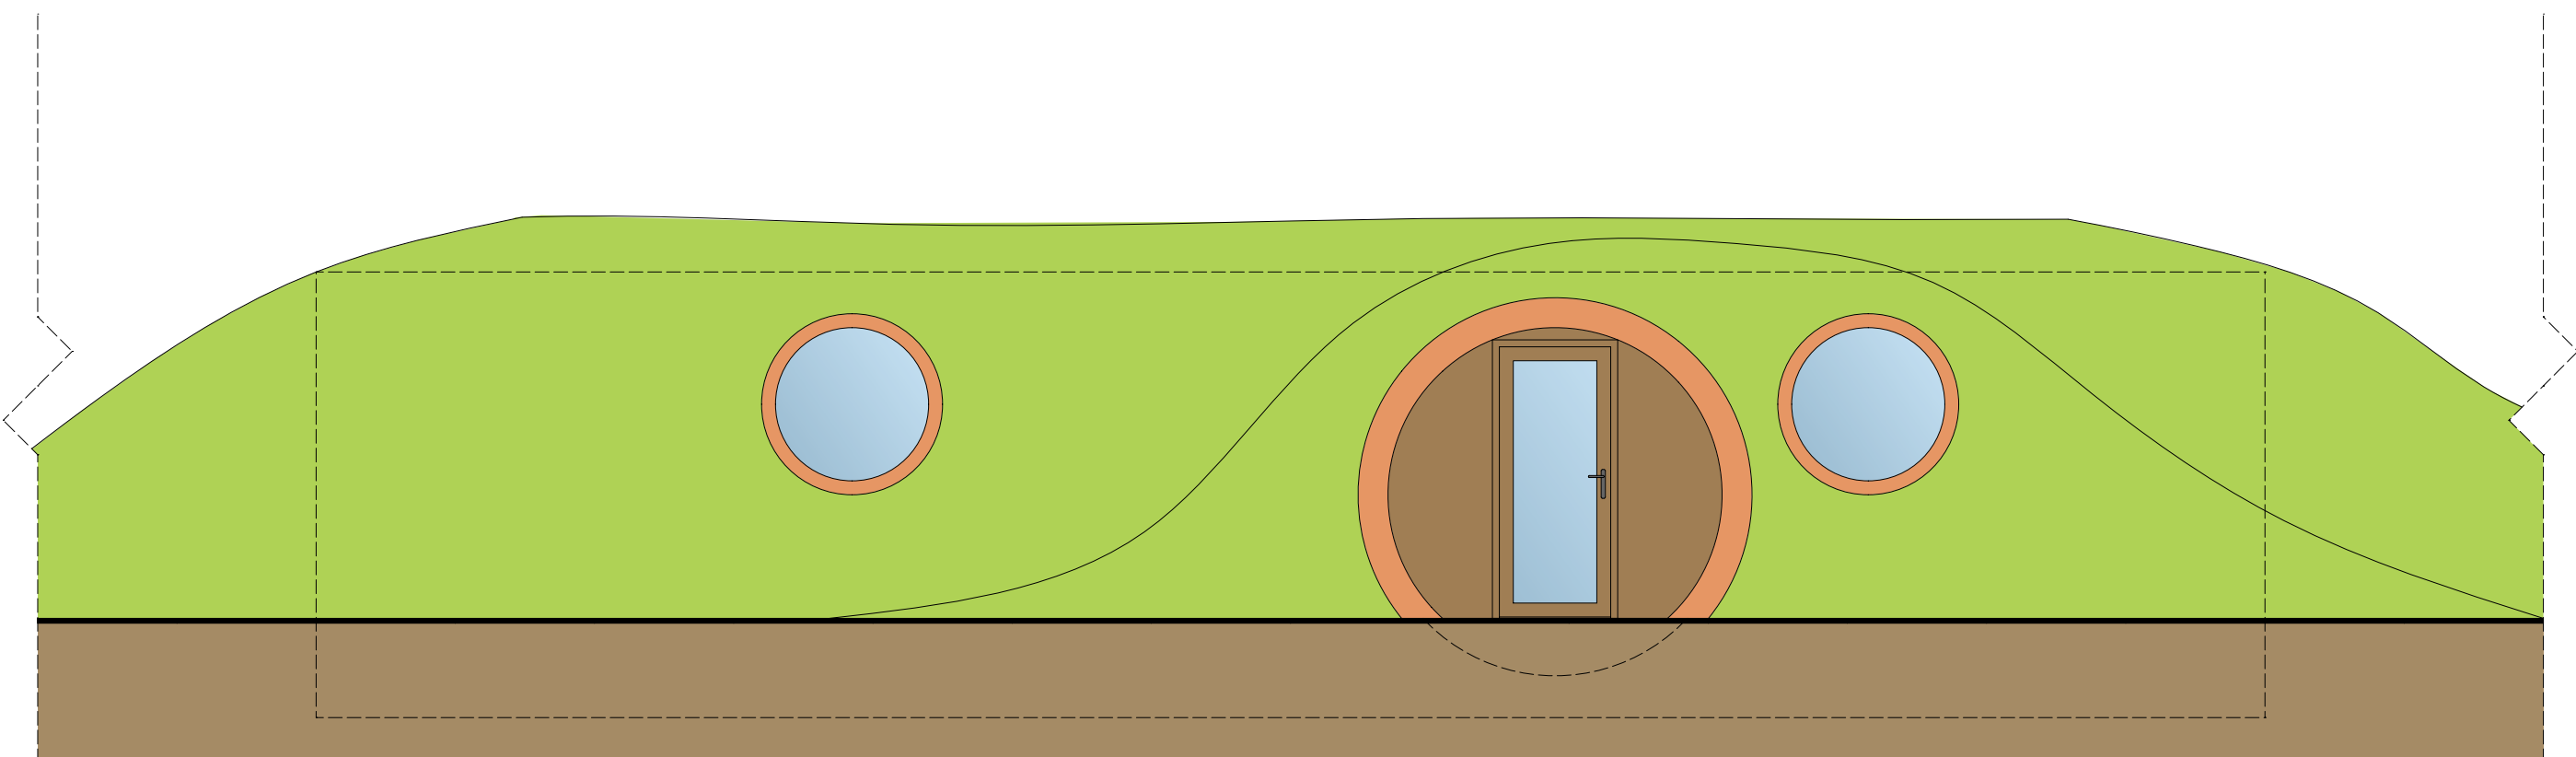

Proposed Front Elevation in-situ (scale 1:50)

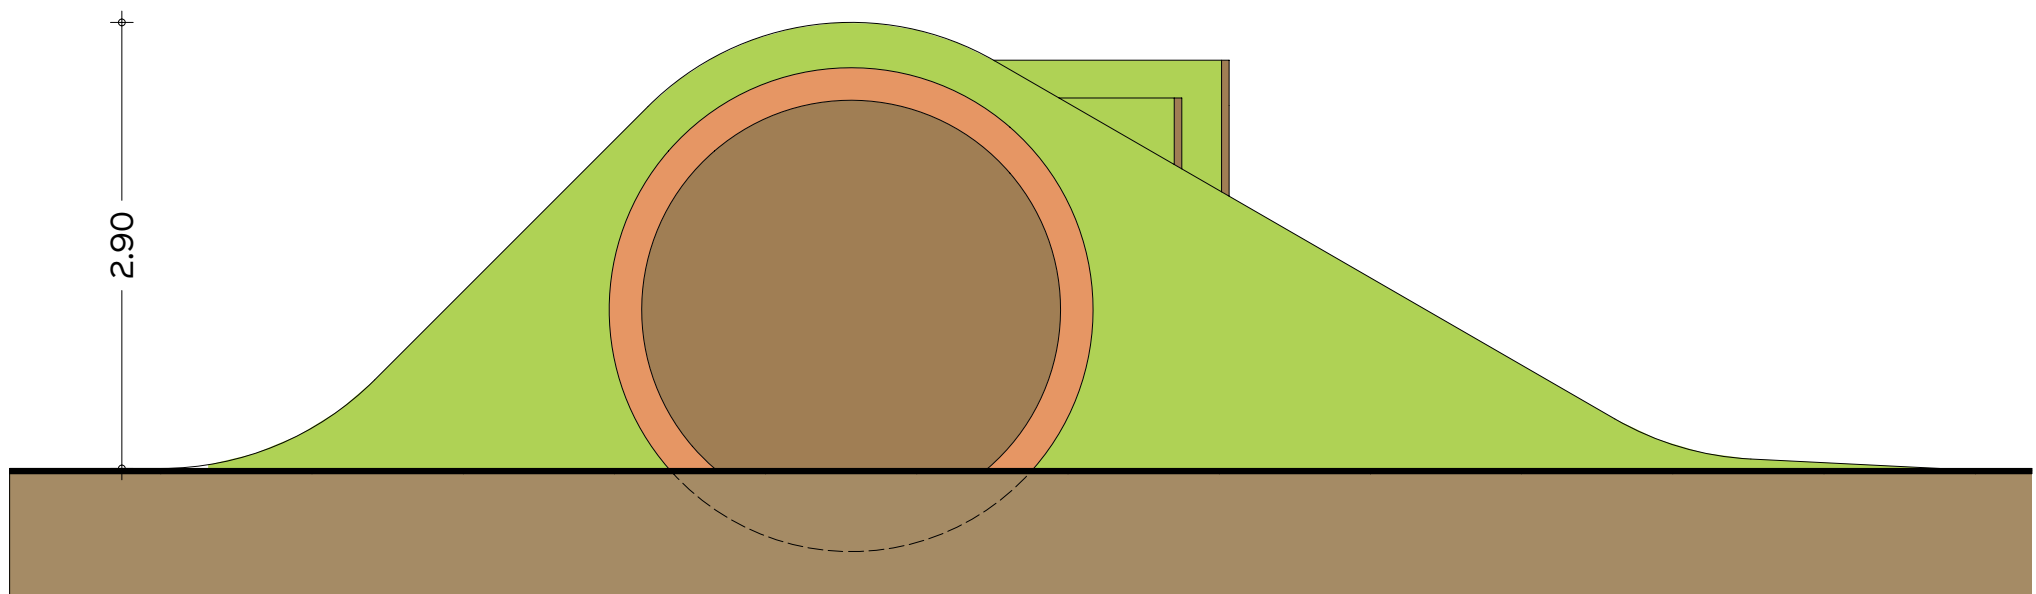

Proposed Side Elevation in-situ (scale 1:50)

CLIENT:
United Education
Services Ltd

PROJECT:
Siting of Forest School
Classroom

SITE LOCATION:
Oakwood Community School,
Heath Road, Bagworth, CV13 0JD

DRAWING:
Proposed Floor Plans,
Section & General Elevations

DATE:
June 2023

SIZE:
A1

SCALE:
1:50

DRAWING NUMBER:
20 / 010 / M / 61

REV:

STATUS:
PLANNING

DRAWN BY:
DJK

CHECKED BY:
NMB

© COPYRIGHT RESERVED

SRA ARCHITECTURE

SRA ARCHITECTURE LTD.
THE QUAYS, BURTON WATERS
LINCOLN, LN1 2XG
t: 01522 59 69 39
e: design@sra-architecture.co.uk
w: www.sra-architecture.co.uk
Registered in England No. 05325004