




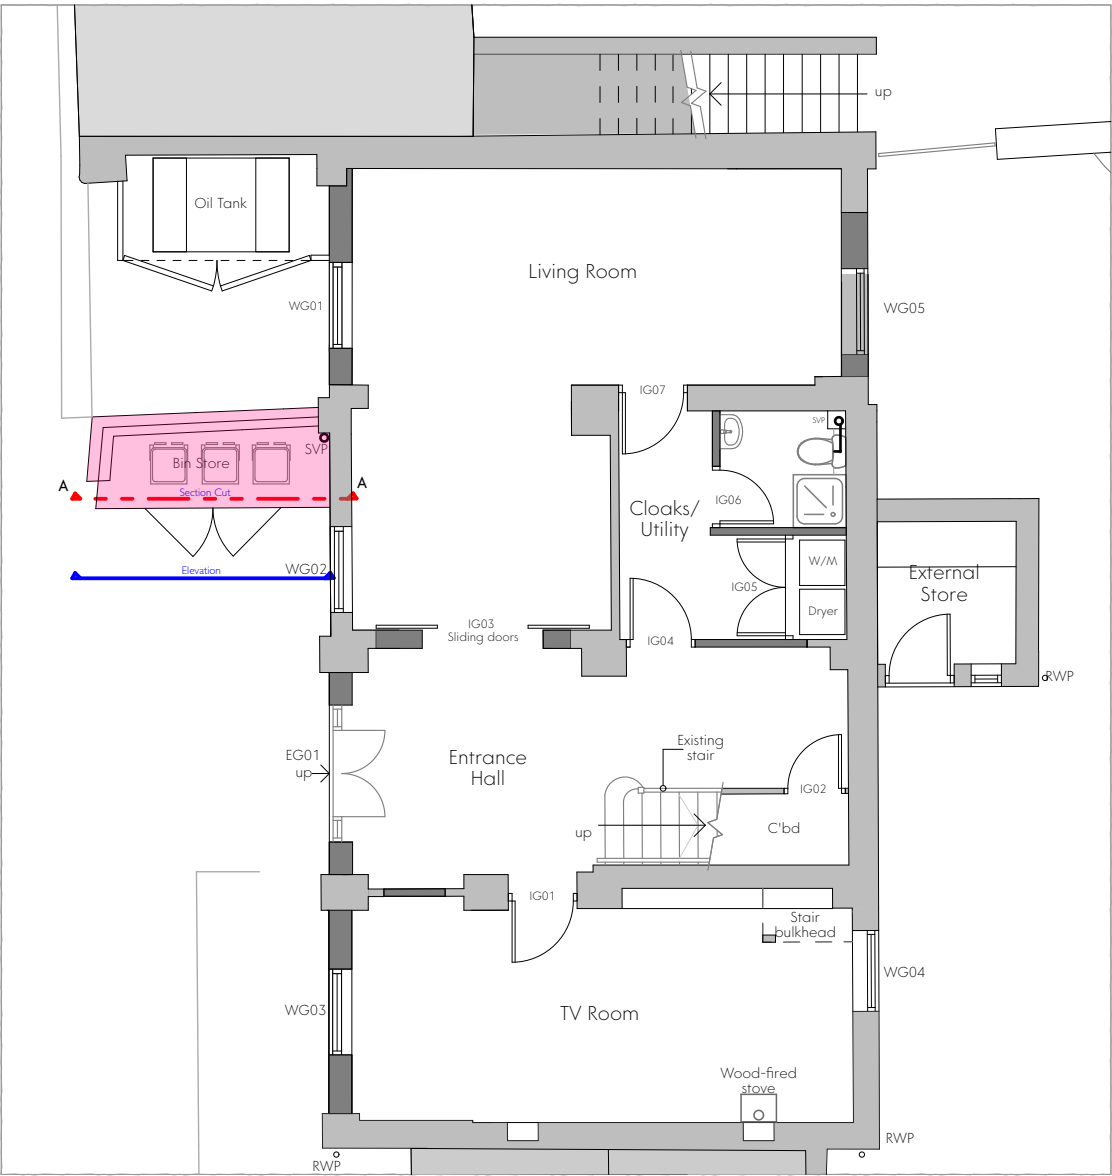


Proposed Ground Floor Plan
Scale - 1:100@A3

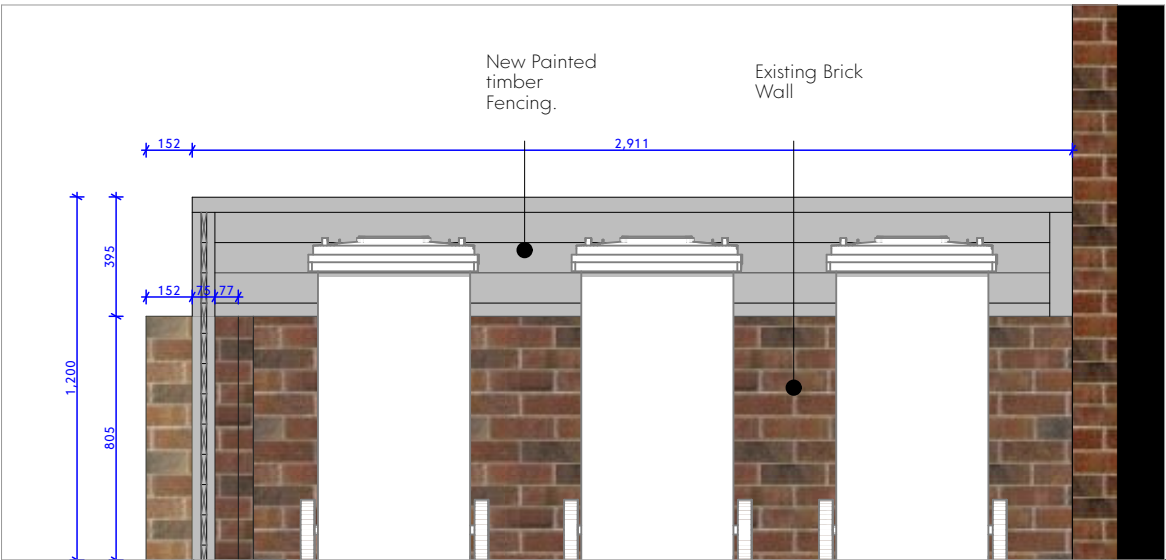

Bin Storage A-A Section View
Scale - 1:25@A3

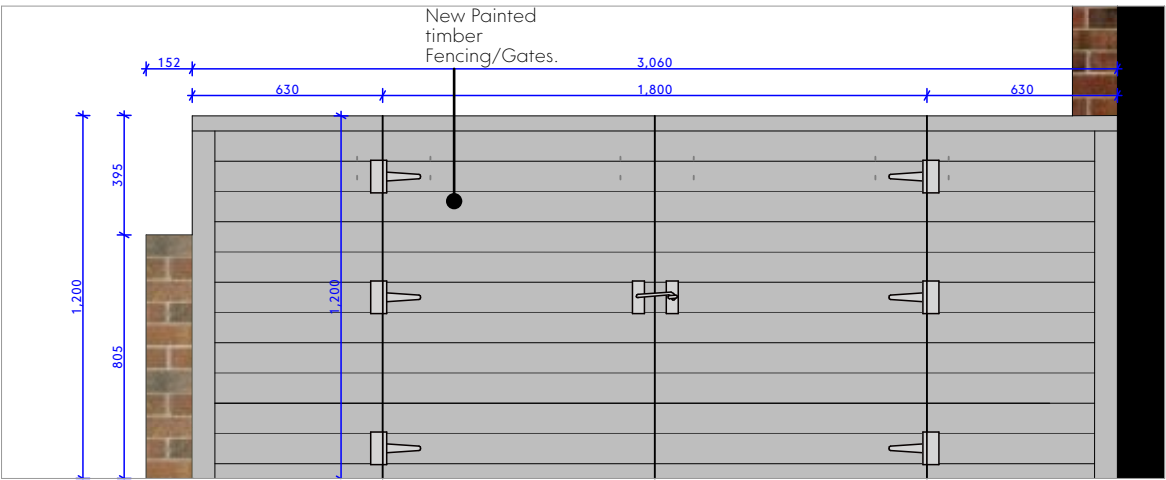


Bin Storage Frontal Elevation
Scale - 1:25@A3

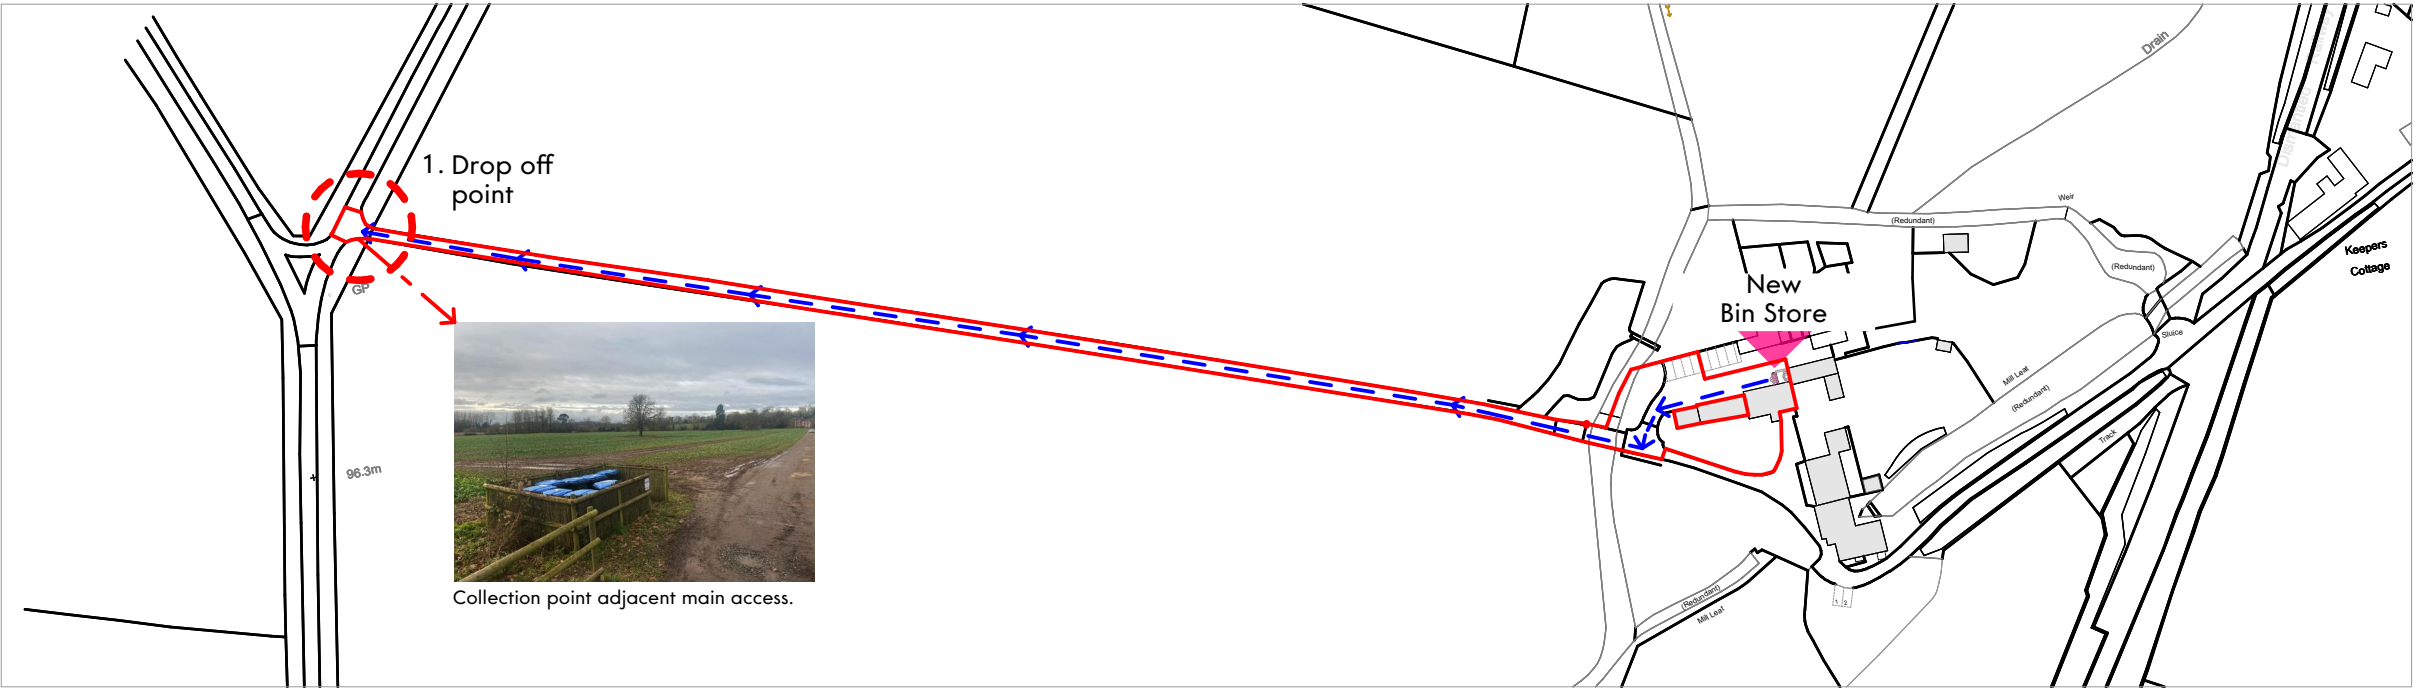

Waste Management Strategy Site Plan
Scale - 1:2000@A3

This drawing is the property of GWP Architecture. Copyright is reserved by them and the drawing is issued on the condition that it is not copied, reproduced, retained, or disclosed to any unauthorised person, either wholly or in part, without the consent in writing of GWP Architecture.
All drawings and specifications should be read in conjunction with the project health and safety plan, any possible conflicts should be presented to the Planning Coordinator.
All work to be carried out in accordance with current Building Regulations.
Contractors must verify all dimensions at the job before commencing any work or making shop drawings.
Written dimensions should be taken.
Do not scale off drawing.
Do not take digital dimensions from this drawing.
Any discrepancies to be reported to the Architect.

 

- Key
- Bin Collection Route
 - Bin Storage location
 - Planning Boundary

Wheelie Bins Capacity 240L x 3

01	20.12.23	First Issue	EA	JC
Rev	Date	Comment	Dr	Ch

GWPA

CHARTERED ARCHITECTS
INTERIOR DESIGNERS
SPACE PLANNERS
PROJECT MANAGERS
LANDSCAPE ARCHITECTS

Bracken House, Lidgett Lane, Leeds LS8 1PQ
+44(0)113 266 6044 (m) +44(0)113 268 1859 (f)
architecture@gwp-arch.com | www.gwp-arch.com

GWPA Ref (504)-2219

Job Title
Help Out Mill, Shackerstone
Nuneaton

Client
Mr and Mrs Garnett

Former Restaurant - Waste Plan			
Name (504)-2219-GWP-00-DR-A-(PA)-0021			
Scale	1:100@A3	Revision	P01
Drawn/Checked	EA/JC	First Issue	20.12.23
Drawing Status	S - WIP		

/Volumes/Data/CAD/(504)2219 Help Out Mills, Nuneaton/A, Architects, (GWP)/Model/Help Out Mill, Nuneaton - (504)2219-GWP-01-XX-M3-A-18-P02.pln