


Do not take digital dimensions from this drawing.
Any discrepancies to be reported to the Architect.

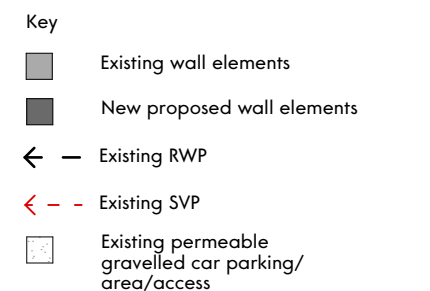

01	20.12.23	First Issue	EA	JC
Rev	Date	Comment	Dr	Ch



CHARTERED ARCHITECTS
INTERIOR DESIGNERS
SPACE PLANNERS
PROJECT MANAGERS
LANDSCAPE ARCHITECTS

Bracken House, Lidgett Lane, Leeds LS8 1PQ
+44(0)113 266 6044 (+) | +44(0)113 268 1859 (f)
architecture@qwp-arch.com | www.qwp-arch.com

GWPA Ref (504)-2219

Job Title Help Out Mill, Shackerstone
Nuneaton

Client _____


Mr and Mrs Garnett

Former Restaurant - Drainage Plan


Name (504)-2219-GWP-01-DR-A-(PA)-0020

Scale	1:100@A3	Revision	P01
Drawn/Checked	EA/JC	First Issue	20.12.23
Drawing Status	S - WIP		

/Volumes/Data/CAD/(504)2219 Help Out Mills, Nuneaton/A_Architects_(GWP)/
Model/Help Out Mill, Nuneaton - (504)2219-GWP-01-XX-M3-A-1B-P02.pln

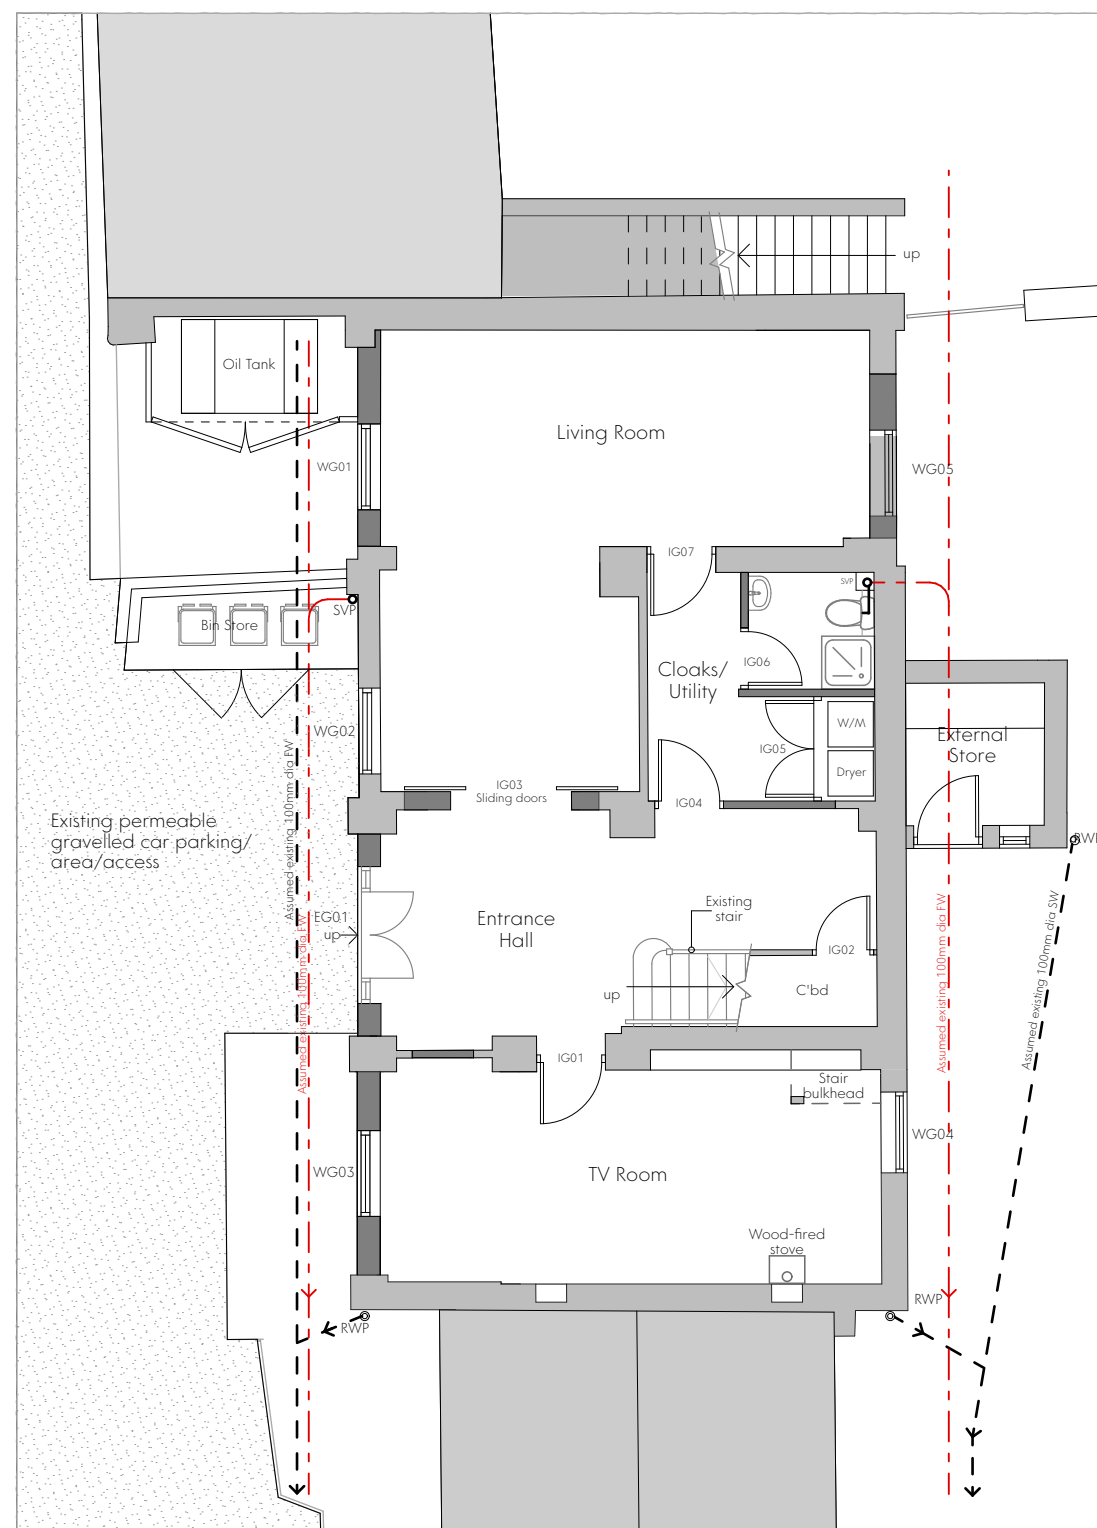

Proposed Ground Floor Plan
Scale - 1:100@A3

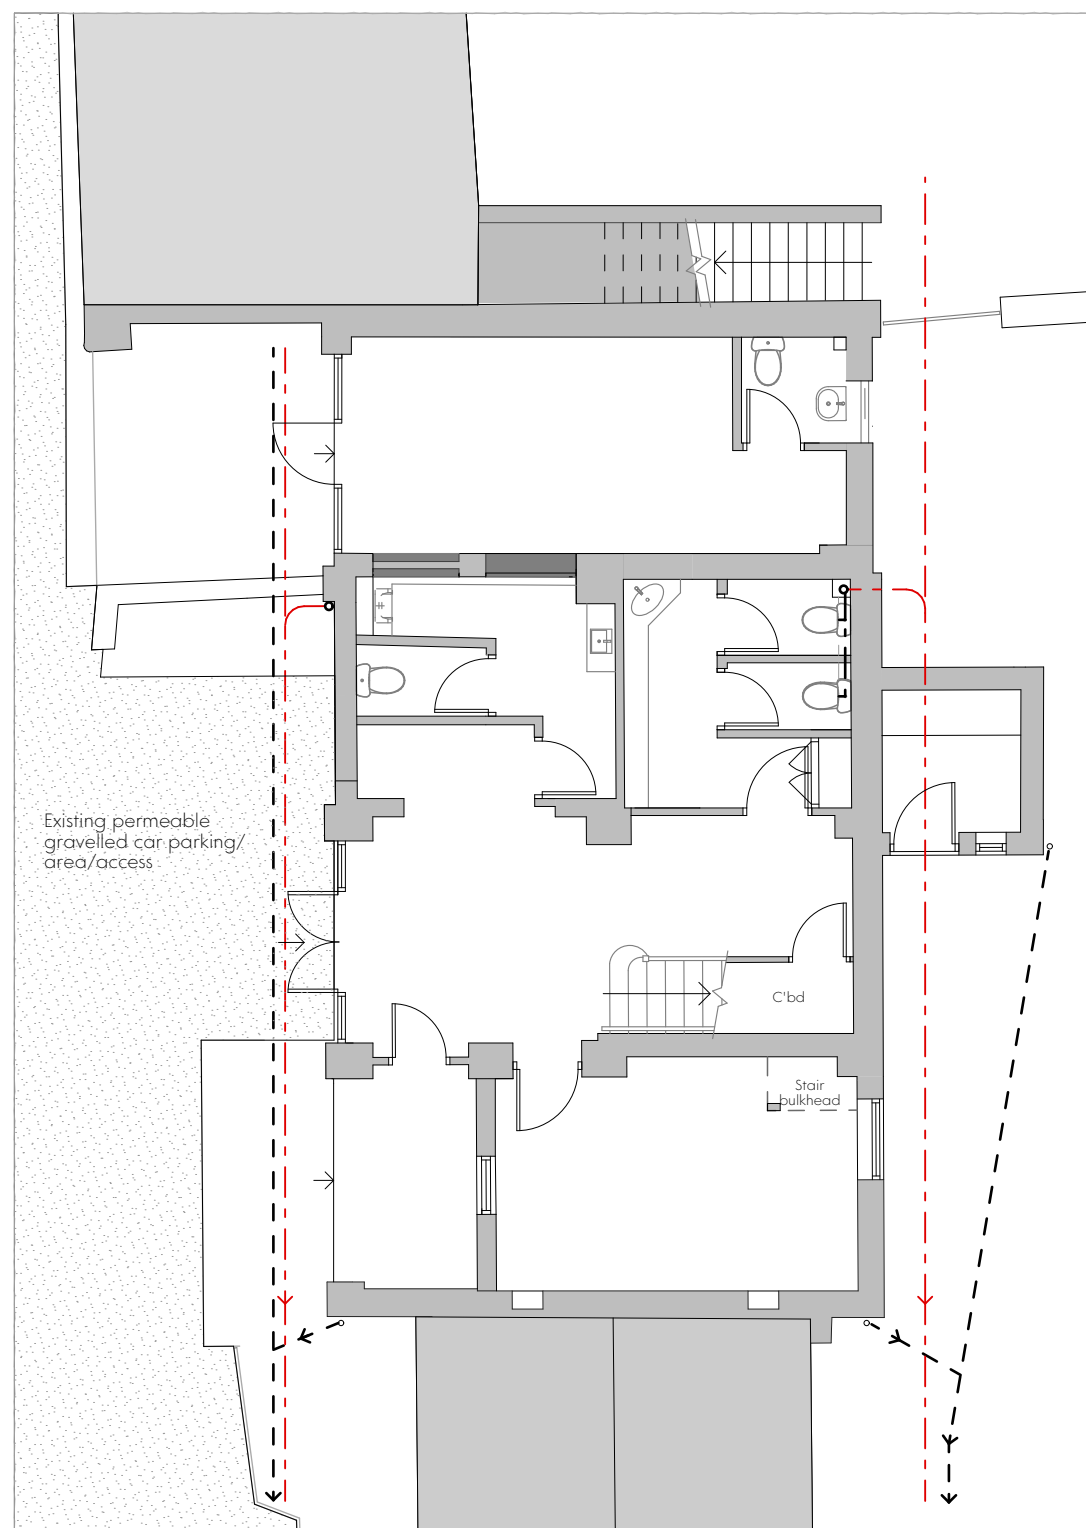

Existing Ground Floor Plan
Scale - 1:100@A3