


| REV | DESCRIPTION              | DATE     |
|-----|--------------------------|----------|
| 1   | Initial Issue            | 12/10/23 |
| A   | Rooflights, Gable window | 31/10/23 |



Front Elevation [East]  
Scale 1:50

Material Key

- 1 Stone Cladding
- 2 Midnight Composite Slatted Cladding Board
- 3 Standing Seam Metal Roof
- 4 Aluminum Windows
- 5 Anthracite Aluminum fascia board
- 6 Midnight Composite Garage Door
- 7 Brick with matching stone hues

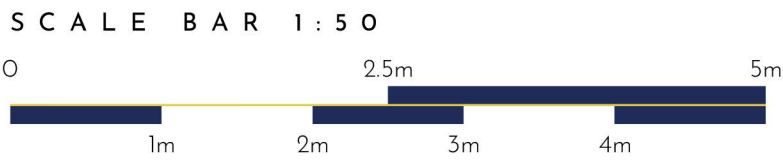

PLANNING

23,094-P-220 A \

PROJECT / Proposed Residential Development  
at The Paddock  
Ratby Road, Markfield

TITLE / Proposed Elevations (1)

SCALE / 1:50 @A1 DRAWN BY / ZS

This drawing is a copyright of Wilson Architects Ltd. This drawing not to be used other than the purpose for which it was prepared and is to be read in conjunction with all other project documentation. All dimensions are to be checked onsite by the Main Contractor prior to work commencing. Do not scale off this drawing. The Architect is to be informed immediately of any discrepancies and where in doubt - ask.



W / www.wilsonarchitects.co.uk  
E / info@wilsonarchitects.co.uk  
T / 01522 837232



Side Elevation [North]  
Scale 1:50