

REV	DESCRIPTION	DATE
/	Initial Issue	12/10/23
A	Rooflights	31/10/23




Rear Elevation [West]
Scale 1:50



Side Elevation [South]
Scale 1:50

Material Key

- 1 Stone Cladding
- 2 Straight Cut Stone Pillar
- 3 Standing Seam Metal Roof
- 4 Aluminum Windows
- 5 Anthracite Aluminum fascia board
- 6 Midnight Composite Garage Door
- 7 Brick with matching stone hues

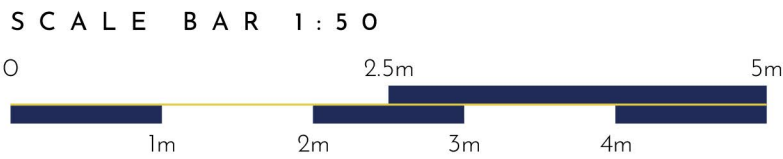

PLANNING

23,094-P-221 A \

PROJECT / Proposed Residential Development
at The Paddock
Ratby Road, Markfield

TITLE / Proposed Elevations (2)

SCALE / 1:50 @A1 DRAWN BY / ZS

This drawing is a copyright of Wilson Architects Ltd. This drawing not to be used other than the purpose for which it was prepared and is to be read in conjunction with all other project documentation. All dimensions are to be checked onsite by the Main Contractor prior to work commencing. Do not scale off this drawing. The Architect is to be informed immediately of any discrepancies and where in doubt - ask.



W / www.wilsonarchitects.co.uk
E / info@wilsonarchitects.co.uk
T / 01522 837232