




Existing- Front Elevation [East]
Scale 1:50

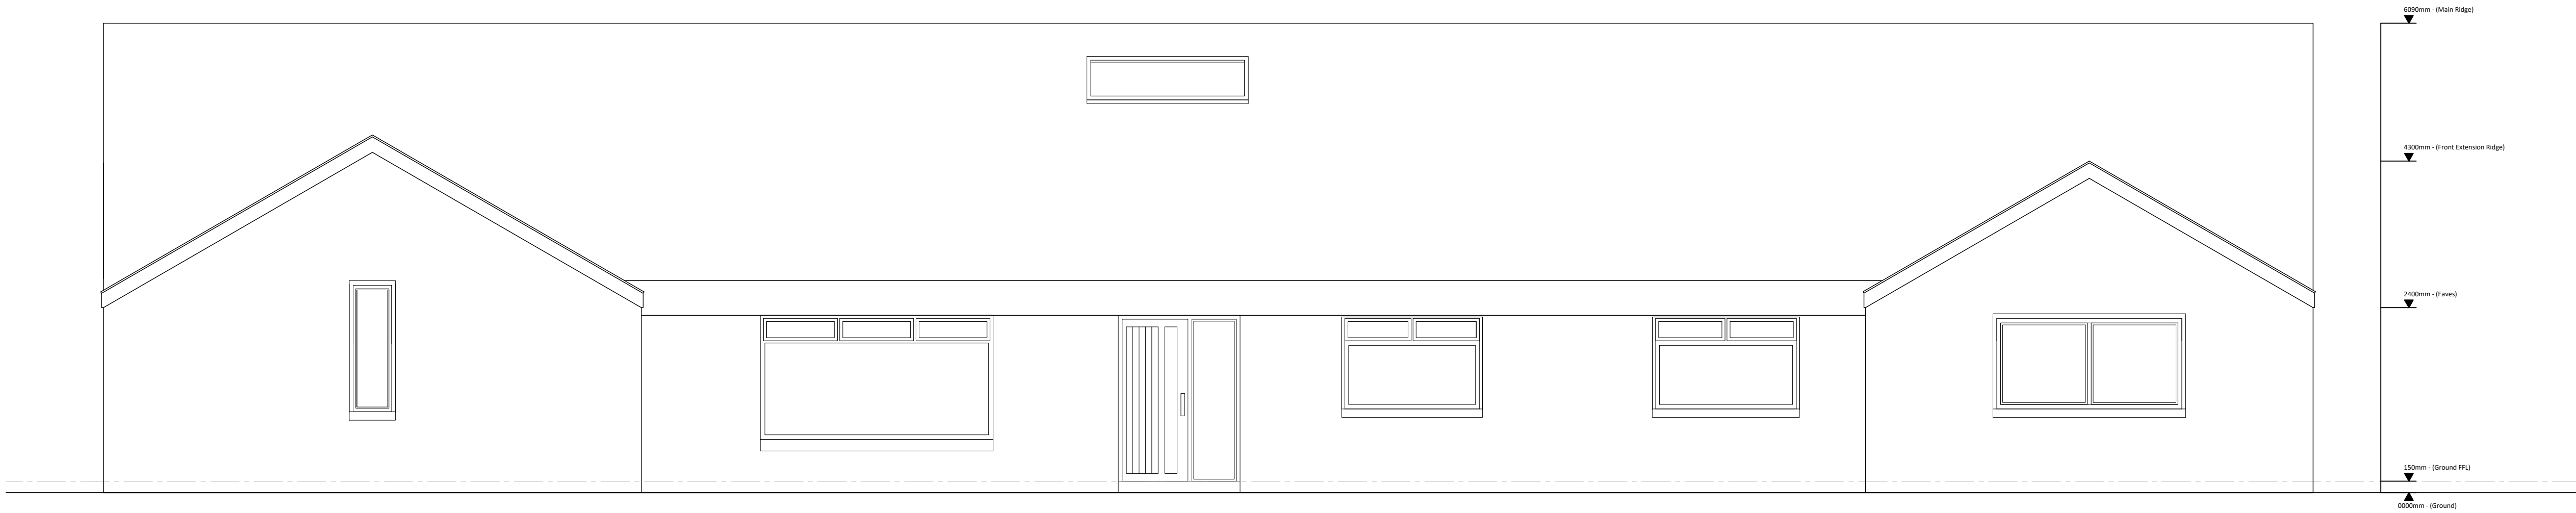


Proposed- Front Elevation [East]
Scale 1:50

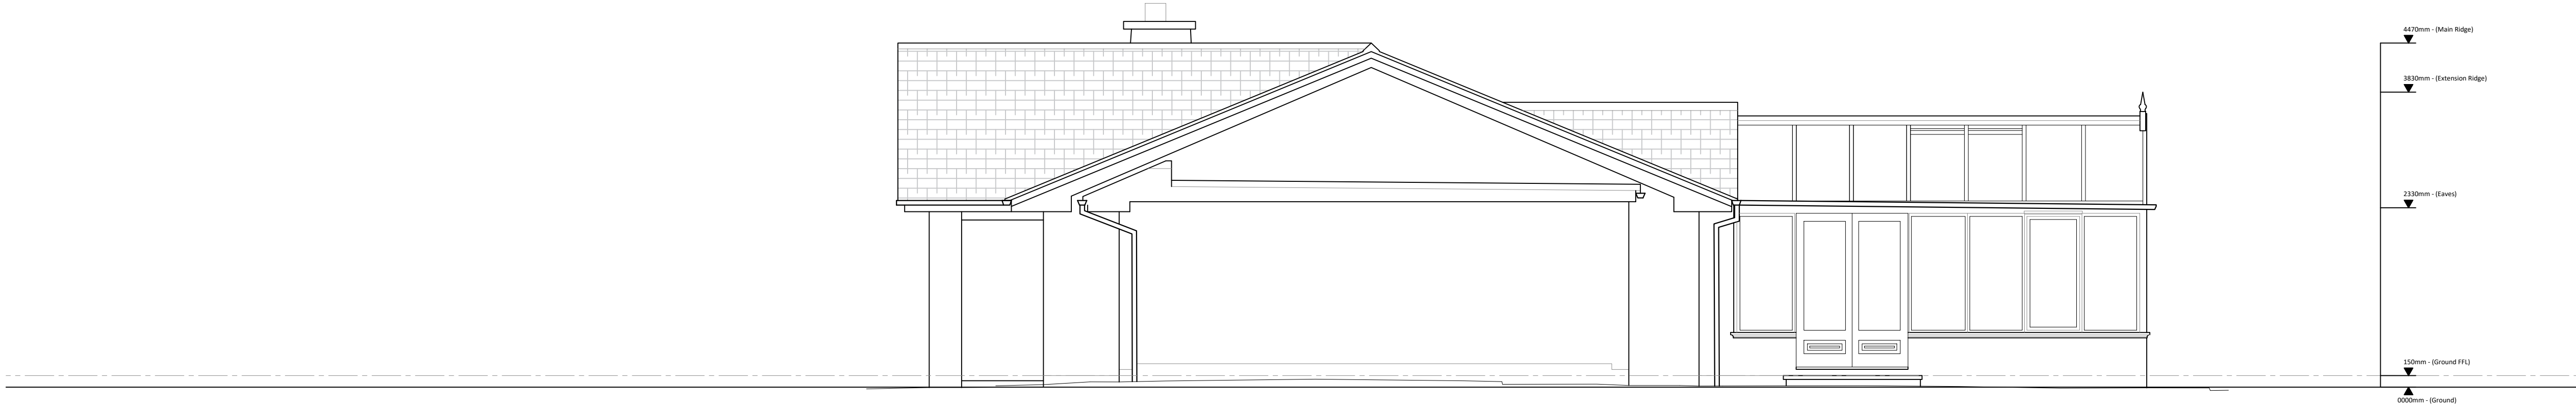

Existing- Side Elevation [North]
Scale 1:50

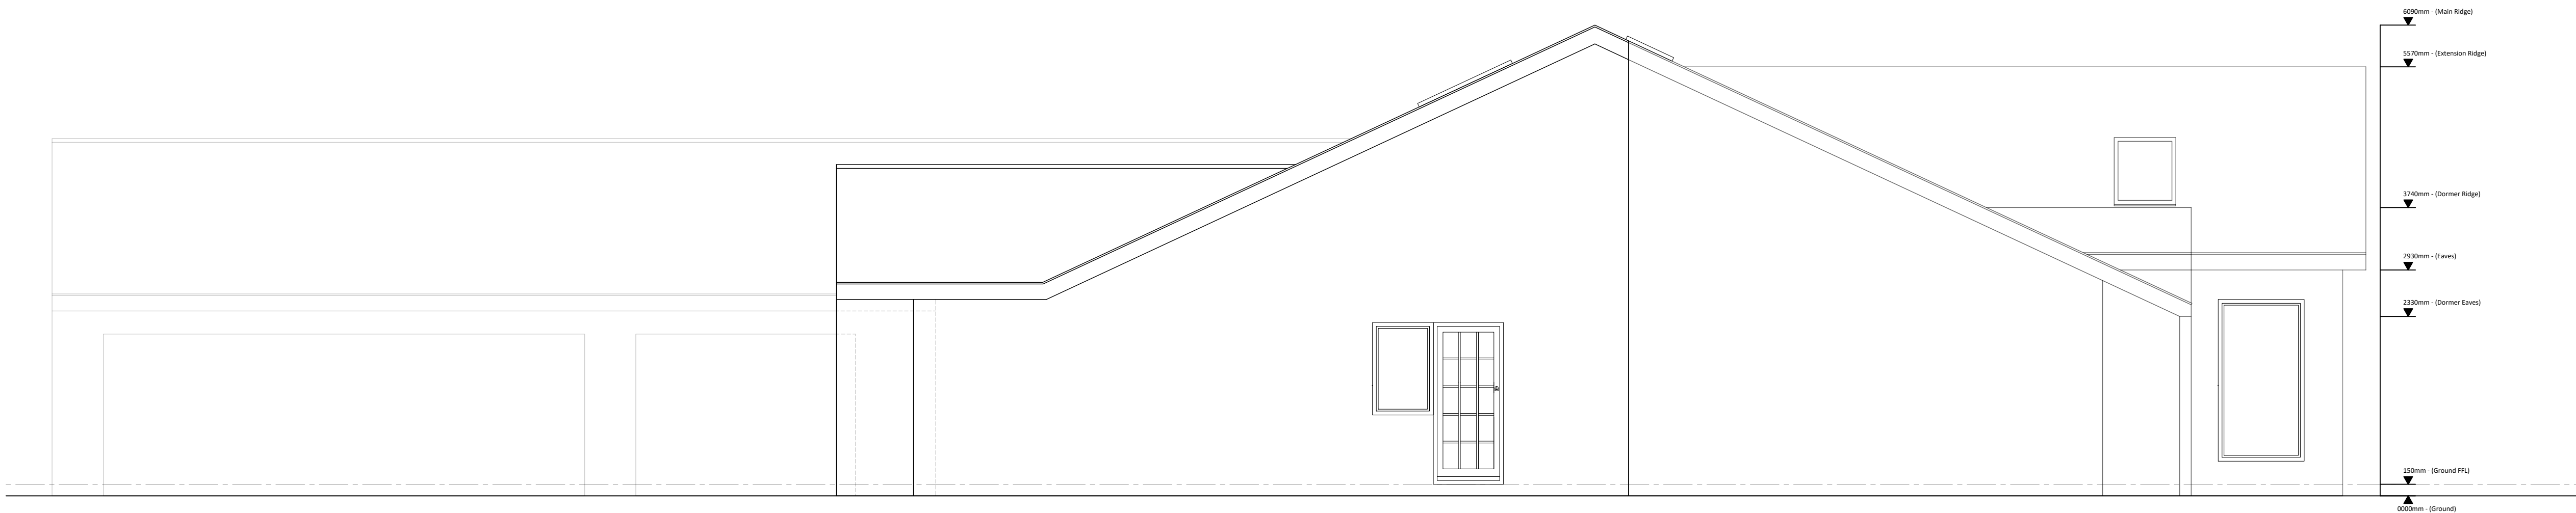

Proposed- Side Elevation [North]
Scale 1:50

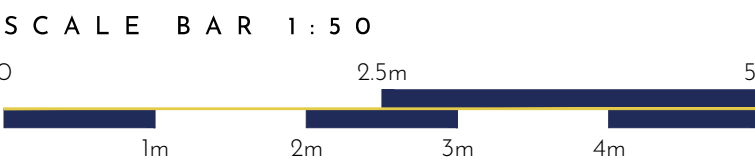

PLANNING

23,094-P-222 / \

PROJECT / Proposed Residential Development
at The Paddock
Ratby Road, Markfield

TITLE / Elevations Comparisons (North&East)

SCALE / 150 @A0 **DRAWN BY** / ZS

This drawing is a copyright of Wilson Architects Ltd. This drawing not to be used other than the purpose for which it was prepared and is to be read in conjunction with all other project documentation. All dimensions are to be checked onsite by the Main Contractor prior to work commencing. Do not scale off this drawing. The Architect is to be informed immediately of any discrepancies and where in doubt - ask.

