
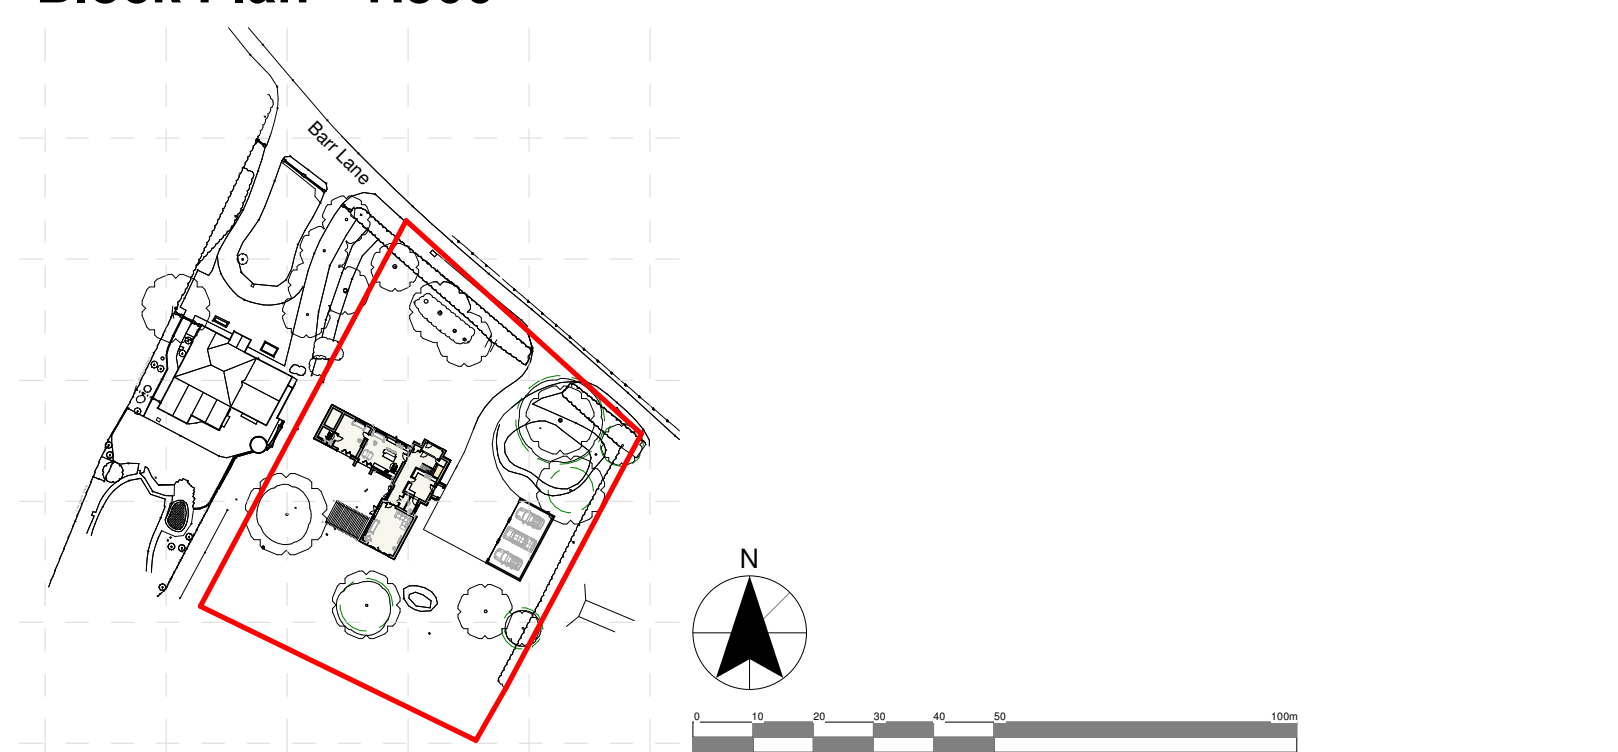


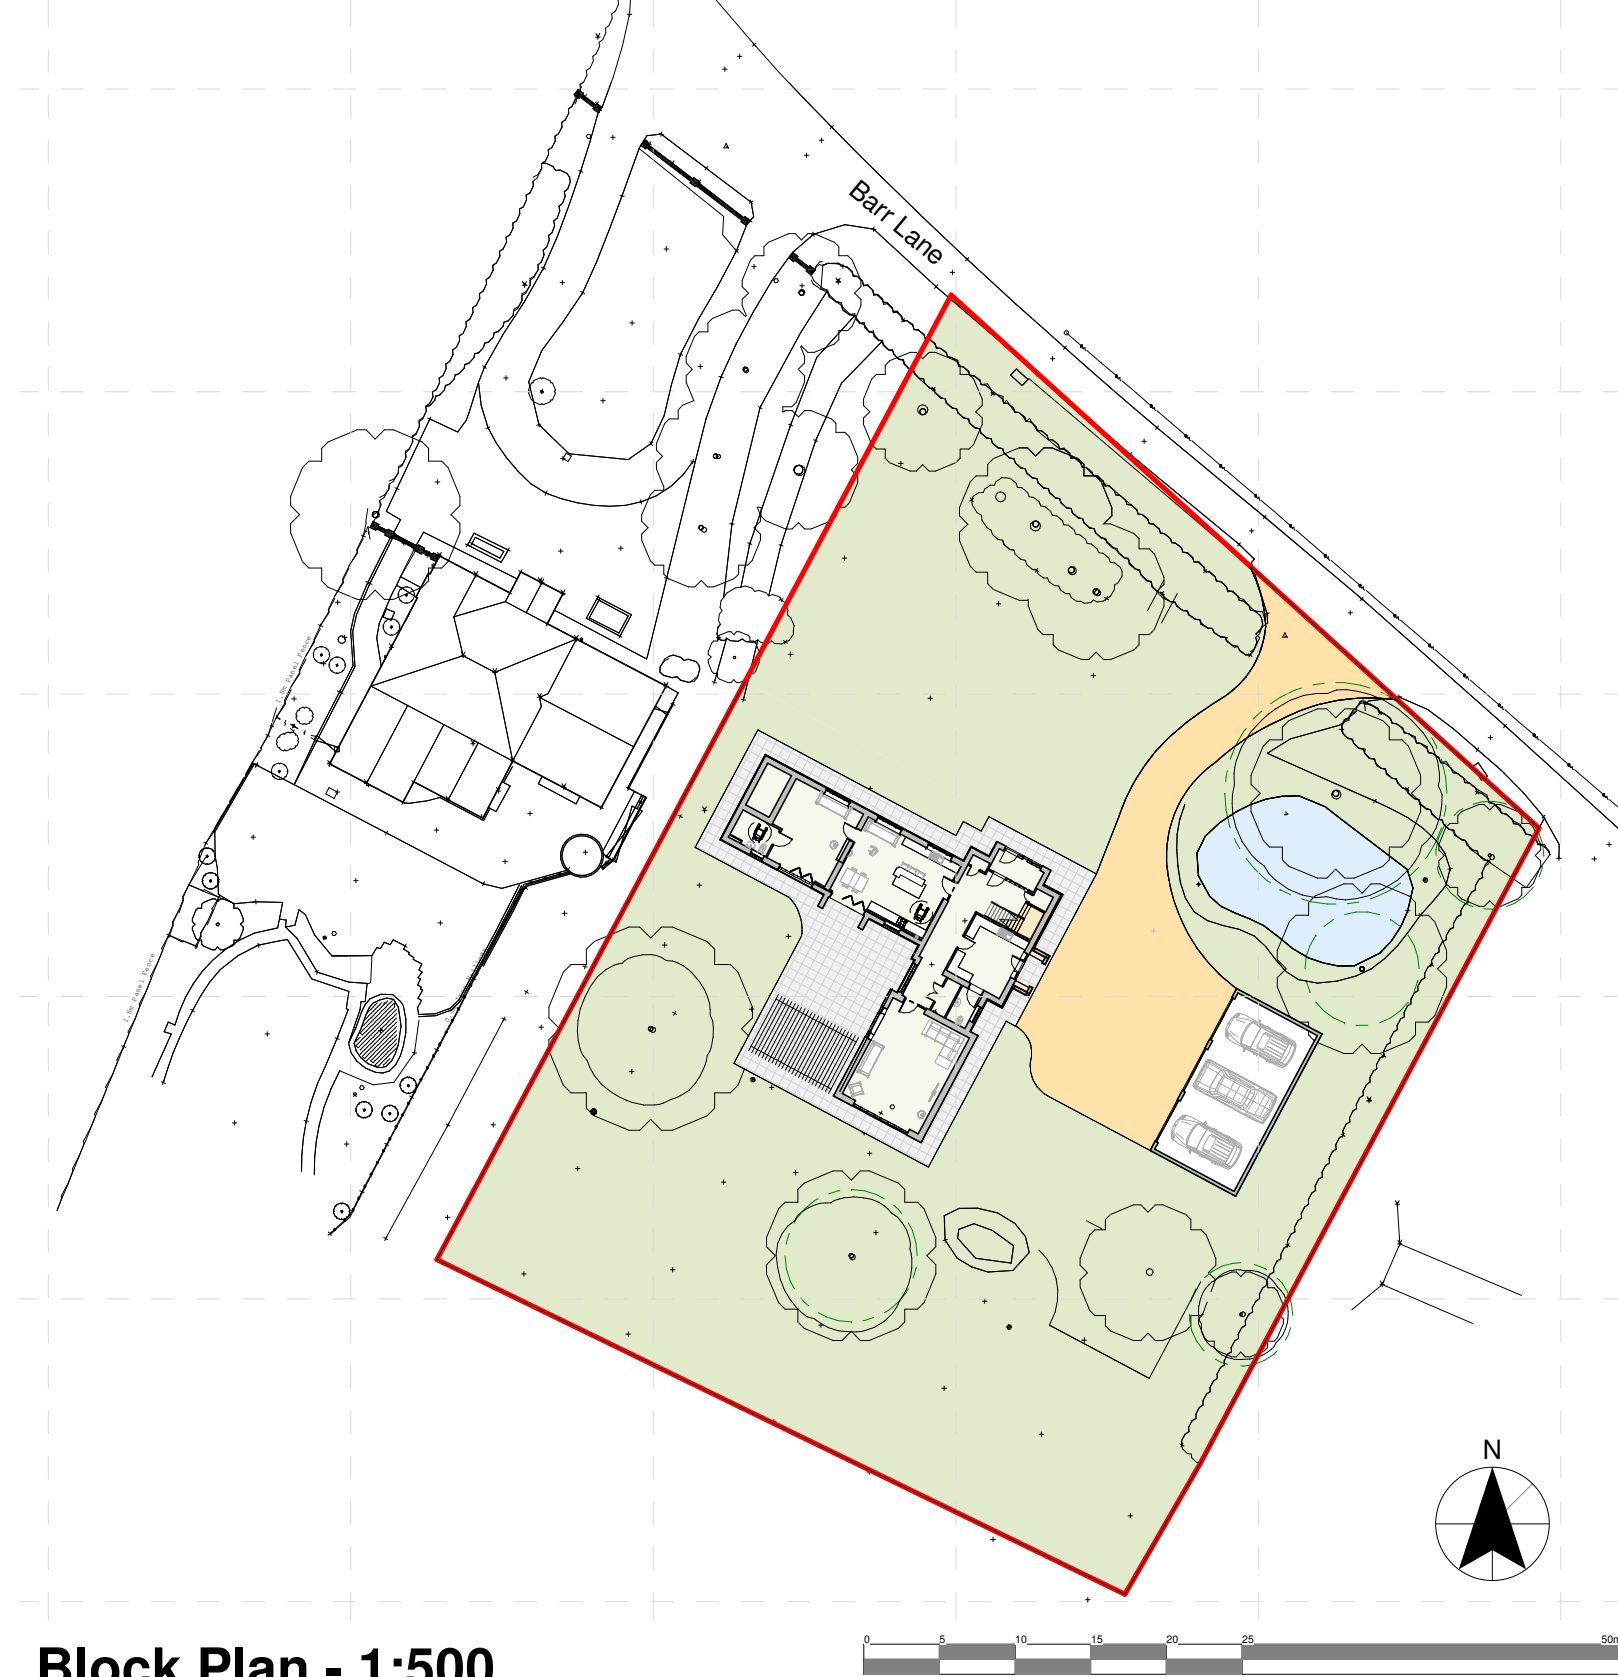

Client Mr & Mrs Angus			HAYWARD architects		
Project Title Proposed Domestic Garage The Bothy, Barr Lane, Higham on the Hill					
Drawing Title P - Site Plan, Block Plan & Location Plan			19 Station Road Hinckley Leicestershire LE10 1AW		Tel: 01455 635 665 www.haywardarchitects.co.uk
Scale Plan Specific	Date 07/2025	Sheet A2	Job No. 23/101	Drawing No. 06	
Author SS	Checked by LJW				
THE COPYRIGHT OF THIS DRAWING IS VESTED IN HAYWARD ARCHITECTS LTD. REPRODUCTION IN ANY FORM, EITHER IN WHOLE OR IN PART IS FORBIDDEN WITHOUT THE PRIOR WRITTEN PERMISSION OF THE COPYRIGHT HOLDER. DOES NOT SCALE FROM DRAWING AND ONLY FIGURED DIMENSIONS ARE TO BE USED			Status Planning Stage		