
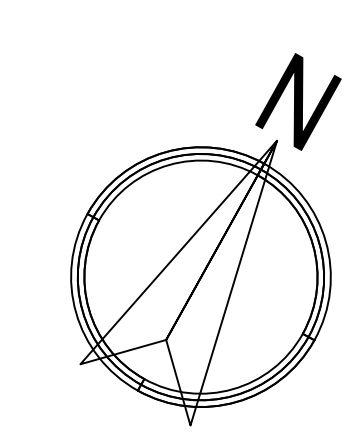


This drawing remains the copyright property of Turner & Co Ltd and must not be reproduced without written consent.

All dimensions are given for indicative purposes only. All measurements should be checked on site prior to commencement and manufacturing.

If in doubt - ASK

Rev	Date	Details	Drawn
-	04/2024	RT	RT

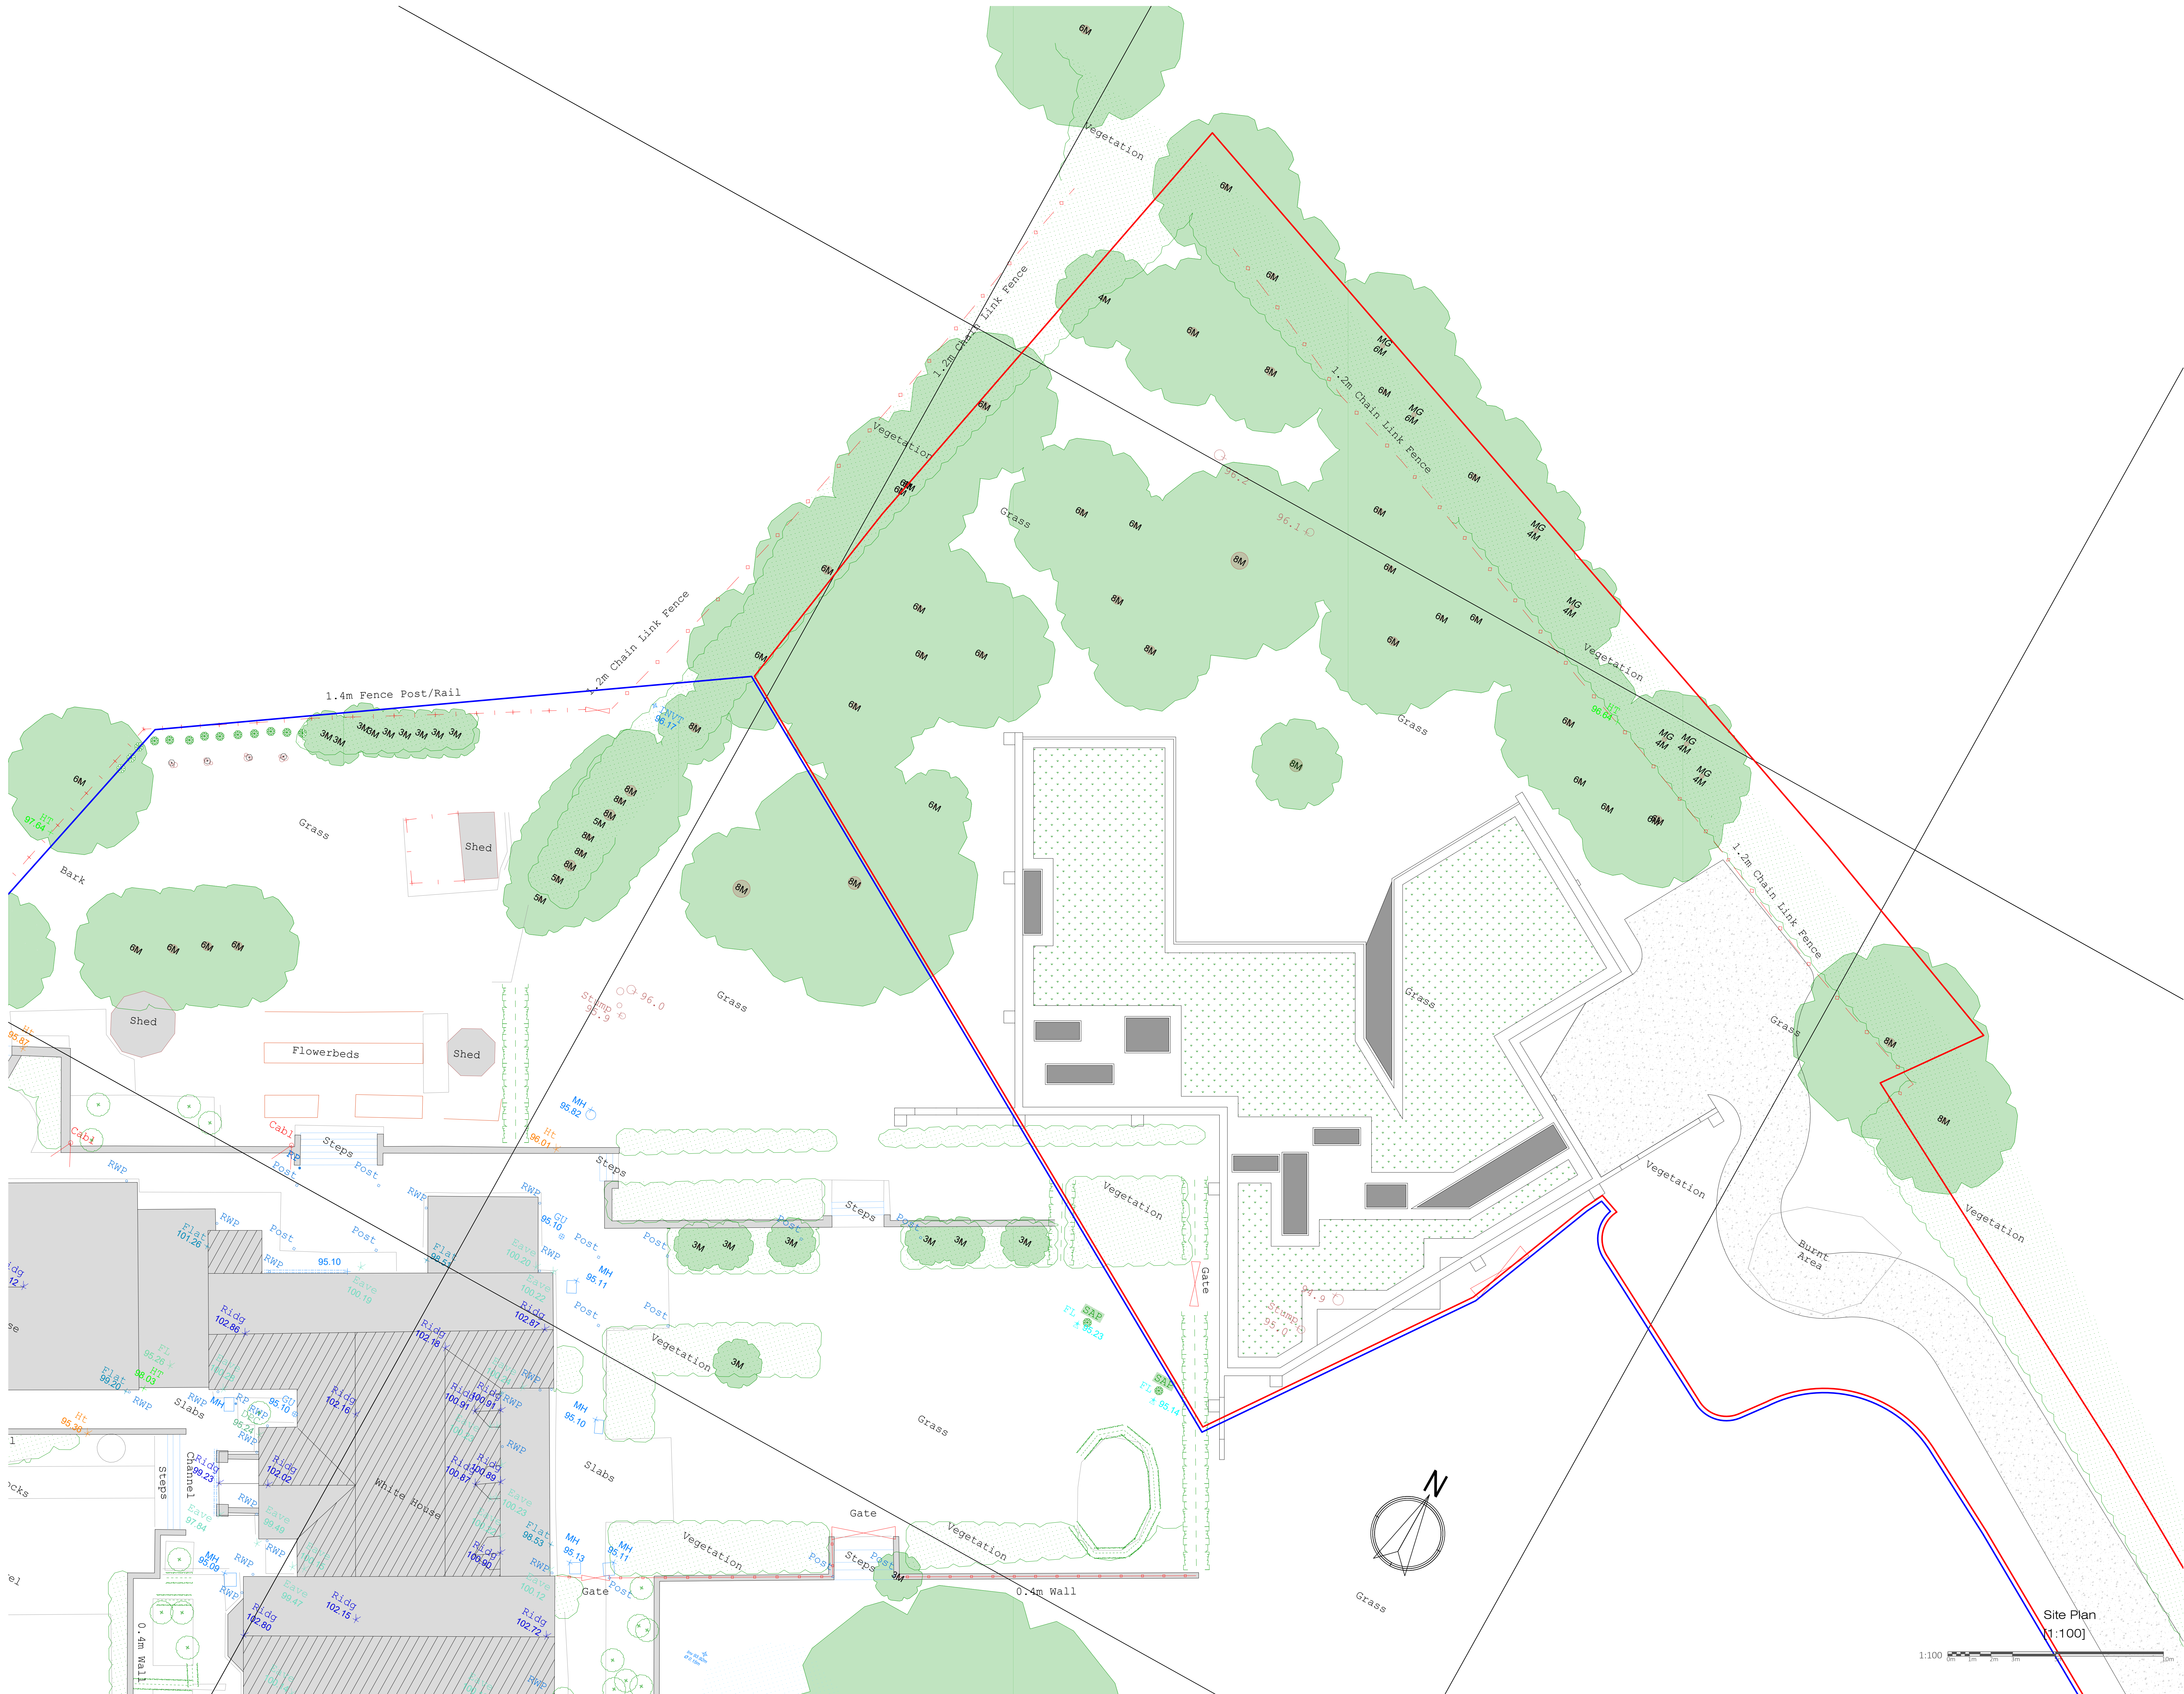

Site Plan
1:100



Turner & Co Consulting Ltd | Architectural Design
101 Frome Charity House | 101 Frome Street | Frome, Wiltshire, BA11 1JH
(01245) 863 200 | www.turnerandco.co.uk | info@turnerandco.co.uk

PLANNING DRAWING	
Paper Size	Scale
A1	1:100
Date	Drawn
04/2024	RT
Client	
Mr & Mrs Warner	
Project Title	
Land Adjacent to The White House, Bosworth Road, Nuneaton	
Drawing Title	
Planning Stage Site Plan	
Reference	Drawing No
24053	P005
Reason	
-	