


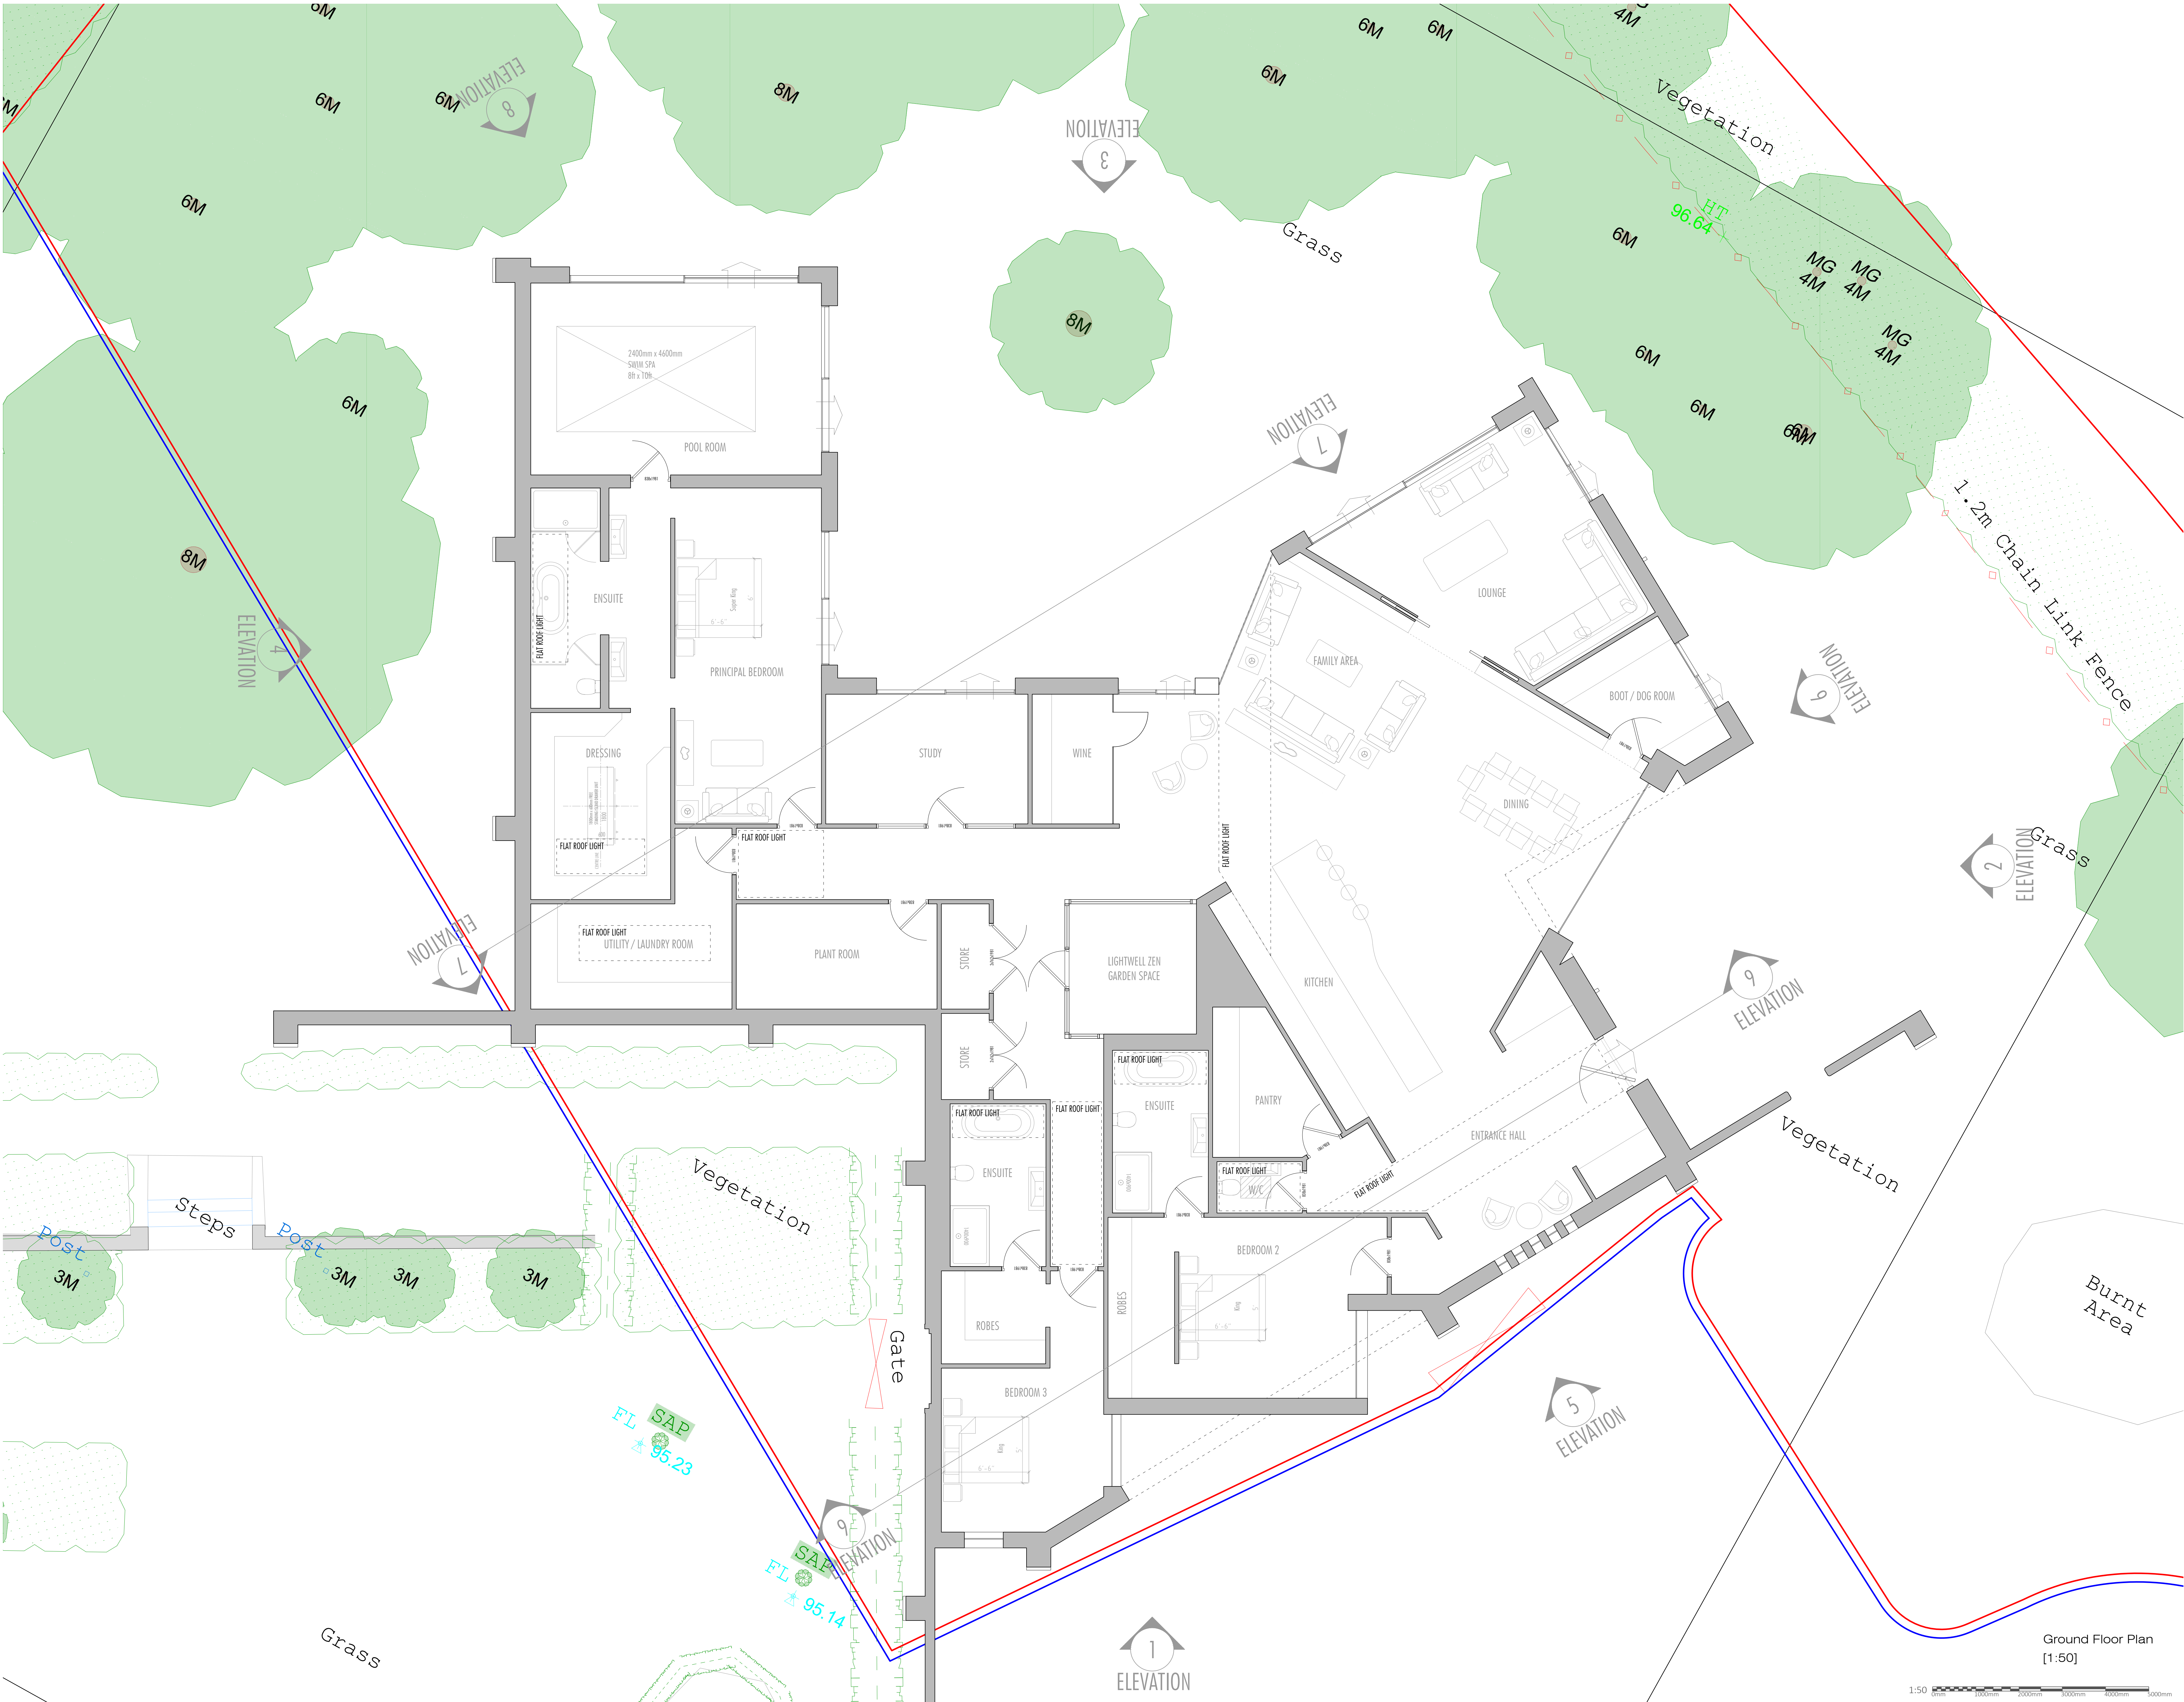

This drawing remains the copyright property of Turner & Co Ltd and must not be reproduced without written consent.			
All dimensions are given for indicative purposes only.			
All measurements should be checked on site prior to commencement and manufacturing.			
If in doubt - ASK			
Rev	Date	Details	Drawn
1	04.10.24	---	RT



Turner & Co. Consulting Ltd | Architectural Design
1st Floor, Cherry House, 1 Duke Street, 1 Tisbury
Barton upon Trent | DE13 9JH
(01829) 863 988 | www.turnerandco.co.uk | enquiries@turnerandco.co.uk

PLANNING DRAWING	
Paper Size	Scale
A3	1:50
Date	Drawn
04.10.24	RT

Client
Mr & Mrs Warner

Project Title
Land Adjacent to The White House, Bosworth
Road, Nuneaton

Drawing Title
Planning Stage Ground Floor Plan

Reference	Drawing No	Revision
24053	P003	-

