



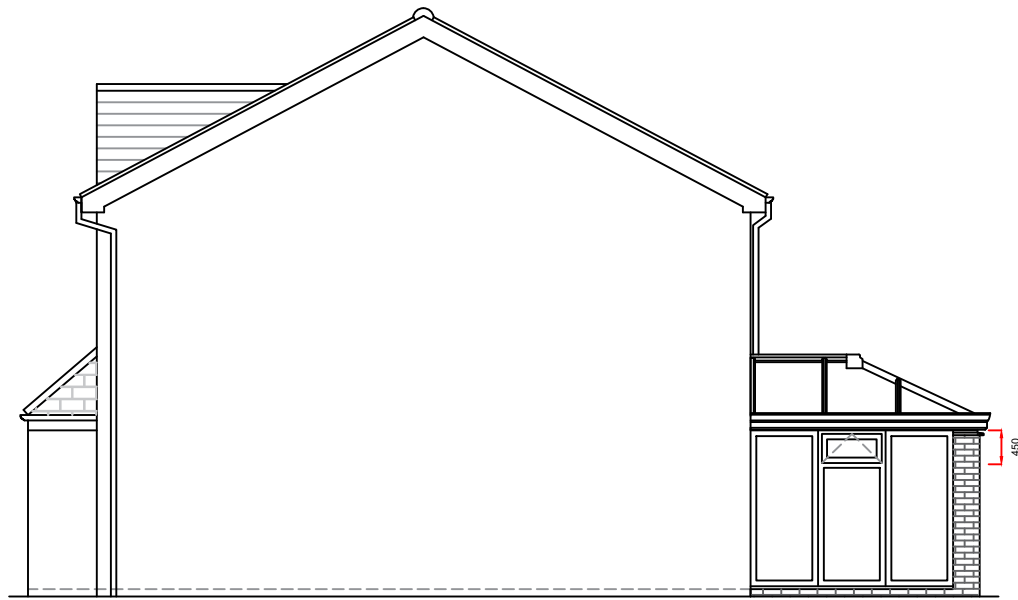


LEFT ELEVATION




REAR ELEVATION

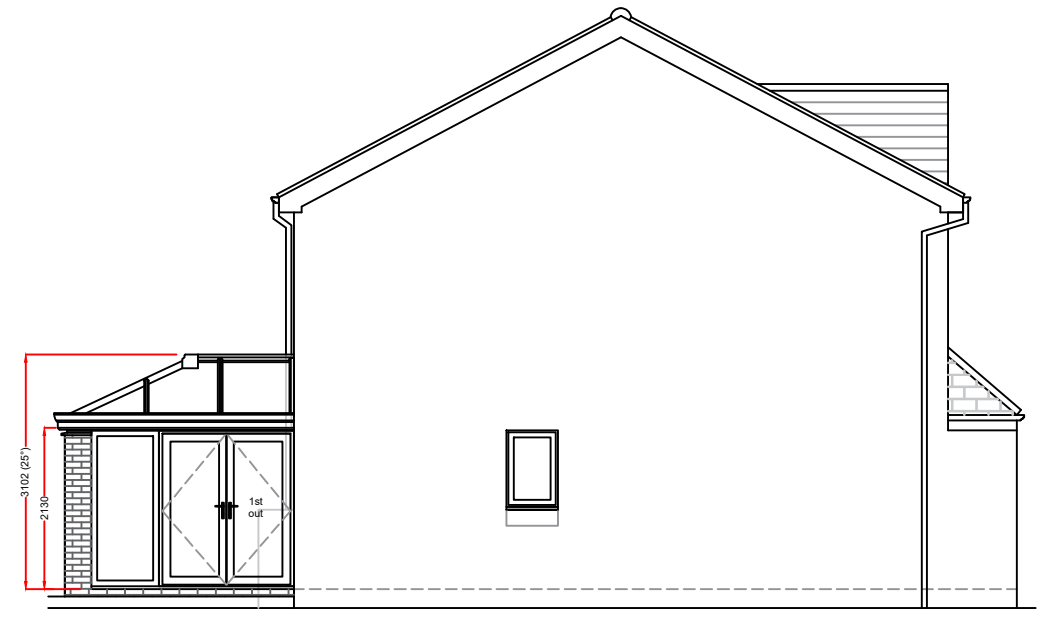

RIGHT ELEVATION

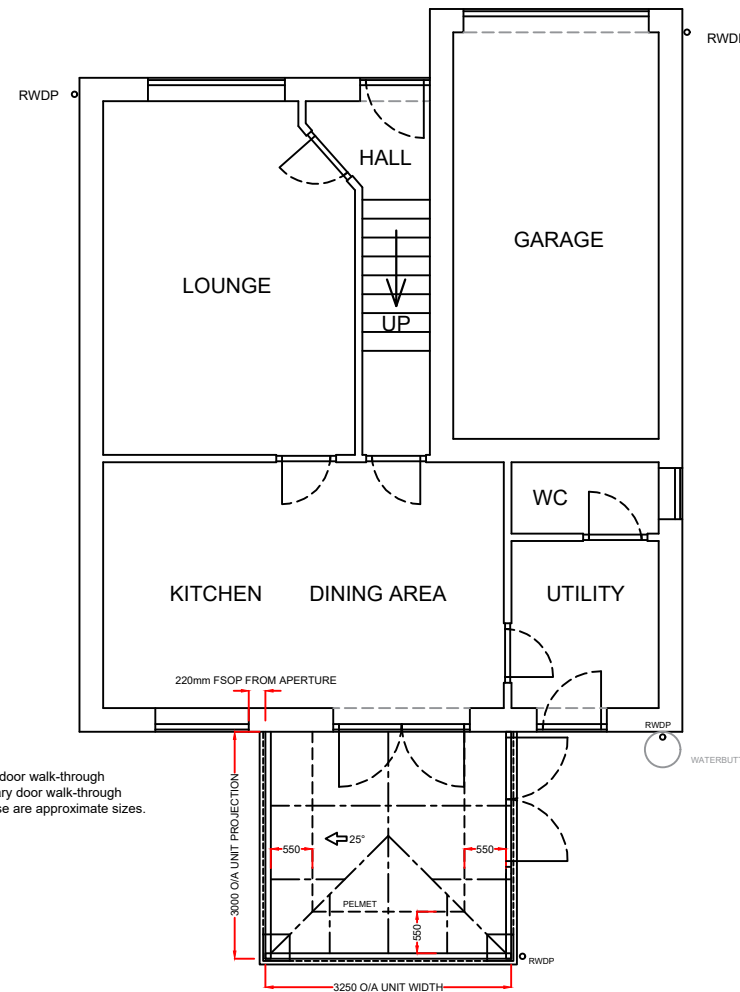

PLAN

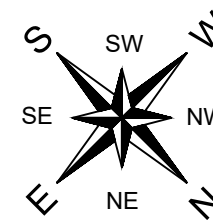

Product Specification:
Roof:
Roof Type: **Aluminium Rafter with PVCu Capping**
Roof Glazing: Solarroof Glass
Obscure Glass: N/A
Roof external colour: **WHITE**
Roof Internal colour: **WHITE**

Frames/Doors:
Frame type: **High Impact PVCu Mainframe**
External Colour : **WHITE**
Internal Colour : **WHITE**

Rev.	Date	Description	Initials



Drawing title: Proposed Plan and Elevations		
Contract No. : 900-13959		Page 2 of 2
Proposed: PVCu Conservatory At: 23 PORTER CLOSE HINCKLEY LEICESTERSHIRE LE10 0YP		
Drawers initials: JAG	Scale : 1:100	Date: 05/04/2023

Notes:
Any drawings or plans depicted make no allowance for the provision of any tie bars within the roof of the proposed Living space. This can only be determined once the roof is put into manufacture.

Existing physical barrier to remain

2 X 30mm packers & 1 x 35mm sill included in eaves height on brick walls and pillars.

30mm packer to head of frames included in eaves height

These drawings are the property of Anglian Home Improvements and must not be used, distributed, loaned or copied without the express permission of Anglian Home Improvements.

All dimensions are in millimetres (mm) unless noted otherwise.

Do not use for base laying purposes

Produced on A3 paper

4 3 2 1 0 1:50 Scale Bar 1:100 0 1 2 3 4 5 6 7 8 9 10