





existing site plan...scale 1:500




proposed site plan...scale 1:500



site location
plan scale
1:1250

  

Revision

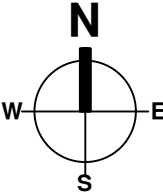

Application Site

Project: Change of use to 2no. Flats				Drawn : Si	
Site Address: 64A Castle Street, Hinckley, LE10 1DD				Scale: 1:100@a3	
Drawing title: Existing Plans				Date: Jan 2024	
Drawing Number:	A302	PL	02		