




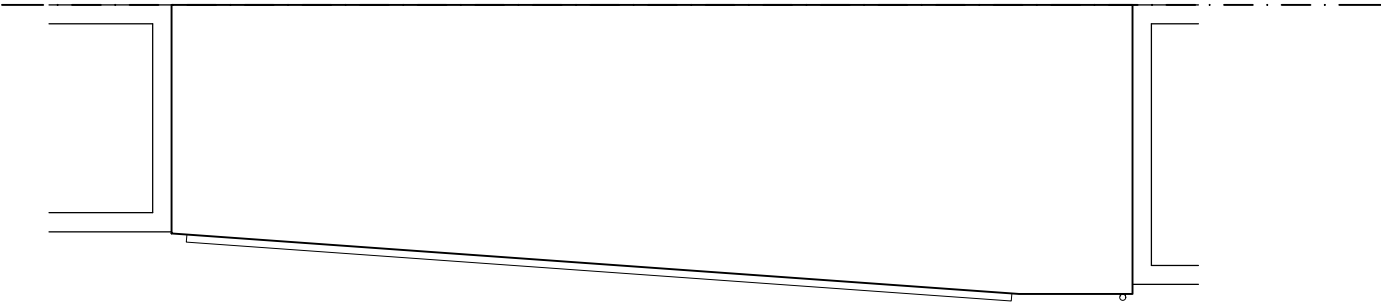


EXISTING ROOF PLAN

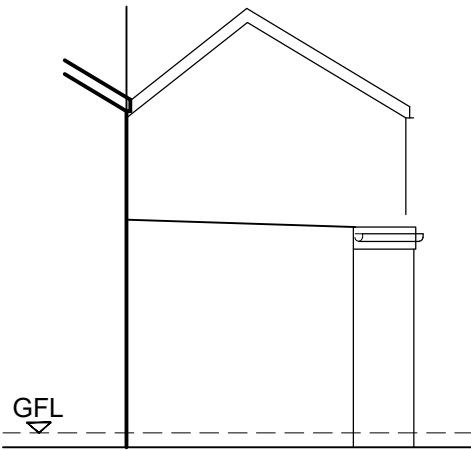


EXISTING SIDE ELEVATION

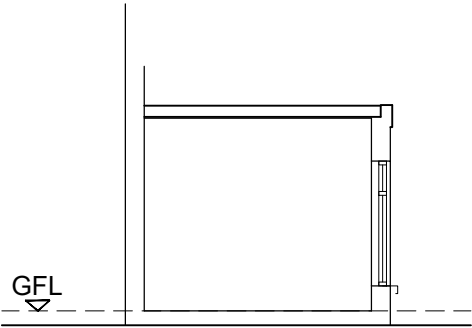

EXISTING SECTION

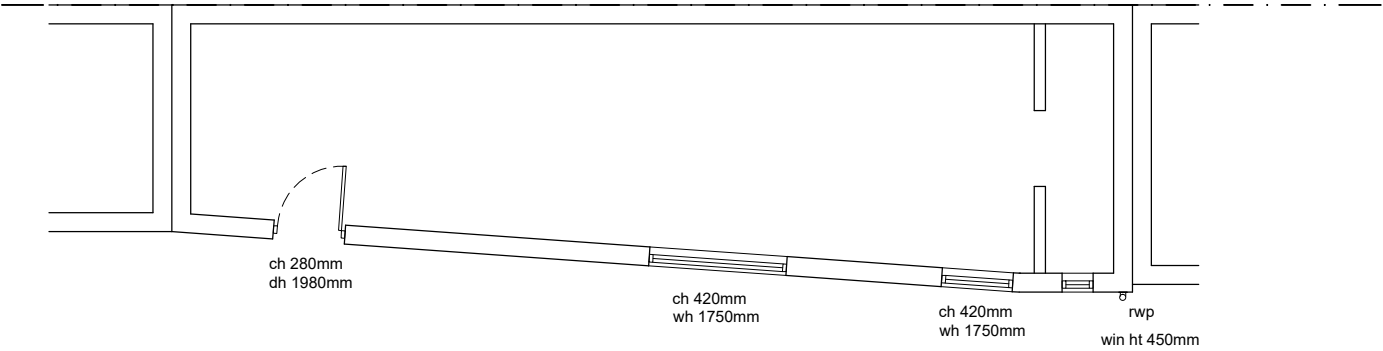


EXISTING GROUND FLOOR PLAN

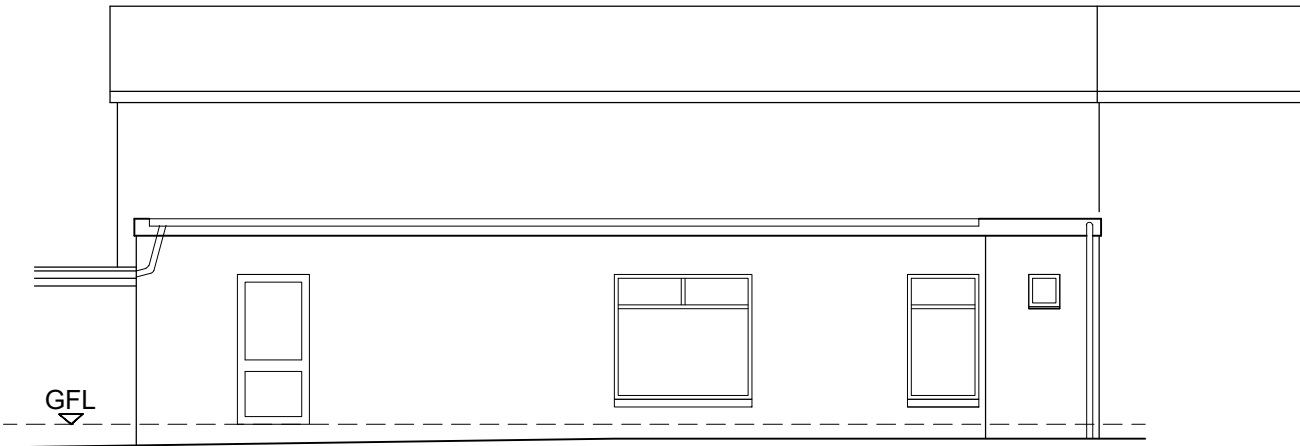

EXISTING FRONT ELEVATION

Revision

 

Project: Change of use to 2no. Flats				
Site Address: 64A Castle Street, Hinckley, LE10 1DD				
Drawing title: Existing Plans				Drawn : Si
Drawing Number: A302 PL 02				Scale: 1:100@a3
				Date: Jan 2024