




Front Elevation

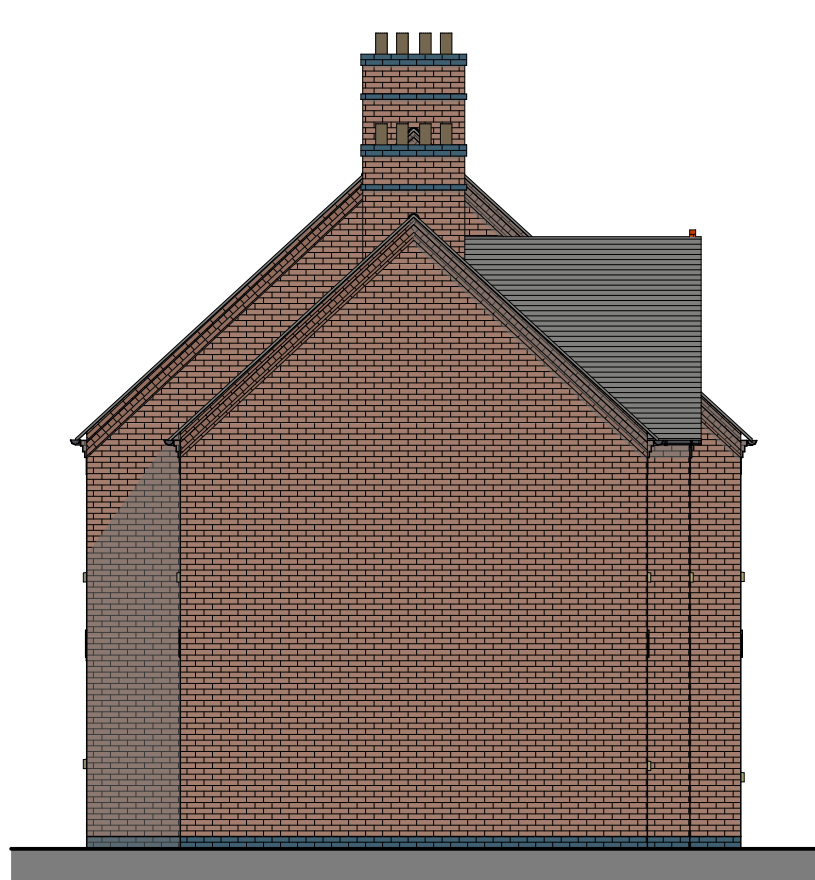


Side Elevation



Indicative 3D Visual



Rear Elevation

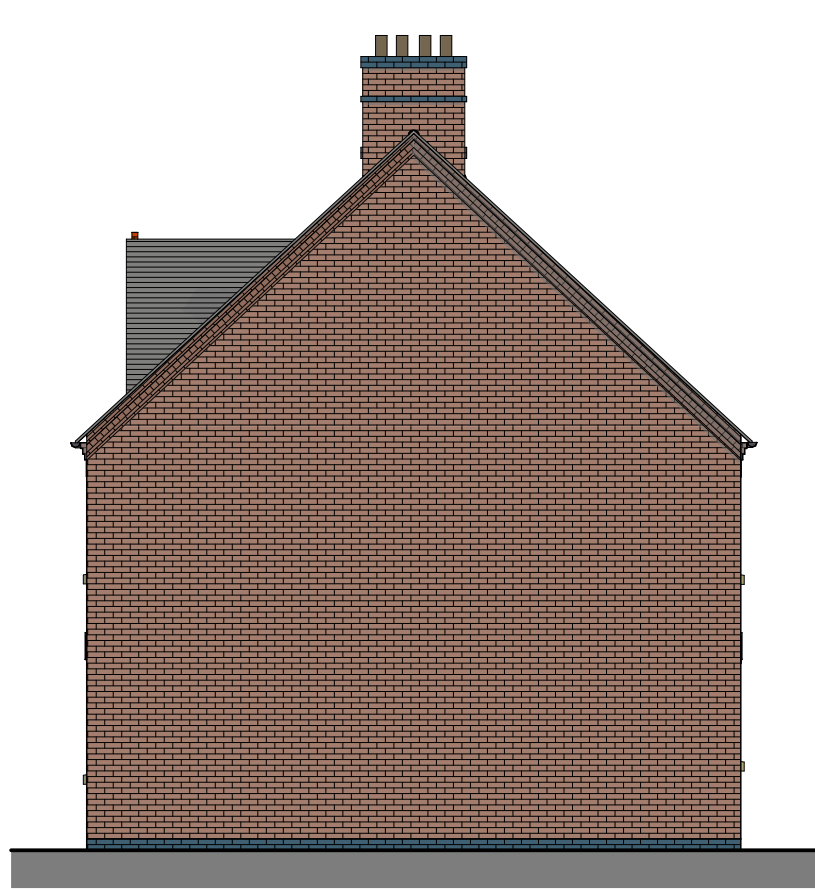

Side Elevation



Indicative 3D Visual




Ground Floor



First Floor

LEGEND	
	EXISTING WALL
	PROPOSED NEW WALL
	REMOVED WALL
	AREA BEING CONVERTED

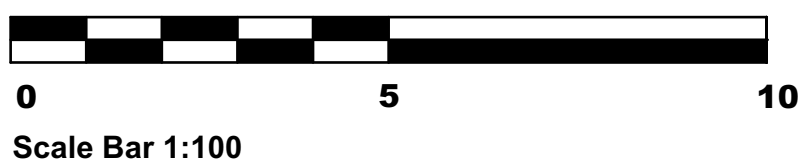

Please Note:

- This drawing may be printed and scaled FOR PLANNING PURPOSES.
- All dimensions to be CHECKED ON SITE and any DISCREPANCY reported to Design Three Sixty.
- The site boundary shown is the best assumed from available data & does NOT represent legal ownership.
- All dimensions in mm unless otherwise stated.

Revisions

DESIGN THREE SIXTY

E: info@designthreesixty.co.uk
T: +44 (0) 7904 224864
W: www.designthreesixty.co.uk

Project:
Conversion of flats to Childrens Care Home

87 High Street,
Barwell,
LE19 8DS

Client:
Mr Hussein Y Essajee

Drawing Title:
Proposed Layouts and Elevations

Drawing by: IG / KF
Checked by: IG / KF

Date: 03-05-2024
Scale: 1:100 @A1

Drawing Number: 141-02
Revision: A / B / C / D / E
F / G / H / I / J / K