



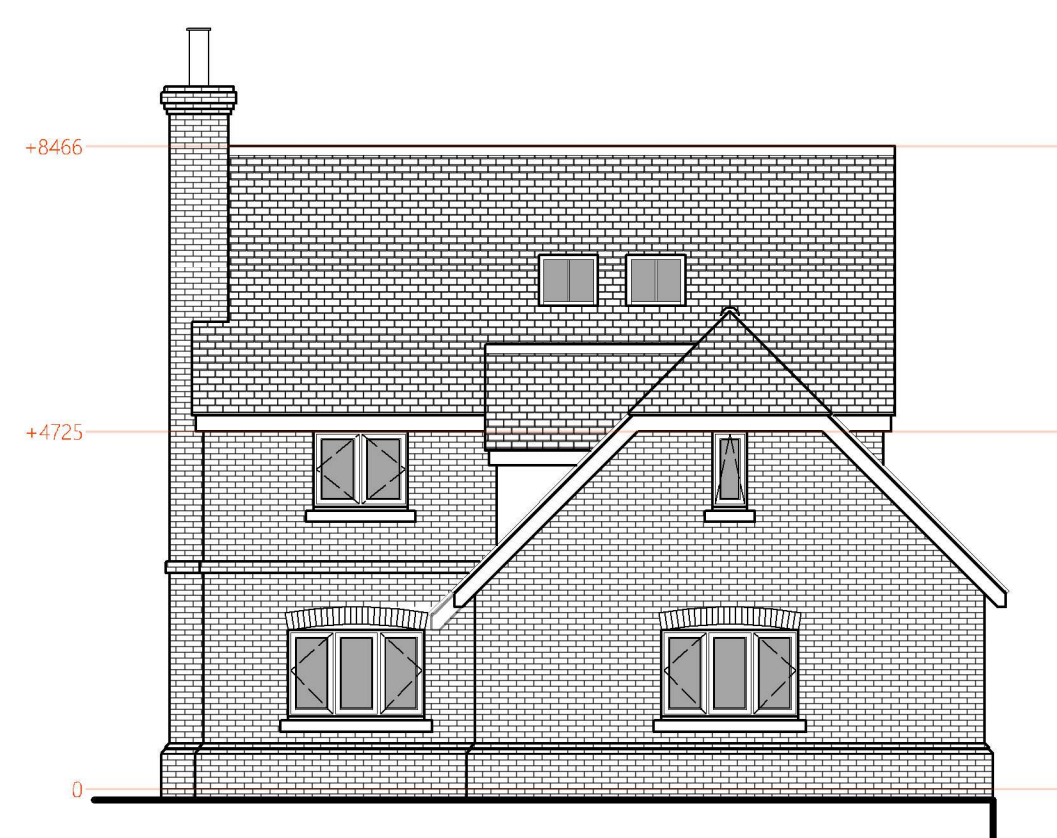

FRONT ELEVATION

SCALE: 1:100

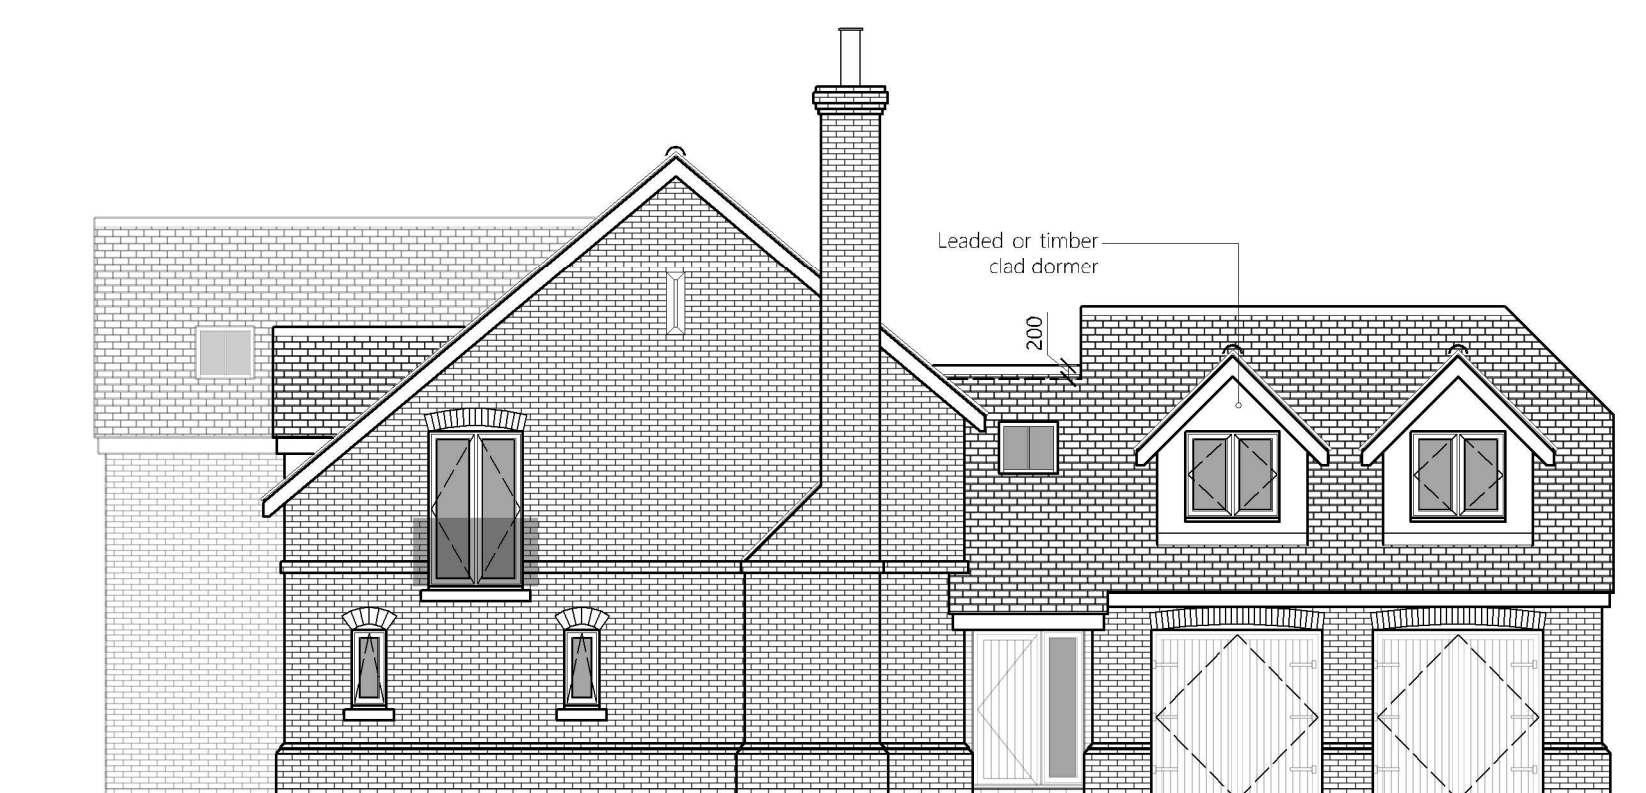

SIDE ELEVATION

SCALE: 1:100




REAR ELEVATION

SCALE: 1:100




SIDE ELEVATION

SCALE: 1:100

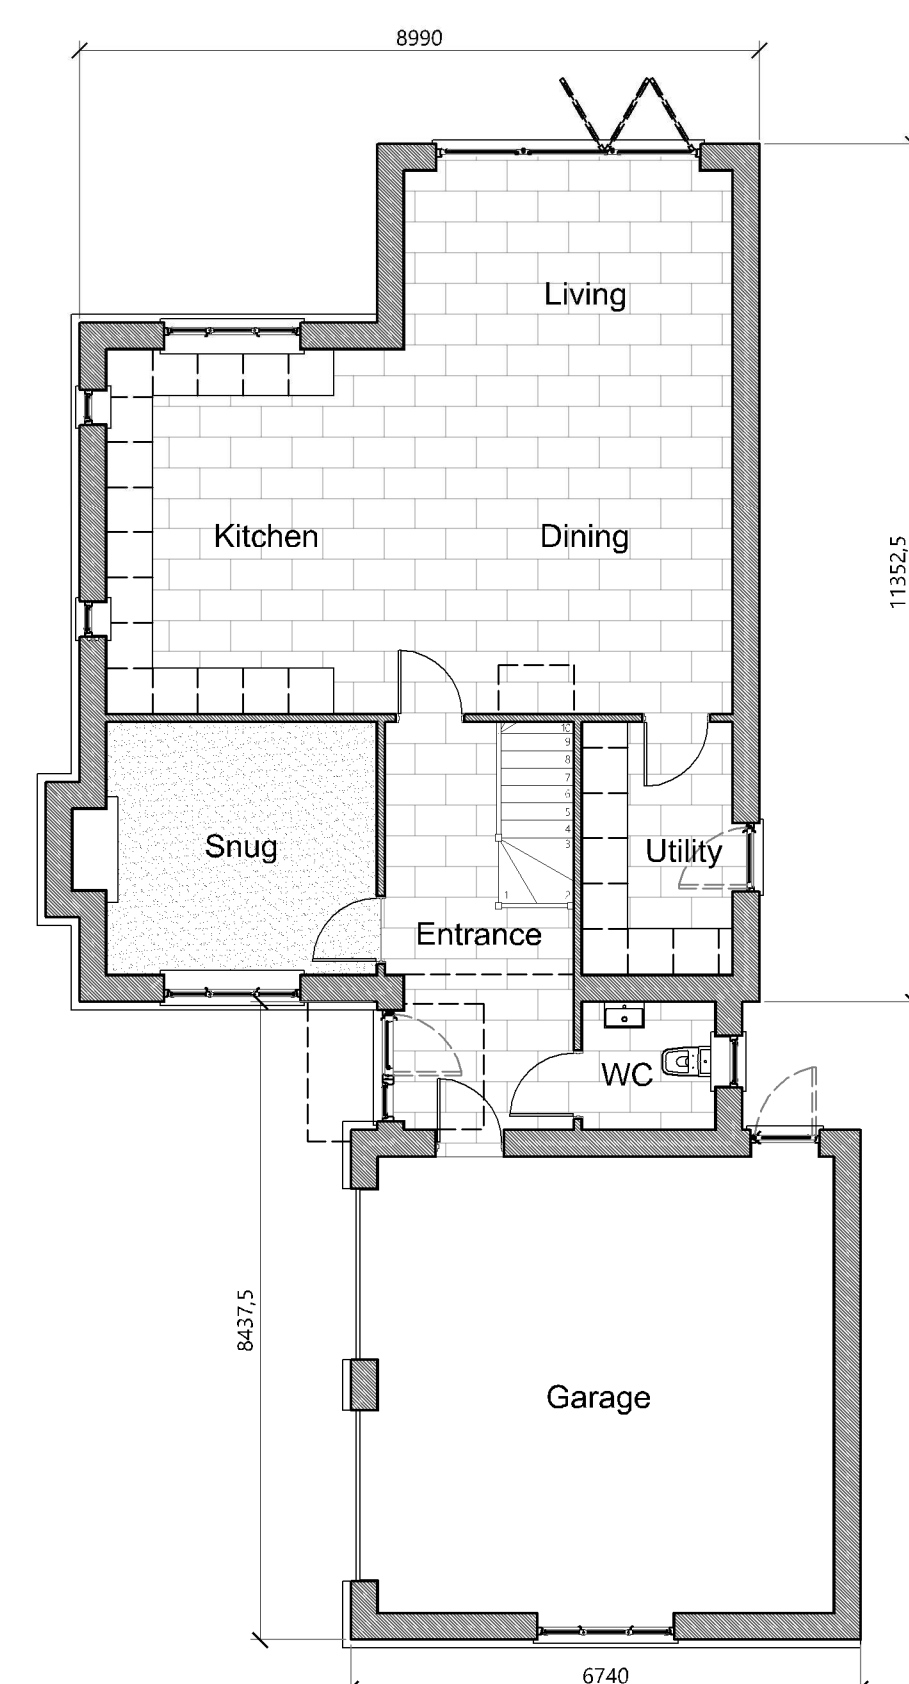



GROUND FLOOR PLAN

SCALE: 1:100

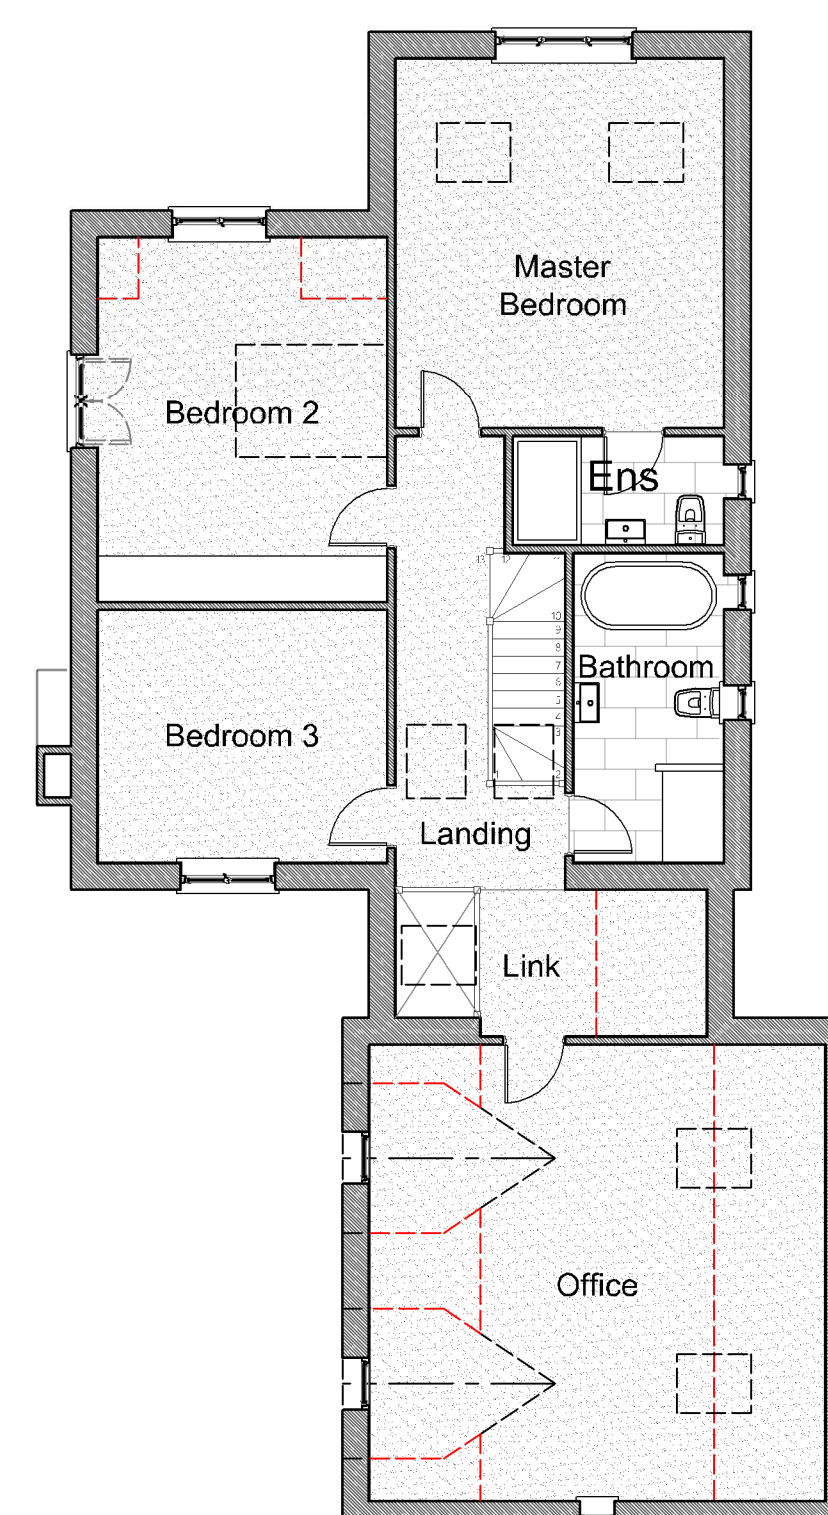


FIRST FLOOR PLAN

SCALE: 1:100

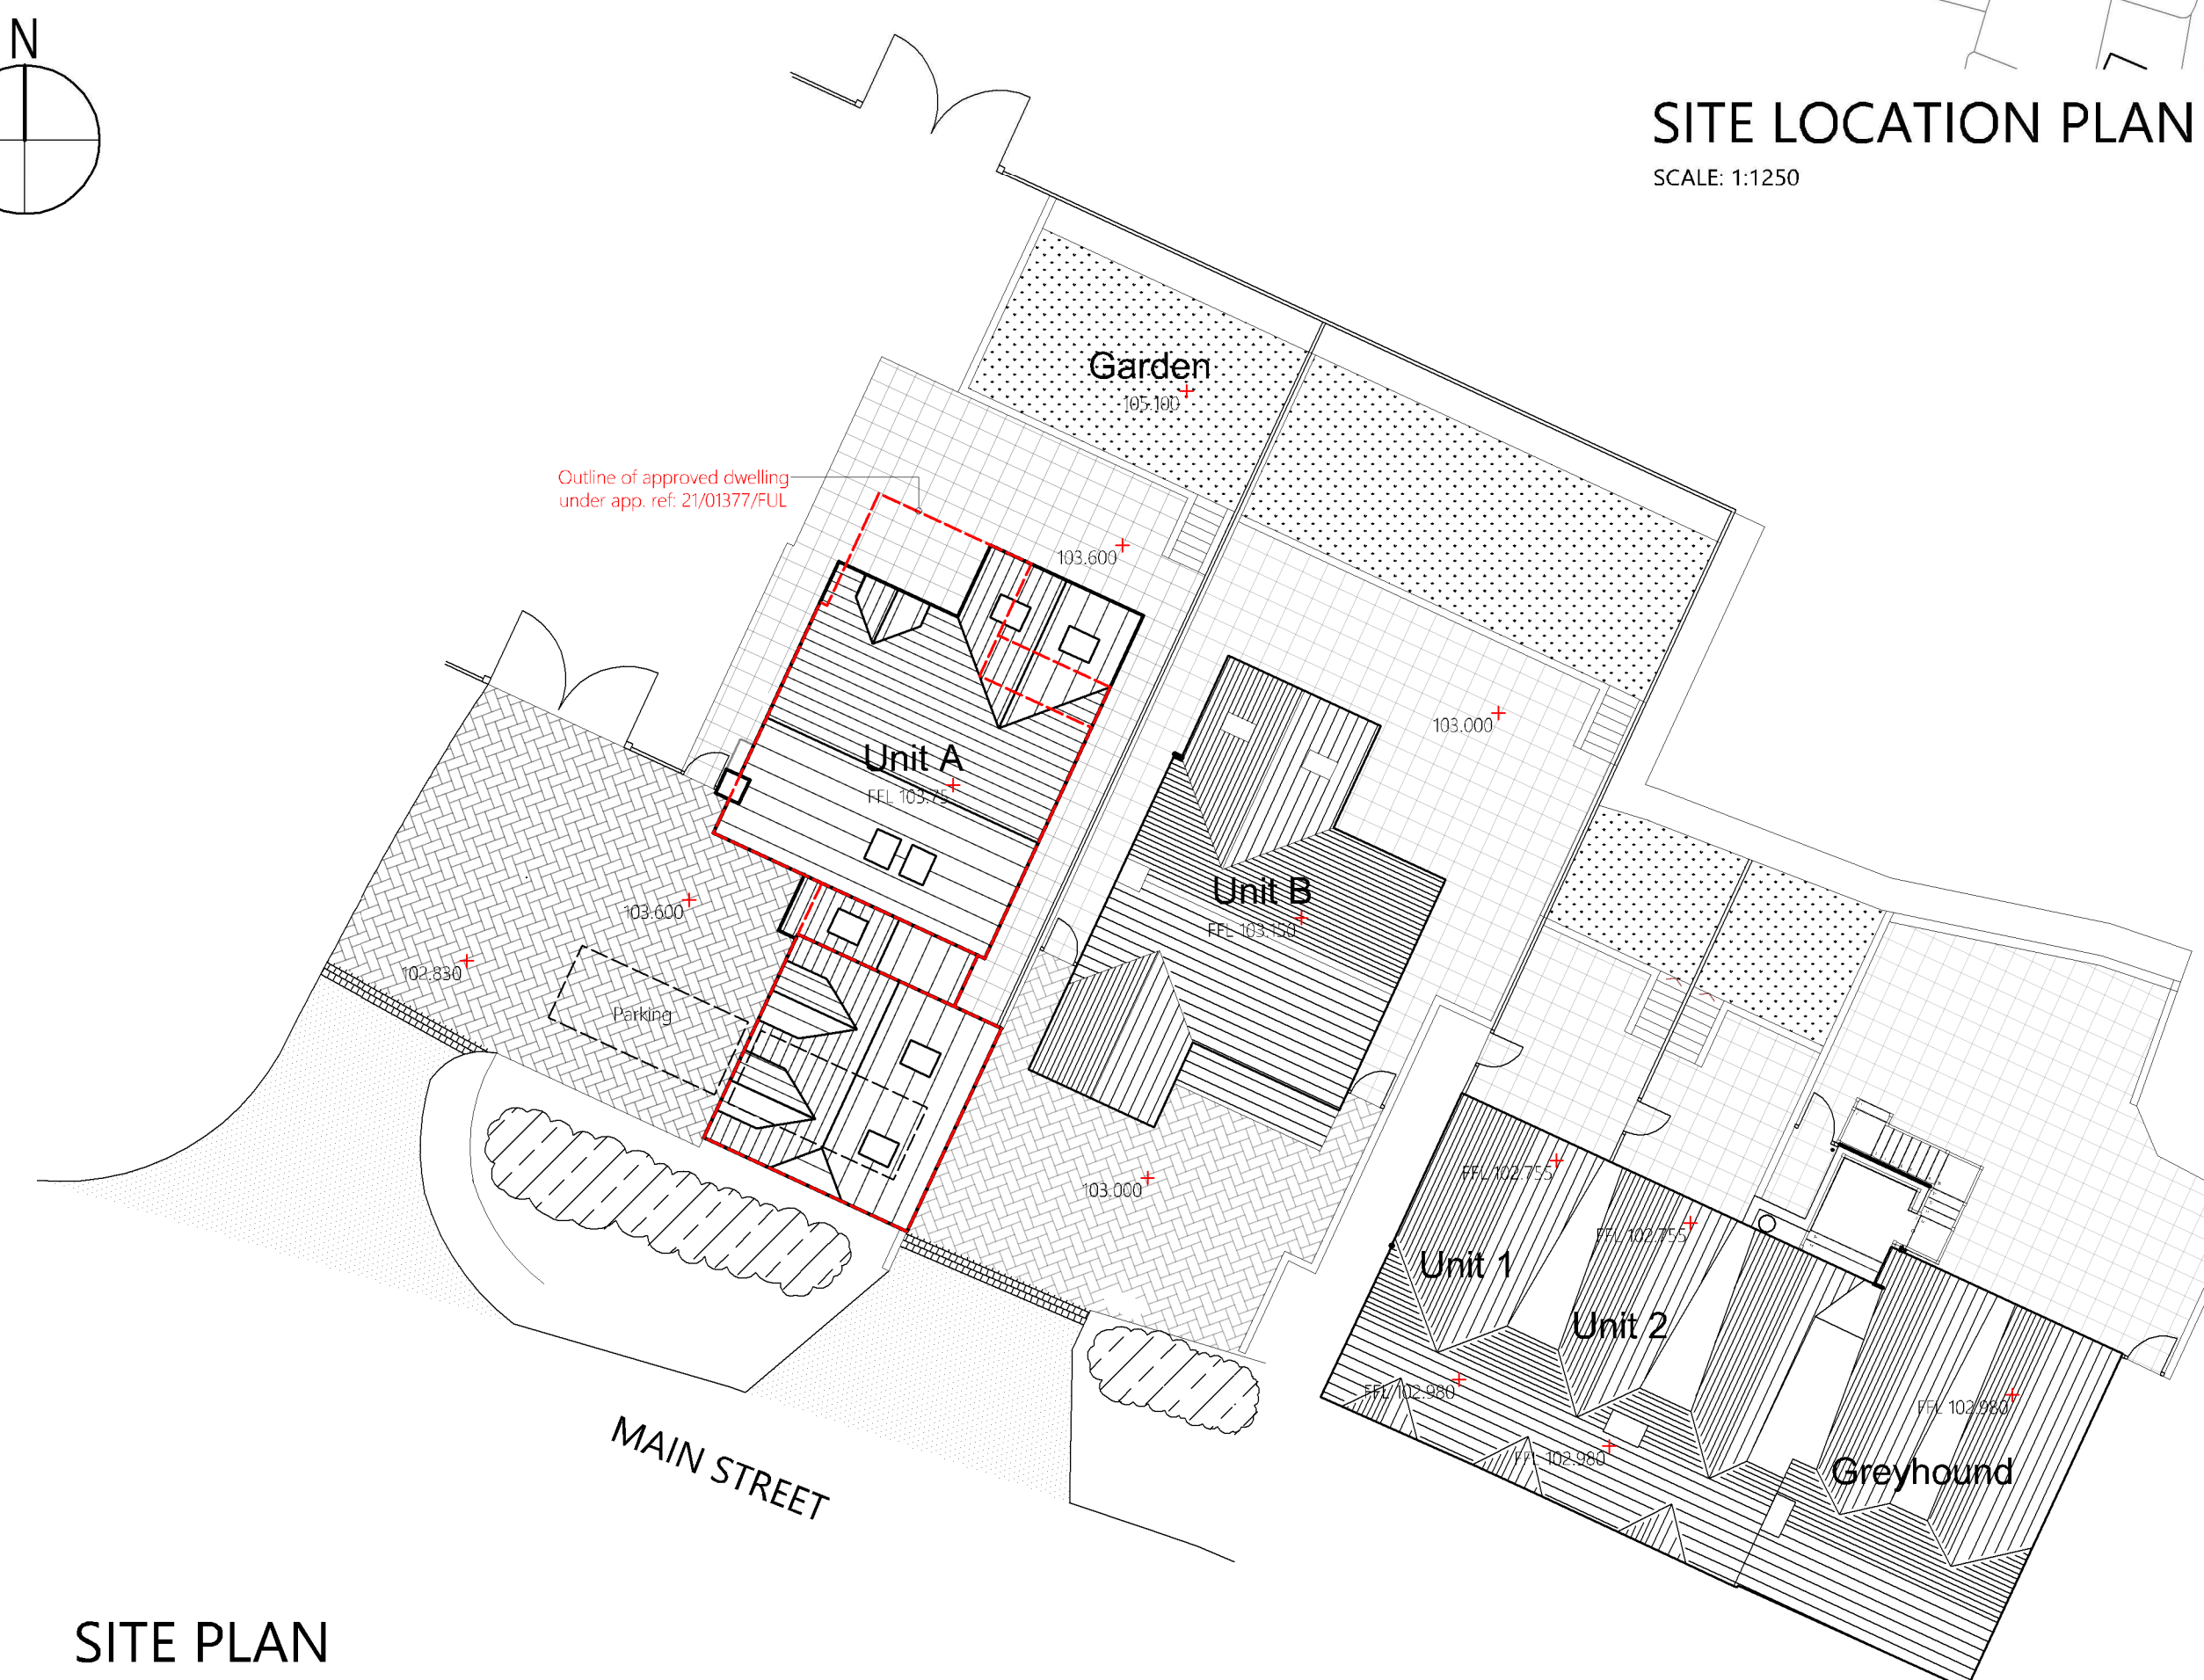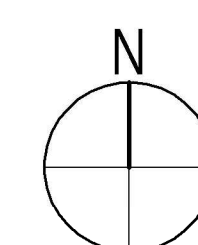


SITE PLAN

SCALE: 1:200

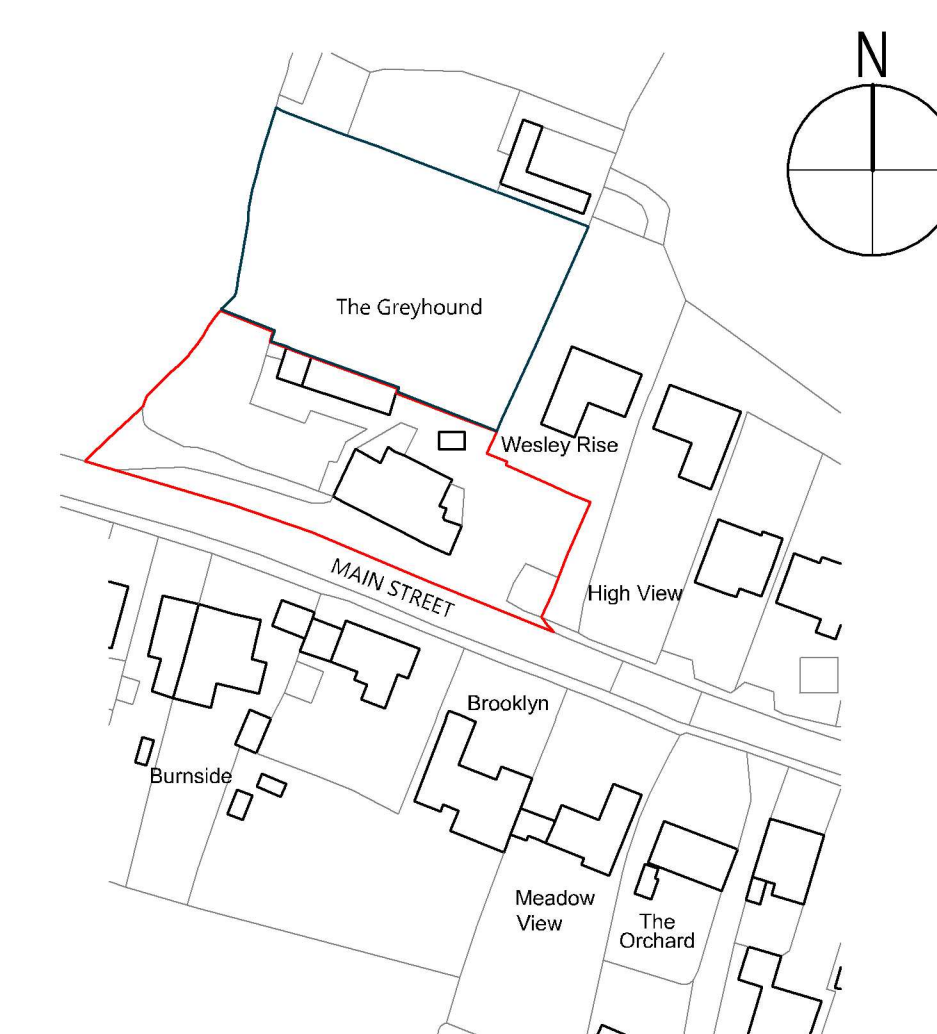

SITE LOCATION PLAN

SCALE: 1:1250

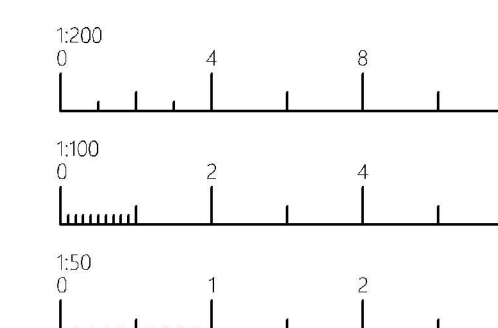

REVISION		
NO	DESCR.	DATE
A	- Added site plan	15/05/24

INCEPTION DATE
25/04/2024

STAGE
Planning

SCALE	SHEET SIZE
1:100, 1:200	A1

PROJECT BRIEF

Proposed Residential Development

SITE ADDRESS

The Greyhound,
Main St,
Botcheston,
LE9 9FF

CLIENT
Mr A Beaumont

PROJECT ID	DRWG NO	REV
24008	PL101	A