



Front Elevation




Side Elevation



Rear Elevation




Side Elevation

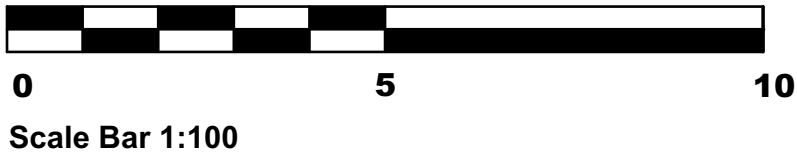


Please Note:


- This drawing may be printed and scaled FOR PLANNING PURPOSES.
- All dimensions to be CHECKED ON SITE and any DISCREPANCY reported to Design Three Sixty.
- The site boundary shown is the best assumed from available data & does NOT represent legal ownership.
- All dimensions in mm unless otherwise stated.

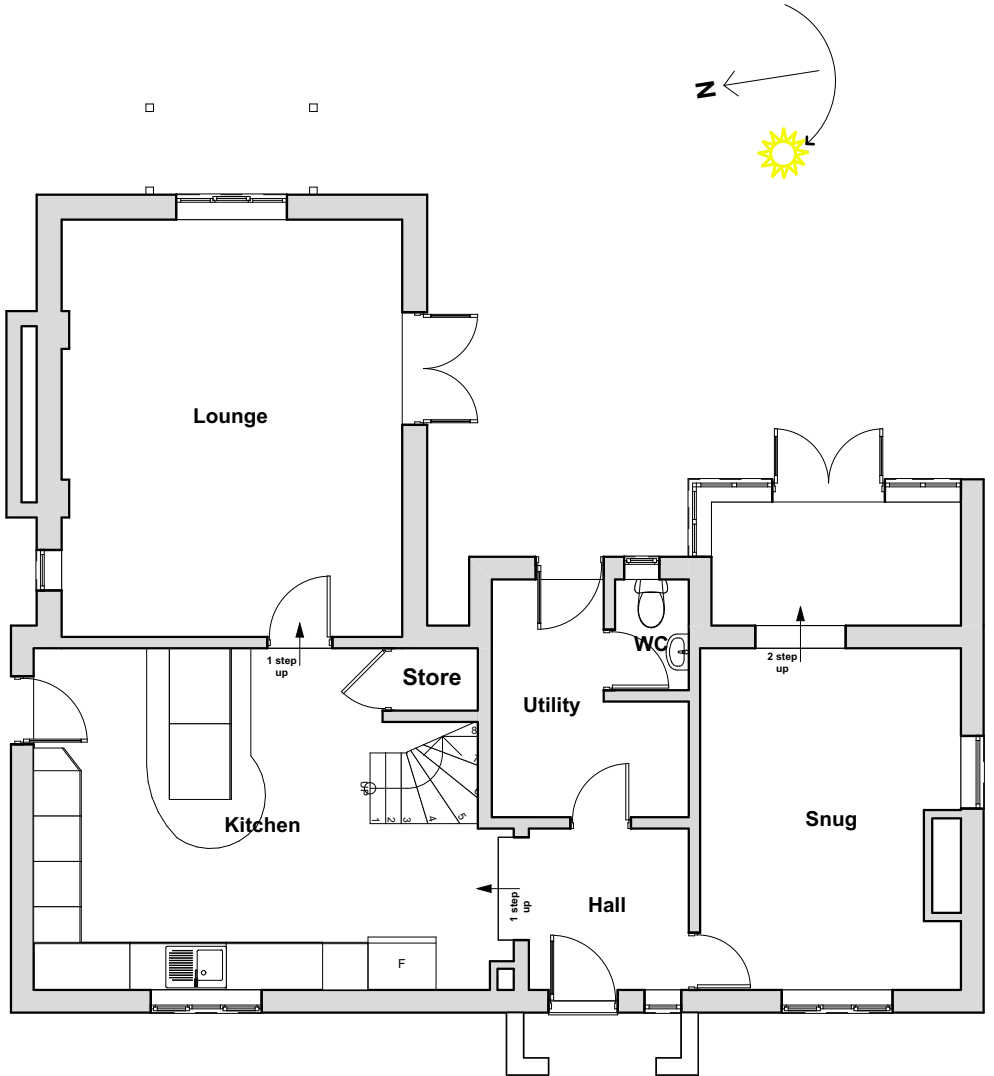

Ground Floor

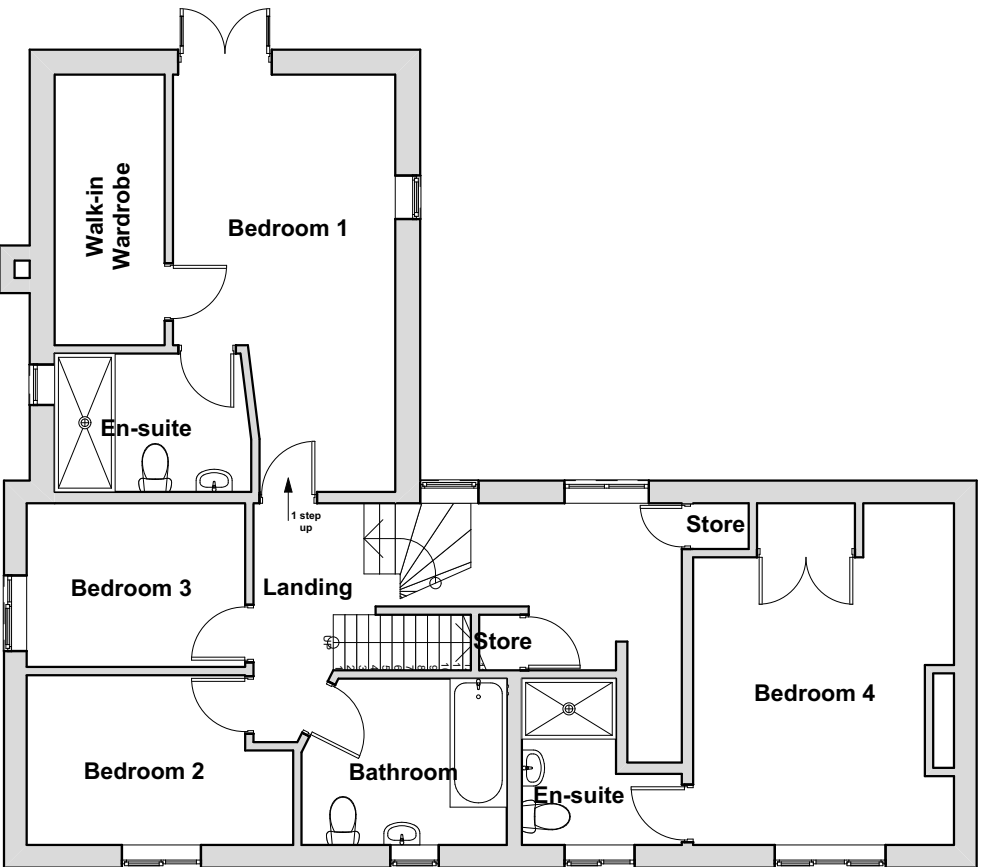

First Floor

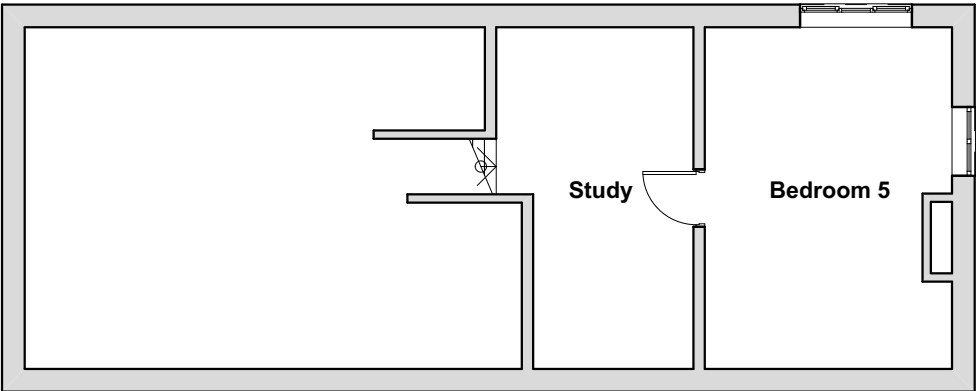

Second Floor

WALL LEGEND	
	EXISTING WALL
	PROPOSED NEW WALL
	REMOVED WALL

Revisions.

DESIGN THREE SIXTY

E: info@designthreesixty.co.uk
T: +44 (0) 7904 224864
W: www.designthreesixty.co.uk

Project:
Single and two storey rear extension & internal alterations

60 Main Street,
Ratby,
Leicestershire,
LE6 0LL

Client:
Mr Max North

Drawing Title:
Existing Layouts and Elevations

Drawing by: IG / KF	Checked by: IG / KF
Date: 13-08-2024	Scale: 1:100 @A2
Drawing Number: 164-01	Revision: A / B / C / D / E F / G / H / I / J / K