





### Second Floor Plan

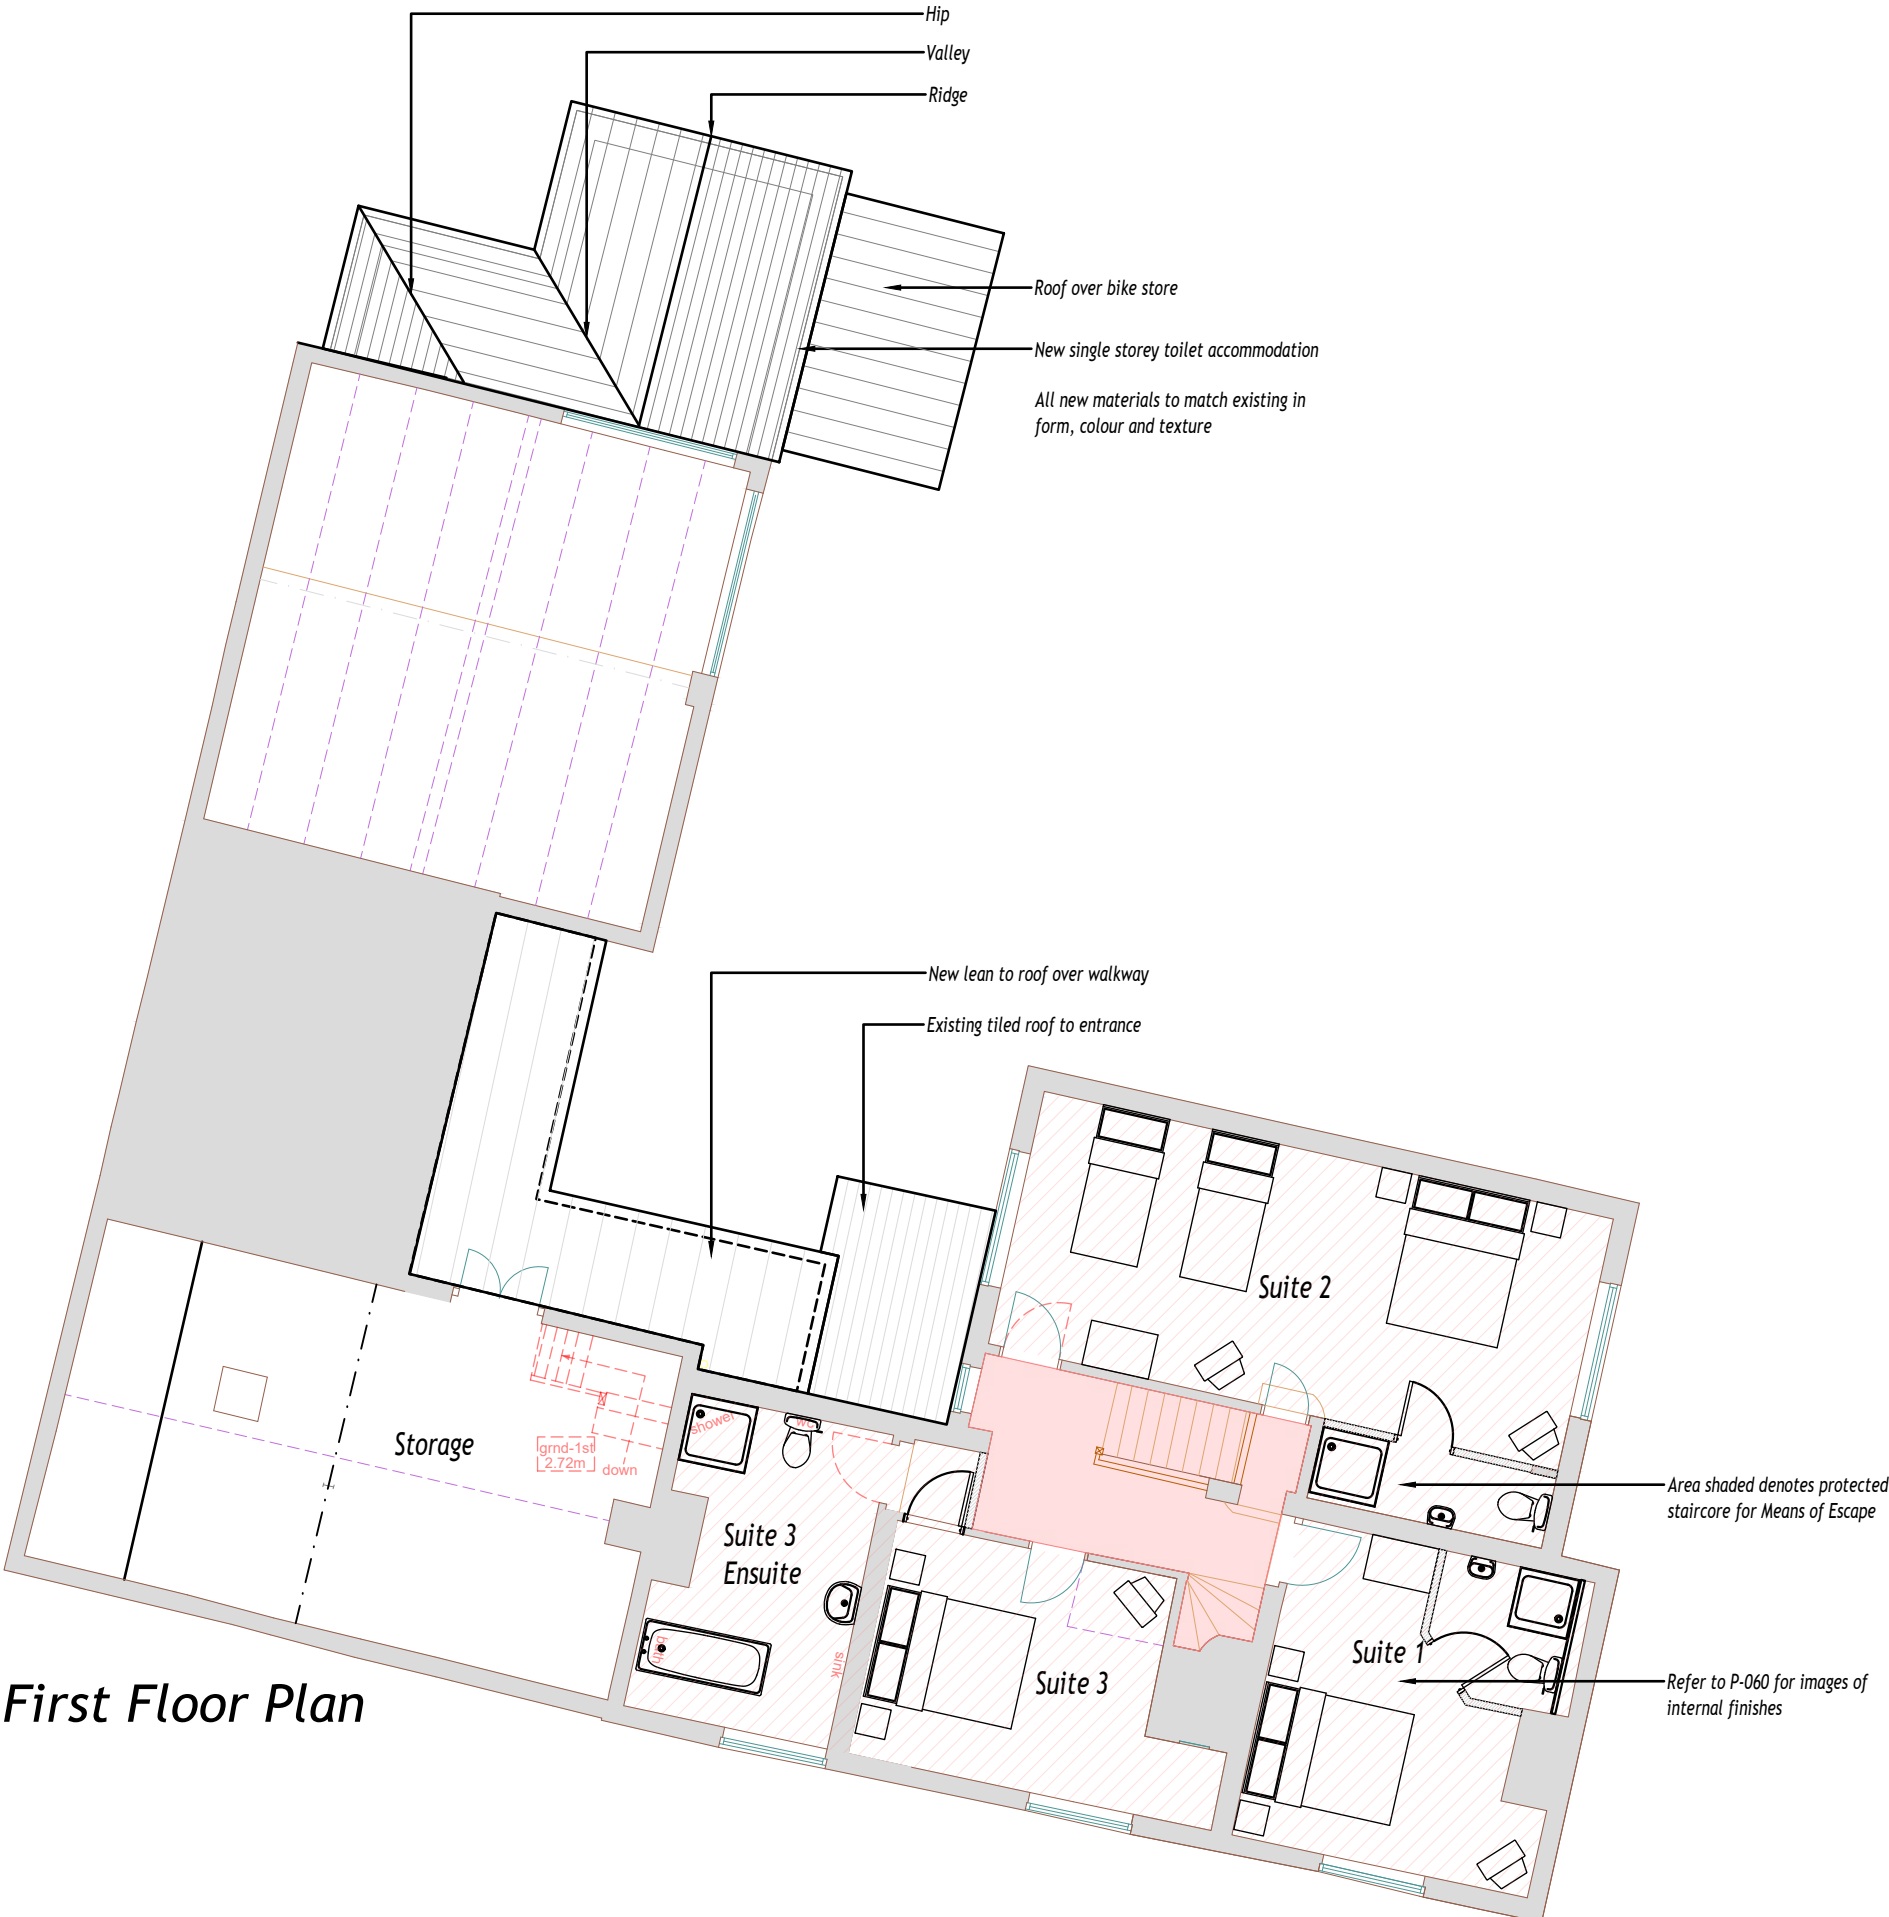

### First Floor Plan

|   |          |                                                                                |     |
|---|----------|--------------------------------------------------------------------------------|-----|
| F | 23/02/23 | PLANNING CONDITION SUBMISSION                                                  | AJC |
| E | 28/11/12 | Forge retained and enclosed as per Planning and Conservation Officer comments. | AJC |
| D | 18/11/12 | Forge retained and enclosed as per Planning and Conservation Officer comments. | AJC |
| C | 17/11/12 | Car parking revised to suit Planning and Conservation Officer comments.        | AJC |
| B | 07/09/12 | General revisions to suit Planning and Conservation Officer comments.          | AJC |
| A | 27/04/12 | PLANNING APPLICATION                                                           | AJC |

| Rev. No. | Date. | Amendment. | Initial. |
|----------|-------|------------|----------|
|----------|-------|------------|----------|

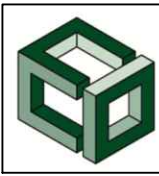

*Cronin Development Consultancy Ltd*

53 Springfield Crescent, Sutton Coldfield, West Mids B76 2SS

T: 0121 240 7730 / M: 07957 465624

Email: [andy.cronin@cronindc.co.uk](mailto:andy.cronin@cronindc.co.uk)

**Client**

Ms M Jaques  
The Old Forge  
Market Bosworth

Project

*Conversion of the Olde Forge  
Park Street,  
Market Bosworth*

*Drawi*

## PLANNING

### Proposed Floor Plans

|                      |                              |                      |                  |
|----------------------|------------------------------|----------------------|------------------|
| Scale:<br>1:100 @ A1 | Drawn By:<br>AJC             | Checked By:<br>AJC   | Date:<br>Apr '22 |
| Job No:<br>21-013    | CifsB Classification<br>(P-) | Drawing No:<br>P-050 | Rev. No:<br>F    |

CAD Ref:  
Planning\_D.dwg

*This Drawing is a Copyright of CRONIN DEVELOPMENT CONSULTANCY LIMITED  
Do Not Scale from this Drawing. Use figured dimensions ONLY. If in doubt ASK!  
ALL dimensions to be checked on site before work commences.  
ANY discrepancies are to be reported immediately.  
This drawing to be read in conjunction with all Project and Consultants Performance Specifications,  
Structural / Civil Engineers drawings / calculations, and any Specialist Sub-Contractors Designed  
Element drawings.*