




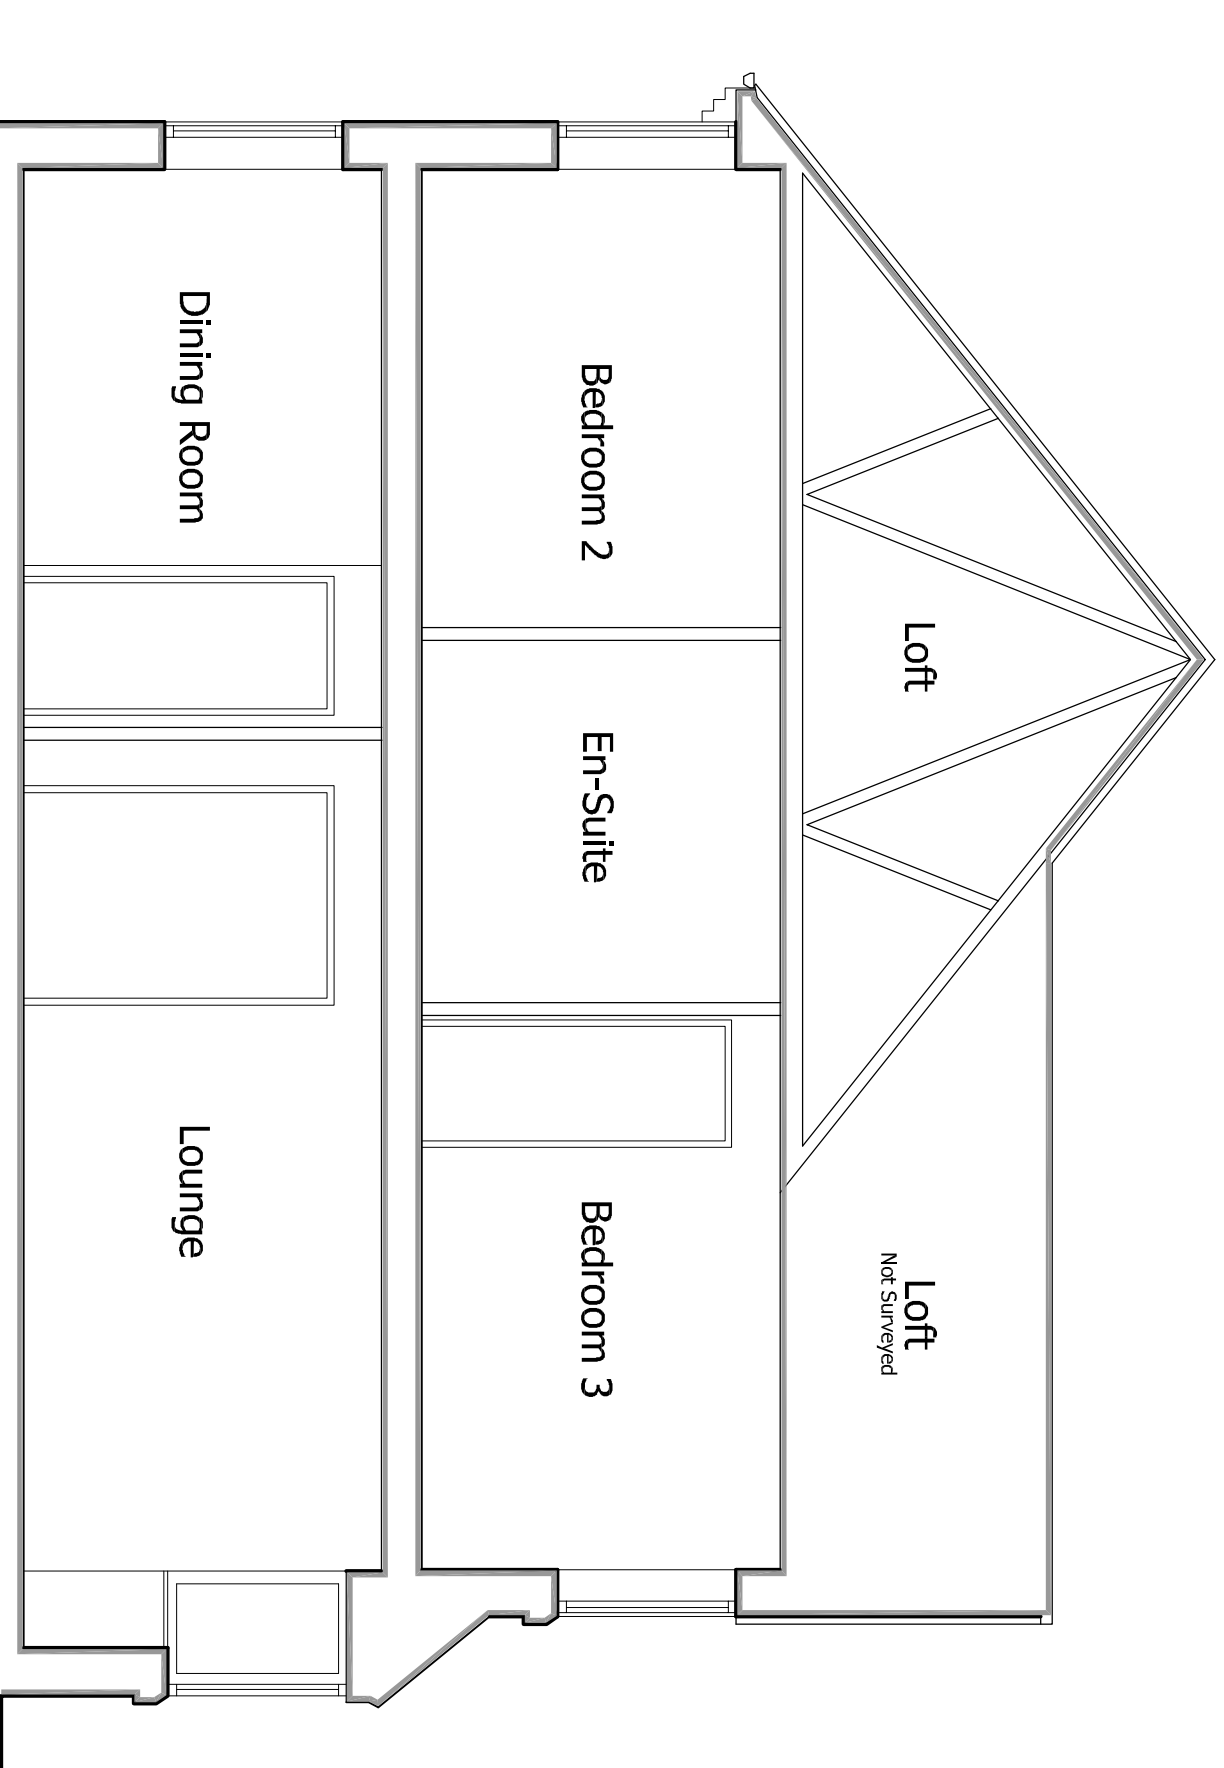


Existing A-A Section

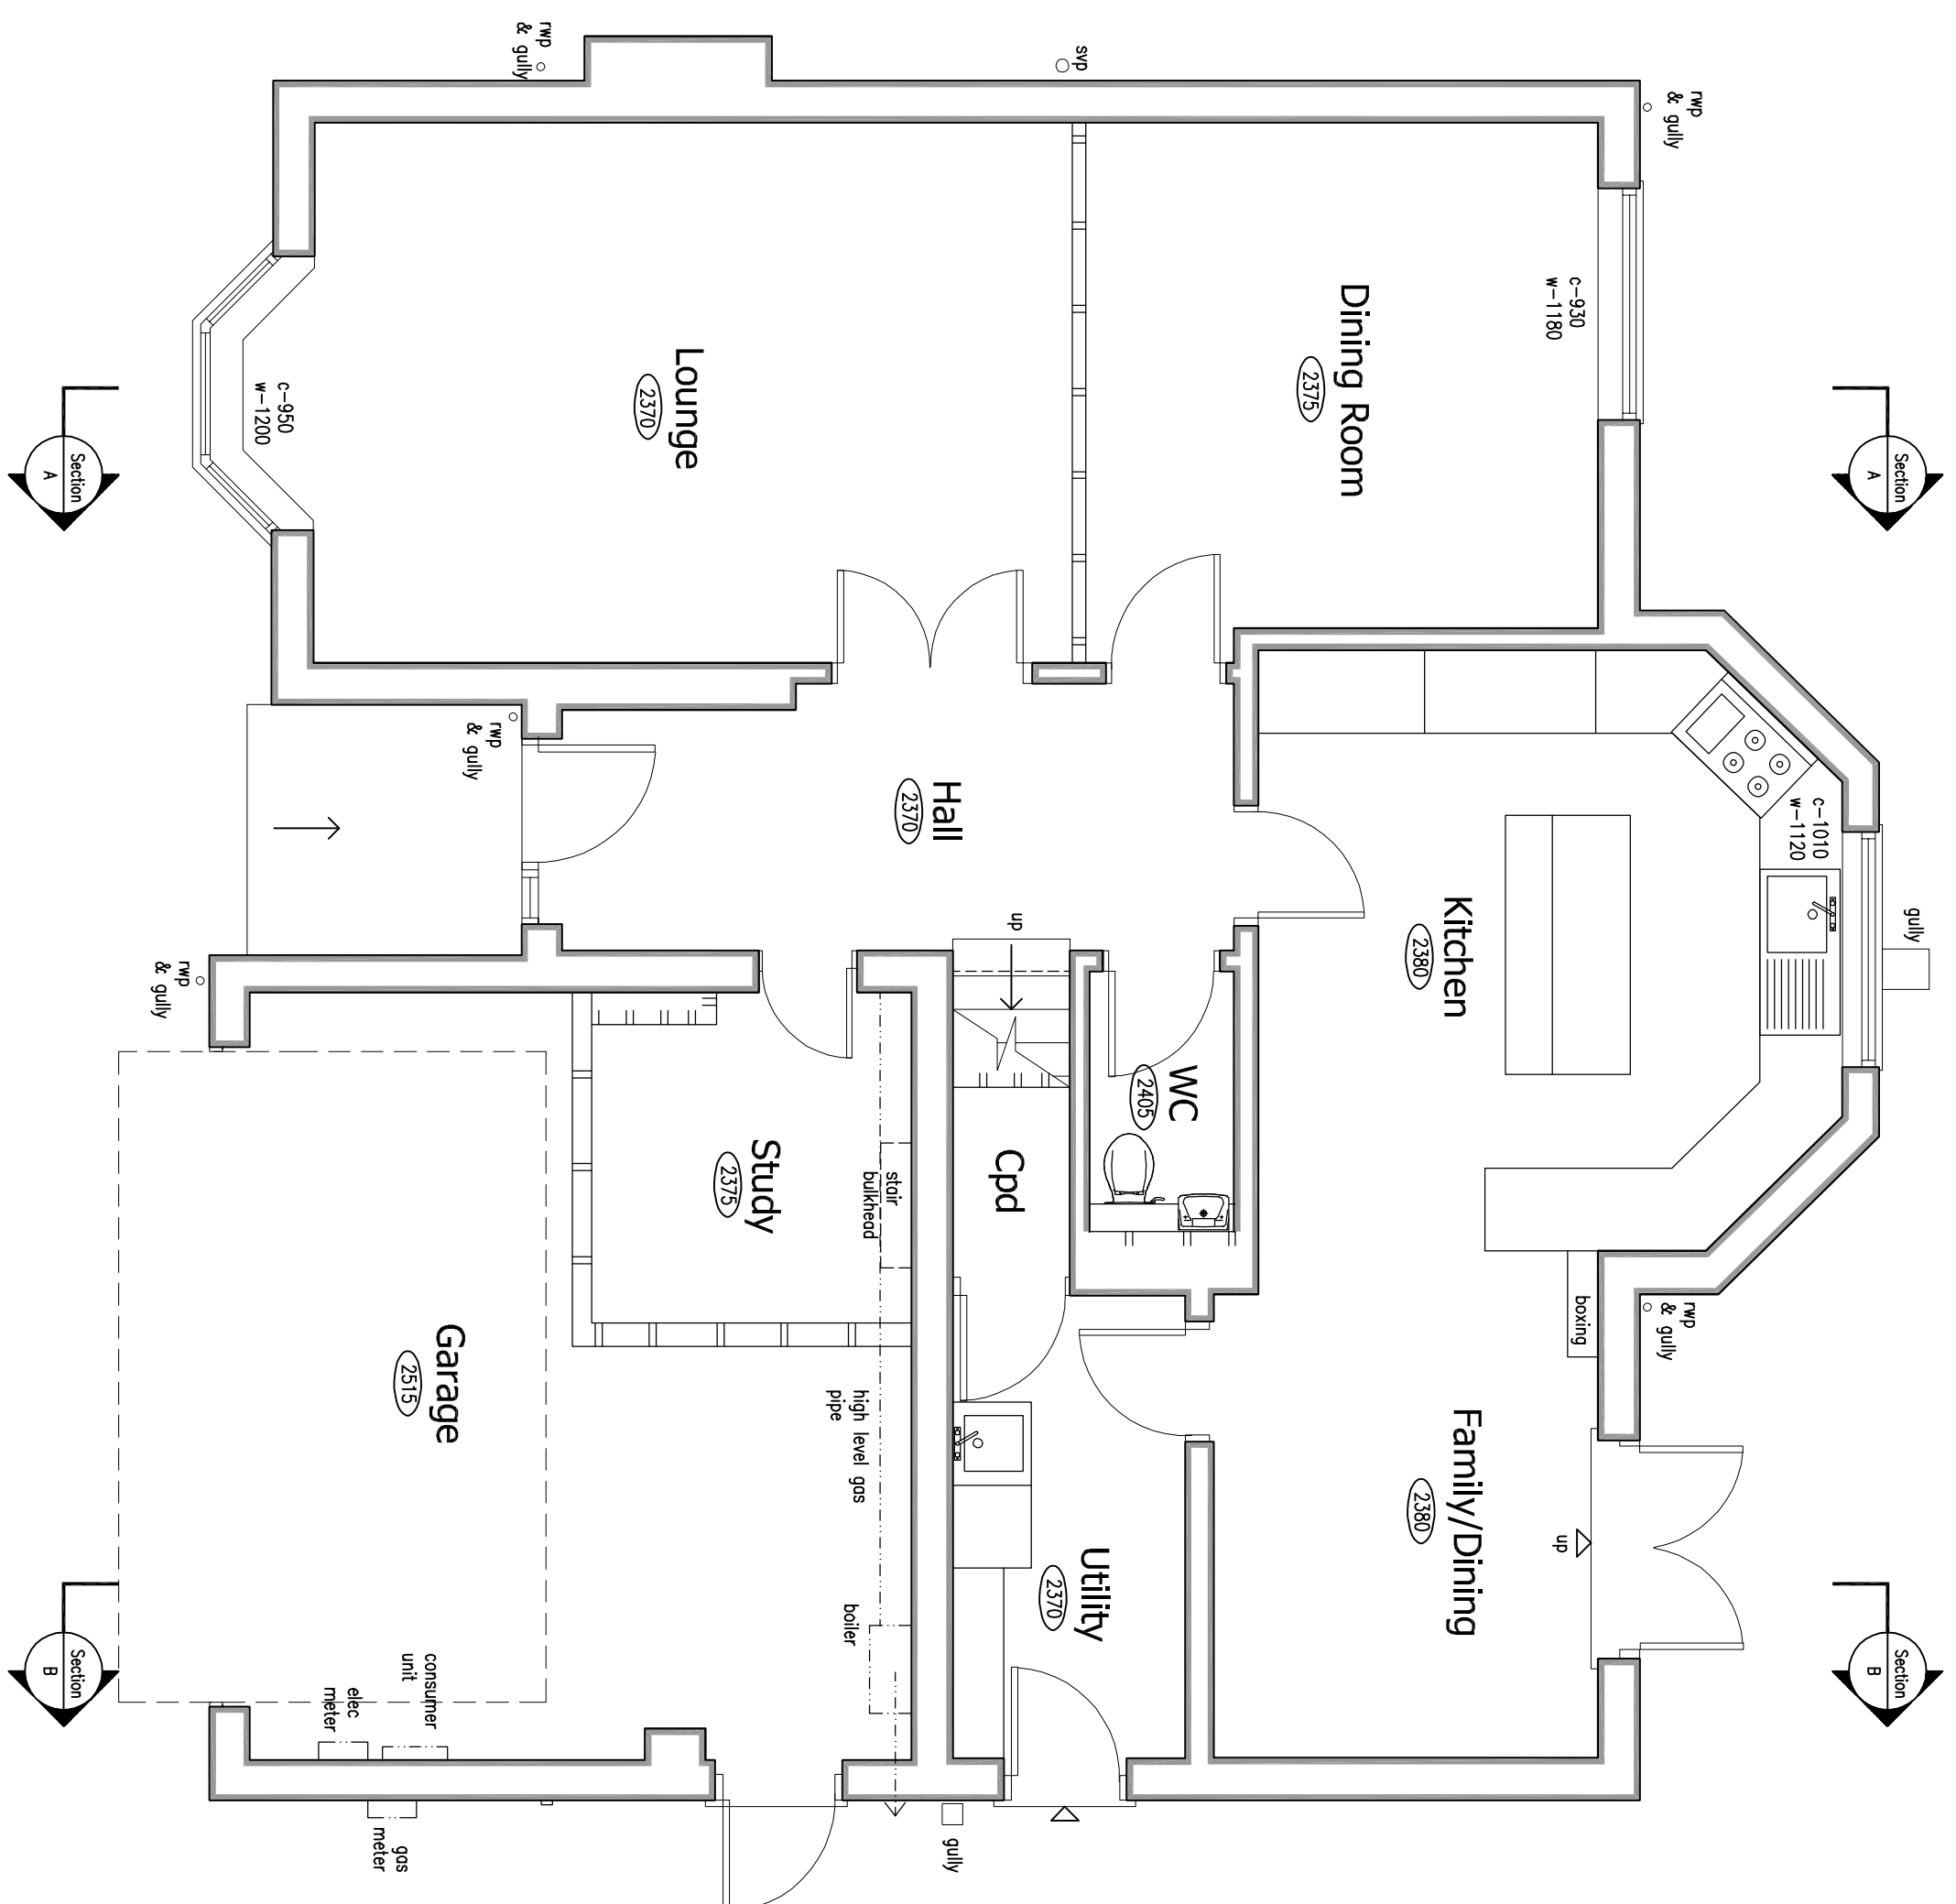

Existing Ground Floor Plan
Scale 1:50

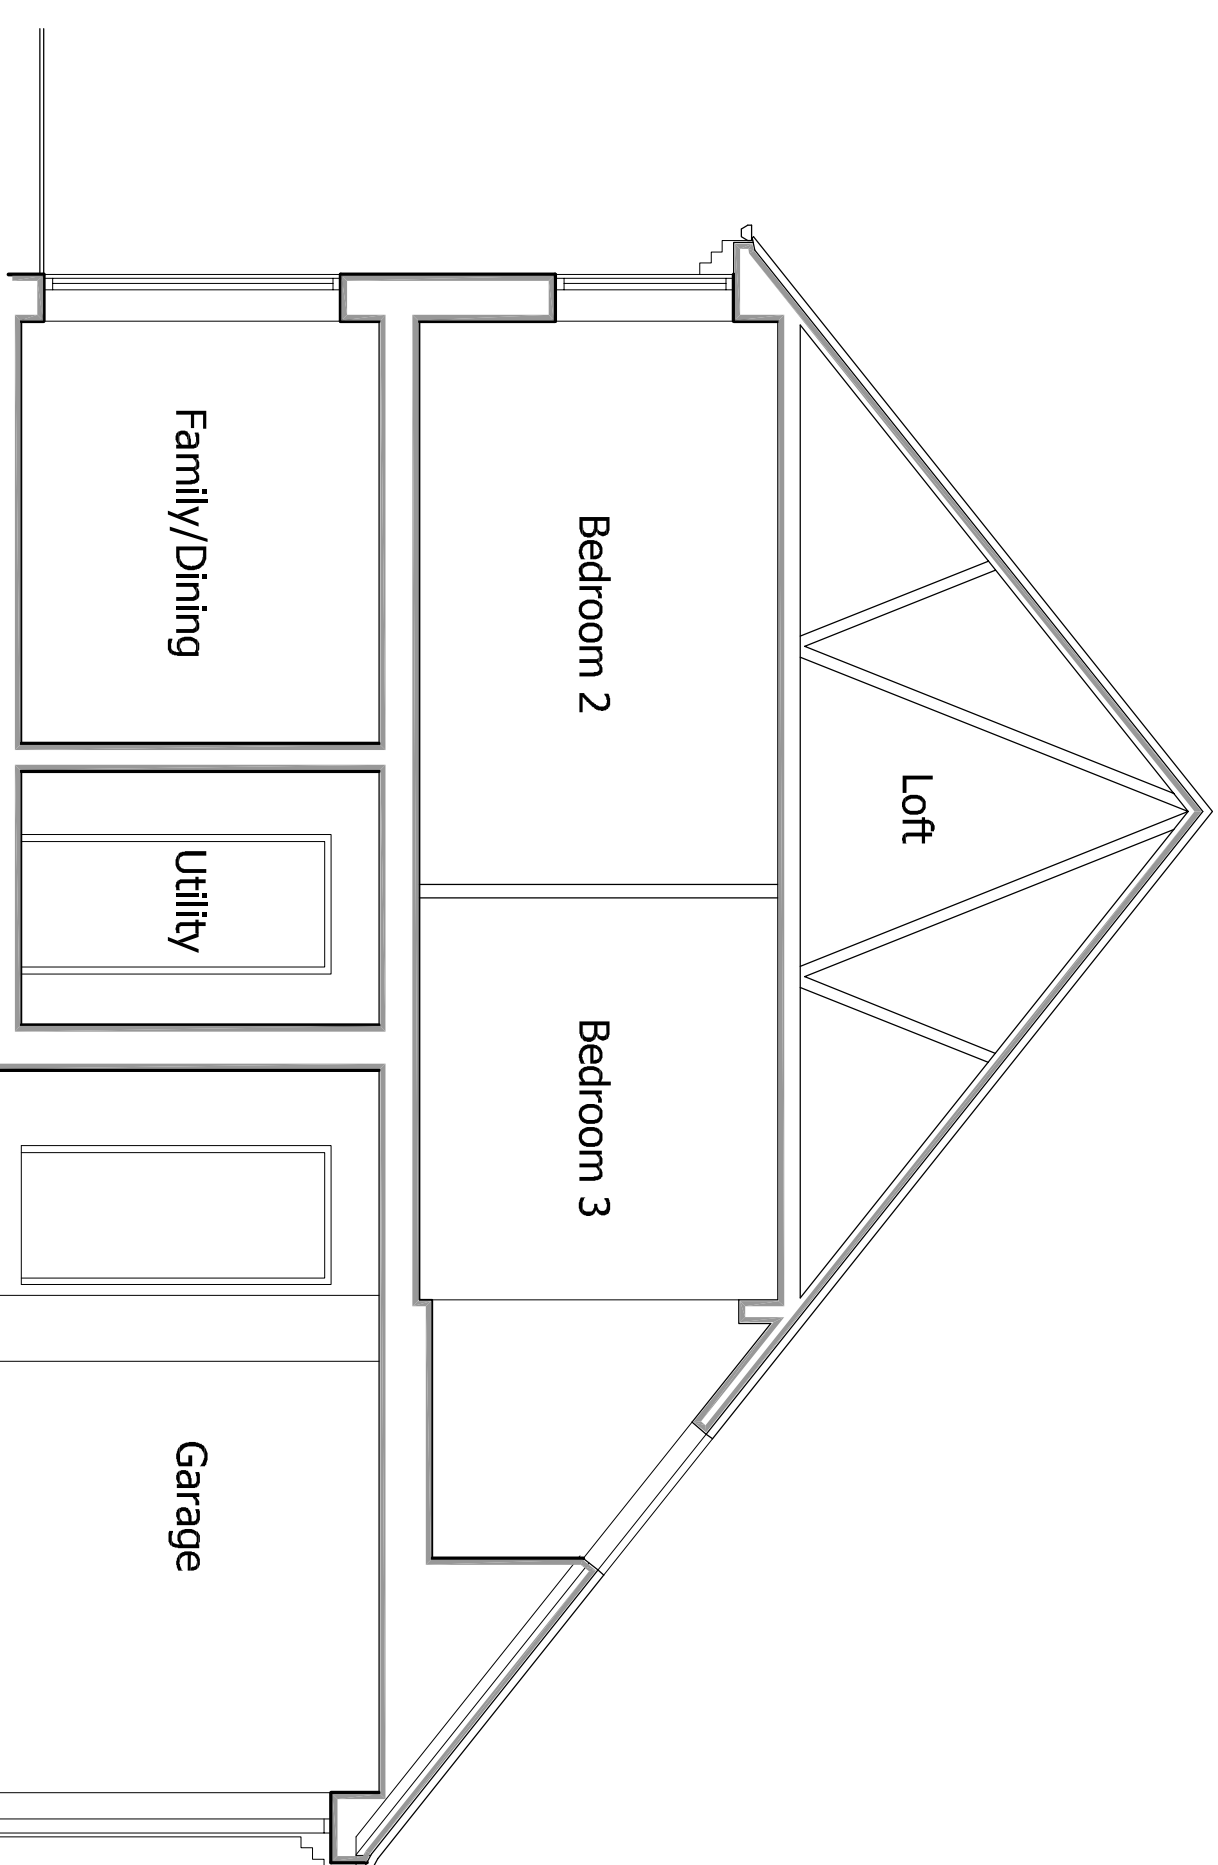

Existing B-B Section
Scale 1:50

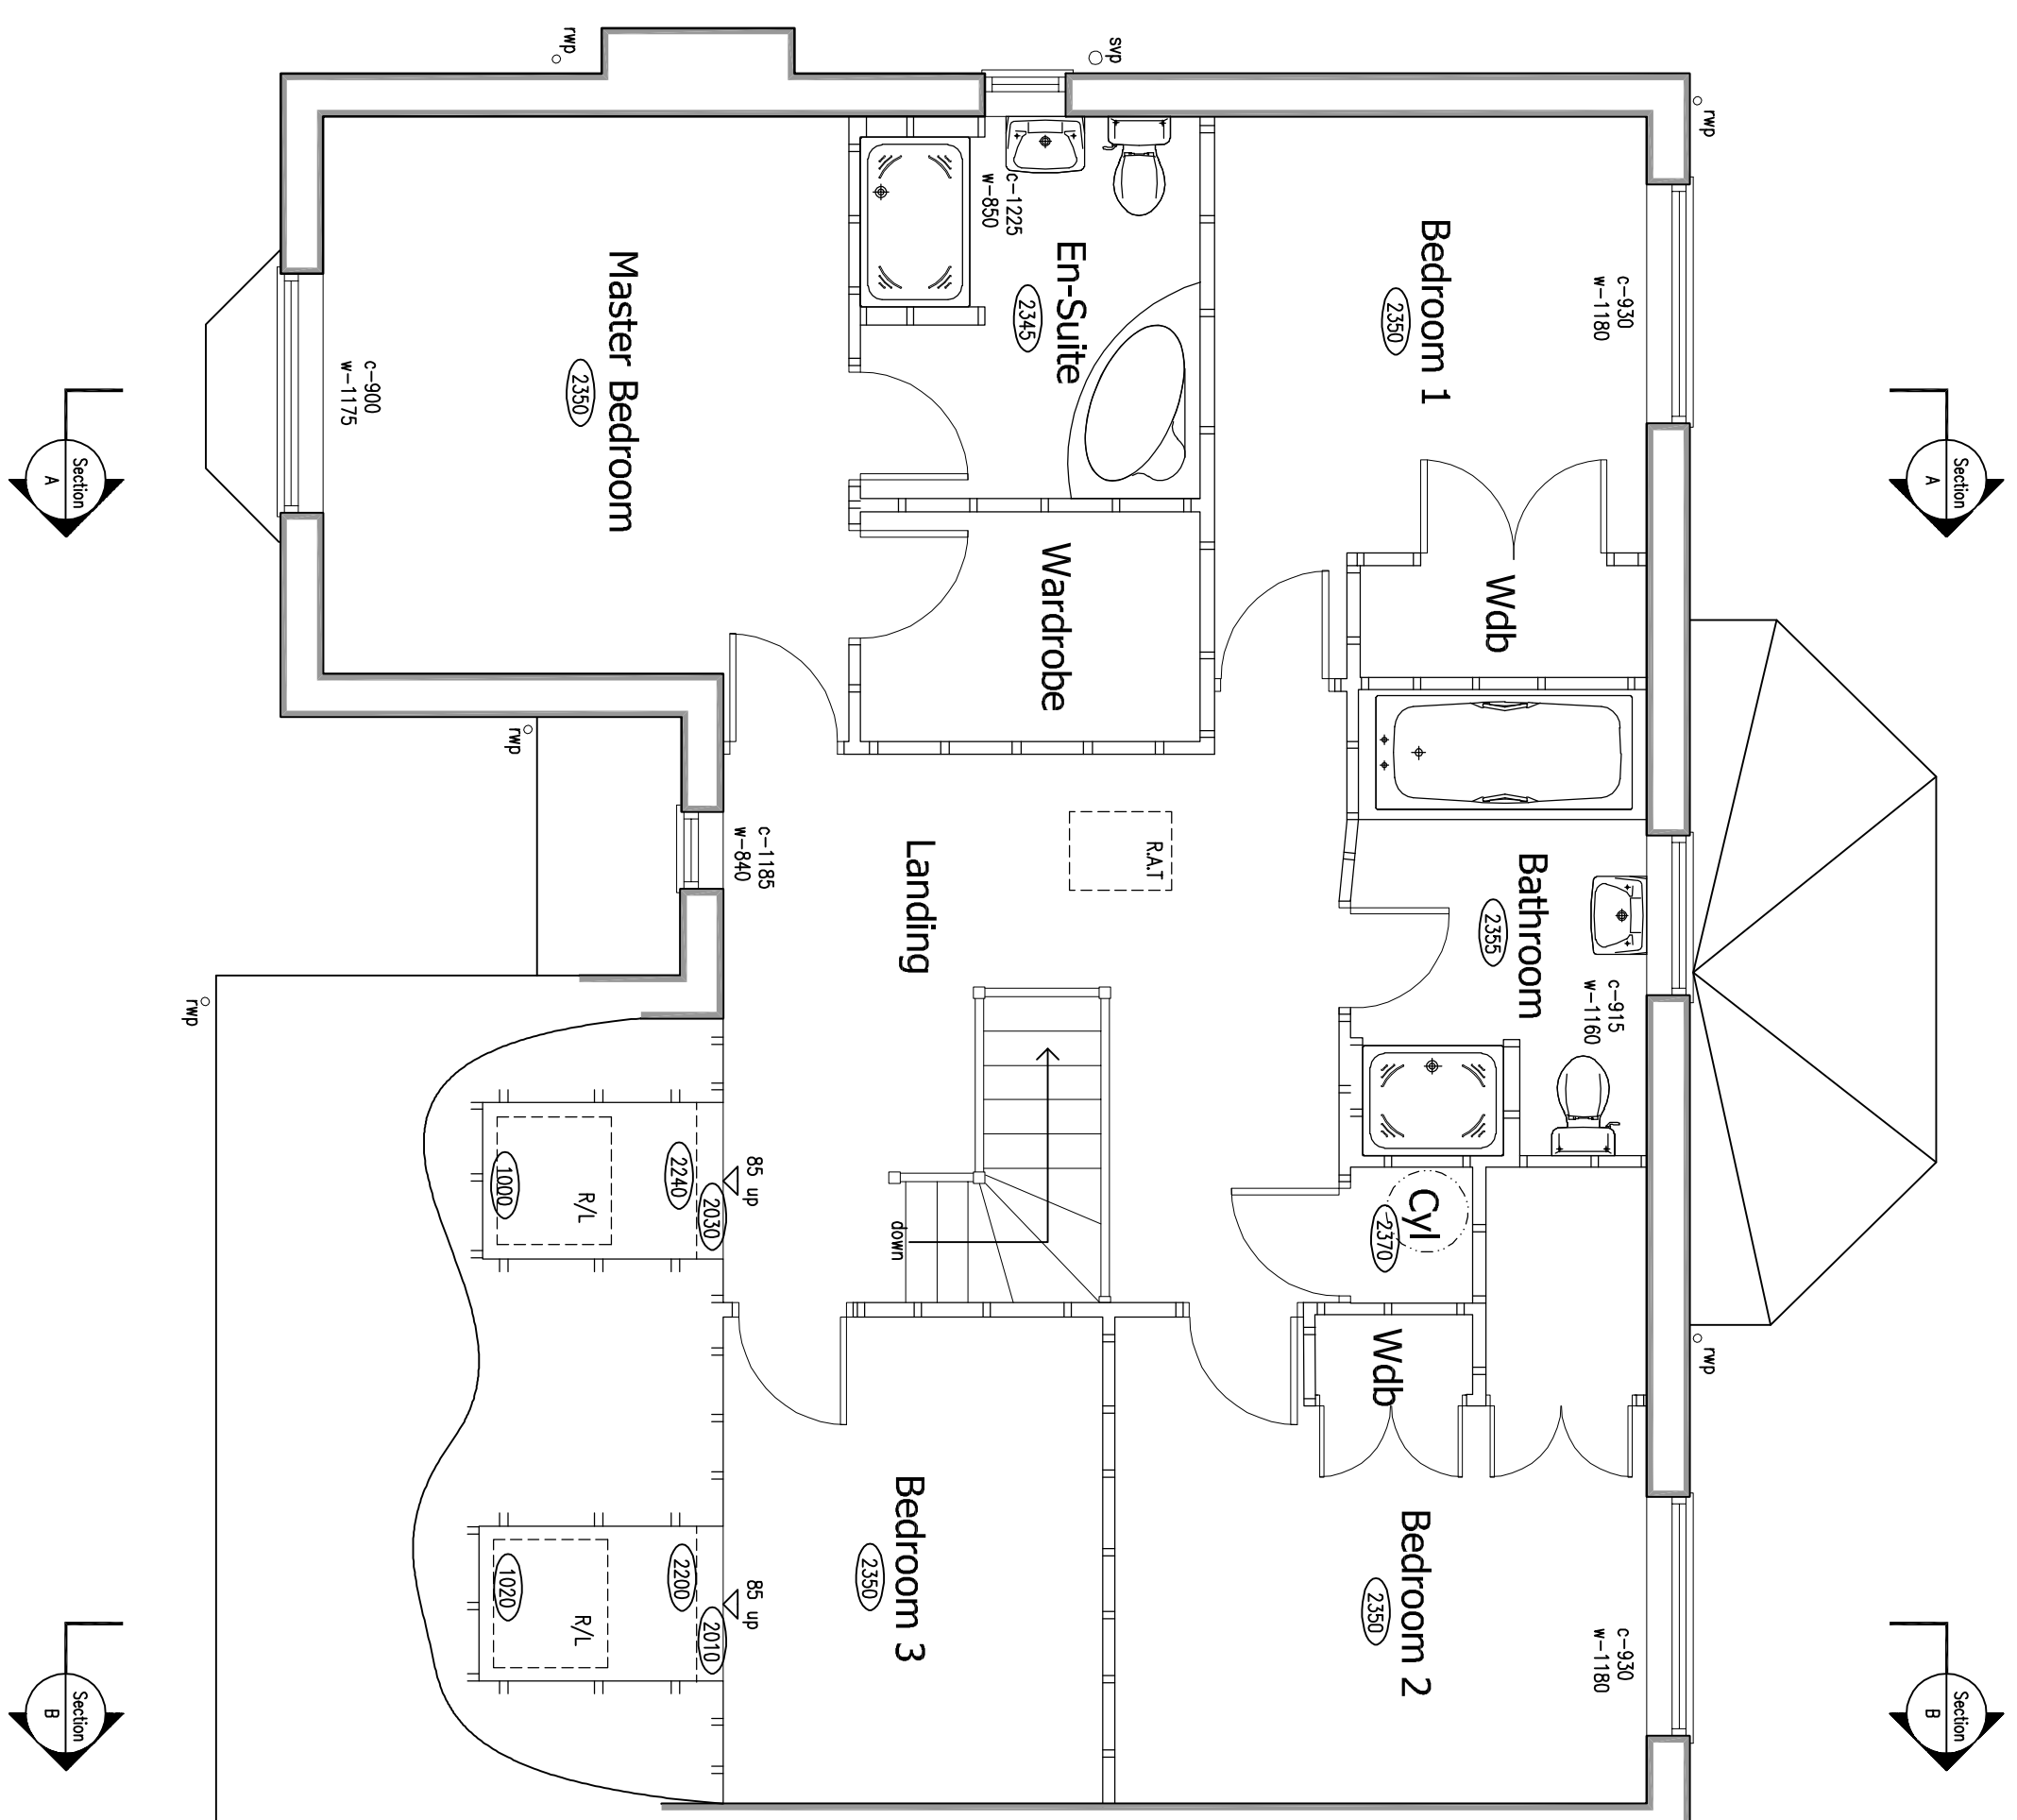

Existing Ground Floor Plan
Scale 1:50



EXISTING DETAILS

144 NEWBOLD ROAD ~ BARLESTONE ~ NUNEATON ~ WARWICKSHIRE

Revisions :

Figured dimensions must be taken in preference to scaled dimensions
The drawings are the property of David Cranger Architectural Design Limited. Contractors, subcontractors and suppliers must verify
all dimensions on site before commencing any work or making any
workshop drawings. All drawings are copyright of David Cranger
Architectural Design Limited. Ordnance survey Data © Crown
Copyright. All rights reserved. Licence No. AB10002349. Landmark
Ref. L008016

Figured dimensions must be taken in preference to scaled dimensions and any discrepancies are to be referred to David Granger Architectural Design Limited. Contractors, subcontractors and suppliers must verify all dimensions on site before commencing any work, or making any working drawings. All drawings are copyright of David Granger Architectural Design Limited. Ordnance Survey Data. © Crown Copyright. All rights reserved. Licence No. AR100020449. Landmark Ref: LG08/16

workshop drawings. All drawings are copyright of David Granger Architectural Design Limited. Ordnance Survey Data © Crown Copyright, All rights reserved. Licence No. AR100020449. Landmark Ref. LIG0816



DAVID GRANGER
ARCHITECTURAL DESIGN LIMITED

Project
No.144 Newbold Road
Barlestone
Nuneaton
Warwickshire

Drawing Title
Existing Details
Sheet 2 of 2

Client
Mr T Noble
Drawing No.
23.4314.02

Date	Scale (A1 Size)
July 2023	As Shown
Drawn by	Checked by
LS	SF

**The Old Cottage Hospital, Leicester Road,
Ashby-de-la-Zouch, Leicestershire, LE65 1DB**

Tel: 01530 540739
www.davidgrange.co.uk
Company Reg. No. 506912

Tel: 01530 560939
www.davidgrangerdesign.com
Company Reg. No. 5068912