



This drawing is to be read in conjunction with Drawing No.'s 23.4314.01 and 02 'Existing Details'

Materials Schedule:

- Mock plain tiles to match existing
- Facing brickwork to match existing UPVC windows
- Aluminium sliding/folding doors
- Glazed lantern
- Central cladding
- Composite doors
- Glazed balustrade




Proposed Front Elevation
Scale 1:50

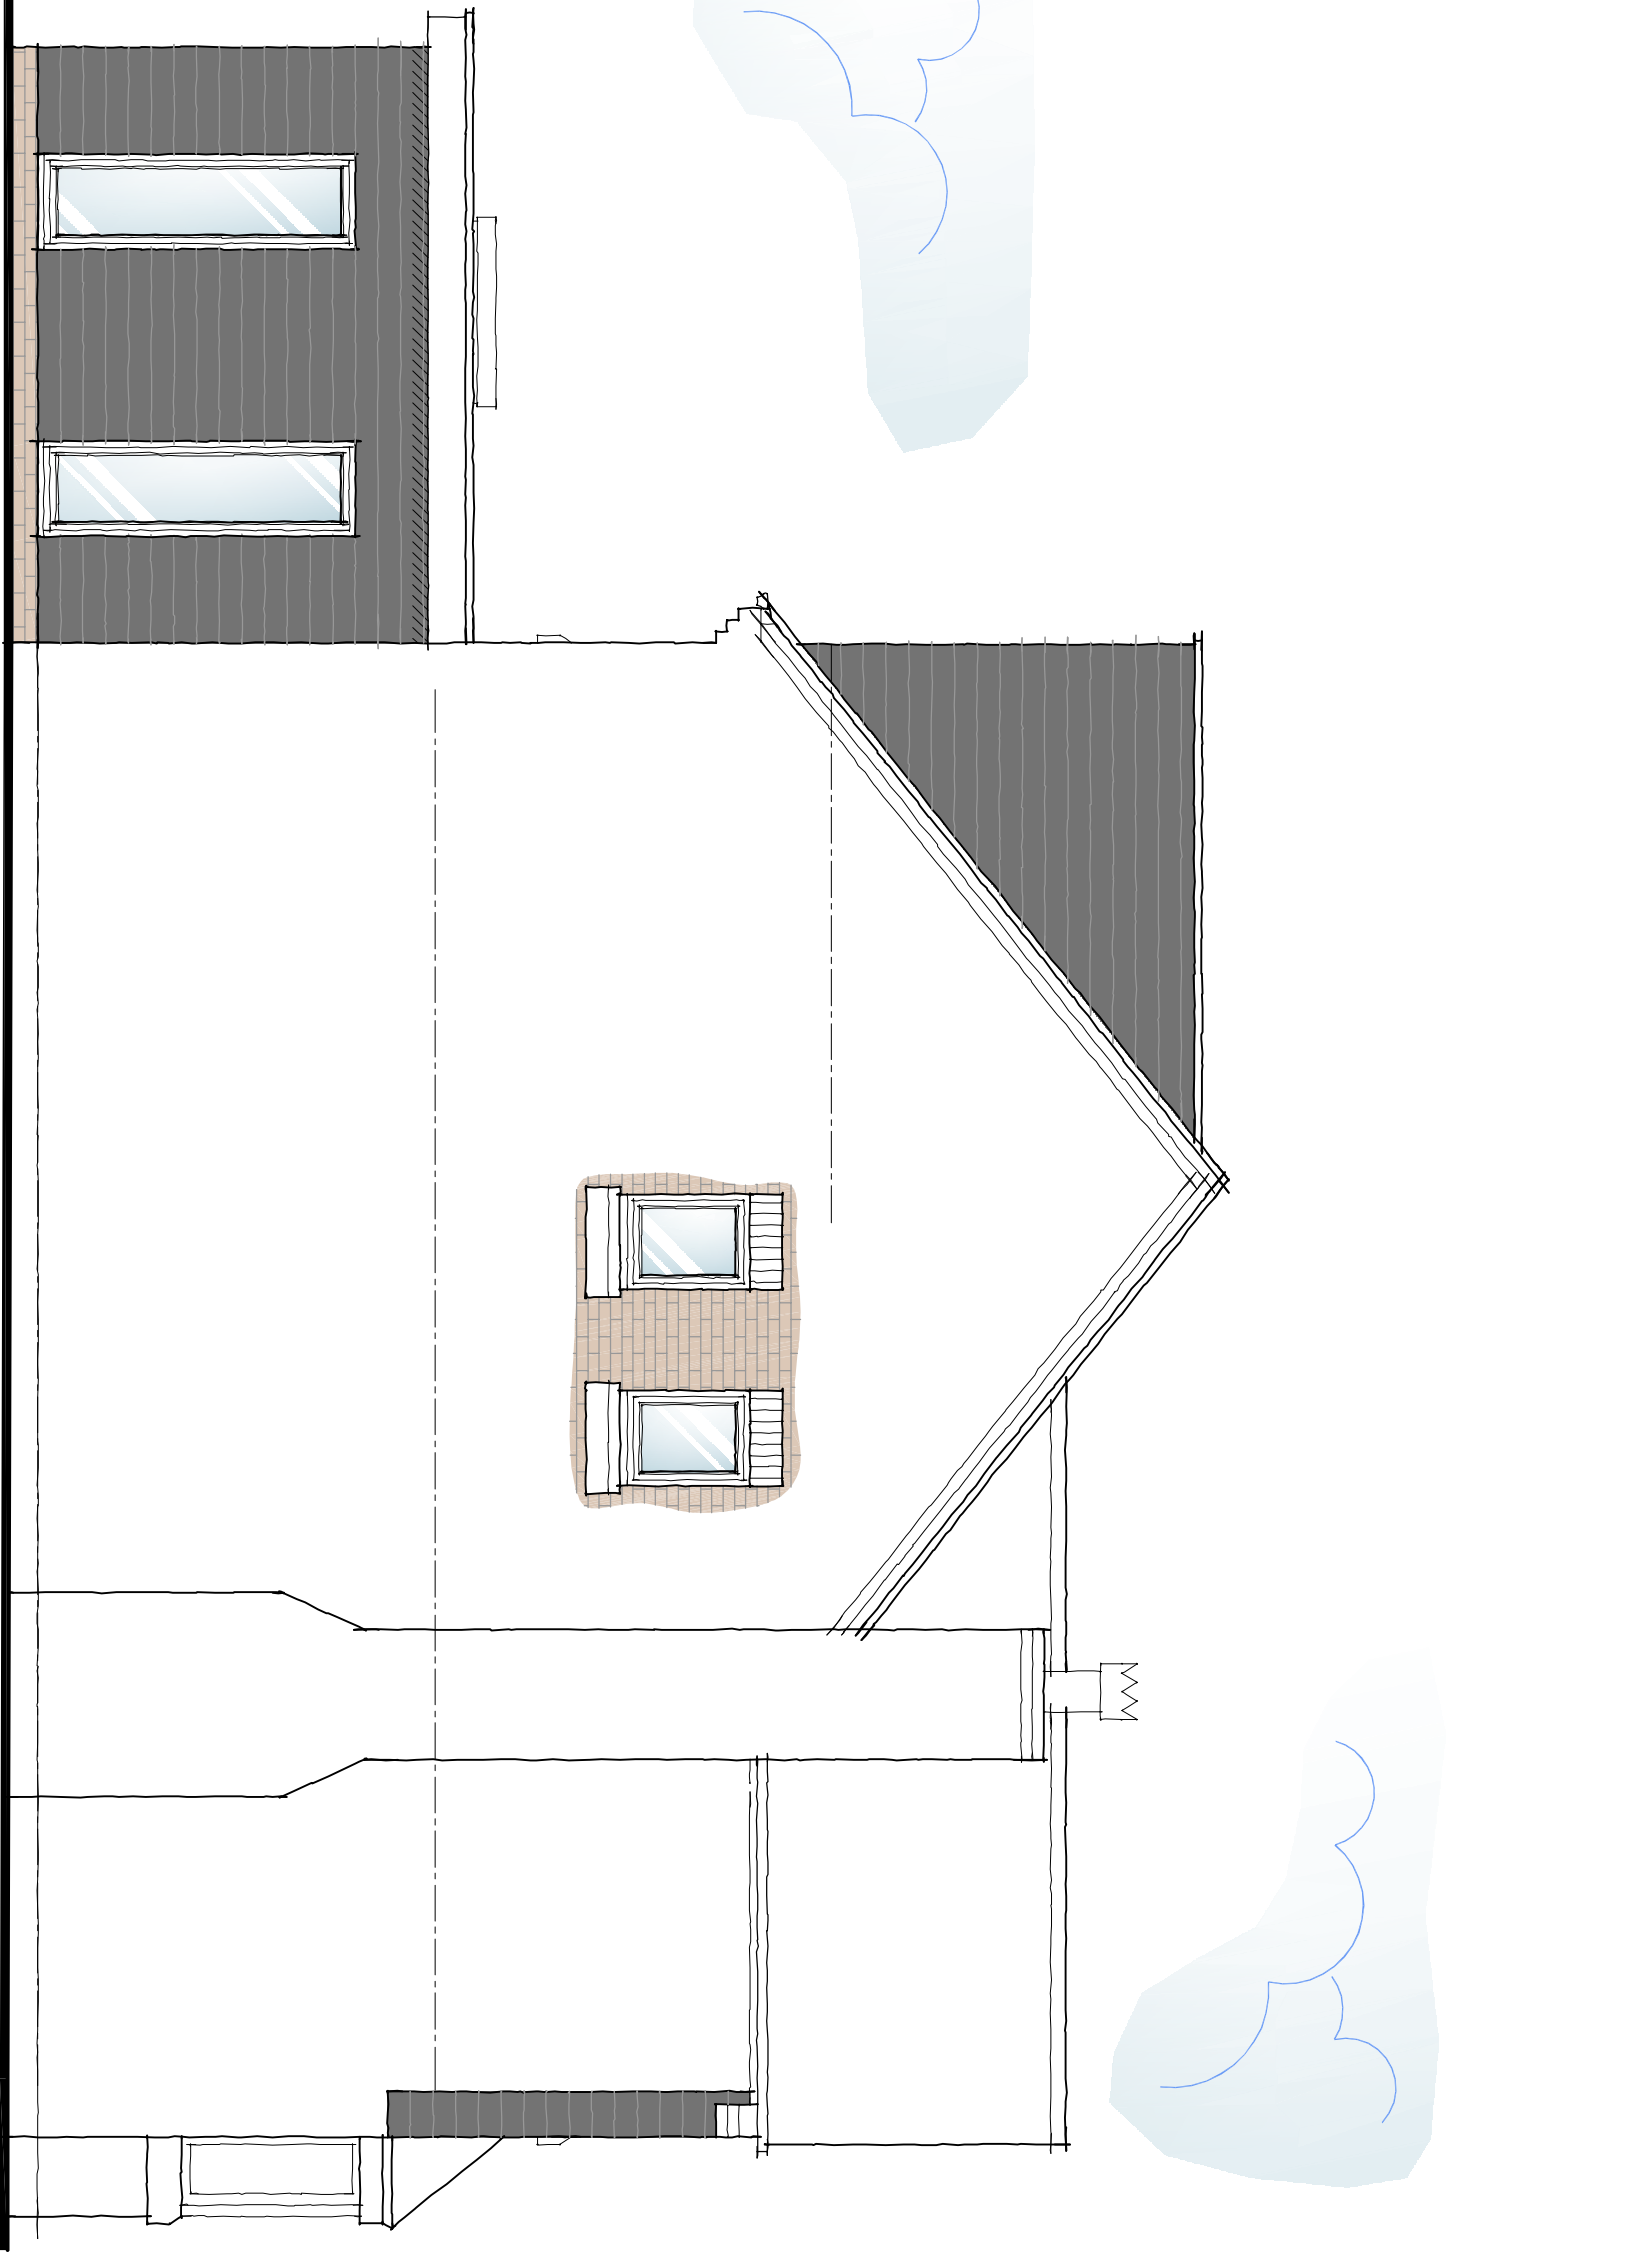 

Proposed Side Elevation
Scale 1:50



Proposed Rear Elevation
Scale: 1/8"=1'-0"

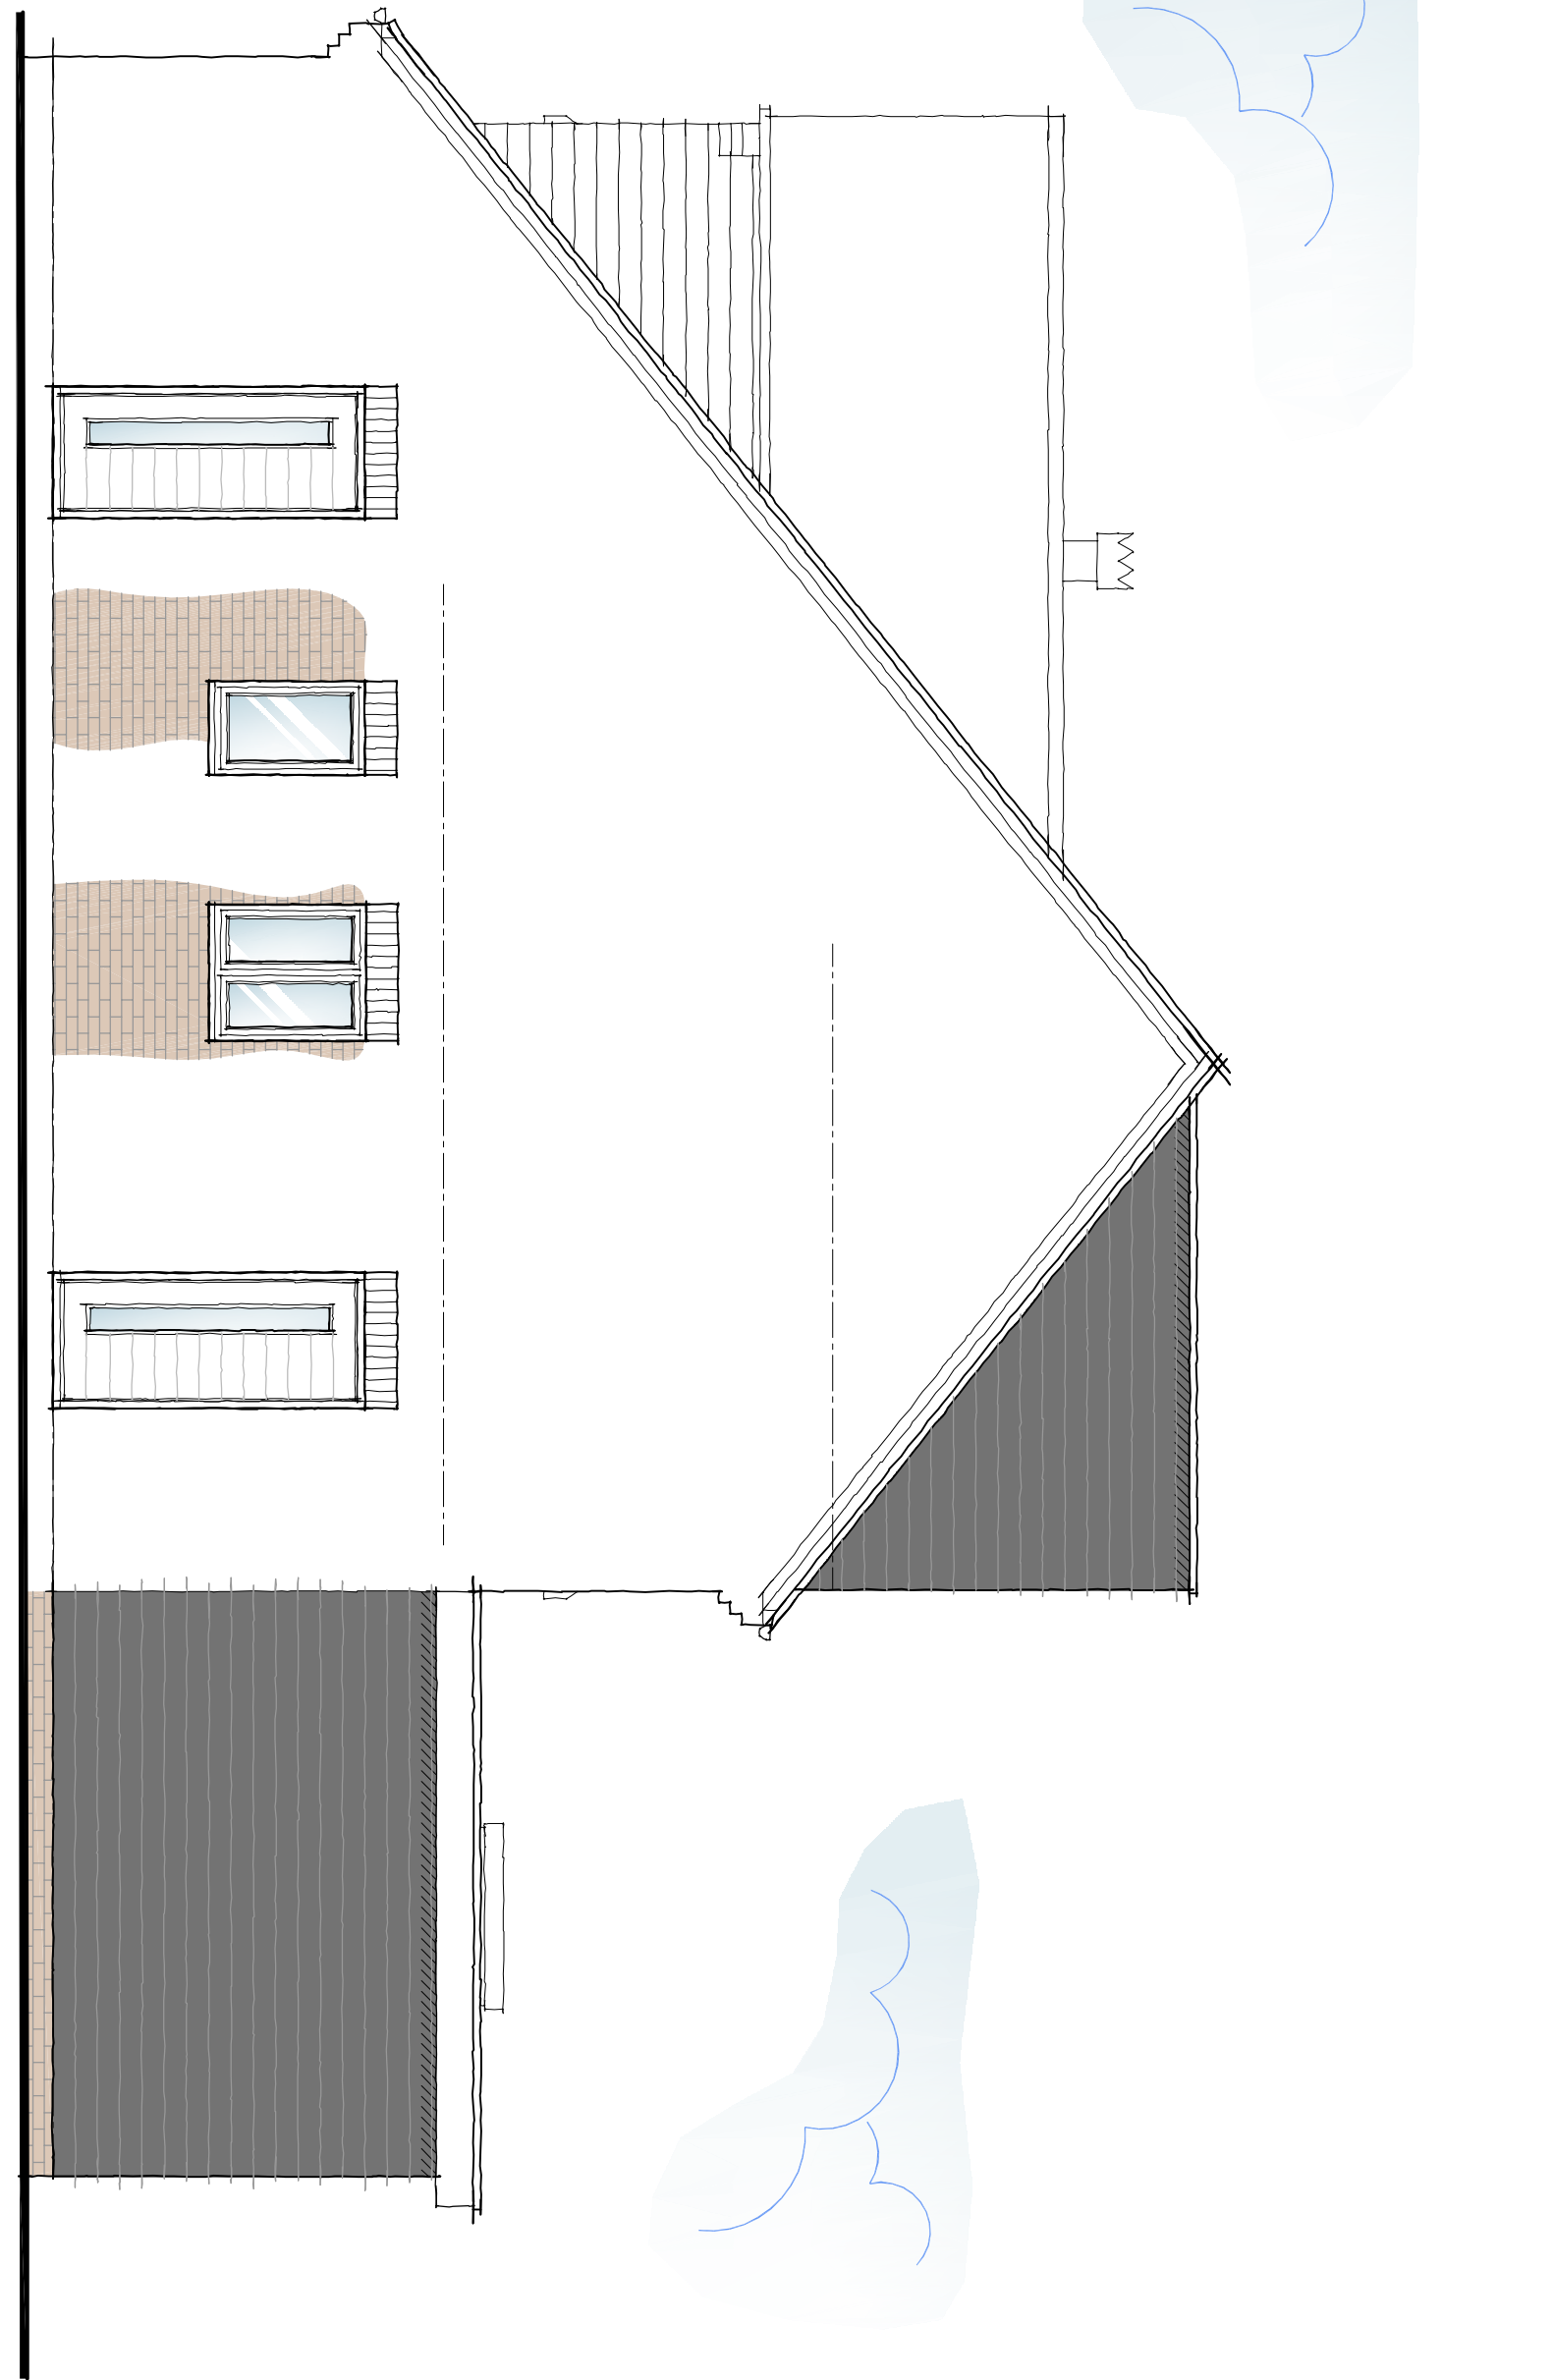

Proposed Side Elevation



Revisions : A Drawing Updated

7.01.2024

Figured dimensions must be taken in preference to scaled dimensions and any discrepancies are to be referred to David Ranger Architectural Design Limited. Contractors, subcontractors and suppliers must verify all dimensions on site before commencing any work or making any workshop drawings. All drawings are copyright of David Ranger Architectural Design Limited. Ordnance Survey Data © Crown Copyright. All rights reserved. Licence No. AB10002649. Landmark Ref: LD08916



DAVID GRANGER
ARCHITECTURAL DESIGN LIMITED

Project
Proposed Extensions & Alterations
144 Newbold Road

Barlestone

Drawing Title

Detailed Planning Proposals
Sheet 2 of 3

Client
Mr T. Noble

Drawing No.

23.4314.09 A

Date December 2022



The Old Cottage Hospital, Leicester Road,
Ashby-de-la-Zouch, Leicestershire, LE65 1DB

Tel: 01530 560939
www.davidgrangerdesign.com
Company Reg. No. 5068912

DETAILED PLANNING PROPOSALS

PROPOSED EXTENSIONS AND ALTERATIONS - 144 NEWBOLD ROAD - BARLESTONE - NUNEATON