


Breach Lane, Earl Shilton.

House Type E


Floor Area: 293.8m²

Plots 1 & 9

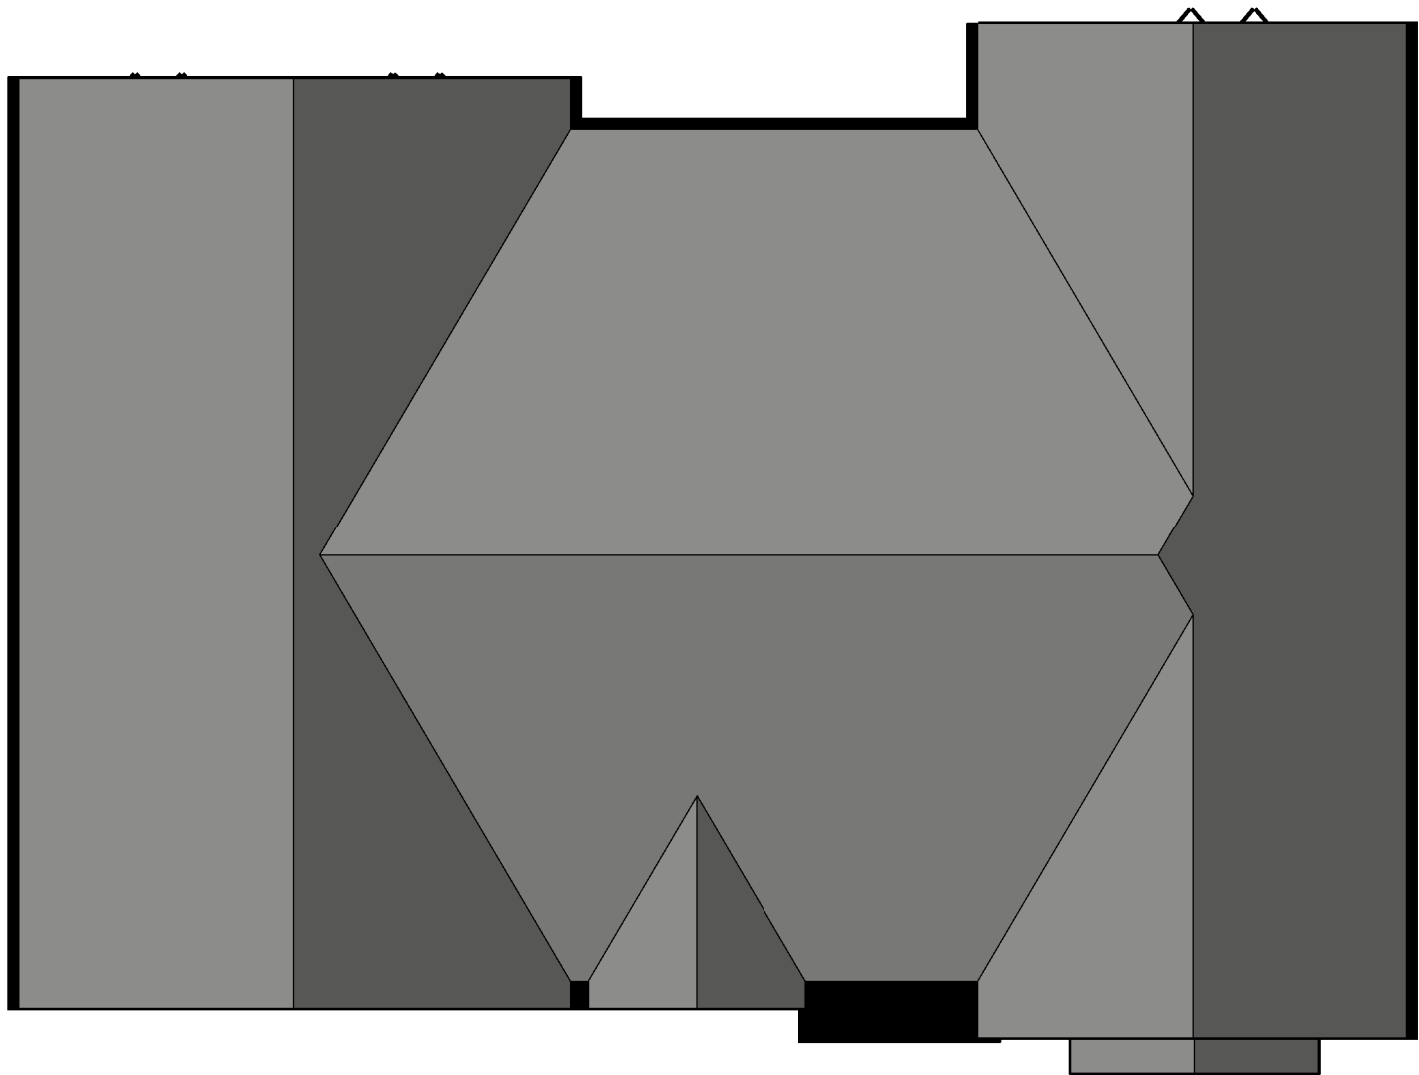


Roof Plan

Denotes Obscure Glazing

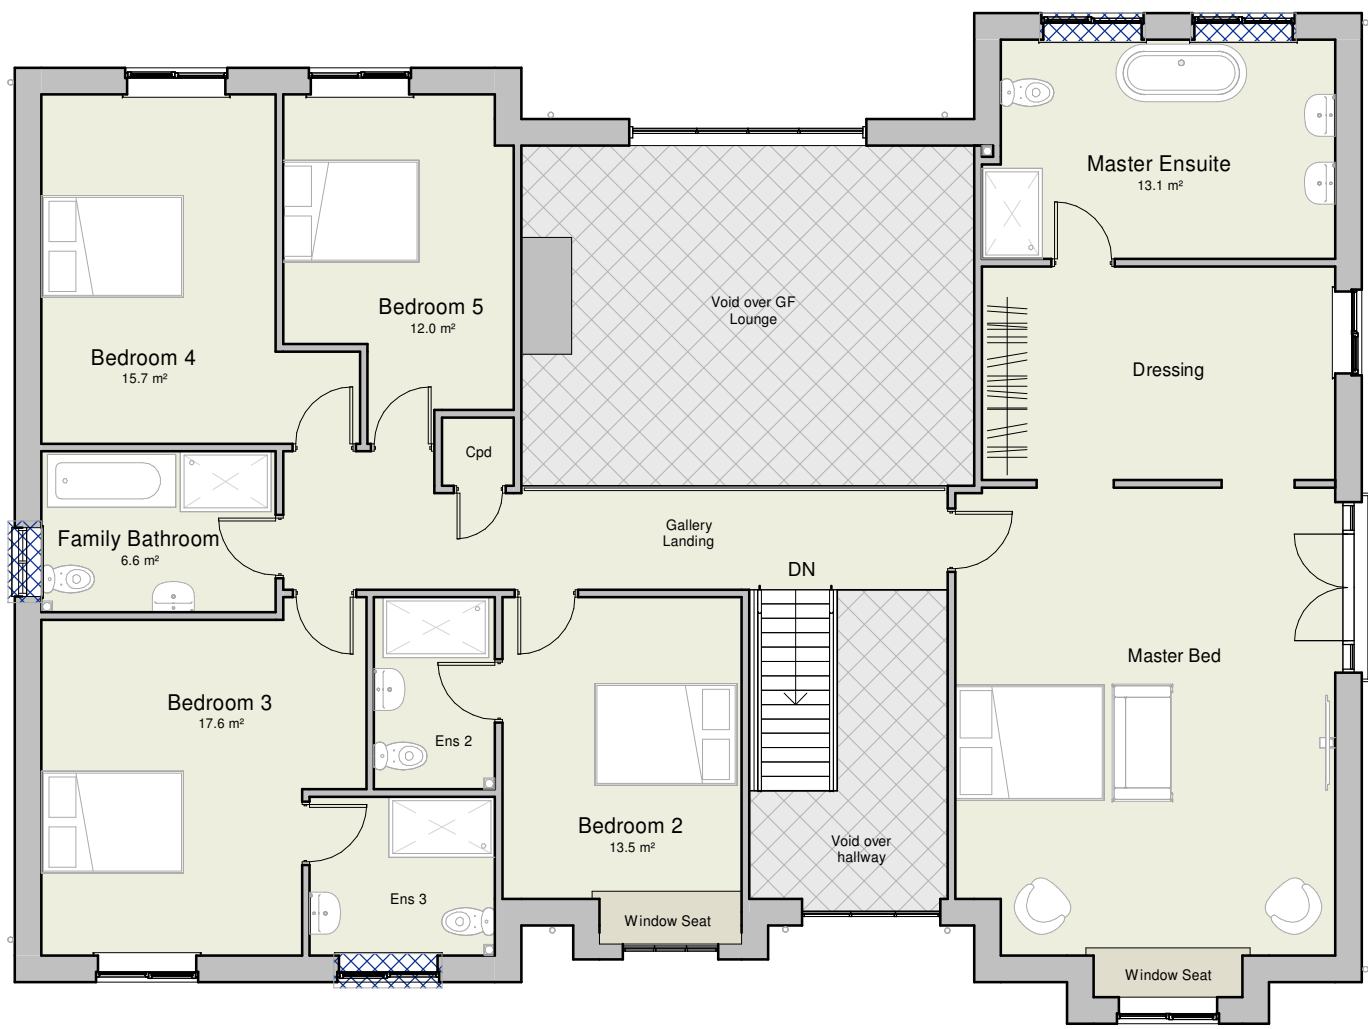


First Floor Plan

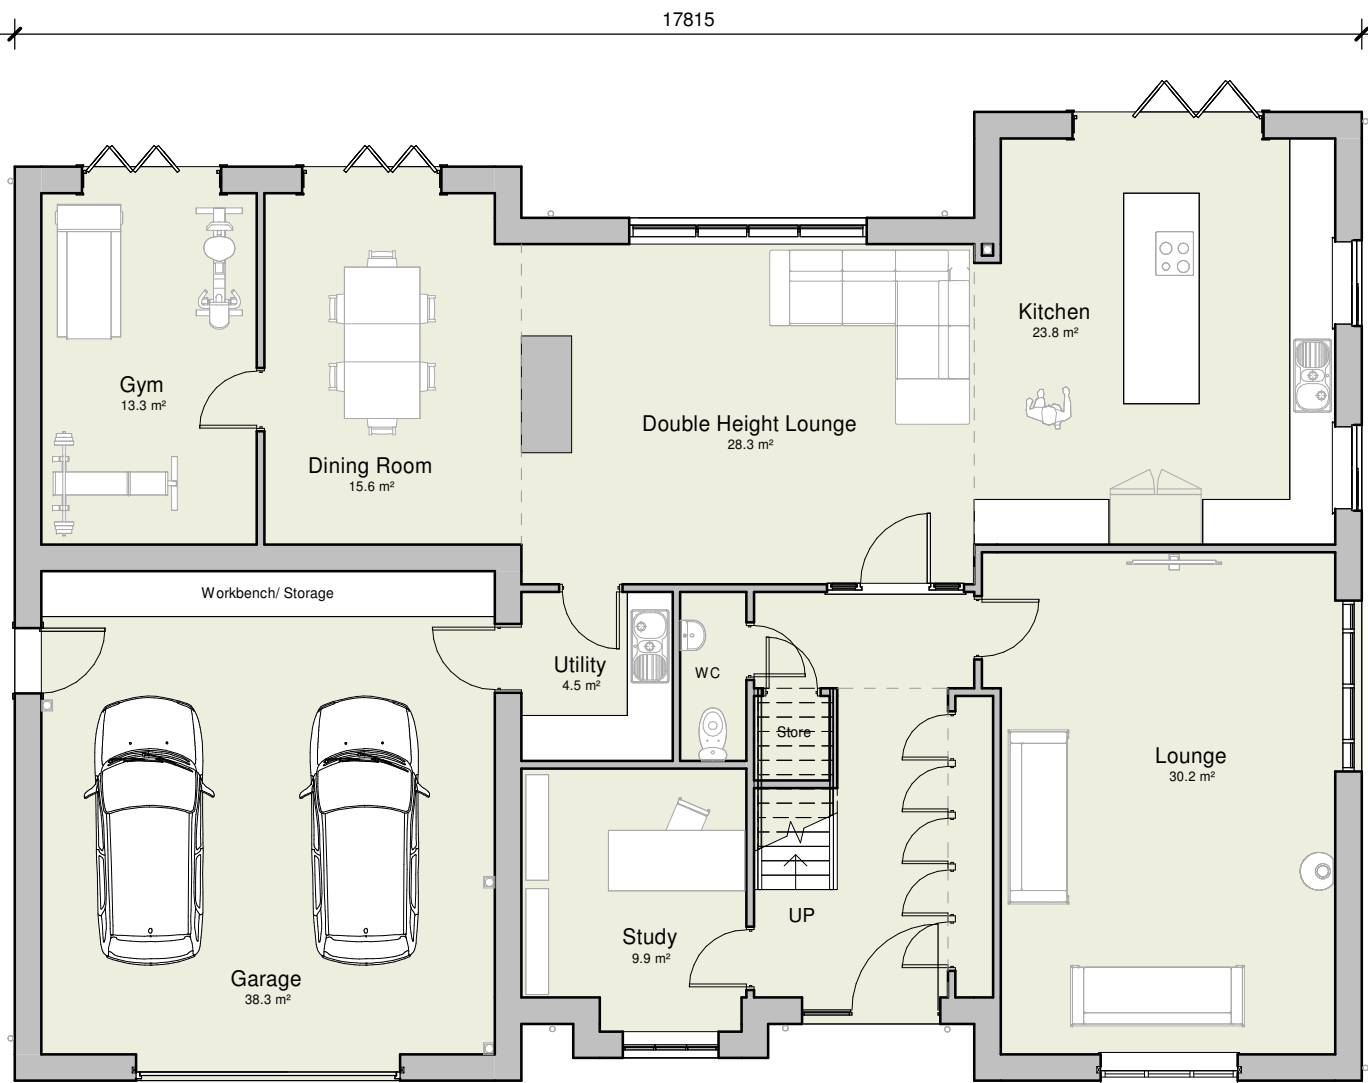

Ground Floor Plan




Proposed Front Elevation

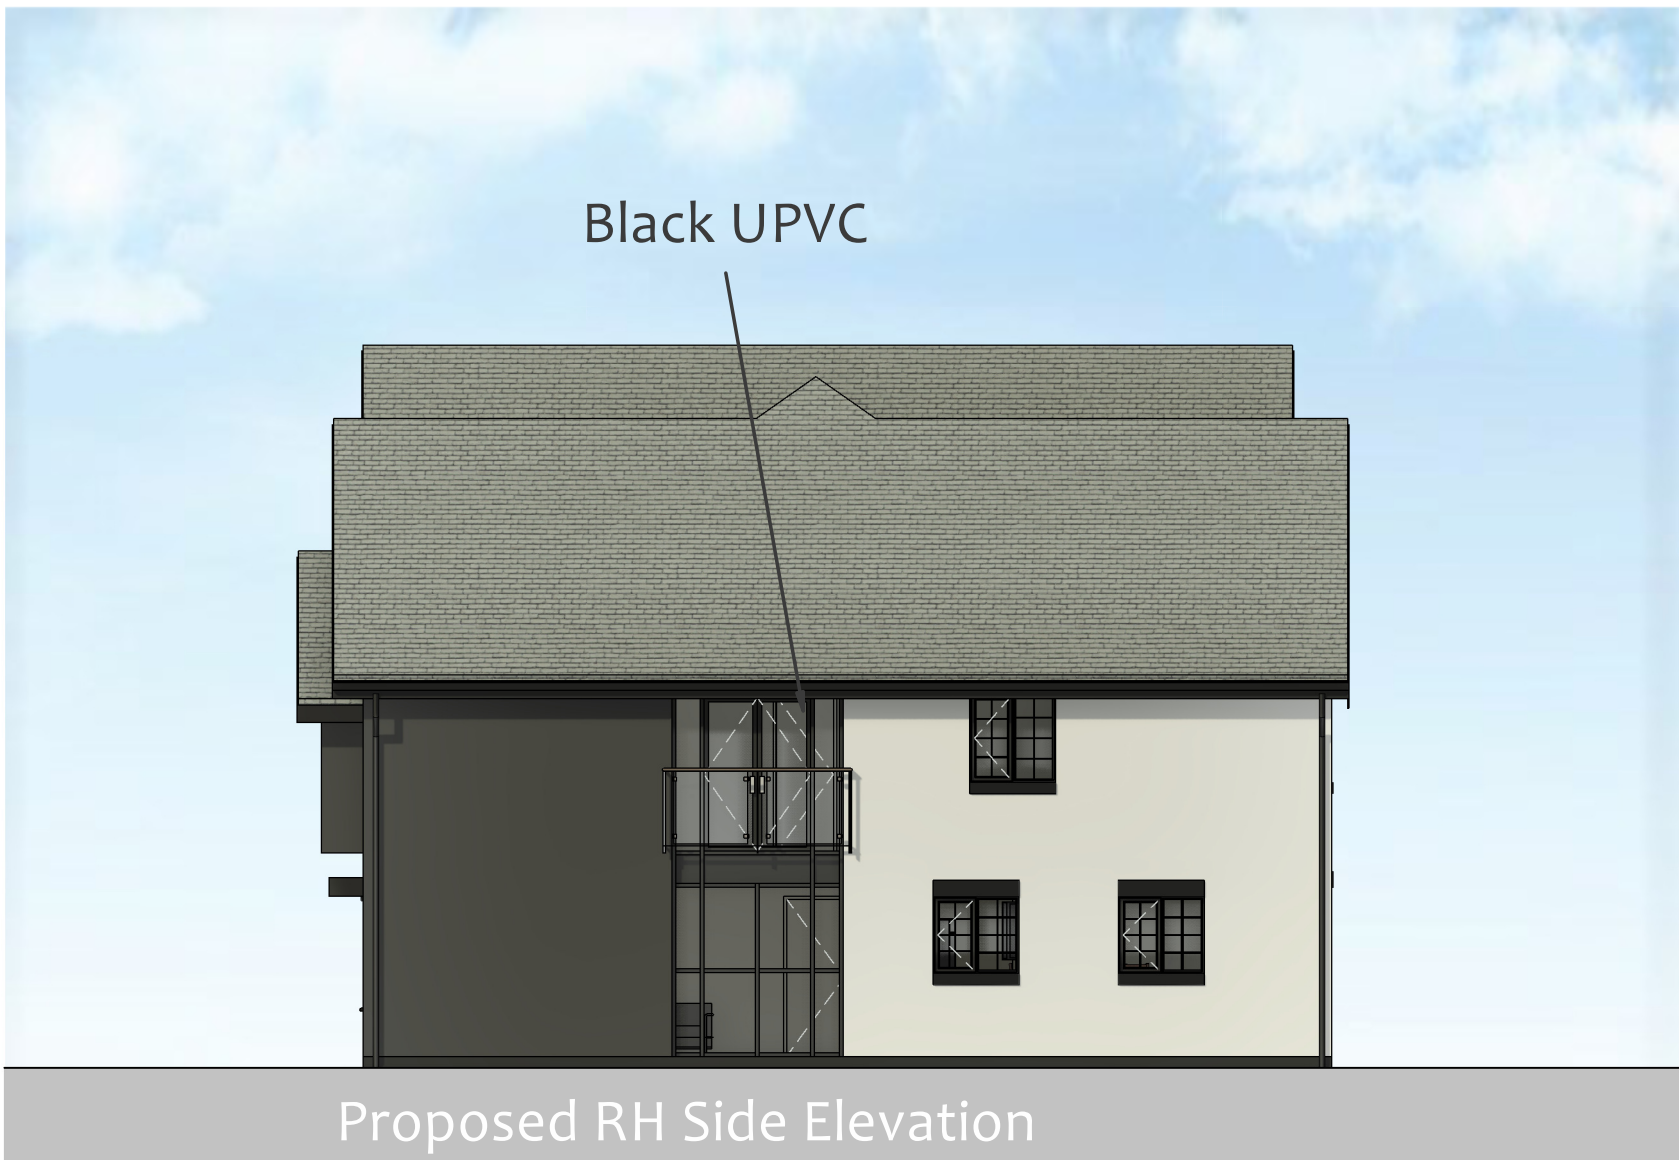

Proposed RH Side Elevation



Proposed Rear Elevation

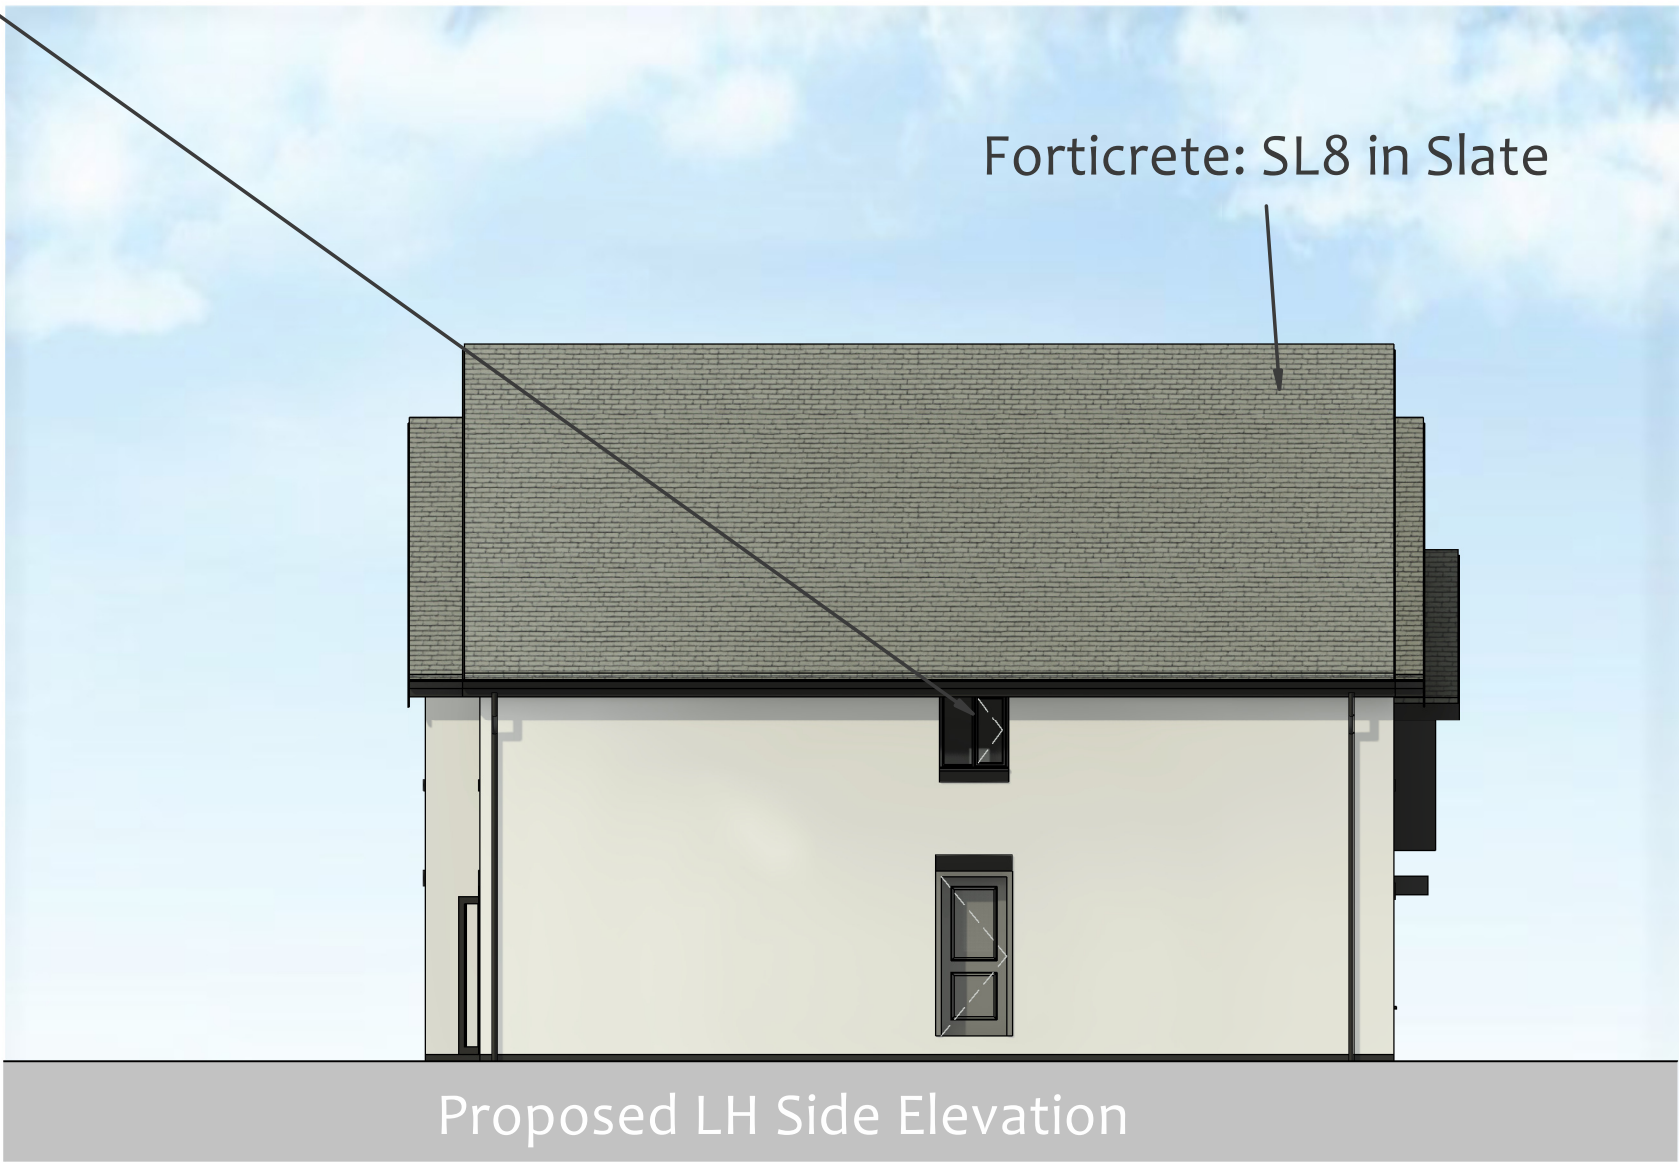

Proposed LH Side Elevation

- Revision A - Roof plan view range corrected - JET - 16.03.23
- Revision B - Balcony Removed & Windows reduced to 1200 high - MO - 20.03.24



Client Stronghold Developments		hayward ARCHITECTS LTD 19 Station Road Hinckley Leicestershire LE10 1AW Tel: 01455 635 665 Fax: 01455 618 971 www.hayward-architects.co.uk	
Project Title Breach Lane Earl Shilton			
Drawing Title Proposed House Type E			
Scale 1:100	Date February 2023	Sheet A1	Job No. 22-61
Author JET	Checked by -		
		Status Planning	