


Scale 1:100



RVCL315
FRONT ELEVATION

RVCL315-1

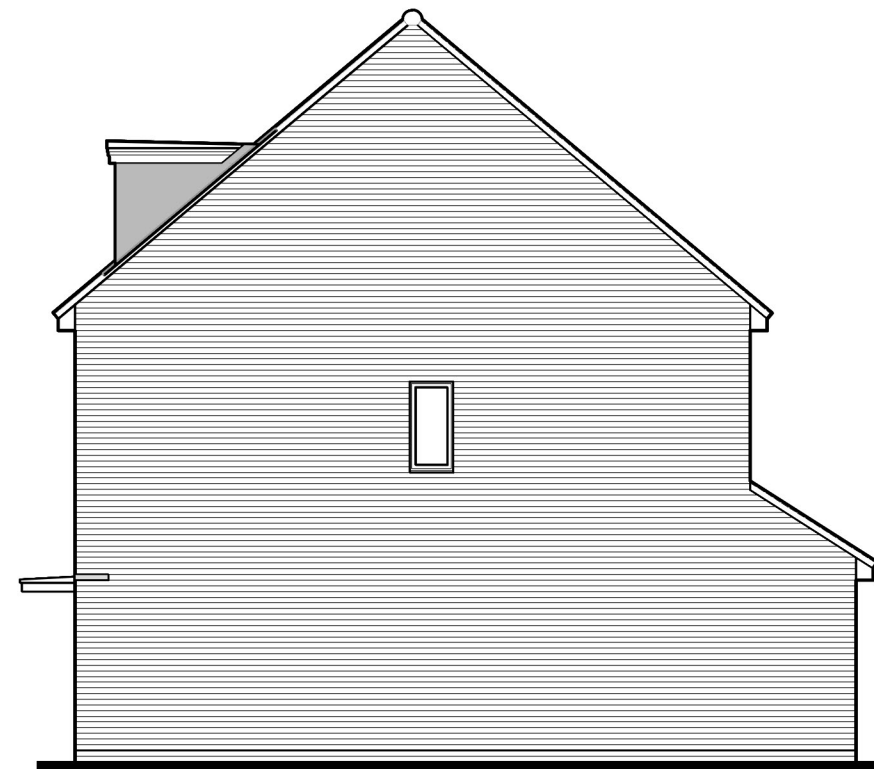


RVCL315-1
SIDE ELEVATION



RVCL315-1
REAR ELEVATION

RVCL315

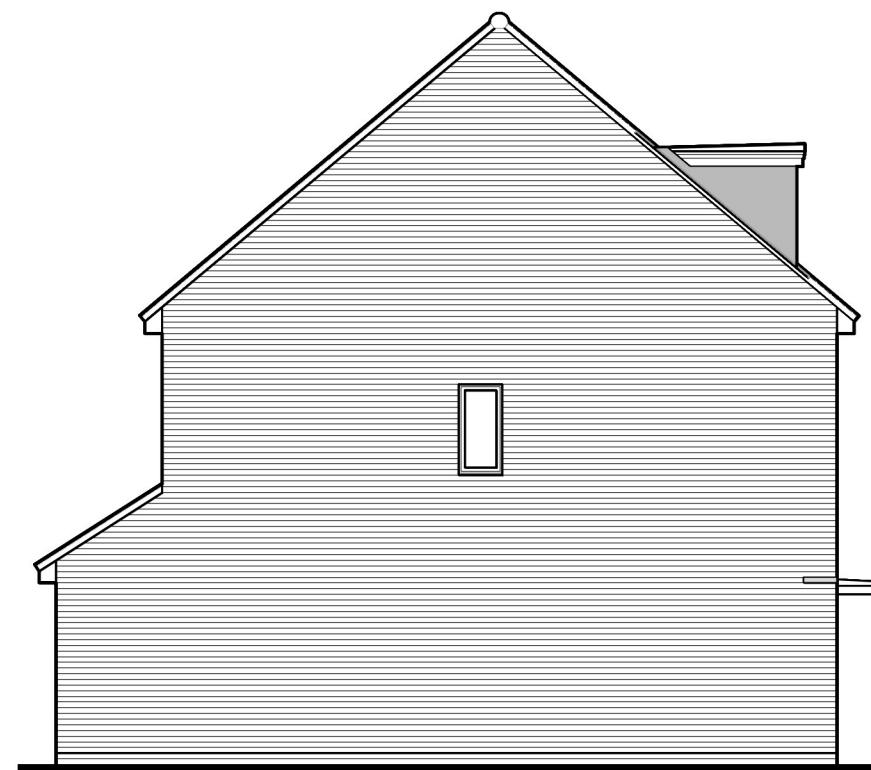

RVCL315
SIDE ELEVATION

MCQUEEN

CL BOARDED
RV315_315-1.PL-07

DATE: FEB 2024 REV:
SCALE: 1:100 @ A3

DRAWN: SG 103.56m²
CHECKED: GPM 1115ft²

BLOOR HOMES