



Scale 1:100

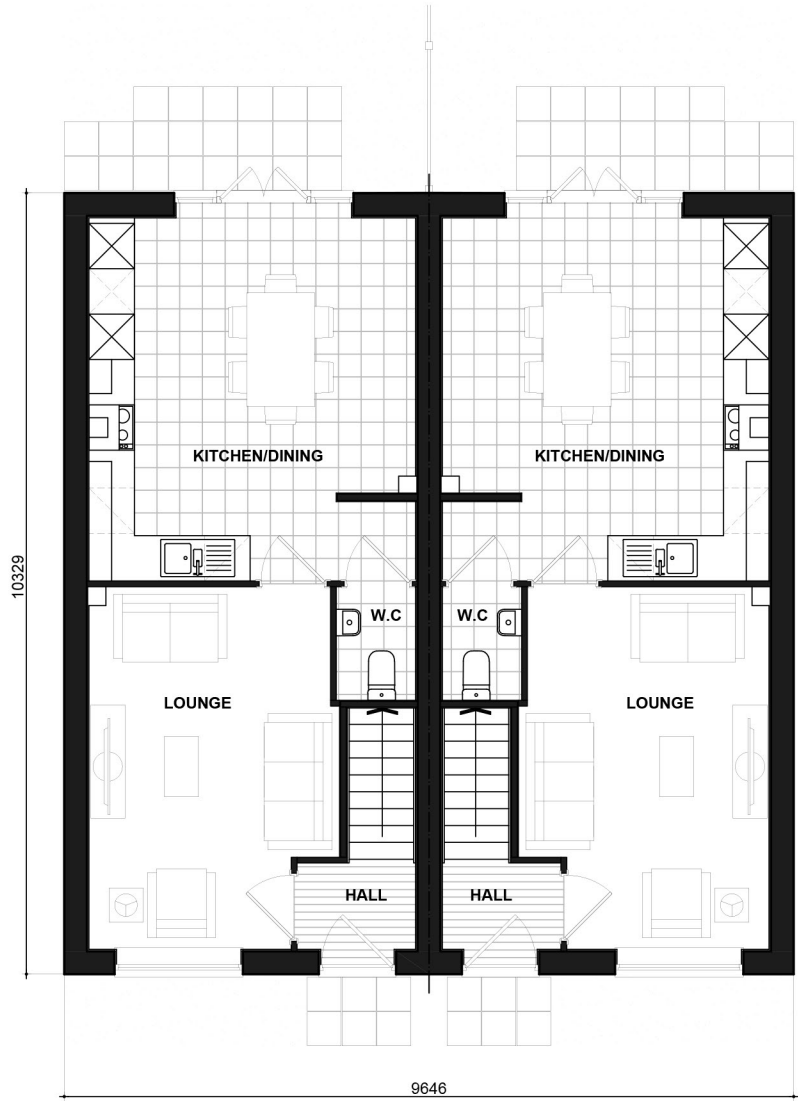


315SM
GROUND FLOOR PLAN

315SM-1

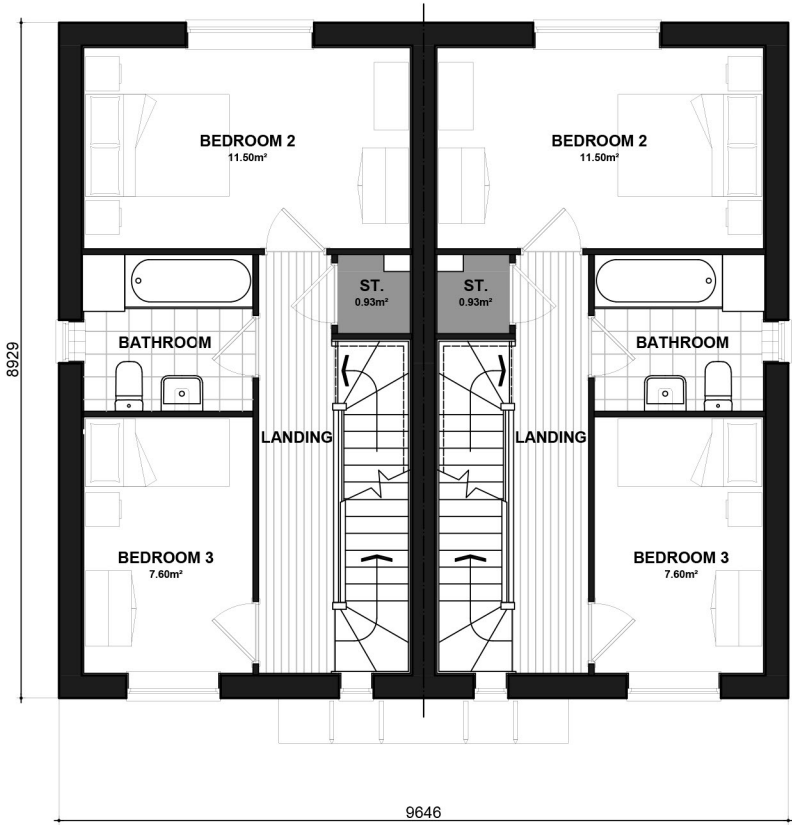

315SM
FIRST FLOOR PLAN

315SM-1

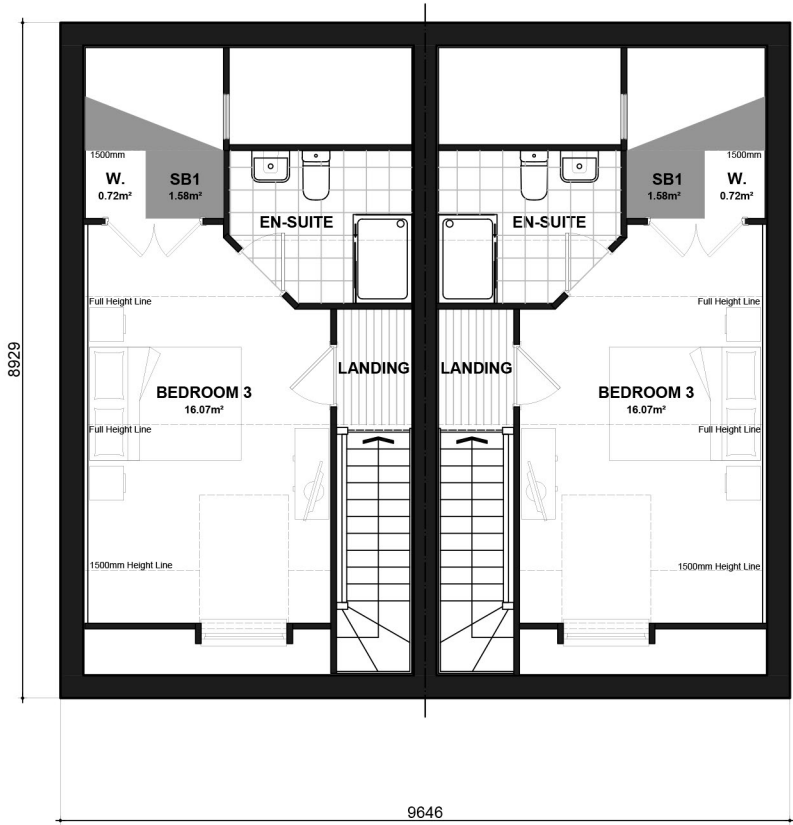

315SM
SECOND FLOOR PLAN

315SM-1

National Space Standards		
NSS.3B4P	Actual Area	NSS Requirement
Ground Floor Plan	41.80m²	
First Floor Plan	35.75m²	
Second Floor Plan	24.47m²	
Total Floor Area m²	102.01m²	90.00m²
Total Floor Area ft²	1098ft²	969ft²
Bedroom 1	16.07m²	11.5m²
Bedroom 2	11.50m²	11.5m²
Bedroom 3	7.60m²	7.5m²
Store	0.93m²	
Store Bedroom 1	1.58m²	
Built in Store Total	2.51m²	2.50m²

MCQUEEN

FLOOR PLANS

315SM_315SM-1.PL-06

DATE: FEB 2024

REV:

SCALE: 1:100 @ A3

DRAWN: SG

103.56m²

CHECKED: GPM

1115ft²

BLOOR HOMES®