


House Type Pack

Proposed residential development at

Phase 4 - Normandy Fields, Hinckley

JAN 2024

 


Scale 1:100



CL412
FRONT ELEVATION



CL412
SIDE ELEVATION

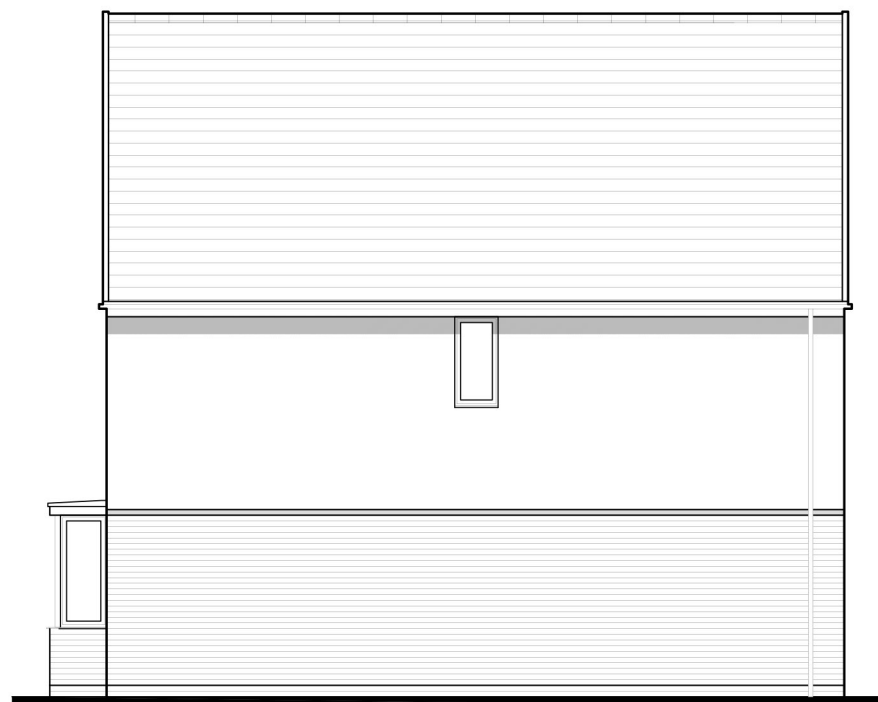

CL412
REAR ELEVATION



CL412
SIDE ELEVATION

BEWDLEY


CL RENDER

CL412.PL-08

DATE: SEPT 2023 REV:
SCALE: 1:100 @ A3

DRAWN: MJE 120.89m²
CHECKED: GPM 1301ft²


BLOOR HOMES

 

Scale 1:100



GROUND FLOOR PLAN

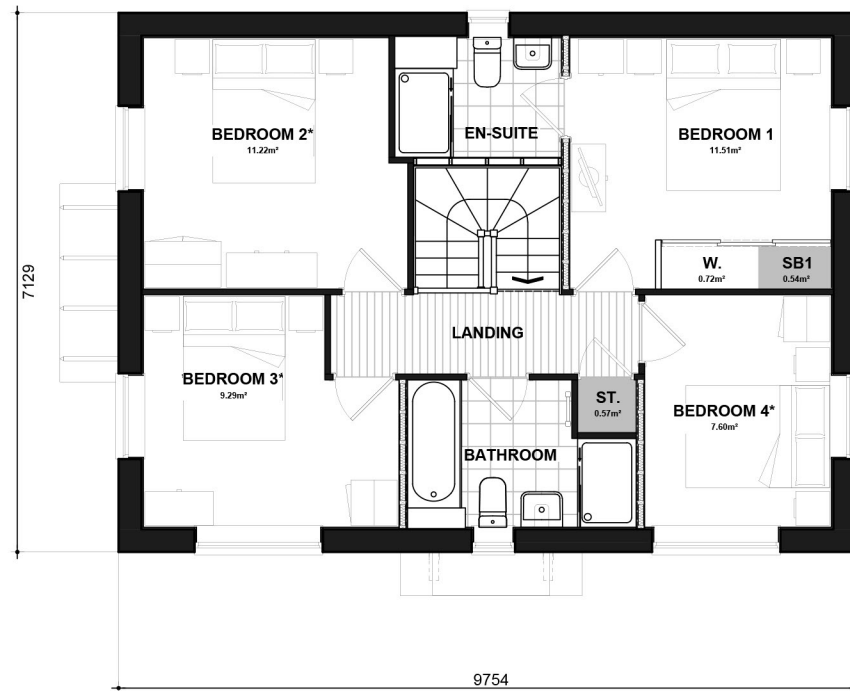

FIRST FLOOR PLAN

* Denotes floor areas shown to comply with National Described Space Standards (see schedule). Room layout shown as furnished and does not demonstrate compliance.


BEWDLEY

FLOOR PLANS

CL412.PL-09

DATE: SEPT 2023 REV:
SCALE: 1:100 @ A3
DRAWN: MJE 120.89m²
CHECKED: GPM 1301ft²

BLOOR HOMES

 


Scale 1:100



CL412-1
FRONT ELEVATION



CL412-1
SIDE ELEVATION

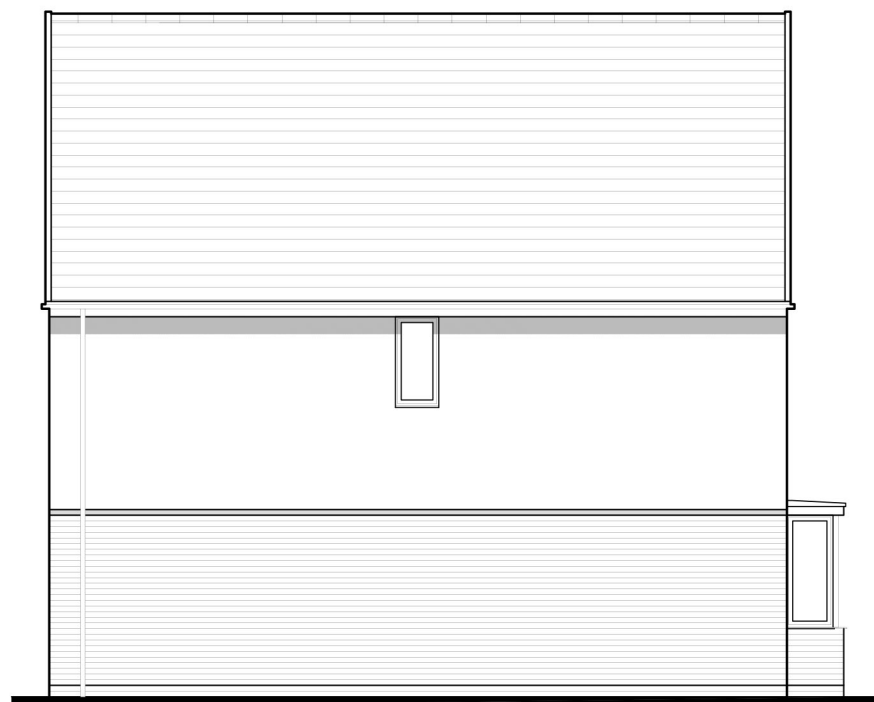

CL412-1
REAR ELEVATION



CL412-1
SIDE ELEVATION

BEWDLEY


CL RENDER

CL412-1.PL-08

DATE: SEPT 2023 REV:
SCALE: 1:100 @ A3

DRAWN: MJE 120.89m²
CHECKED: GPM 1301ft²


BLOOR HOMES

 

Scale 1:100



GROUND FLOOR PLAN

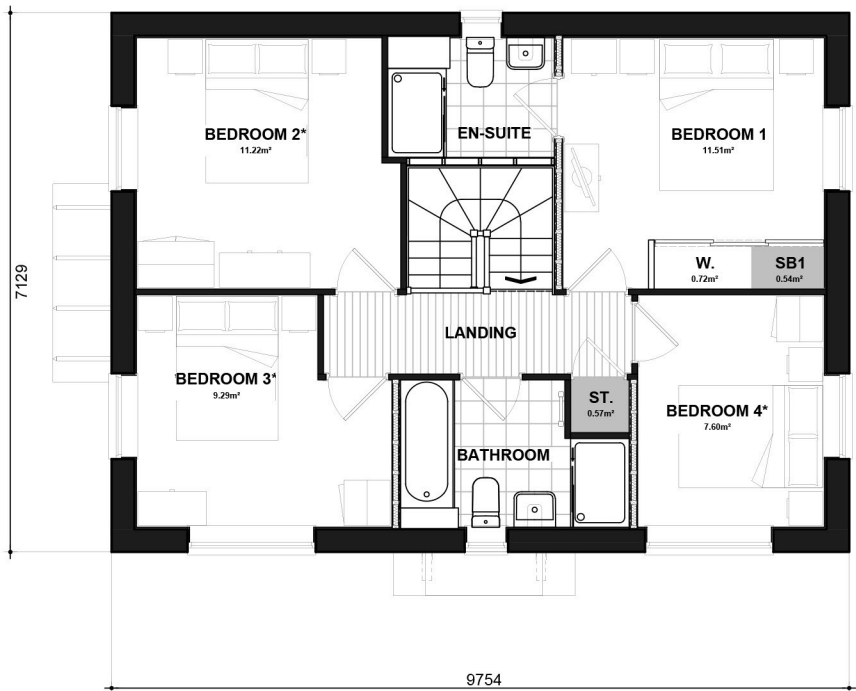

FIRST FLOOR PLAN


* Denotes floor areas shown to comply with National Described Space Standards (see schedule). Room layout shown as furnished and does not demonstrate compliance.

BEWDLEY
FLOOR PLANS
CL412-1.PL-09

DATE: SEPT 2023 REV:
SCALE: 1:100 @ A3

DRAWN: MJE 120.89m²
CHECKED: GPM 1301ft²




 

Scale 1:100




FRONT ELEVATION

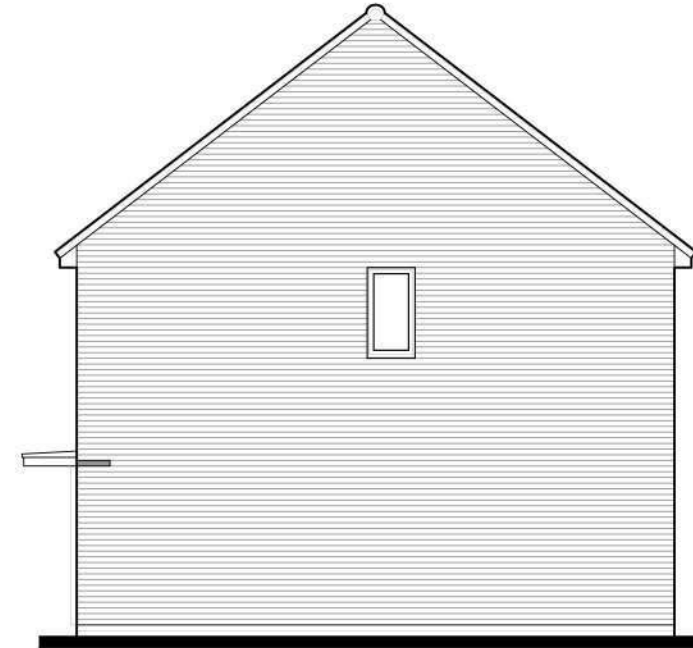

SIDE ELEVATION



REAR ELEVATION

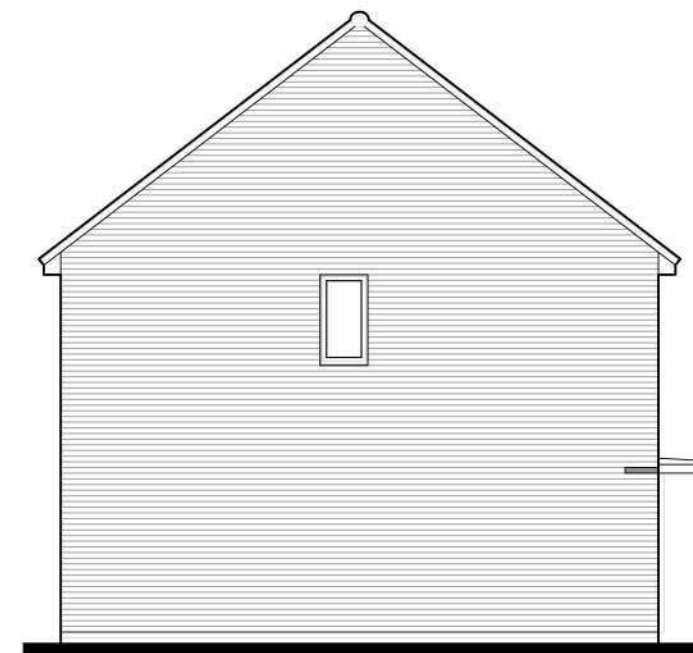


SIDE ELEVATION

Drake


BRICK
CL801.PL-01

DATE: NOV 2020
SCALE: 1:100 @ A3
DRAWN: DR
CHECKED: GPM
REV:
62.27m²
670ft²


BLOOR HOMES

 

Scale 1:100

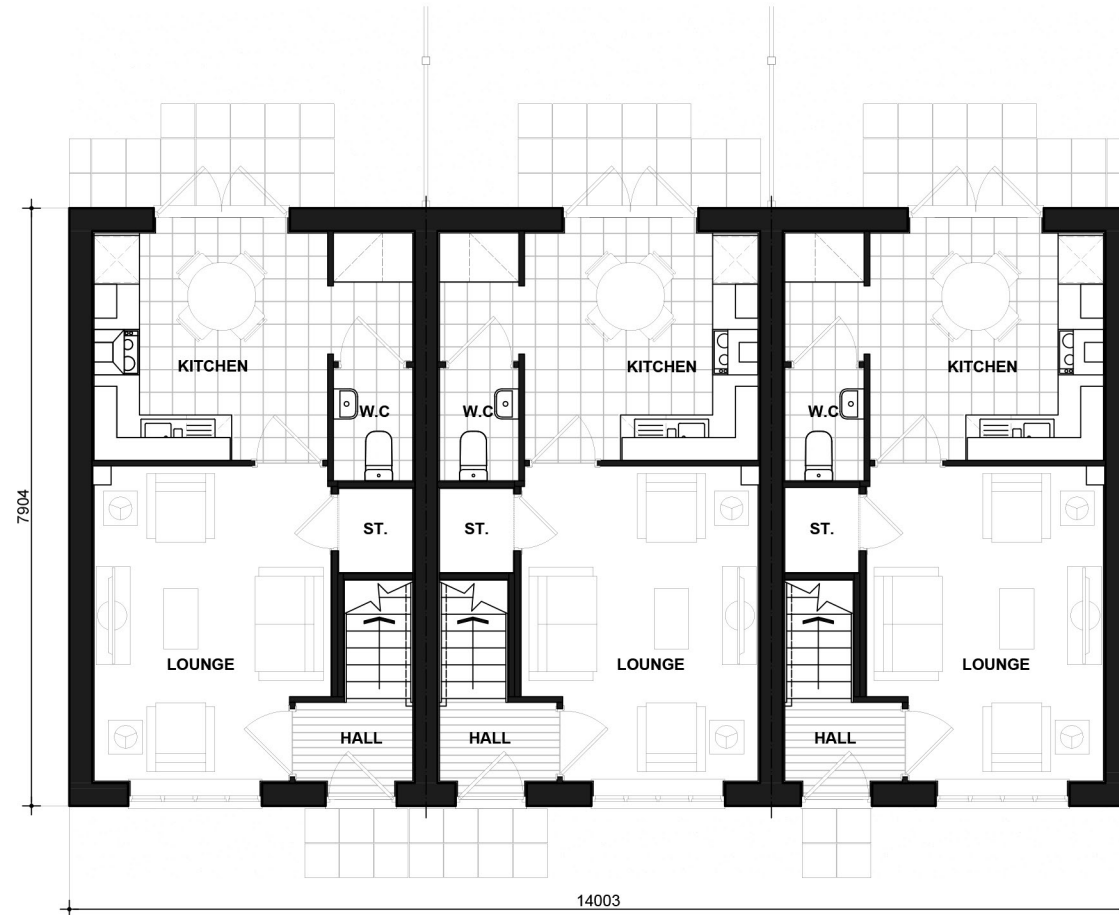

GROUND FLOOR PLAN

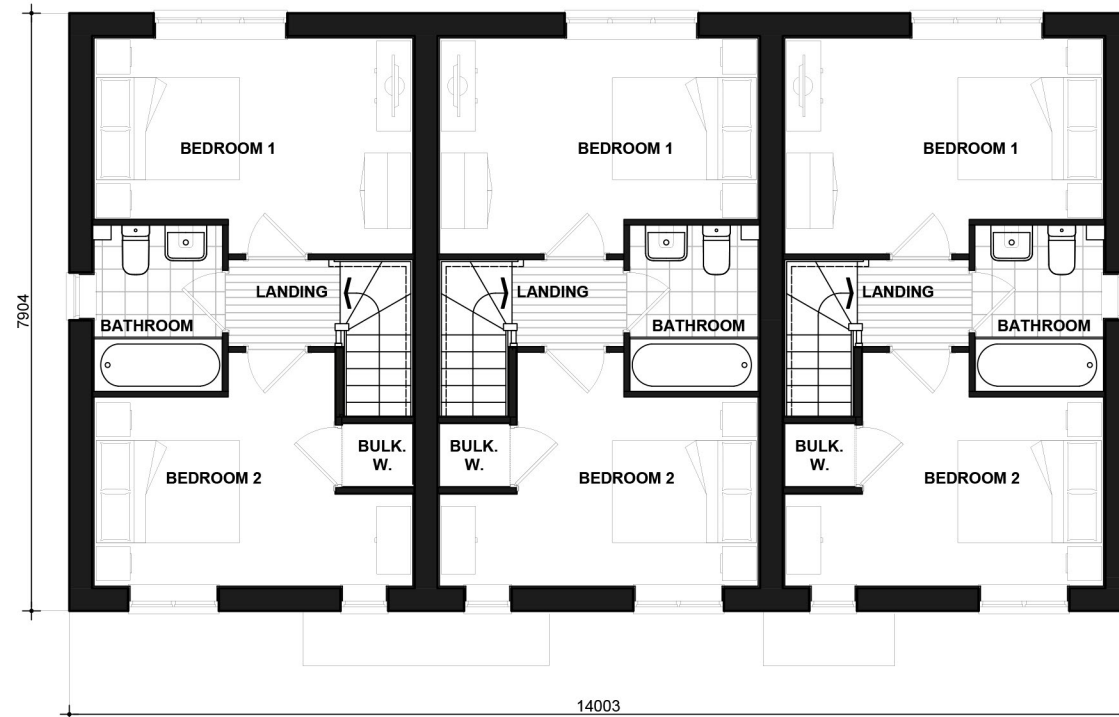

FIRST FLOOR PLAN


Drake

CL801.PL-04

DATE: NOV 2020 REV:
SCALE: 1:100 @ A3

DRAWN: DR 62.27m²
CHECKED: GPM 670ft²


BLOOR HOMES®

 

Scale 1:100




FRONT ELEVATION

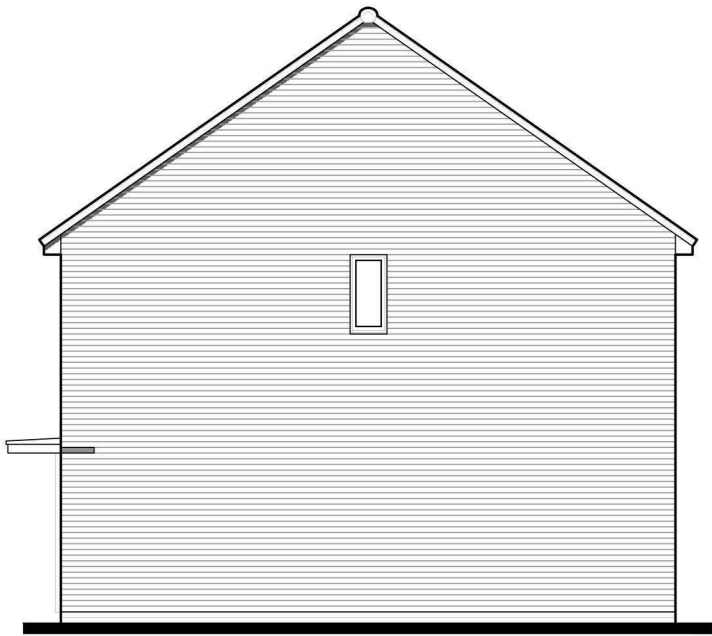


SIDE ELEVATION



REAR ELEVATION

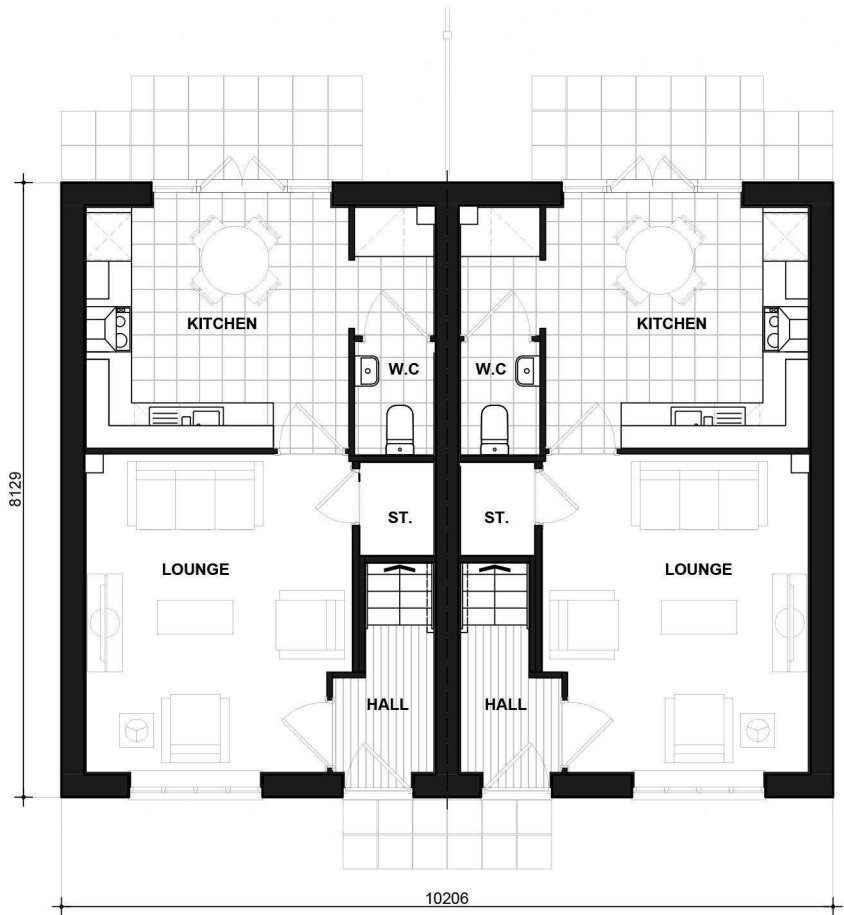

GROUND FLOOR PLAN

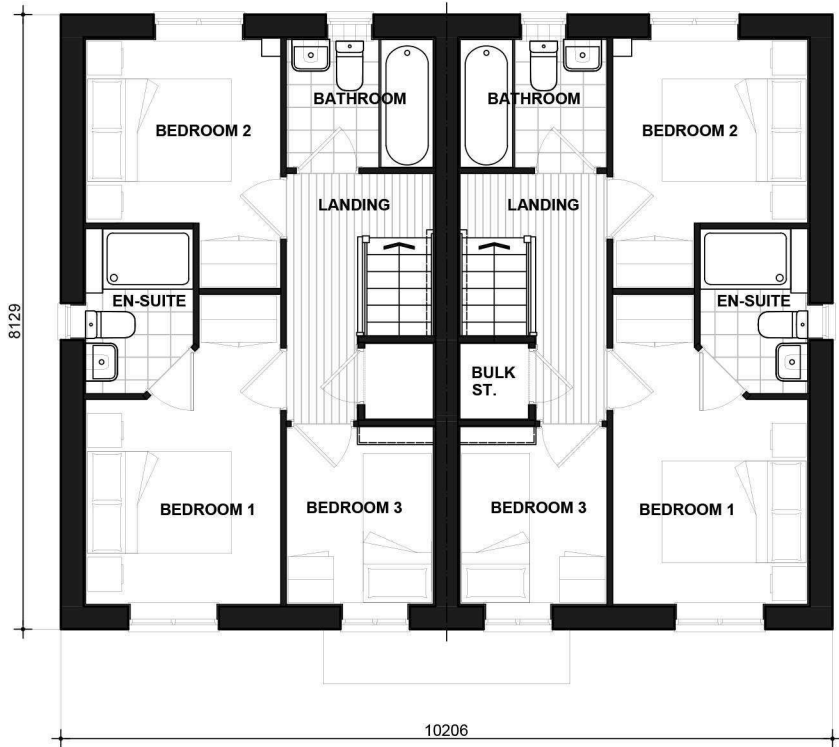

FIRST FLOOR PLAN

Grovier
BRICK
CL389_389-1.PL-01


DATE: MAY 2020
SCALE: 1:100 @ A3

DRAWN: MF
CHECKED: GPM

REV:

69.98m²
753ft²


BLOOR HOMES

 

Scale 1:100




FRONT ELEVATION

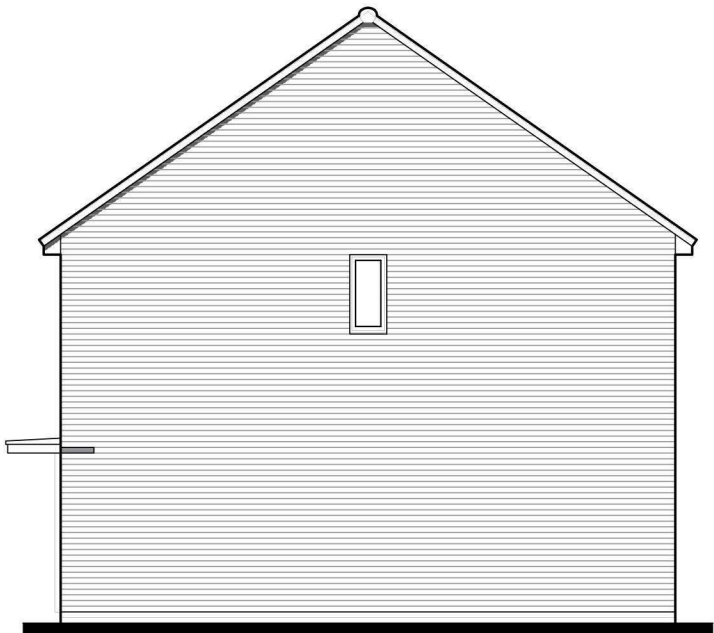

SIDE ELEVATION



REAR ELEVATION

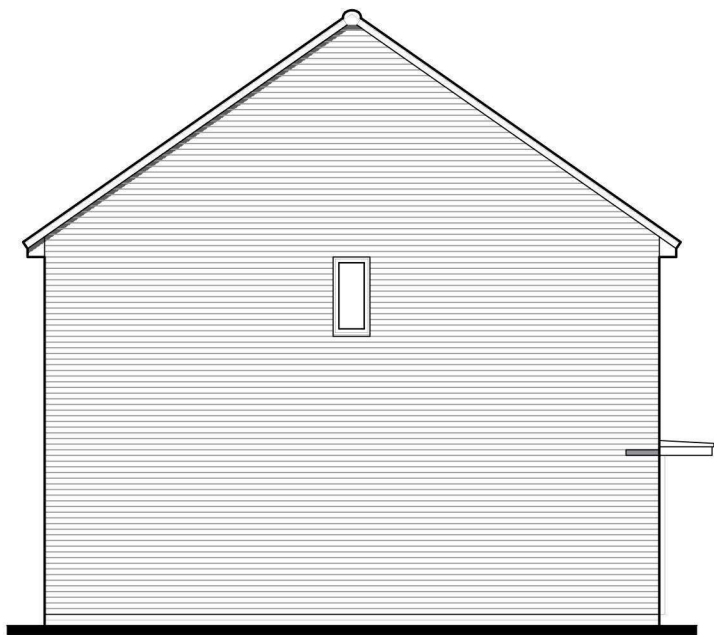

SIDE ELEVATION

Grovier

BRICK
CL815.PL-01

DATE: OCT 2020
SCALE: 1:100 @ A3

DRAWN: DR
CHECKED: MF


REV:

69.98m²
753ft²


BLOOR HOMES



Scale 1:100

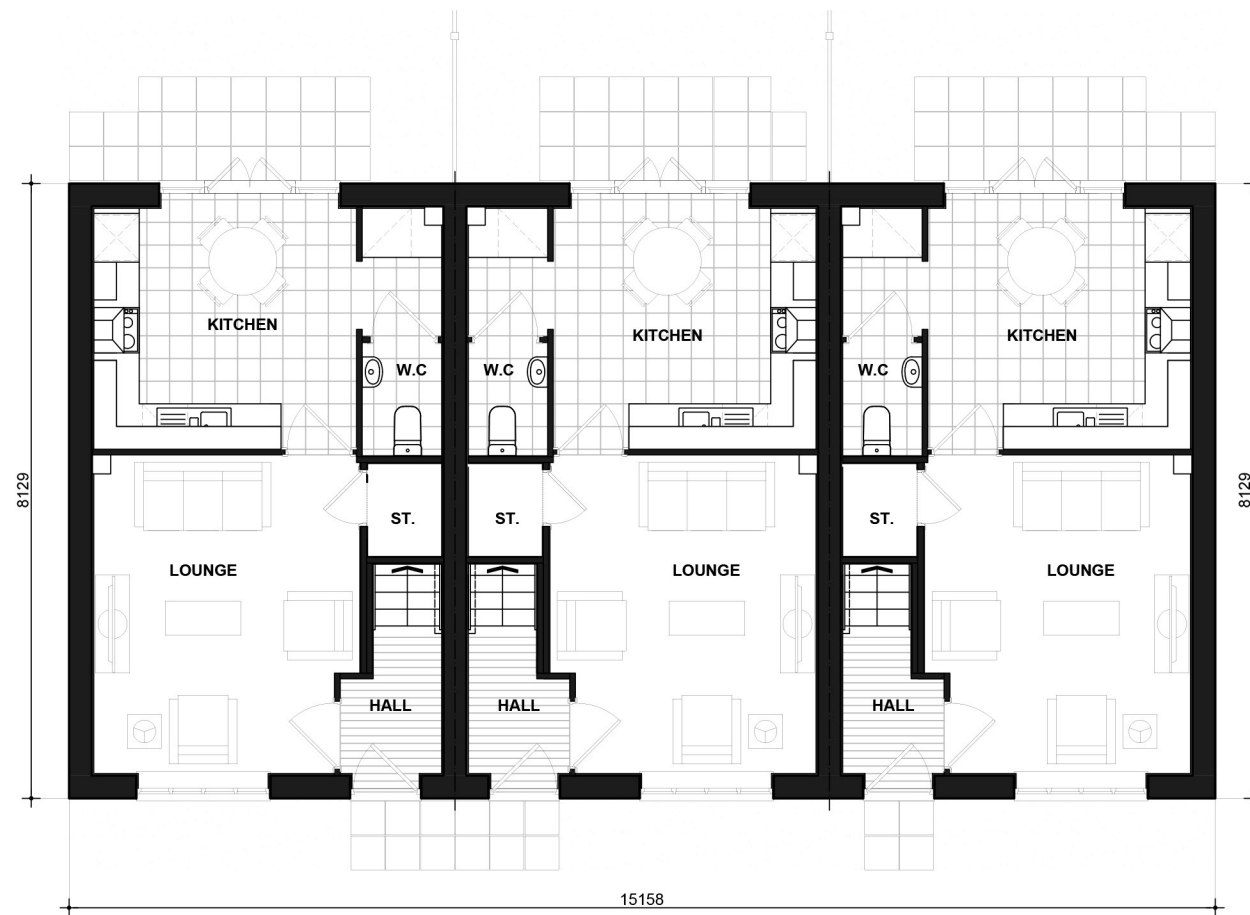

GROUND FLOOR PLAN

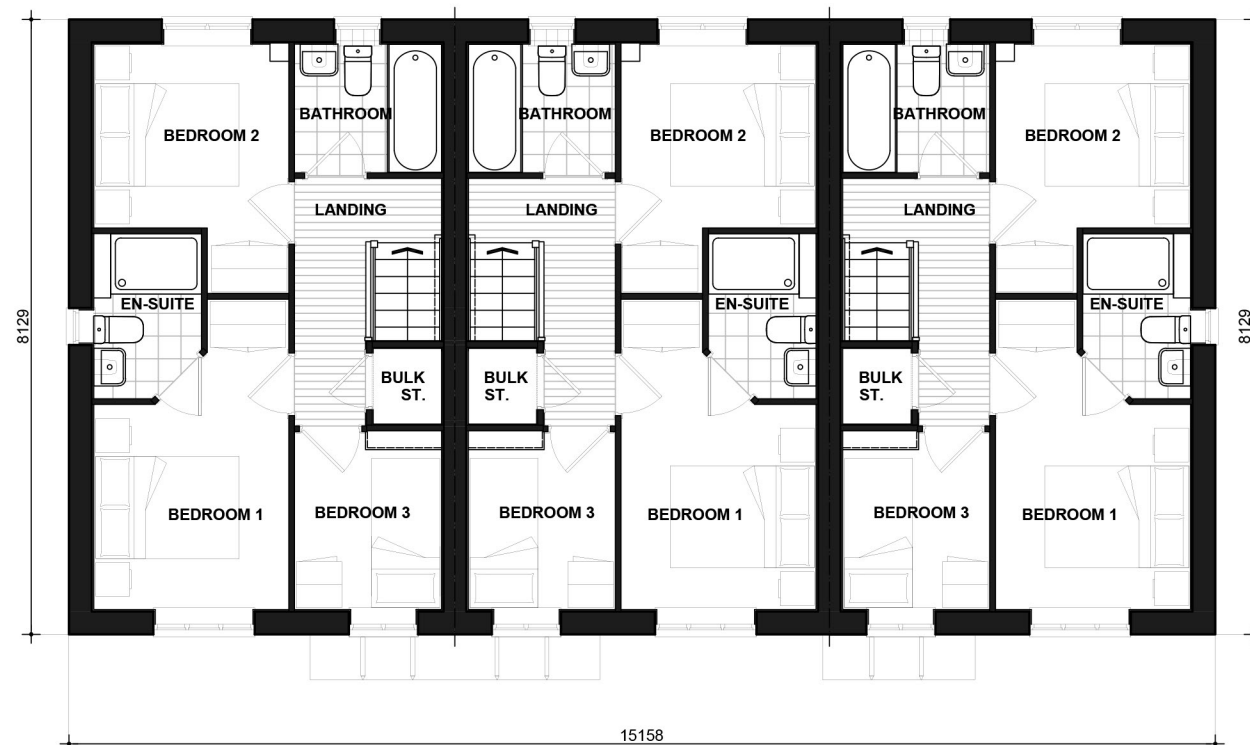

FIRST FLOOR PLAN

Grovier

FLOOR PLANS

CL815.PL-04

DATE: OCT 2020
SCALE: 1:100 @ A3
DRAWN: DR
CHECKED: MF
REV:
69.98m²
753ft²

BLOOR HOMES



Scale 1:100



FRONT ELEVATION




SIDE ELEVATION




REAR ELEVATION



SIDE ELEVATION

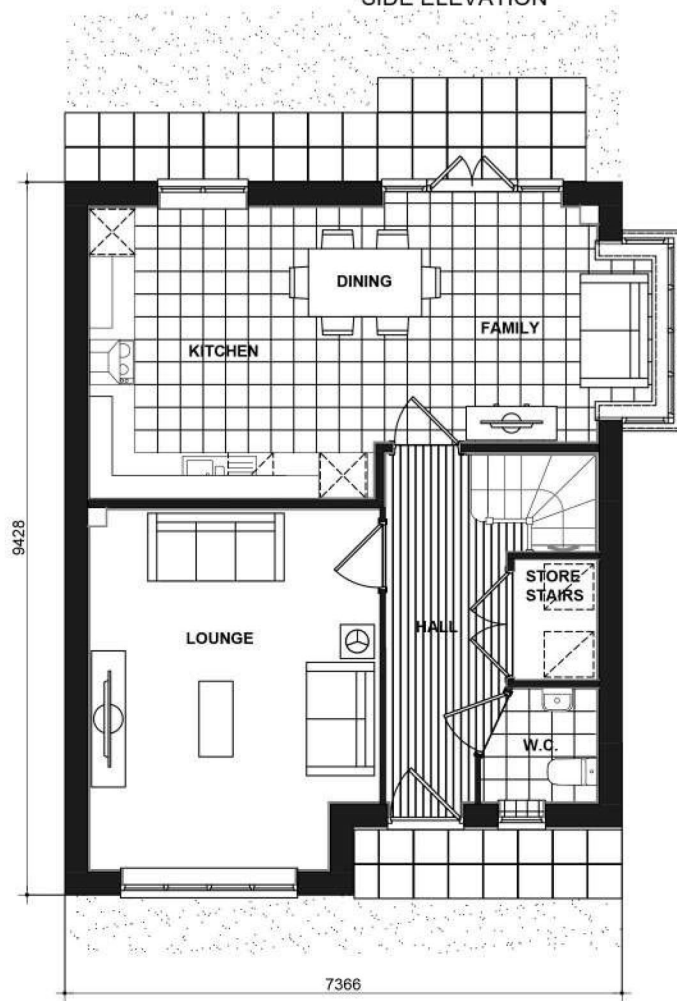

GROUND FLOOR PLAN

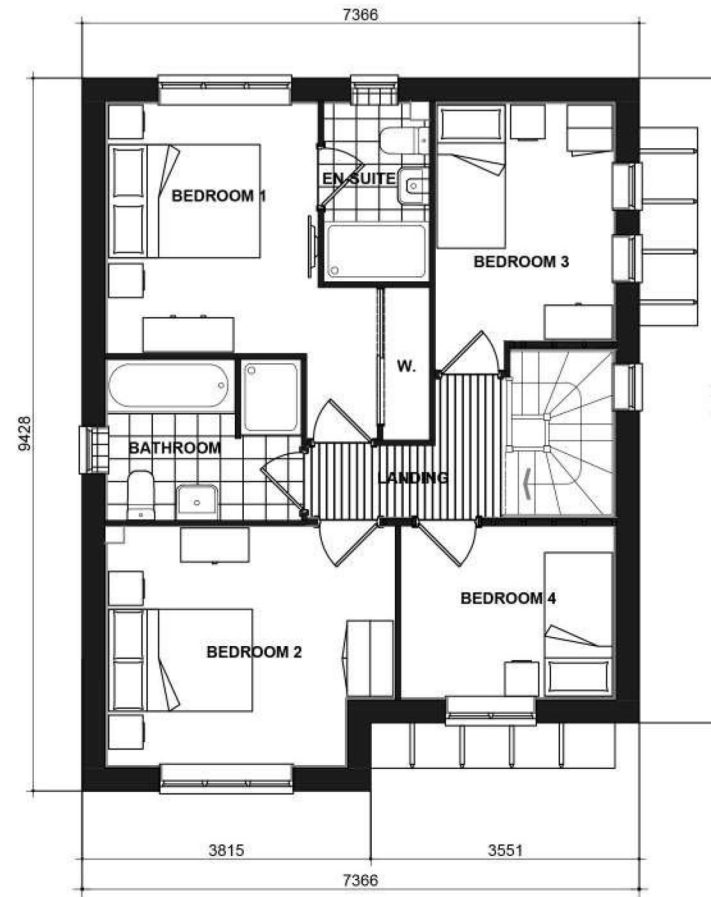

FIRST FLOOR PLAN

Hacheston
RENDER

RVCL402.PL-01

DATE: JAN 2021 REV:
SCALE: 1:100 @ A3

DRAWN: MF 114.43m²
CHECKED: GPM 1232ft²

BLOOR HOMES




Scale 1:100



FRONT ELEVATION




SIDE ELEVATION

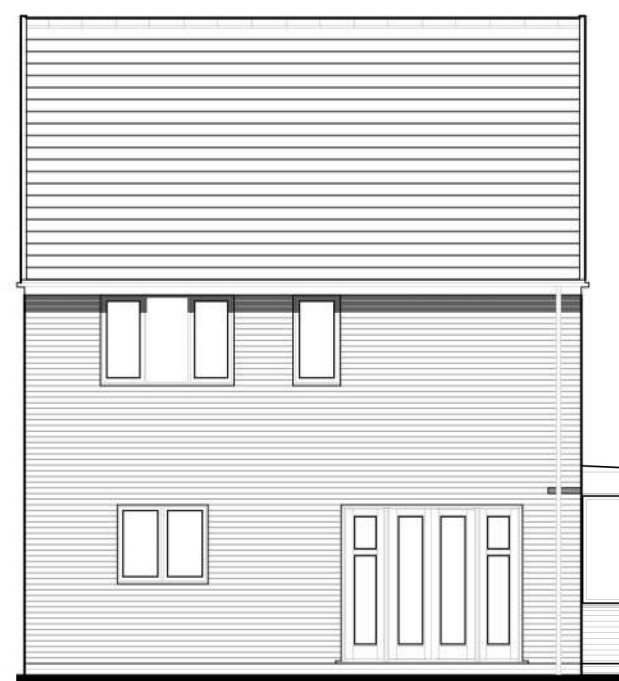


REAR ELEVATION



CL402
SIDE ELEVATION

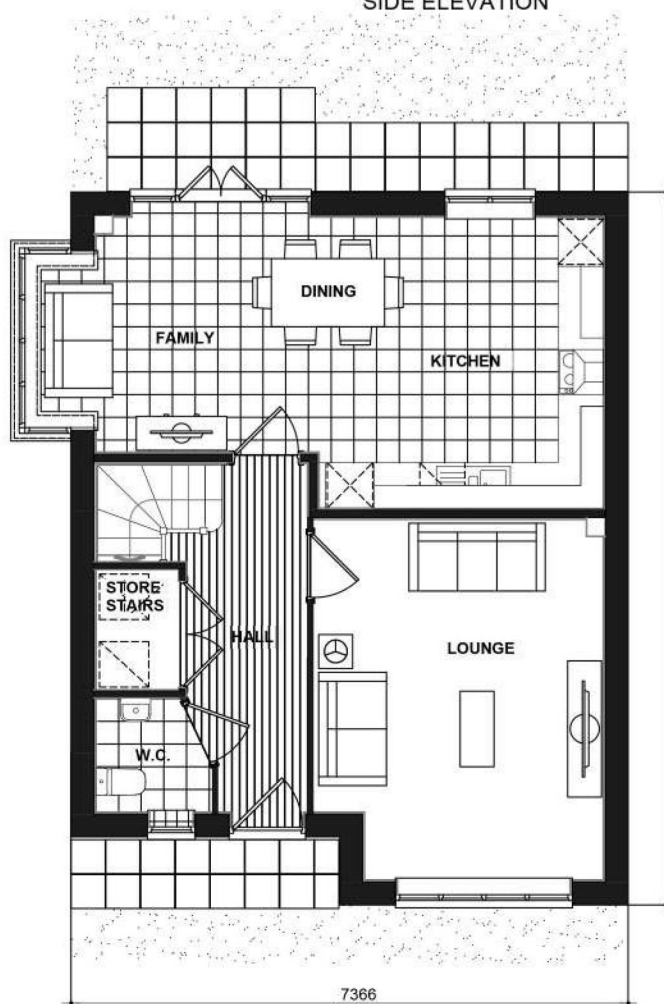

GROUND FLOOR PLAN

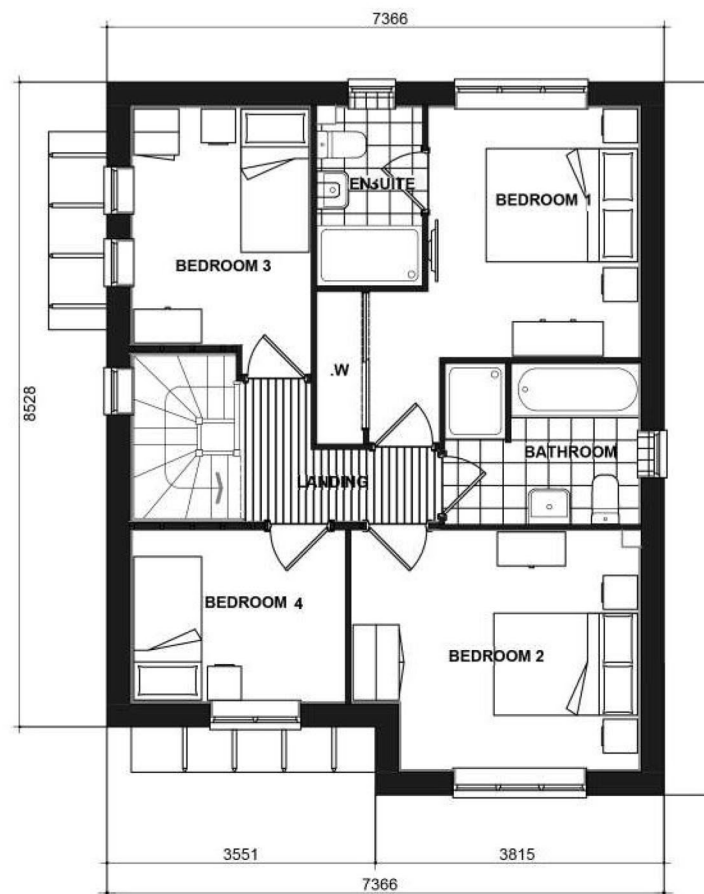

FIRST FLOOR PLAN

Hacheston
RENDER

RVCL402-1.PL-01


DATE: JAN 2021
SCALE: 1:100 @ A3

DRAWN: MF
CHECKED: GPM

REV:

114.43m²
1232ft²


BLOOR HOMES

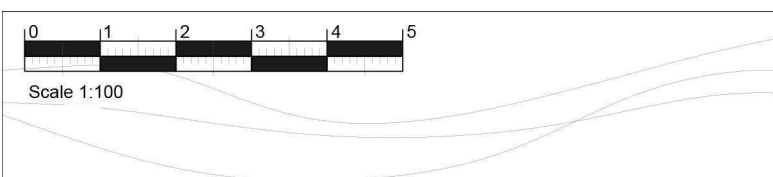

FRONT ELEVATION




SIDE ELEVATION

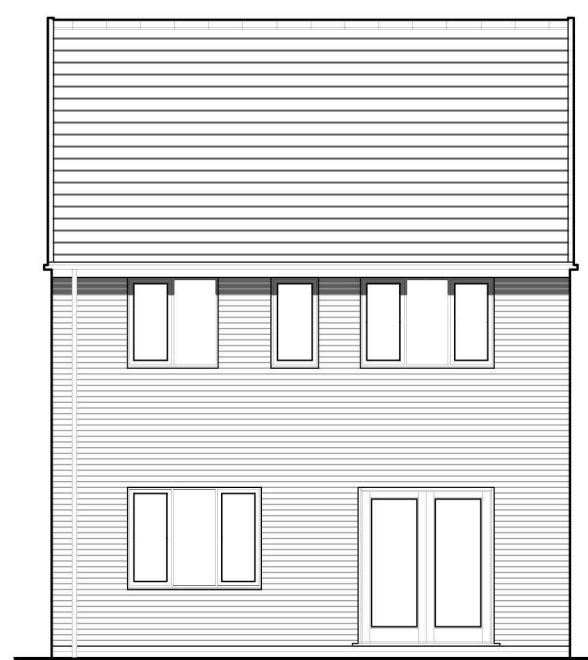


REAR ELEVATION



SIDE ELEVATION

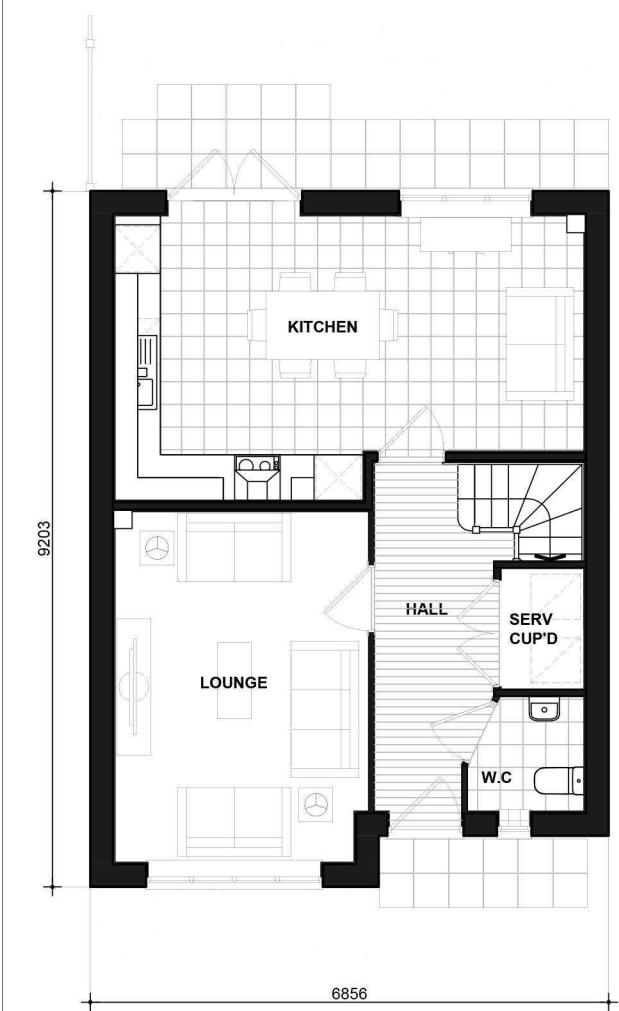

GROUND FLOOR PLAN

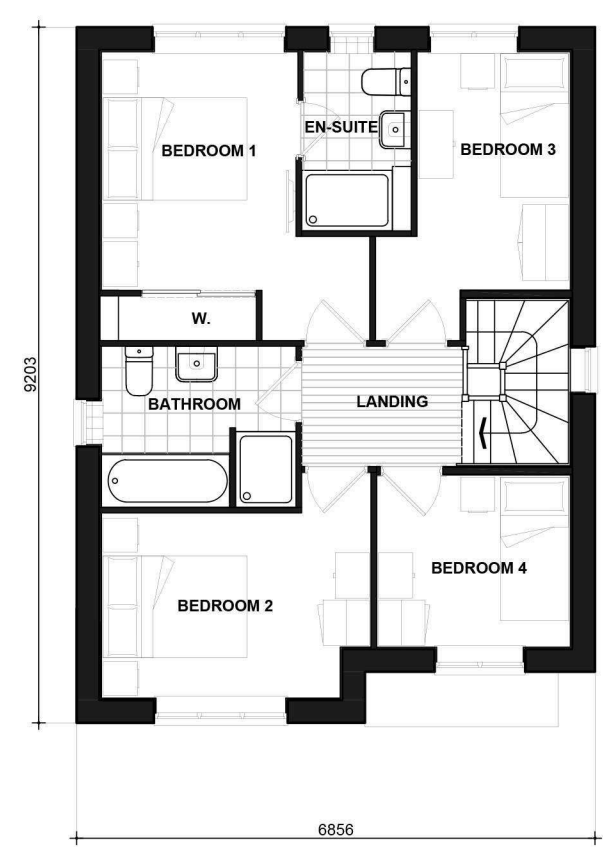

FIRST FLOOR PLAN

Hallam

BRICK

CL 470.PL-01

DATE: JUNE 2019

SCALE: 1:100 @ A3

DRAWN: JDT/SG

CHECKED: GPM

REV:

103.42m²

1113ft²





Scale 1:100



FRONT ELEVATION



SIDE ELEVATION




REAR ELEVATION



SIDE ELEVATION



GROUND FLOOR PLAN

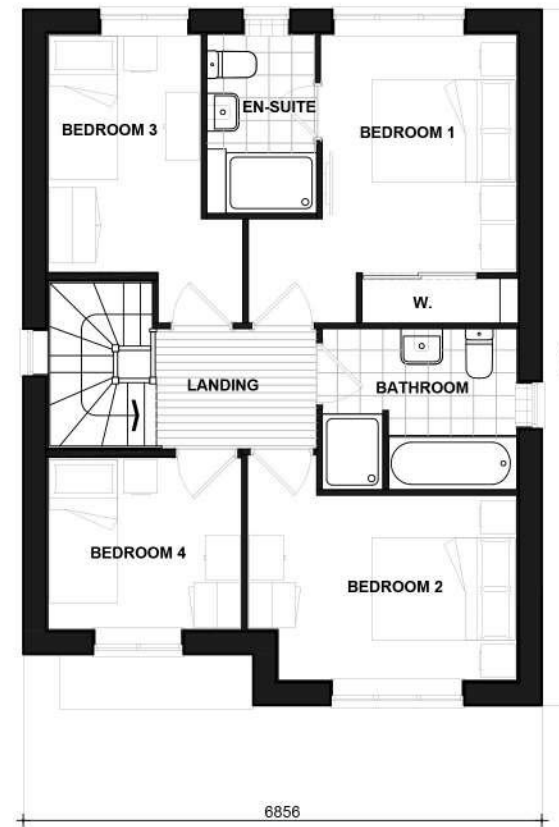

FIRST FLOOR PLAN

Hallam

BOARDING
CL470-1.PL-02

DATE: MARCH 2020 REV:
SCALE: 1:100 @ A3

DRAWN: JDT/SG 103.42m²
CHECKED: GPM 1113ft²

BLOOR HOMES