


Scale 1:100




FRONT ELEVATION



SIDE ELEVATION

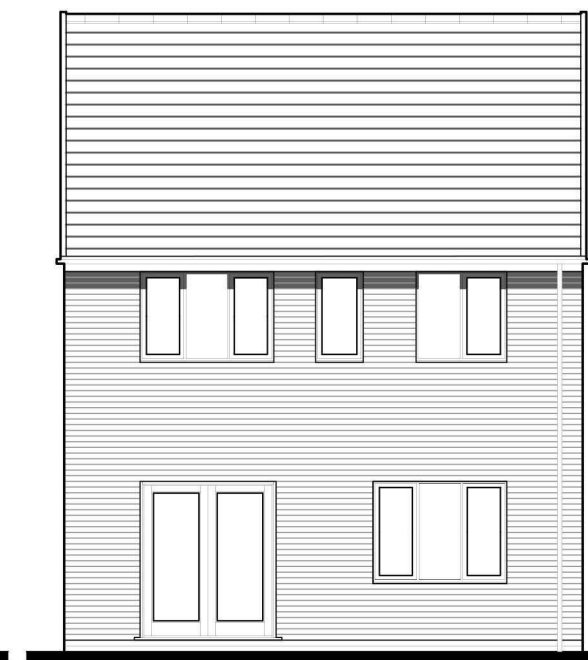


REAR ELEVATION

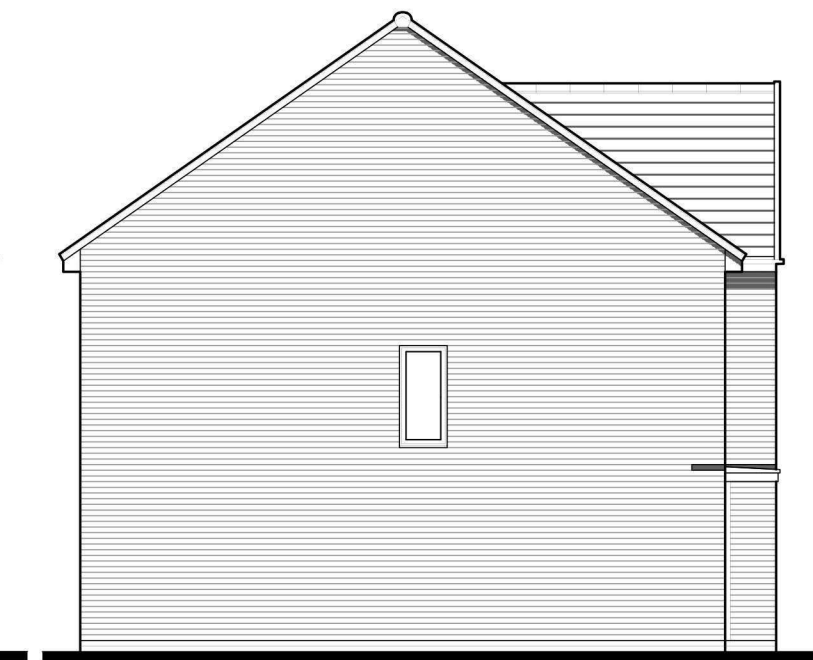

SIDE ELEVATION



GROUND FLOOR PLAN

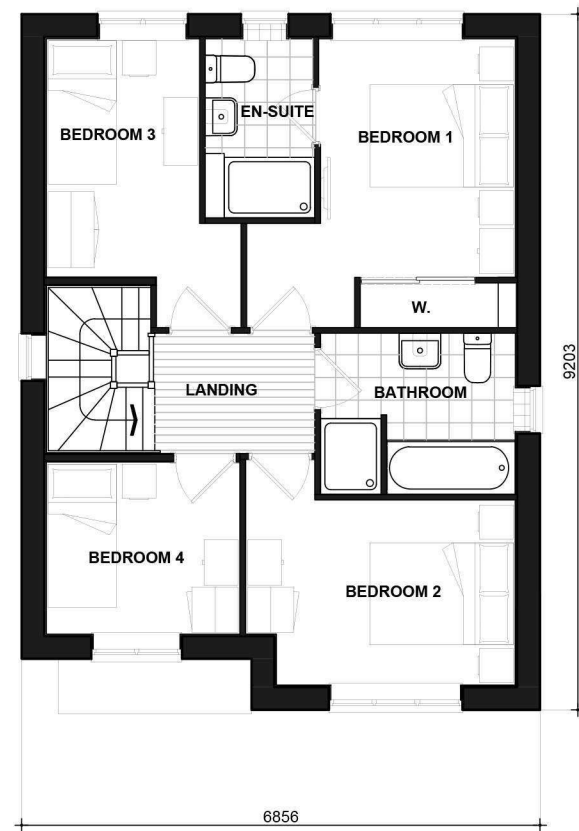

FIRST FLOOR PLAN

Hallam

BRICK

CL470-1.PL-01

DATE: MARCH 2020 REV:
SCALE: 1:100 @ A3

DRAWN: JDT/SG 103.42m²
CHECKED: GPM 1113ft²

BLOOR HOMES



Scale 1:100



FRONT ELEVATION




SIDE ELEVATION




REAR ELEVATION



SIDE ELEVATION

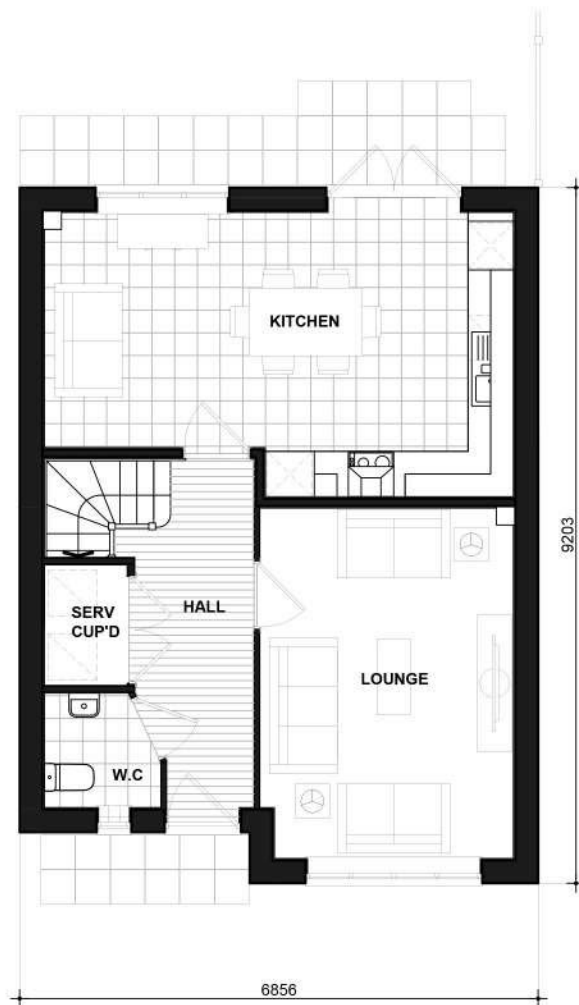

GROUND FLOOR PLAN

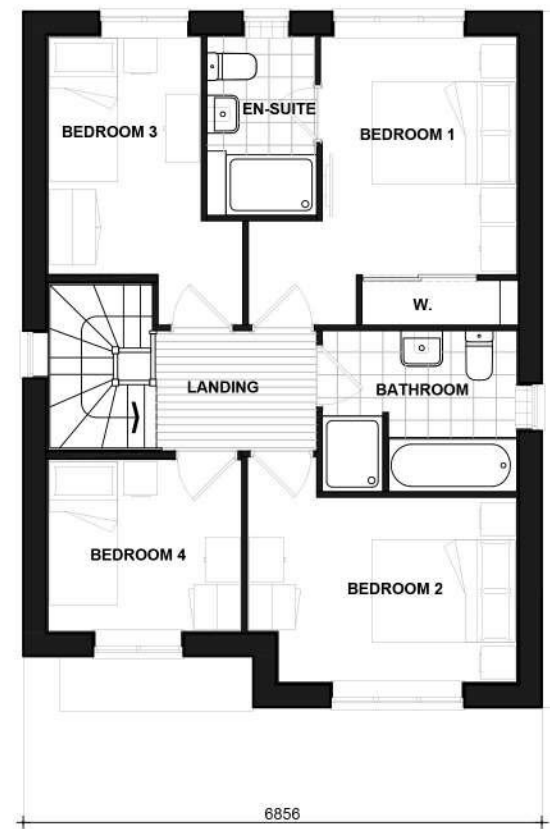

FIRST FLOOR PLAN

Hallam

BOARDING
CL470-1.PL-02

DATE: MARCH 2020 REV:
SCALE: 1:100 @ A3

DRAWN: JDT/SG 103.42m²
CHECKED: GPM 1113ft²

BLOOR HOMES



Scale 1:100
Issue 4.4




386
FRONT ELEVATION




386-1
SIDE ELEVATION



386-1
REAR ELEVATION

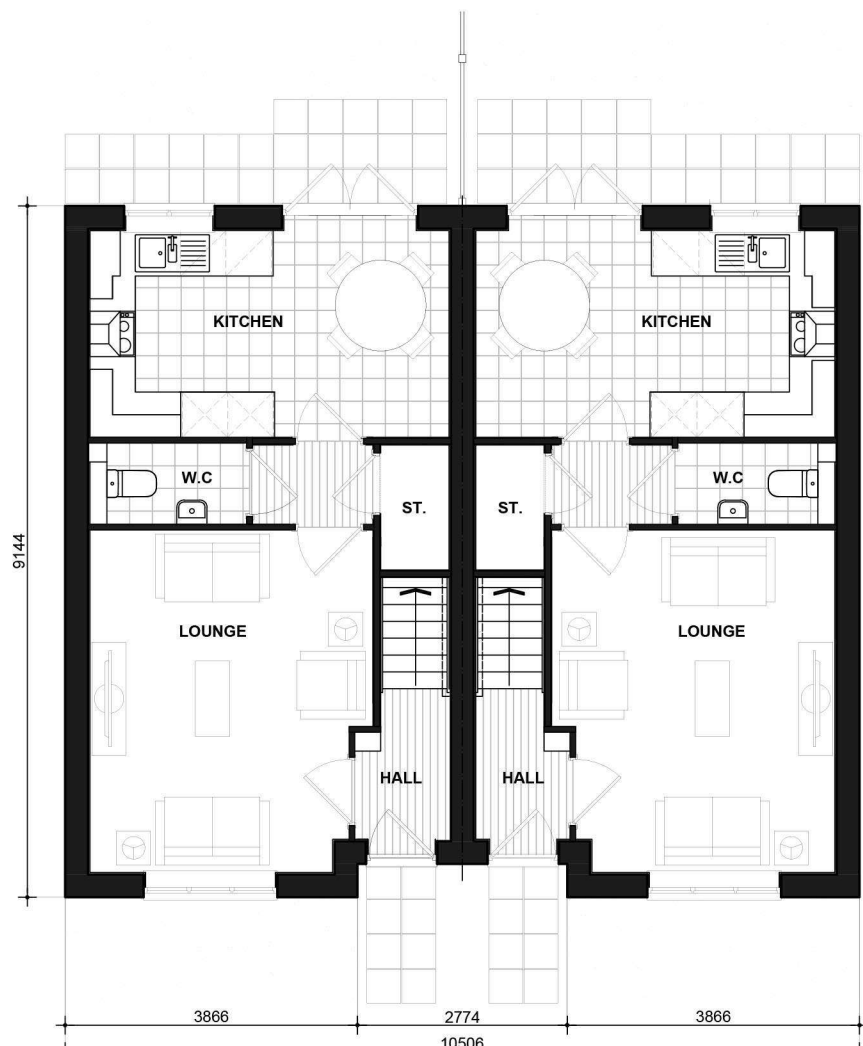

386
GROUND FLOOR PLAN

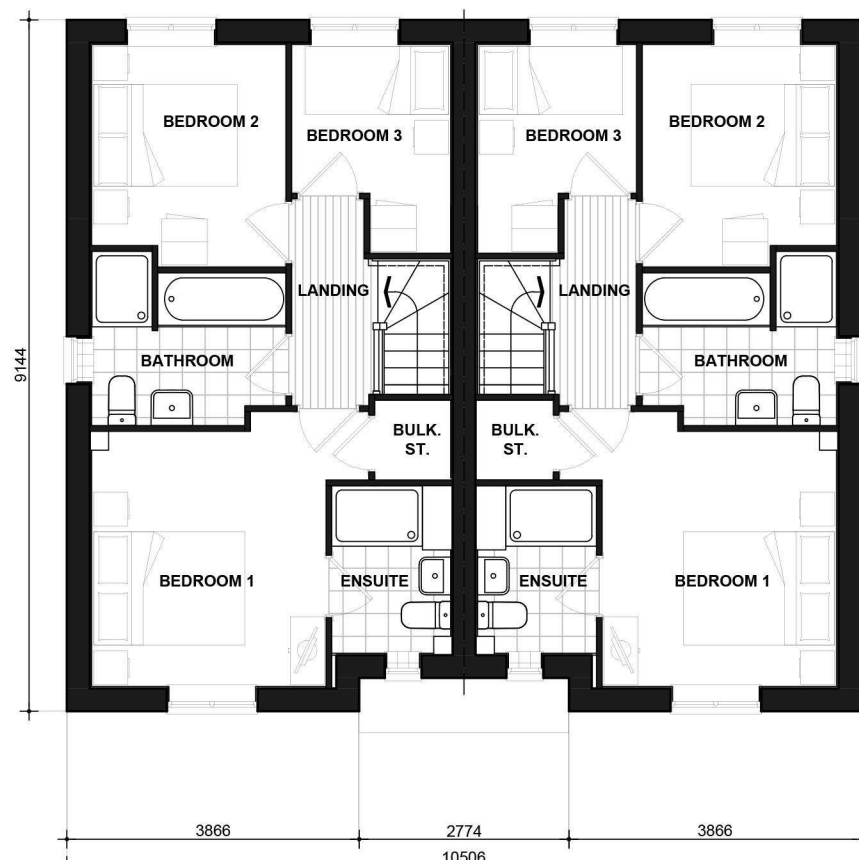

386
FIRST FLOOR PLAN

Kilburn
BRICK
CL386.PL-01

DATE: MARCH 2020 REV:
SCALE: 1:100 @ A3

DRAWN: MF 80.63m²
CHECKED: GPM 868ft²

BLOOR HOMES



Scale 1:100



FRONT ELEVATION



SIDE ELEVATION



REAR ELEVATION



SIDE ELEVATION


LYDGATE

BRICK
CL471.PL-01


DATE: JUNE 2020 REV:
SCALE: 1:100 @ A3

DRAWN: TBW 109.04m²
CHECKED: GPM 1174ft²

BLOOR HOMES

 

Scale 1:100

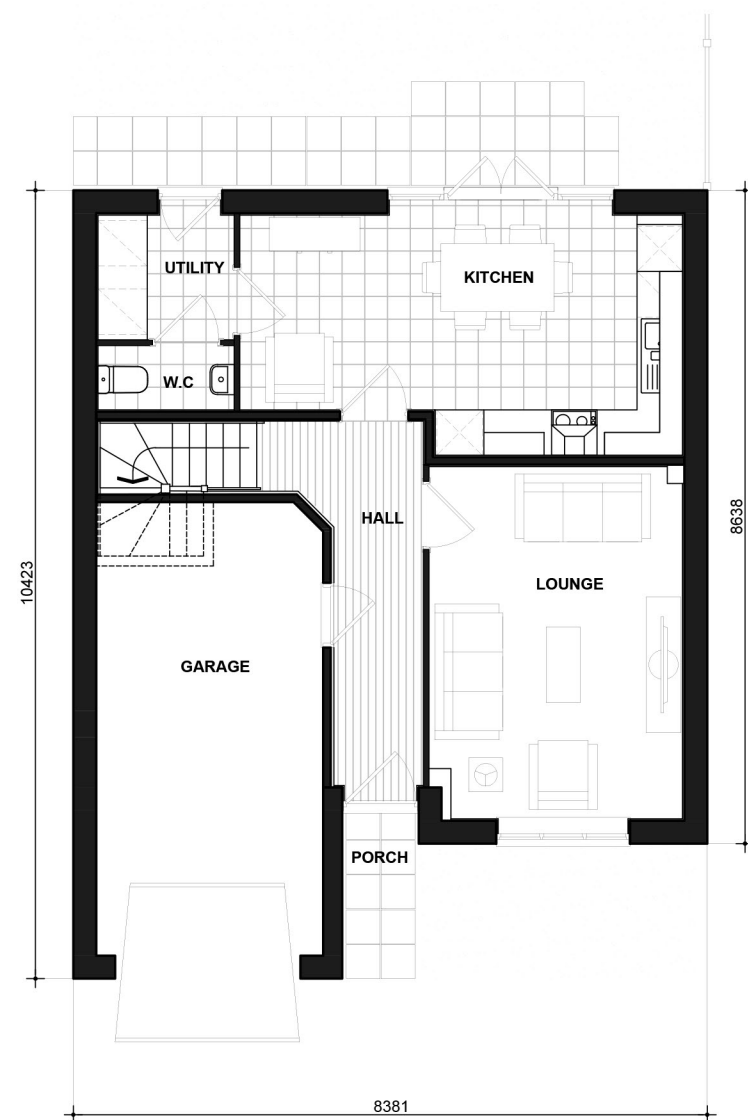

GROUND FLOOR PLAN



FIRST FLOOR PLAN

Lydgate

CL471.PL-05

DATE: JUNE 2019 REV:
SCALE: 1:100 @ A3

DRAWN: JDT 108.89m²
CHECKED: GPM 1172ft²


BLOOR HOMES



Scale 1:100



FRONT ELEVATION

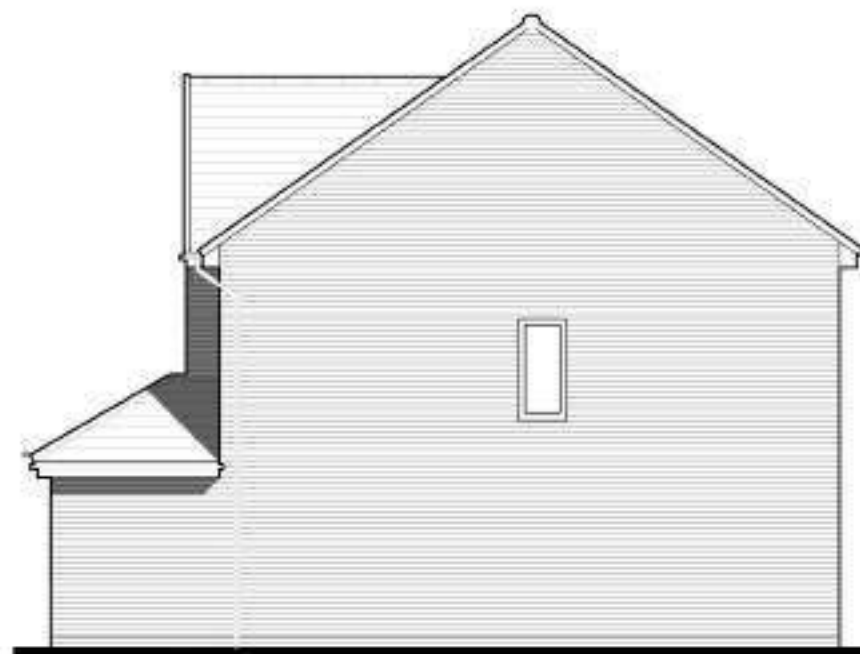

SIDE ELEVATION



REAR ELEVATION



SIDE ELEVATION

LYDGATE

BRICK
CL471-1.PL-01

DATE: NOV 2020
SCALE: 1:100 @ A3

REV:


DRAWN: DR
CHECKED: GPM

109.04m²
1174ft²

BLOOR HOMES



Scale 1:100

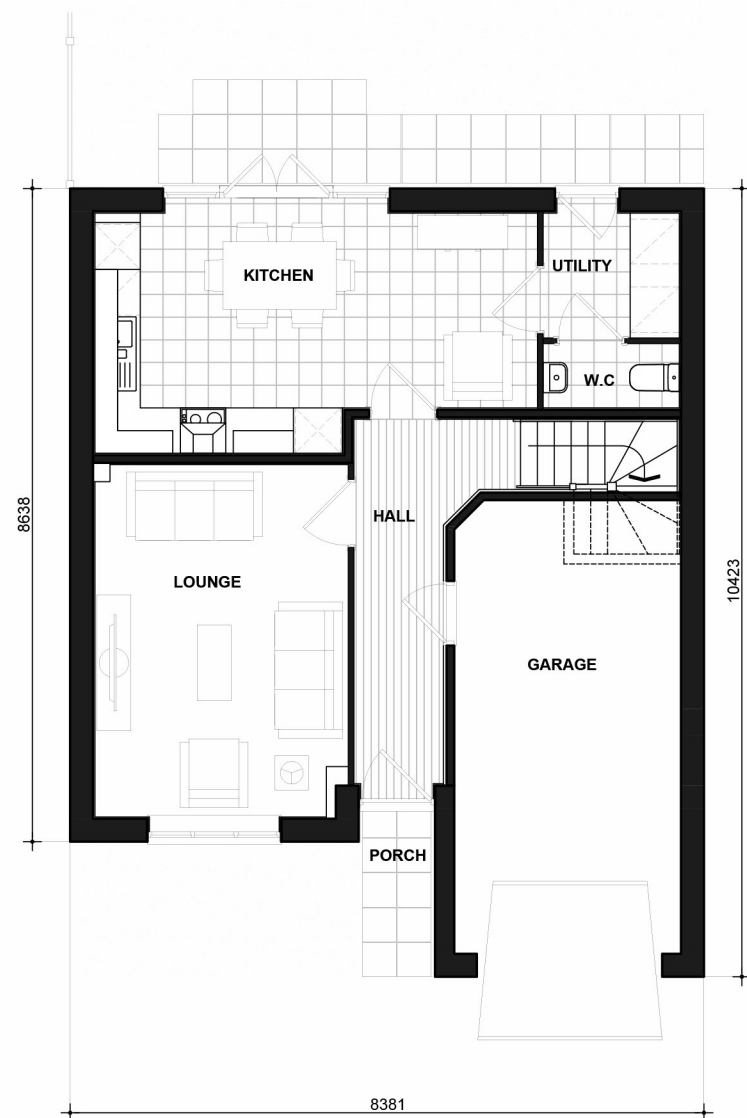

GROUND FLOOR PLAN



FIRST FLOOR PLAN

Lydgate

CL471-1.PL-05

DATE: JUNE 2019 REV:
SCALE: 1:100 @ A3

DRAWN: JDT 108.89m²
CHECKED: GPM 1172ft²

BLOOR HOMES



Scale 1:100



FRONT ELEVATION



FRONT ELEVATION

FRONT ELEVATION



SIDE ELEVATION



REAR ELEVATION

REAR ELEVATION

Lyttelton Byron

RENDER
CL807.PL-03

DATE: MAR 2021 REV:

SCALE: 1:100 @ A3


DRAWN: TBW

CHECKED: GPM

78.72 m²

847 ft²


BLOOR HOMES[®]

 

Scale 1:100



GROUND FLOOR PLAN

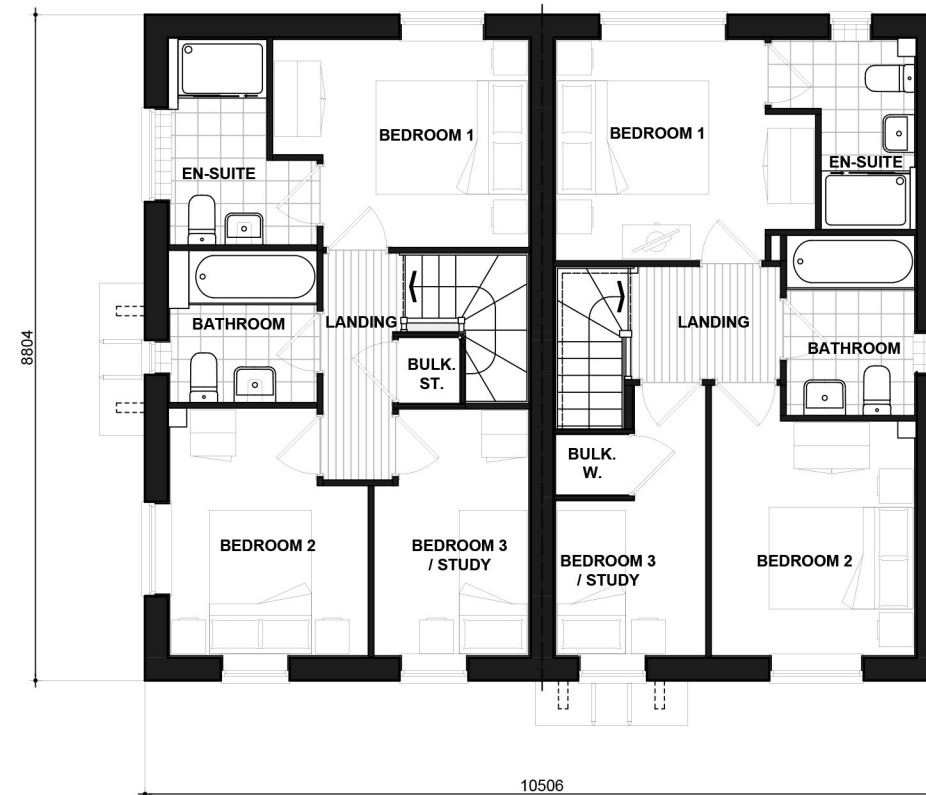

FIRST FLOOR PLAN

LYTTELTON BYRON CL807.PL-04

DATE: JUN 2023 REV:
SCALE: 1:100 @ A3
DRAWN: RW 78.72 m²/847 ft²
CHECKED: GPM 78.72m²/847ft²

BLOOR HOMES



Scale 1:100



FRONT ELEVATION



FRONT ELEVATION

FRONT ELEVATION



SIDE ELEVATION



REAR ELEVATION

REAR ELEVATION

Lyttelton Byron

RENDER

CL807-1.PL-03

DATE: MAR 2021

REV:

SCALE: 1:100 @ A3


DRAWN: TBW

78.72 m²

CHECKED: GPM

847 ft²

BLOOR HOMES

 

Scale 1:100



GROUND FLOOR PLAN



FIRST FLOOR PLAN

LYTTELTON BYRON


FLOOR PLANS
CL807-1.PL-04

DATE: JUL 2023 REV:

SCALE: 1:100 @ A3

DRAWN: RW 78.72 m²/847 ft²
CHECKED: GPM 78.72m²/847ft²

BLOOR HOMES®

 


Scale 1:100



RVCL315
FRONT ELEVATION

RVCL315-1

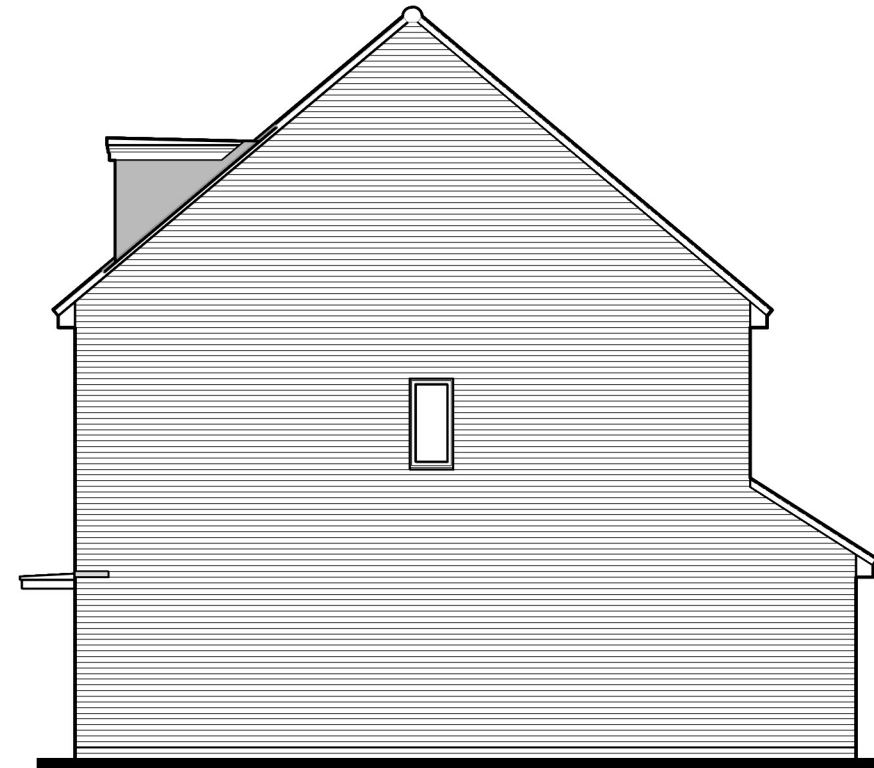


RVCL315-1
SIDE ELEVATION



RVCL315-1
REAR ELEVATION

RVCL315

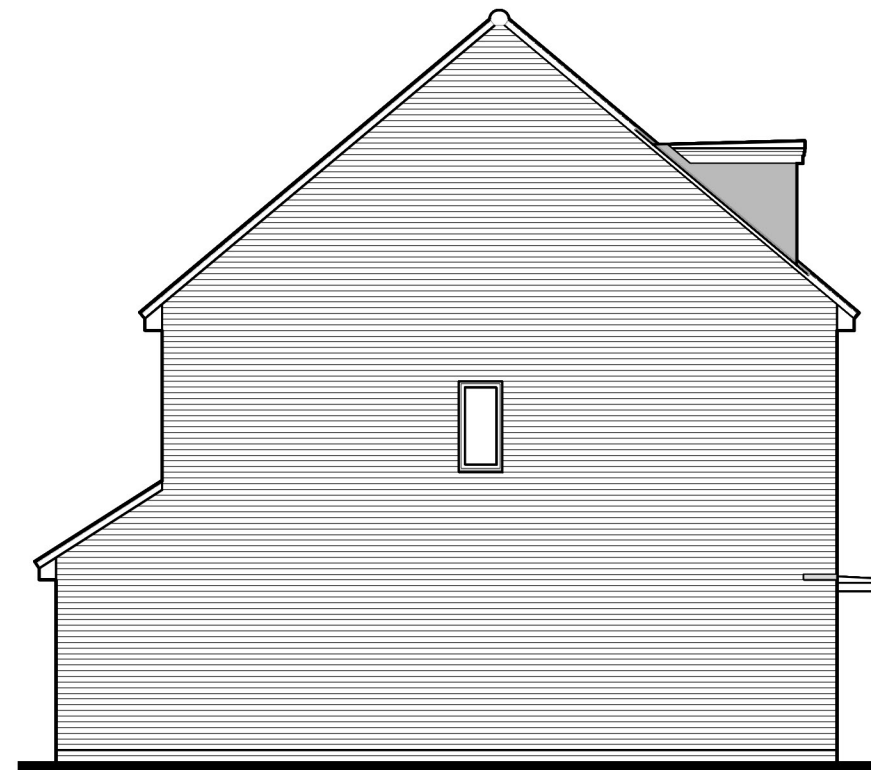

RVCL315
SIDE ELEVATION

MCQUEEN


CL BOARDED
RV315_315-1.PL-07

DATE: FEB 2024
SCALE: 1:100 @ A3


DRAWN: SG
CHECKED: GPM

103.56m²
1115ft²


BLOOR HOMES

 


Scale 1:100

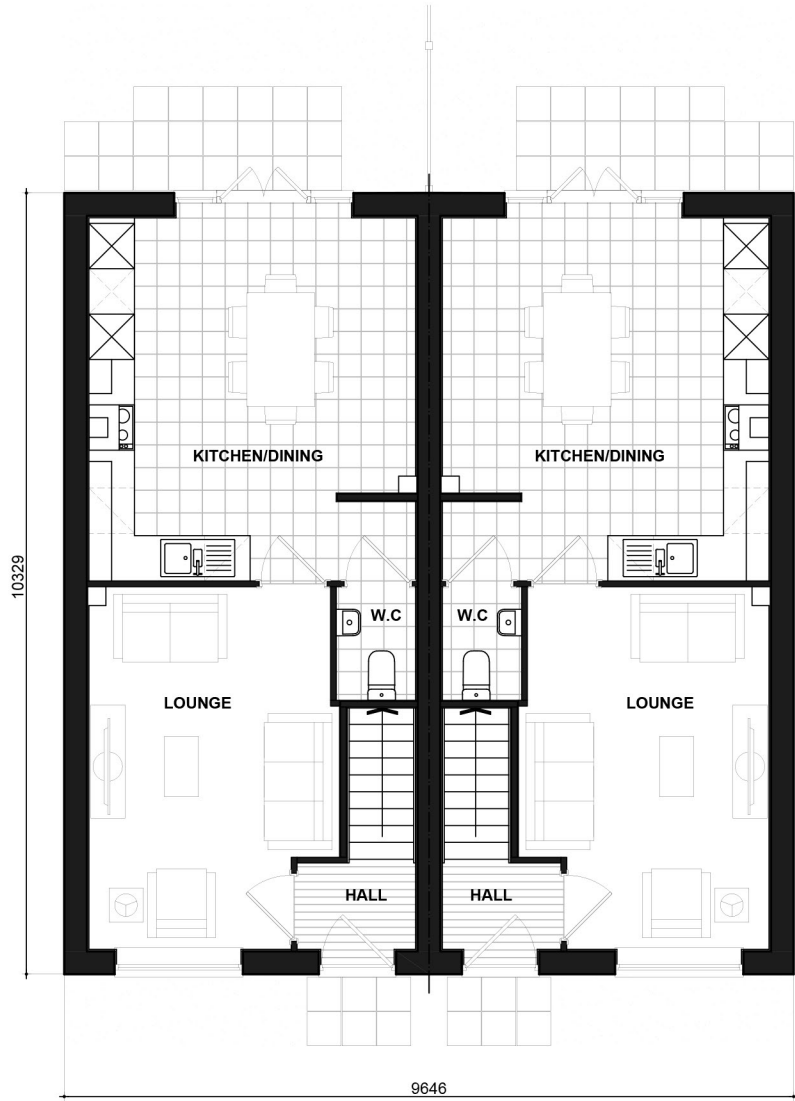

315SM
GROUND FLOOR PLAN

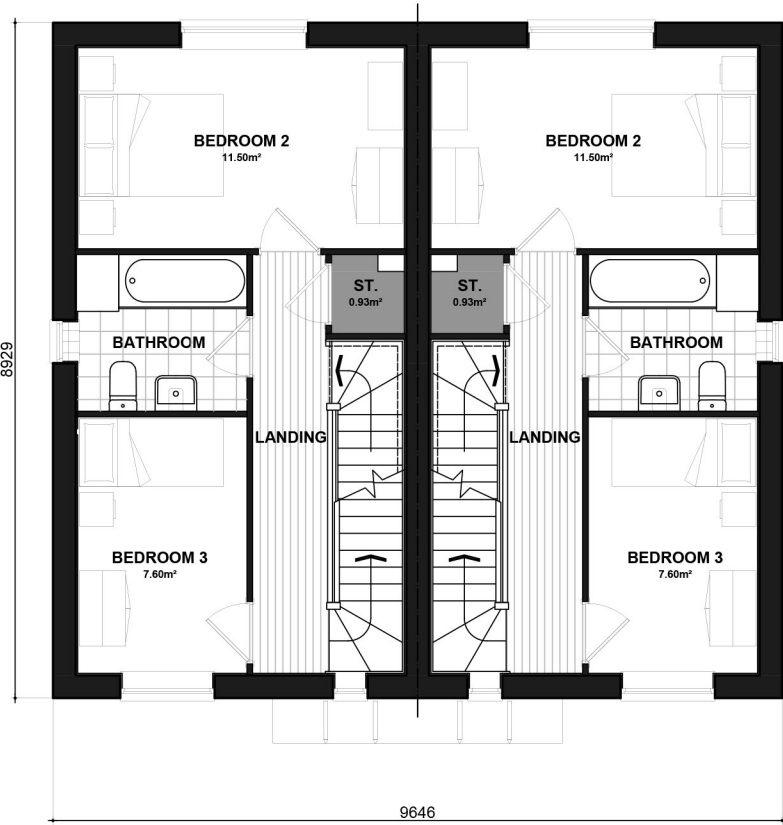

315SM
FIRST FLOOR PLAN

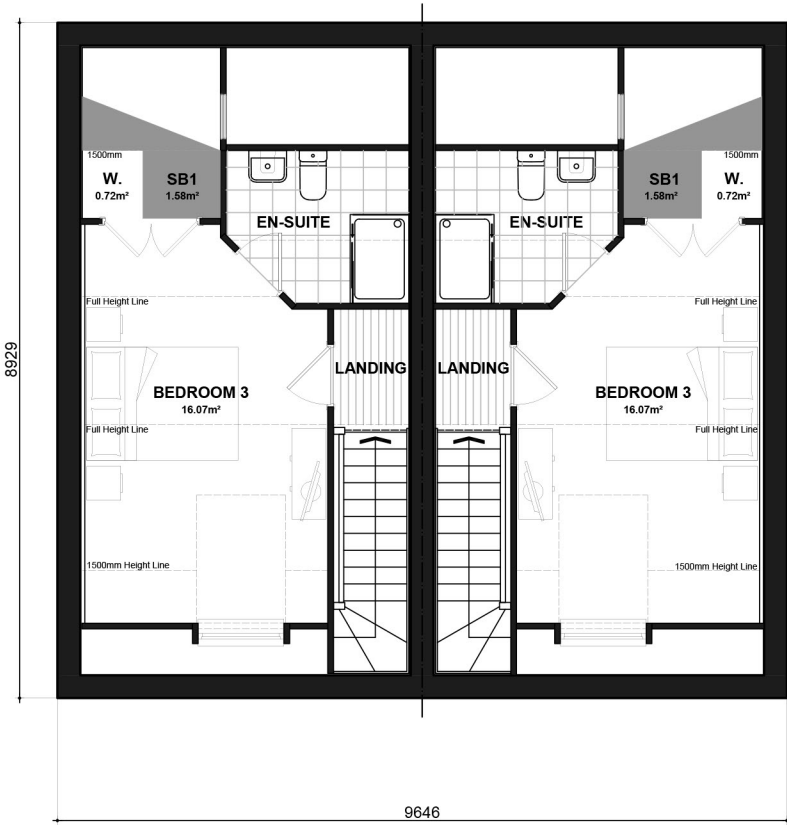

315SM
SECOND FLOOR PLAN

National Space Standards		
NSS.3B4P	Actual Area	NSS Requirement
Ground Floor Plan	41.80m²	
First Floor Plan	35.75m²	
Second Floor Plan	24.47m²	
Total Floor Area m²	102.01m²	90.00m²
Total Floor Area ft²	1098ft²	969ft²
Bedroom 1	16.07m²	11.5m²
Bedroom 2	11.50m²	11.5m²
Bedroom 3	7.60m²	7.5m²
Store	0.93m²	
Store Bedroom 1	1.58m²	
Built in Store Total	2.51m²	2.50m²

MCQUEEN


FLOOR PLANS

315SM_315SM-1.PL-06

DATE: FEB 2024 REV:
SCALE: 1:100 @ A3

DRAWN: SG 103.56m²
CHECKED: GPM 1115ft²



 


Scale 1:100




CL480
FRONT ELEVATION



CL480
SIDE ELEVATION

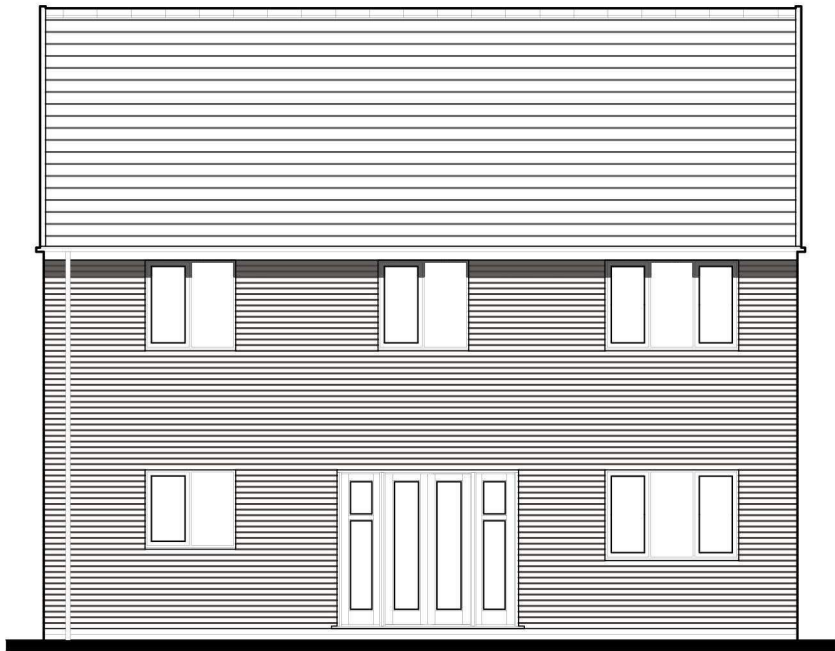

CL480
REAR ELEVATION

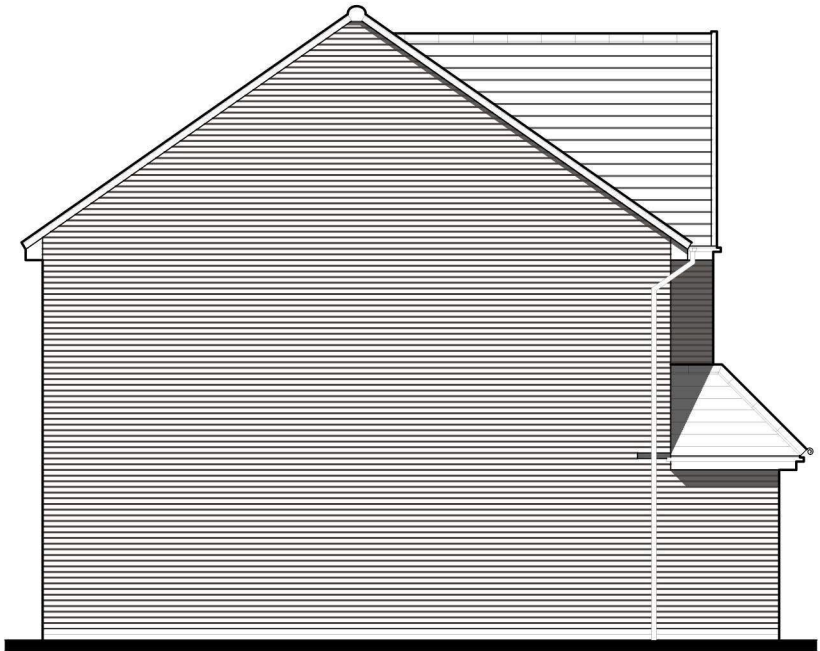

CL480
SIDE ELEVATION

Oulton

BRICK

CL404.PL-01


DATE: MAY 2020
SCALE: 1:100 @ A3

DRAWN: TBW
CHECKED: GPM


REV:

135.63m²
1460ft²


BLOOR HOMES

 

Scale 1:100

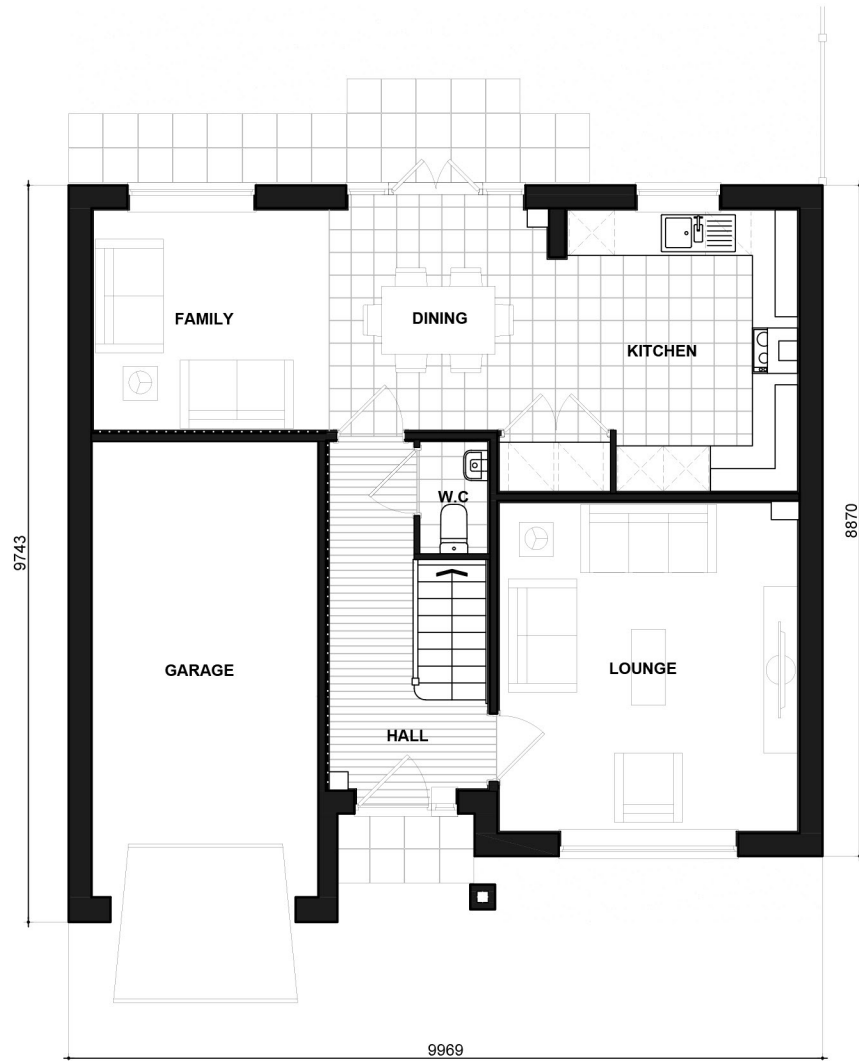

404
GROUND FLOOR PLAN

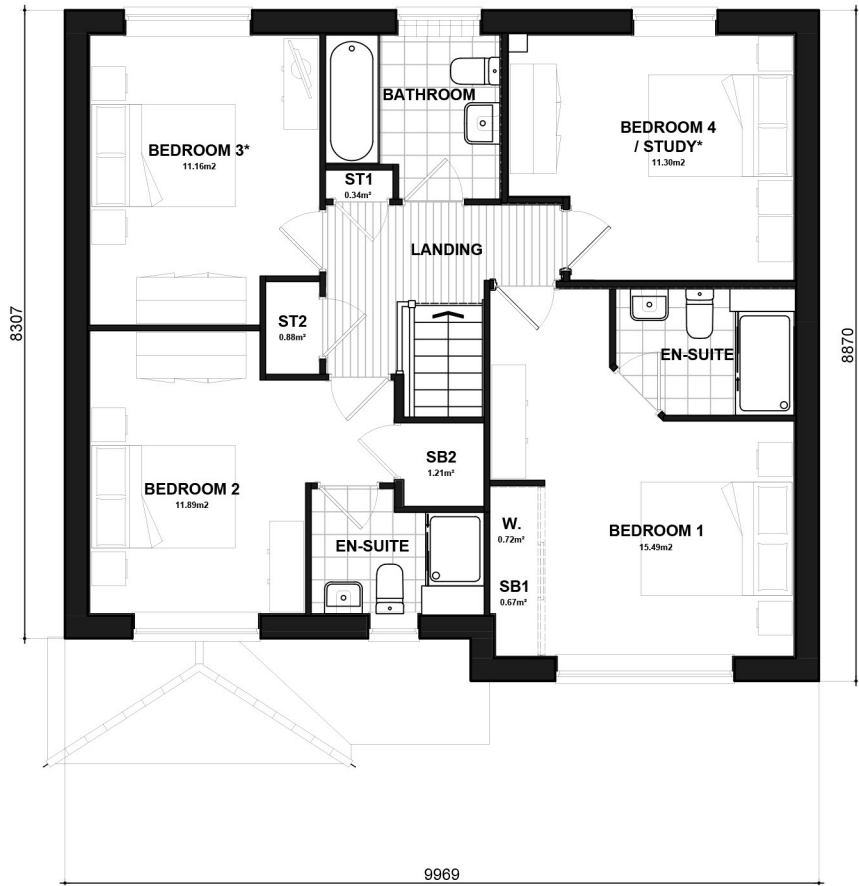

404
FIRST FLOOR PLAN

* Denotes floor areas shown to comply with National Described Space Standards (see schedule). Room layout shown as furnished and does not demonstrate compliance.

OULTON

FLOOR PLANS

CL404.PL-06

DATE: MAY 2023 REV:
SCALE: 1:100 @ A3

DRAWN: RW 134.14m²
CHECKED: GPM 1444ft²

