




Scale 1:100




FRONT ELEVATION

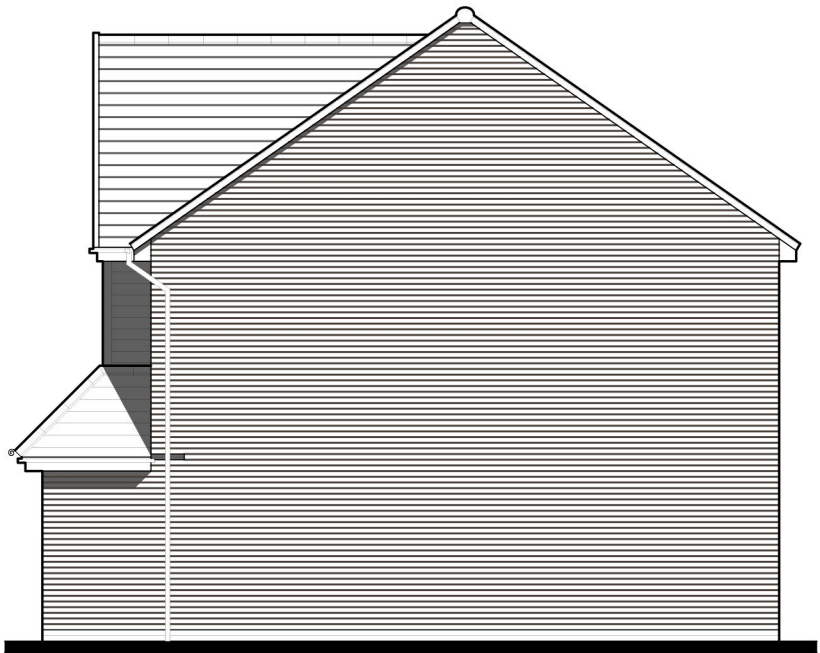

SIDE ELEVATION



REAR ELEVATION

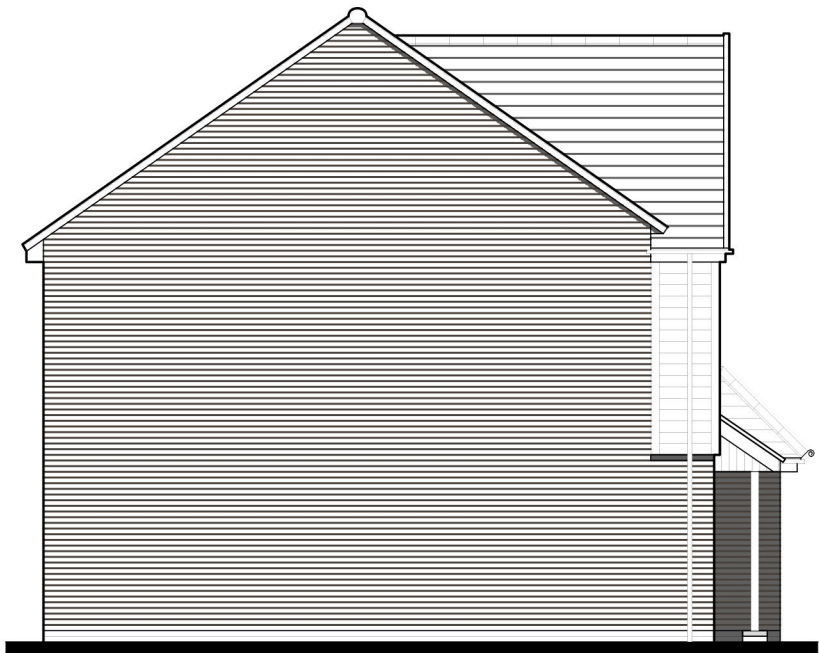

SIDE ELEVATION

Oulton

BOARDING

CL404-1.PL-02


DATE: MAY 2020
SCALE: 1:100 @ A3

REV:


DRAWN: TBW
CHECKED: GPM

135.63m²
1460ft²


BLOOR HOMES

 

Scale 1:100

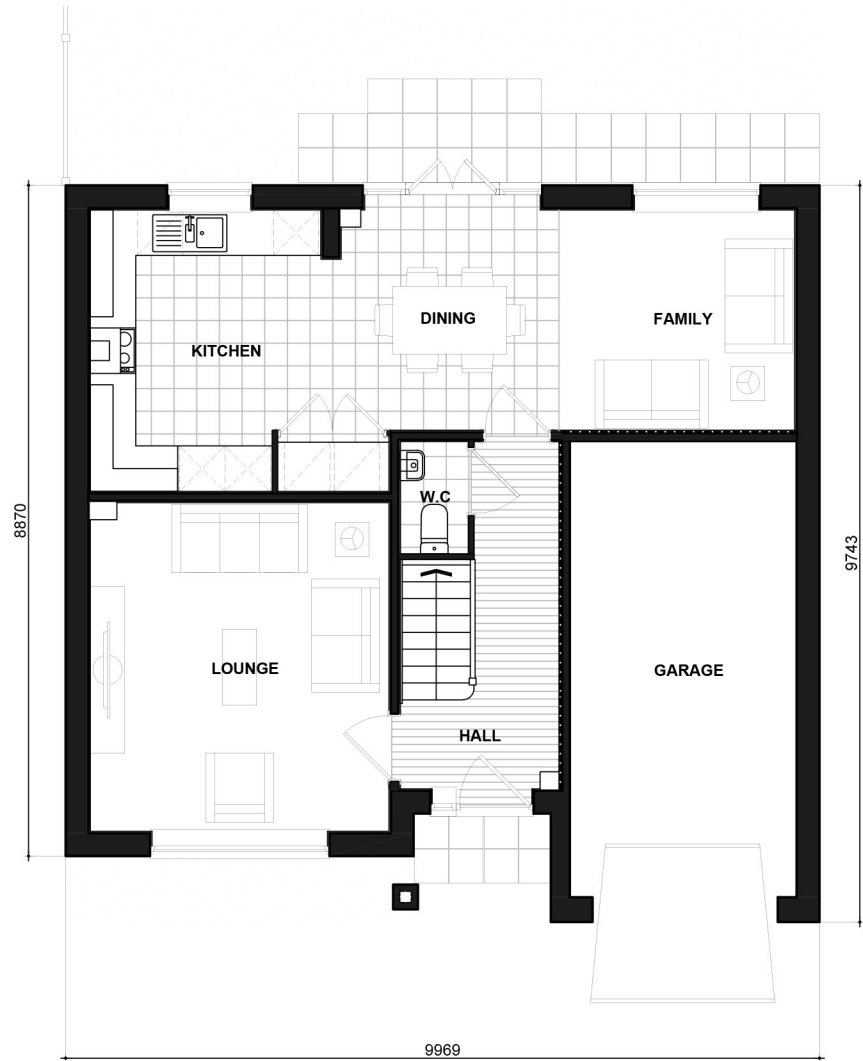

404-1
GROUND FLOOR PLAN

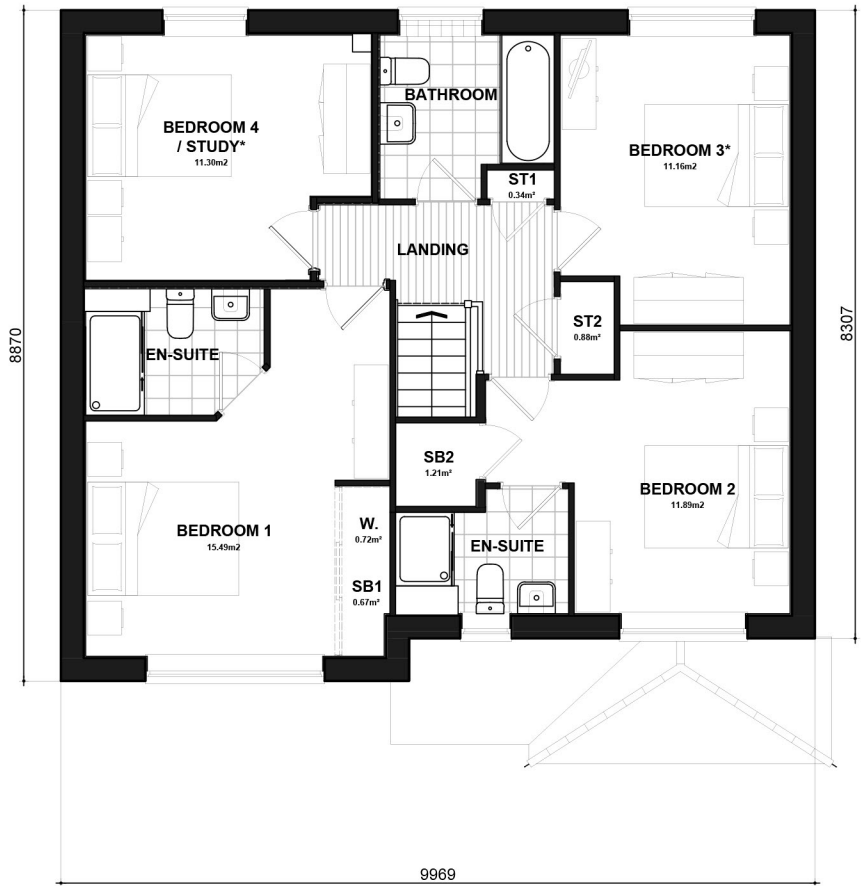

404-1
FIRST FLOOR PLAN


* Denotes floor areas shown to comply with National Described Space Standards (see schedule). Room layout shown as furnished and does not demonstrate compliance.

OULTON
FLOOR PLANS
CL404-1.PL-06

DATE: JUL 2023 REV:
SCALE: 1:100 @ A3

DRAWN: RW 134.14m²
CHECKED: GPM 1444ft²



 


Scale 1:100



CL2B4P
FRONT ELEVATION

CL2B4P-1

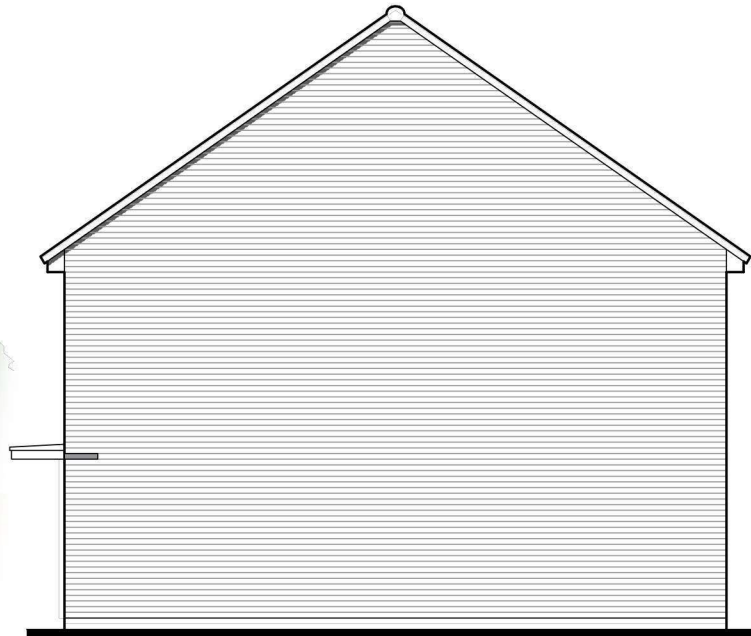


CL2B4P-1
SIDE ELEVATION




CL2B4P-1
REAR ELEVATION

CL2B4P

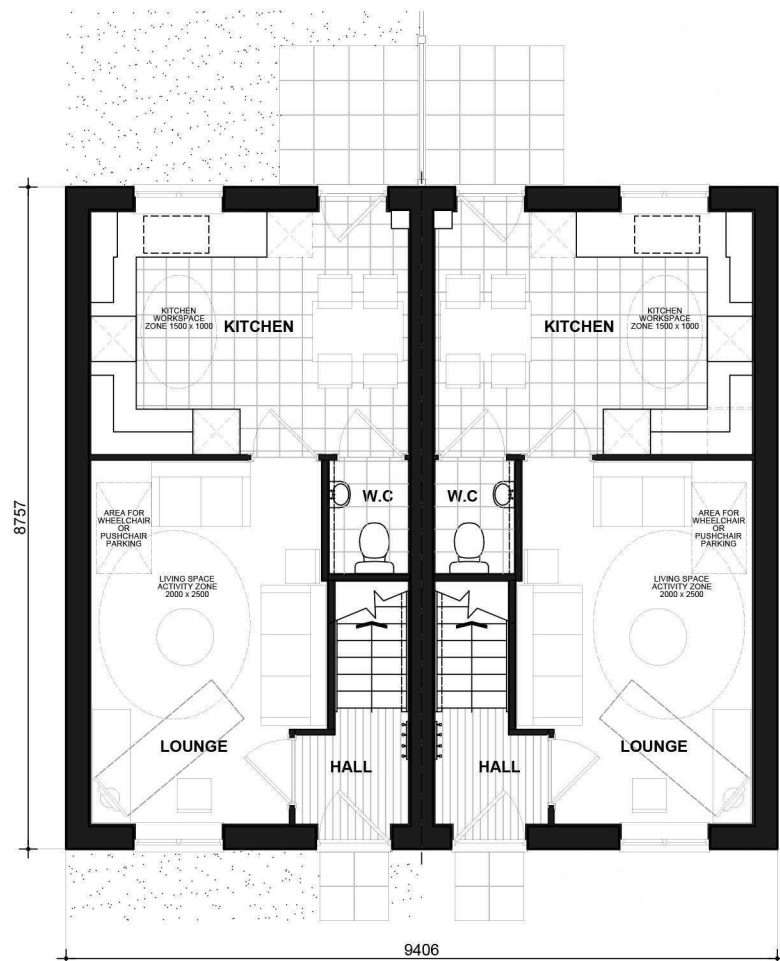

CL2B4P
GROUND FLOOR PLAN

CL2B4P-1

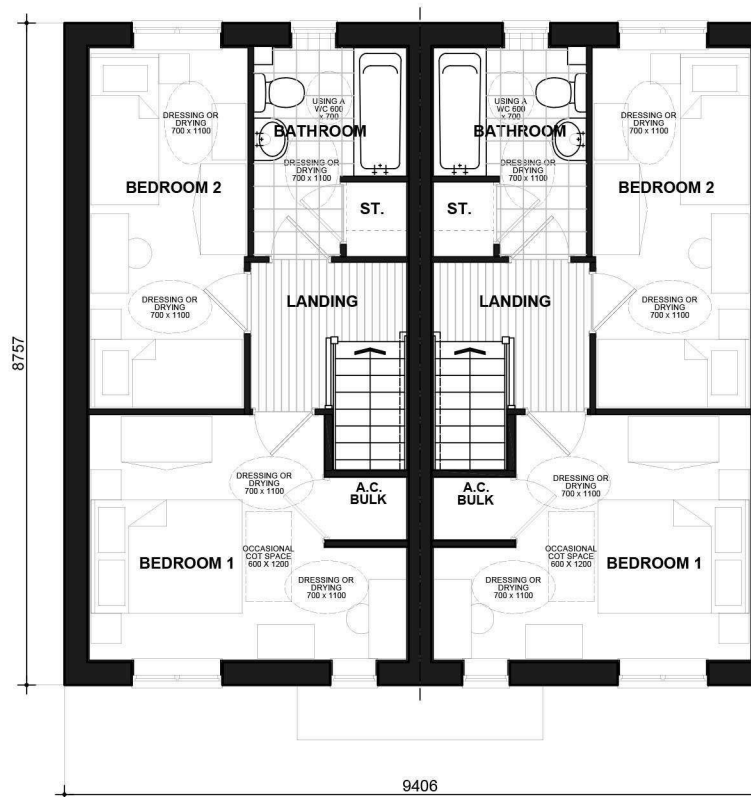

CL2B4P
FIRST FLOOR PLAN

CL2B4P-1

Sinclair
BRICK
CL2B4P.PL-01


DATE: FEB 2020
SCALE: 1:100 @ A3

REV:

DRAWN: DRW
CHECKED: GPM

68.06m²
733ft²


BLOOR HOMES

 


Scale 1:100




FRONT ELEVATION

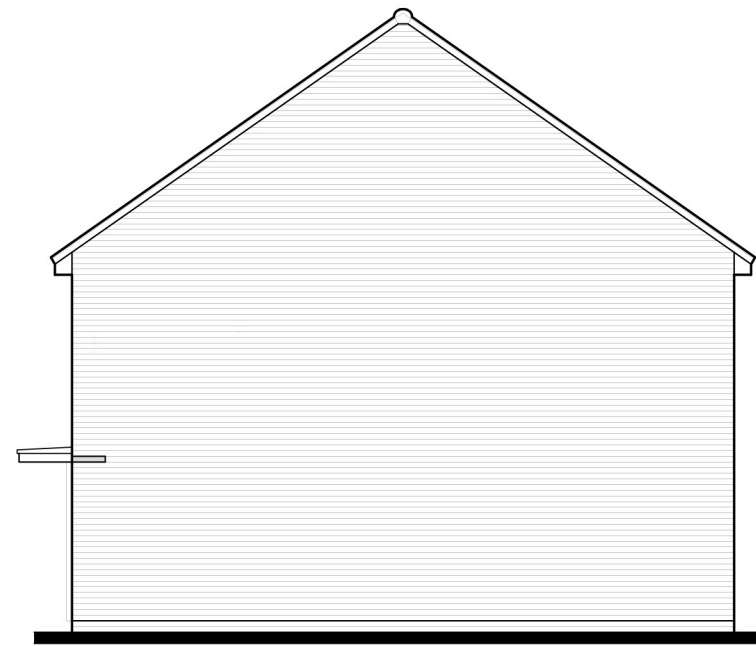

SIDE ELEVATION

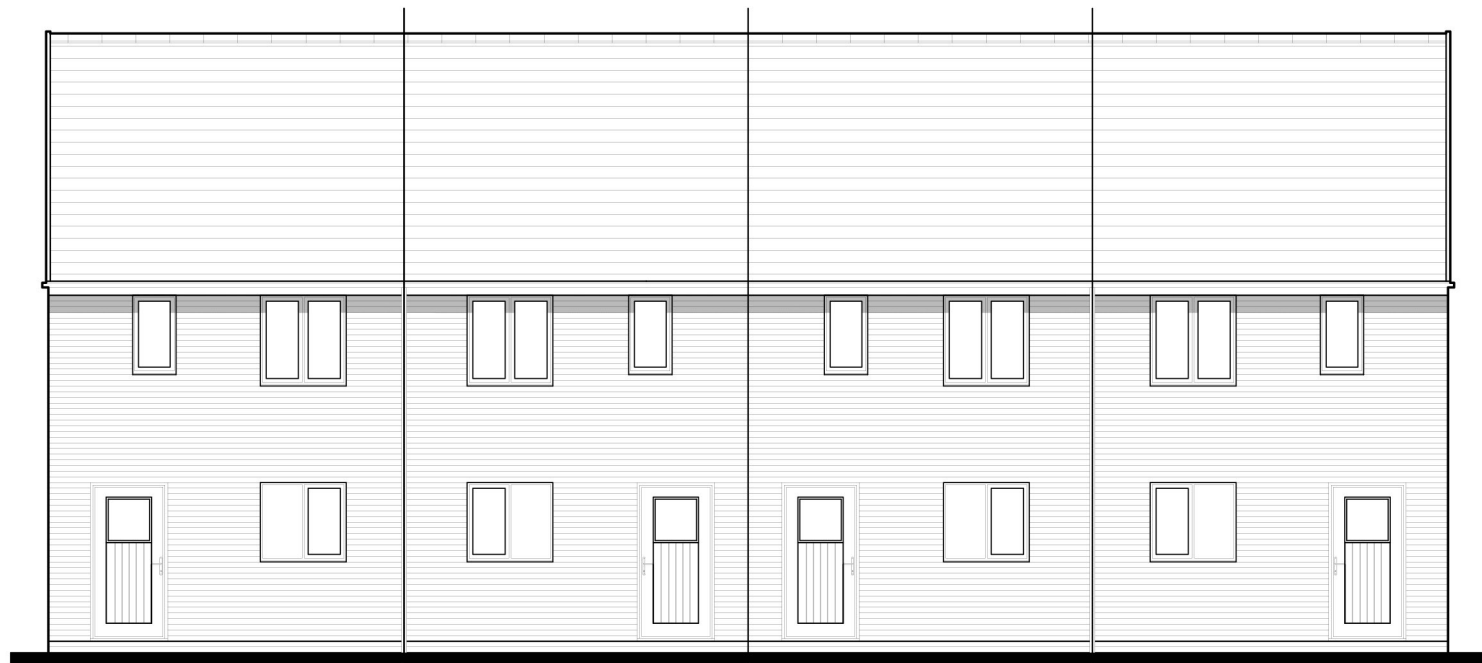

REAR ELEVATION

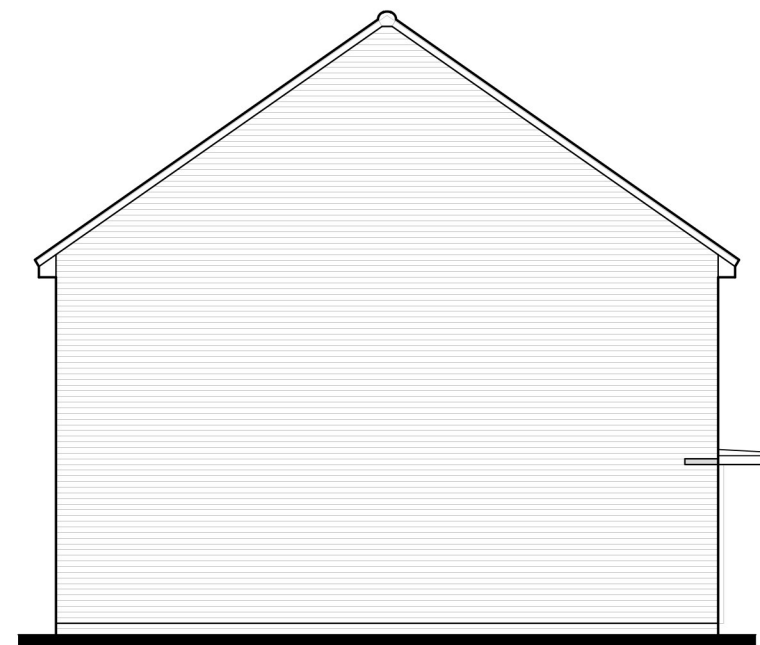


SIDE ELEVATION

SINCLAIR
CL BRICK
CL861.PL-01


DATE: JUNE 2023 REV:
SCALE: 1:100 @ A3

DRAWN: MJE 68.06m²
CHECKED: GPM 733ft²


BLOOR HOMES

 

Scale 1:100

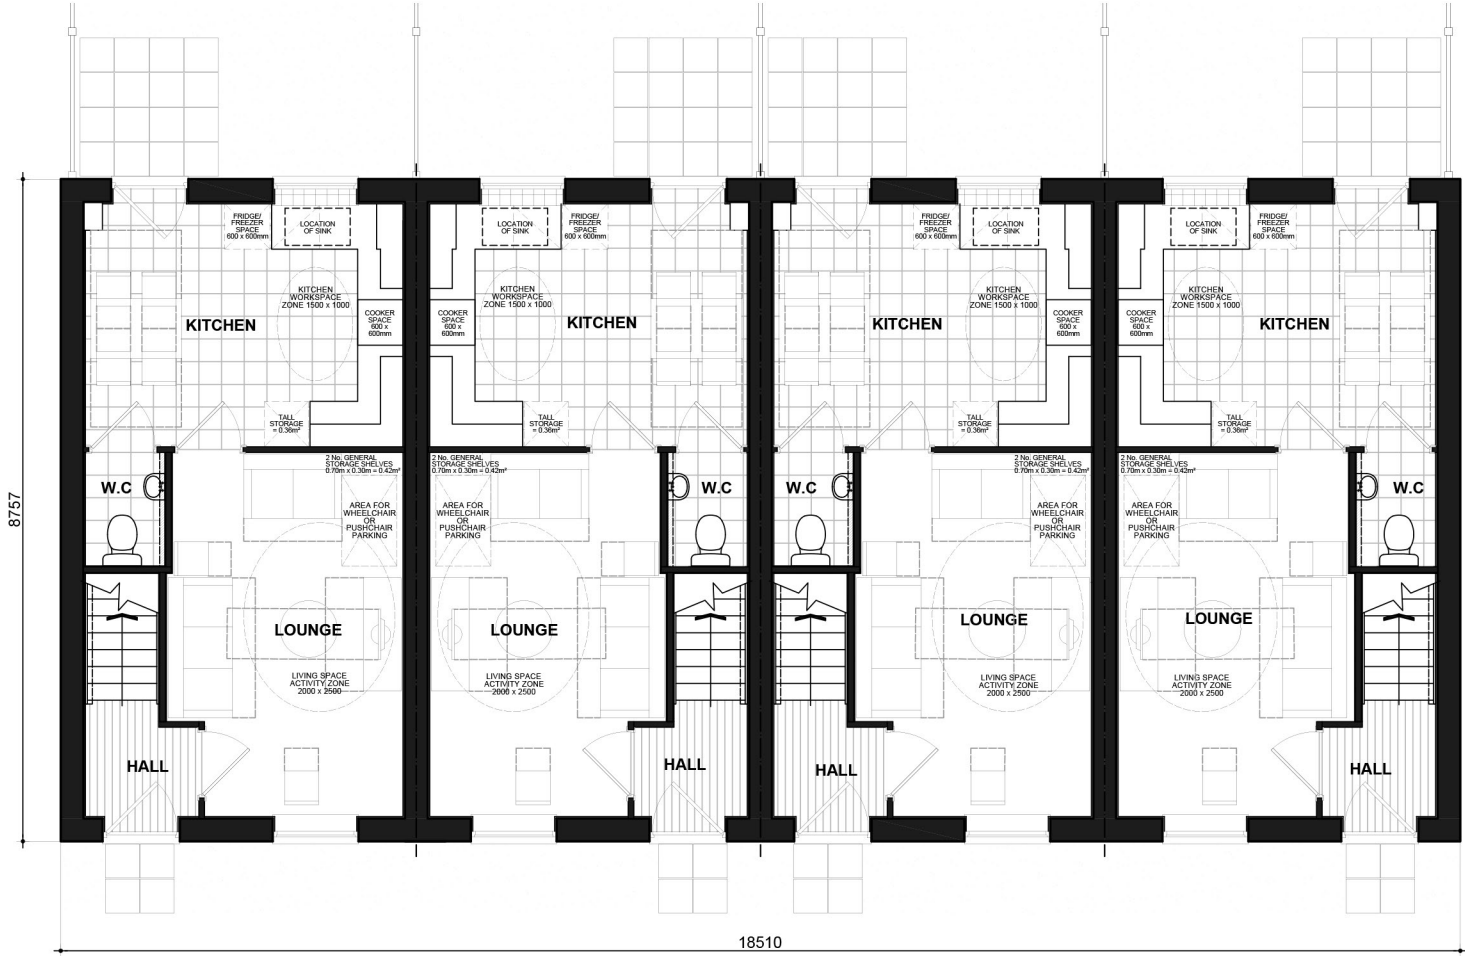

GROUND FLOOR PLAN

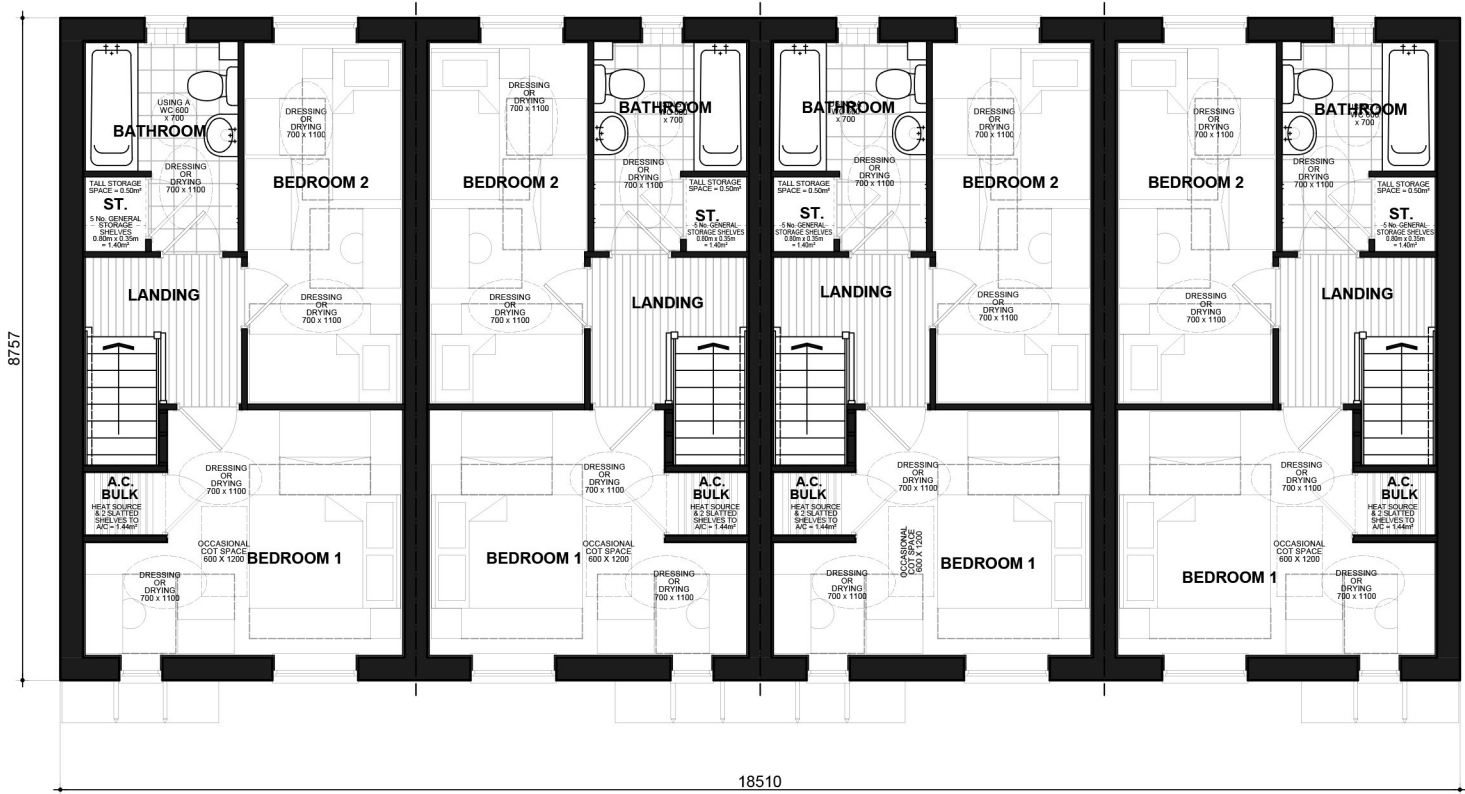


FIRST FLOOR PLAN

SINCLAIR
FLOOR PLANS
CL861.PL-03

DATE: JUNE 2023 REV:
SCALE: 1:100 @ A3

DRAWN: MJE 68.06m²
CHECKED: GPM 733ft²


BLOOR HOMES®

 

Scale 1:100




FRONT ELEVATION

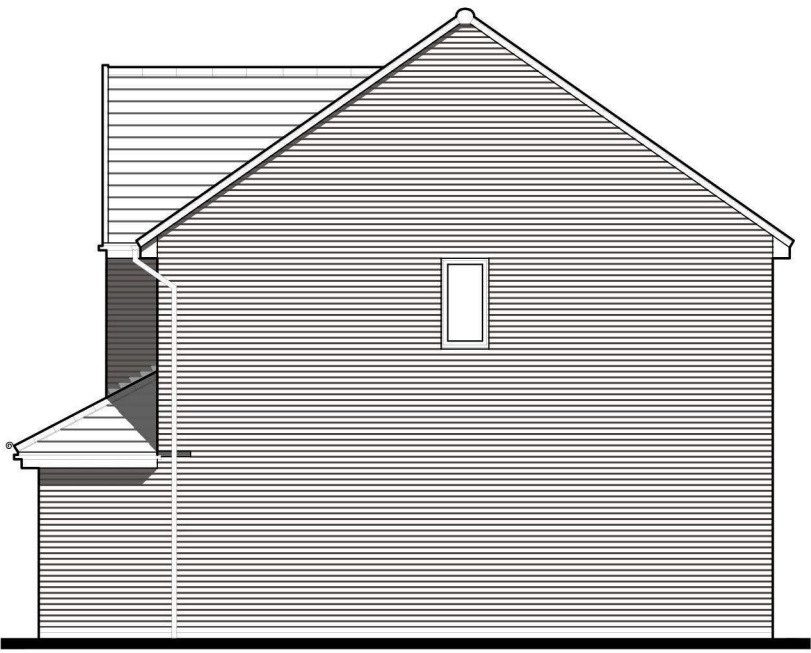

SIDE ELEVATION



REAR ELEVATION

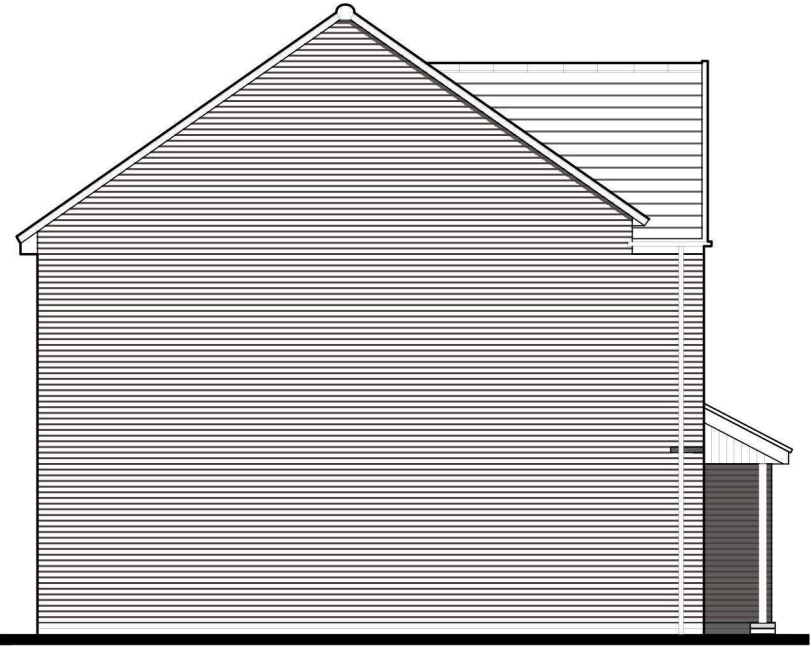


SIDE ELEVATION

Skelton
BRICK
CL474-1.PL-01

DATE: MAY 2020 REV:
SCALE: 1:100 @ A3


DRAWN: TBW 118.47m²
CHECKED: GPM 1275ft²

 

Scale 1:100



GROUND FLOOR PLAN

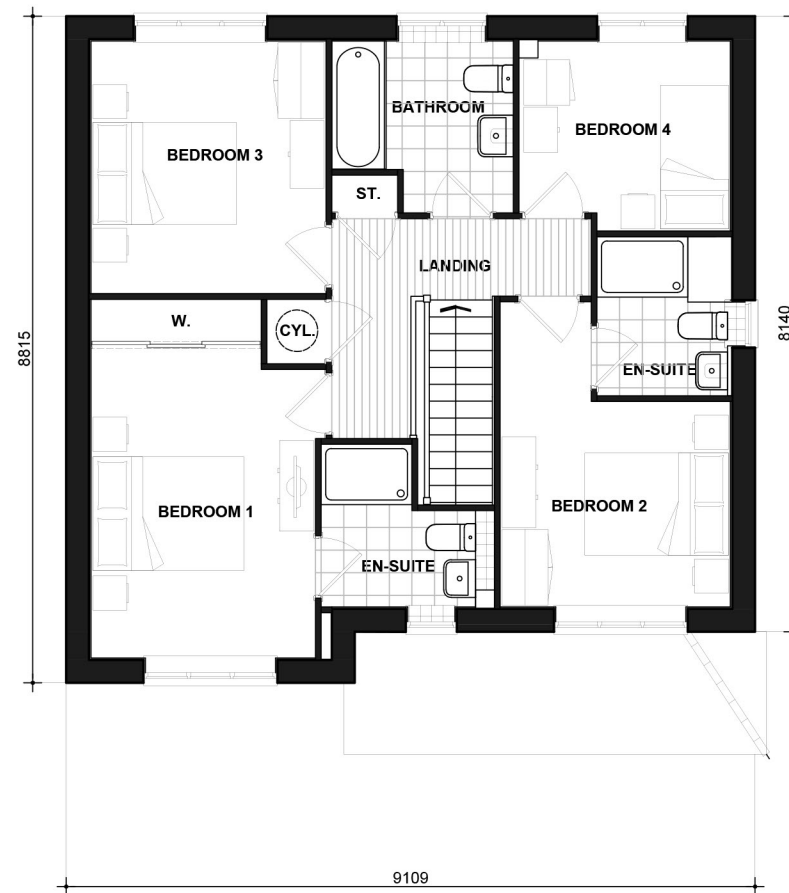

FIRST FLOOR PLAN

Skelton

CL474-1.PL-05

DATE: JUNE 2019 REV:
SCALE: 1:100 @ A3

DRAWN: JDT 118.47m²
CHECKED: GPM 1275ft²

BLOOR HOMES



Scale 1:100



FRONT ELEVATION



FRONT ELEVATION



SIDE ELEVATION



REAR ELEVATION

Storer Sorley

BRICK

CL868.PL-01

DATE: **SEP 2020**


REV:

SCALE: **1:100 @ A3**

DRAWN: **MJE**
CHECKED: **GPM**

82.21m²
885ft²


BLOOR HOMES

 

Scale 1:100



GROUND FLOOR PLAN

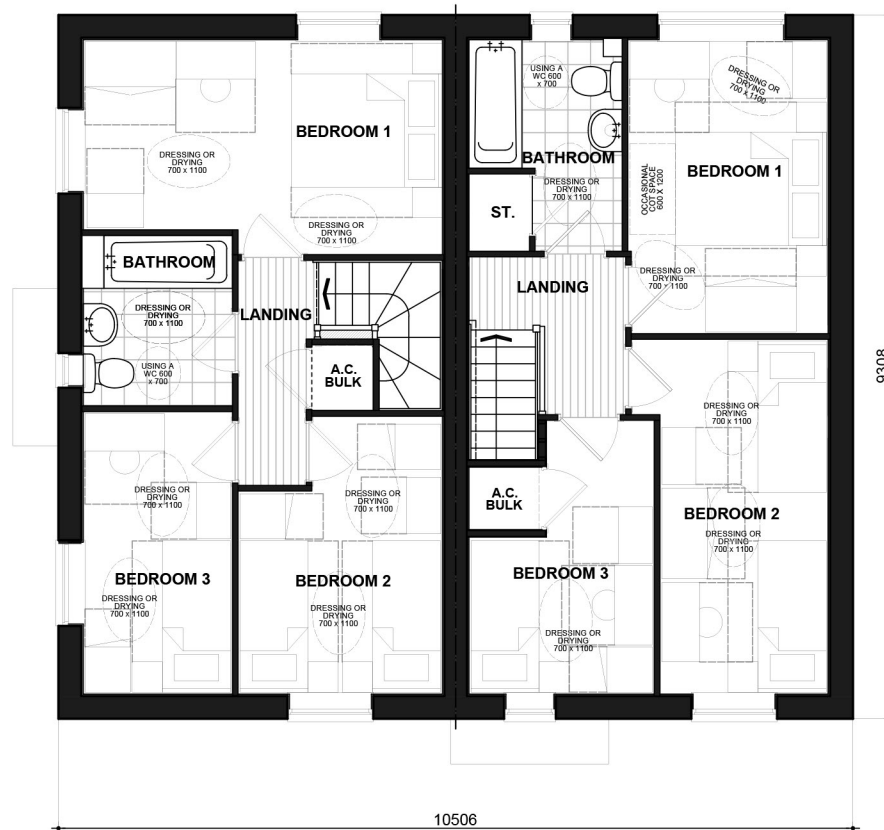

FIRST FLOOR PLAN

**STORER
SORLEY**

FLOOR PLANS
CL868.PL-08

DATE: **MAR 2023** REV:
SCALE: **1:100 @ A3**

DRAWN: **RW** 82.21m²/885 ft²
CHECKED: **GPM** 82.21m²/885 ft²

BLOOR HOMES



Scale 1:100



FRONT ELEVATION



FRONT ELEVATION



SIDE ELEVATION



REAR ELEVATION

Storer Sorley

BRICK

CL868-1.PL-01

DATE: SEP 2020


REV:

SCALE: 1:100 @ A3


DRAWN: MJE
CHECKED: GPM

82.21m²
885ft²


BLOOR HOMES

 

Scale 1:100

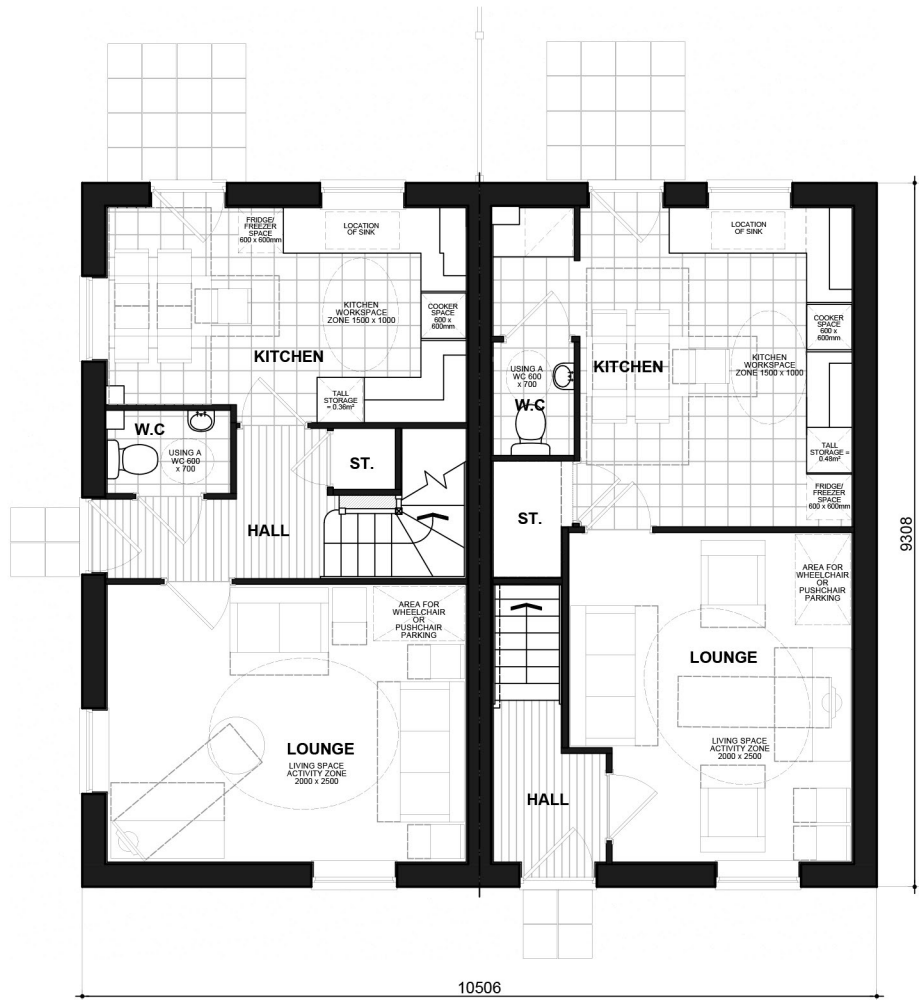

GROUND FLOOR PLAN

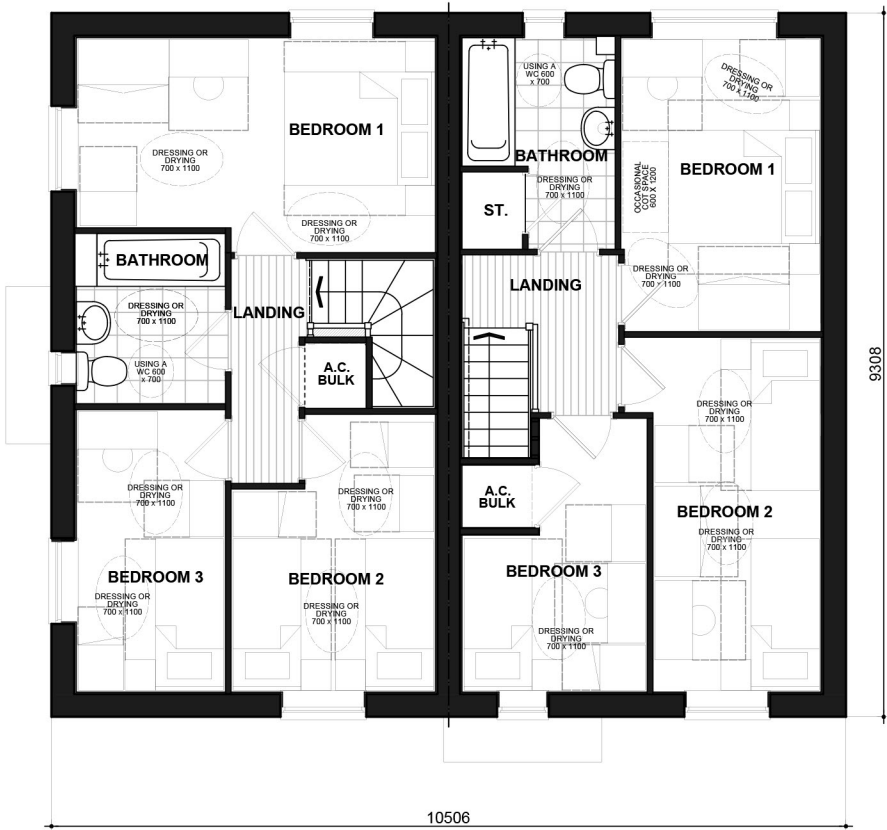

FIRST FLOOR PLAN

**STORER
SORLEY**

FLOOR PLANS
CL868.PL-08

DATE: **MAR 2023** REV:
SCALE: **1:100 @ A3**

DRAWN: **RW** 82.21m²/885 ft²
CHECKED: **GPM** 82.21m²/885 ft²

BLOOR HOMES[®]



Scale 1:100



FRONT ELEVATION



SIDE ELEVATION



REAR ELEVATION



SIDE ELEVATION

Verwood
BRICK

CL405-1.PL-01

DATE: MARCH 2020 REV:
SCALE: 1:100 @ A3

DRAWN: JG 137.65m²
CHECKED: GPM 1482ft²

BLOOR HOMES



Scale 1:100



FRONT ELEVATION



SIDE ELEVATION



REAR ELEVATION




SIDE ELEVATION

Verwood RENDER CL405-1.PL-03

DATE: MARCH 2020 REV:
SCALE: 1:100 @ A3

DRAWN: JG 137.65m²
CHECKED: GPM 1482ft²

BLOOR HOMES

 

Scale 1:100
Issue 4.8



GROUND FLOOR PLAN



FIRST FLOOR PLAN

Verwood

CL405-1.PL-05

DATE: JULY 2019 REV:
SCALE: 1:100 @ A3

DRAWN: JDT 139.14 m²
CHECKED: GPM 1498 ft²

BLOOR HOMES®



Scale 1:100



FRONT ELEVATION



SIDE ELEVATION



REAR ELEVATION



SIDE ELEVATION

Watercroft Render

RVCL403.PL-01

DATE: JAN 2021 REV:
SCALE: 1:100 @ A3

DRAWN: MJE 120.33m²
CHECKED: GPM 1295ft²

BLOOR HOMES