



Scale 1:100

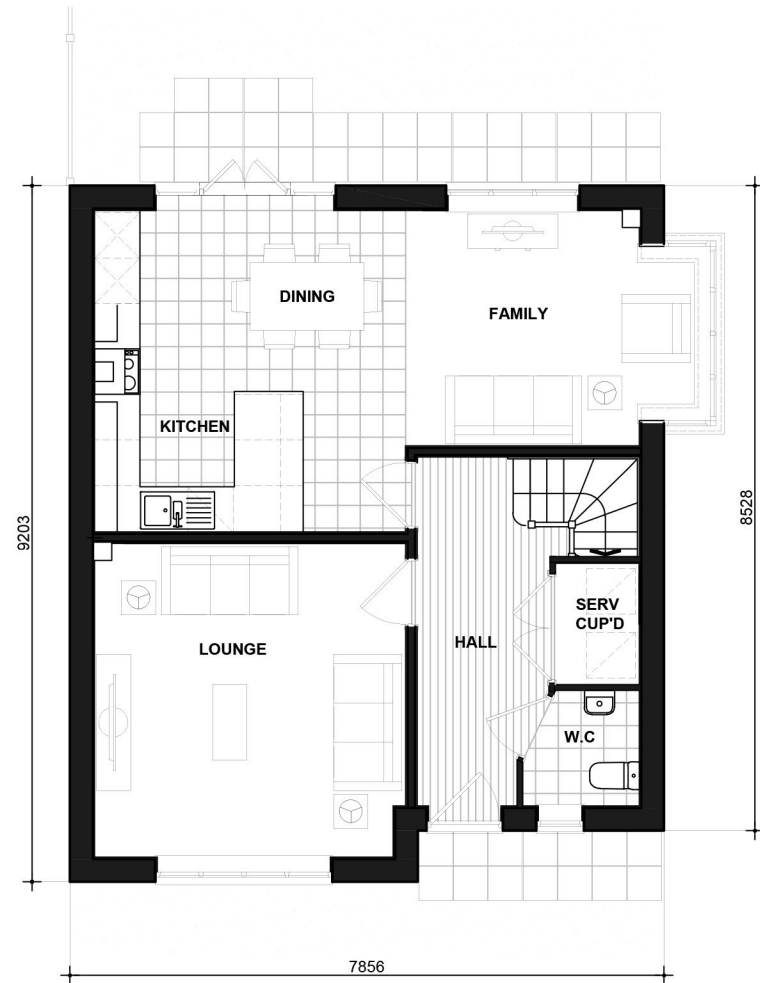

GROUND FLOOR PLAN

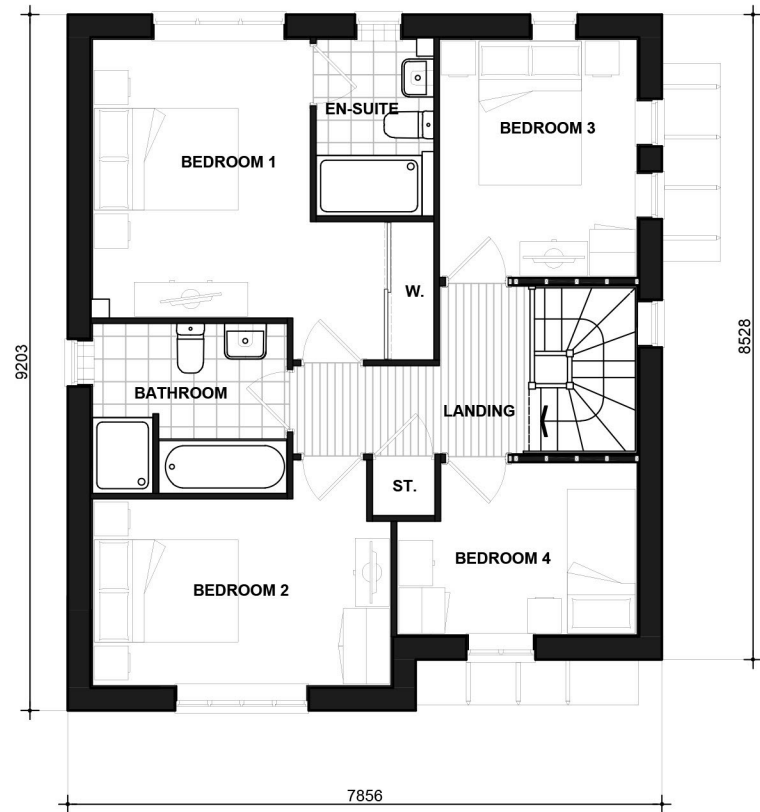


FIRST FLOOR PLAN

Watercroft

RVCL403.PL-06

DATE: JAN 2021 REV:
SCALE: 1:100 @ A3
DRAWN: MF 121.81m²
CHECKED: GPM 1311ft²



 

Scale 1:100



FRONT ELEVATION



SIDE ELEVATION



REAR ELEVATION



SIDE ELEVATION

WATERCROFT
CL BOARDED

RVCL403-1.PL-03


DATE: MAY 2023
SCALE: 1:100 @ A3

REV:

DRAWN: RW
CHECKED: GPM

120.33m²
1295ft²

BLOOR HOMES

 

FRONT ELEVATION



SIDE ELEVATION



REAR ELEVATION



SIDE ELEVATION


Watercroft Render

RVCL403-1.PL-01


DATE: JAN 2021 REV:
SCALE: 1:100 @ A3

DRAWN: MJE 120.33m²
CHECKED: GPM 1295ft²


BLOOR HOMES

 

Scale 1:100

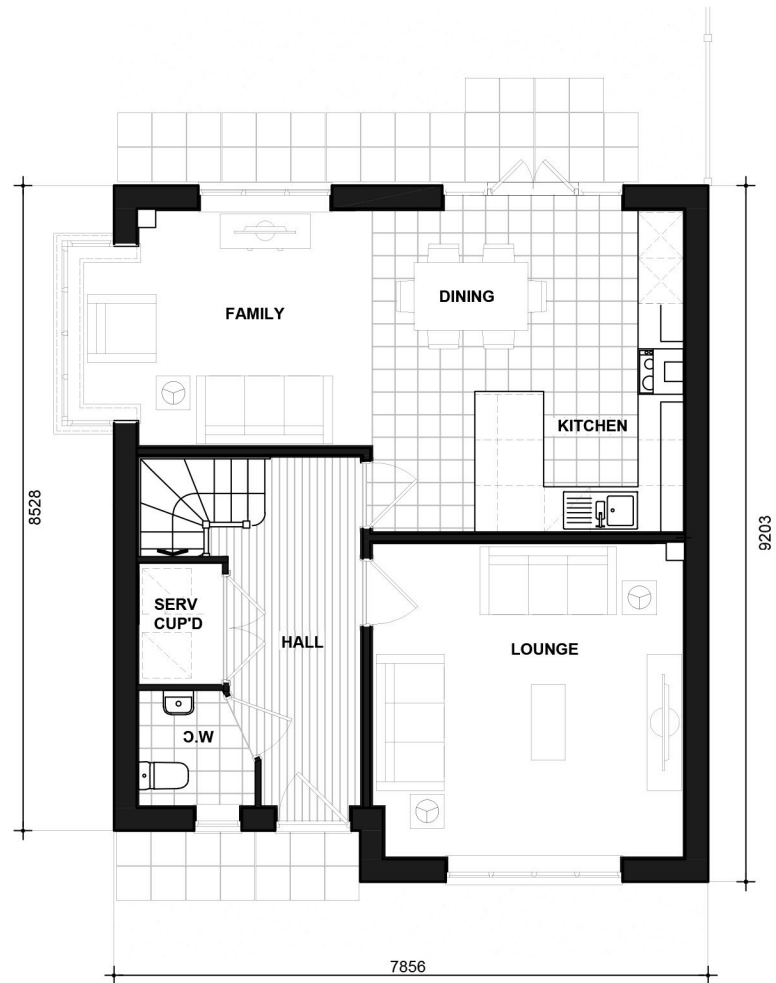

GROUND FLOOR PLAN

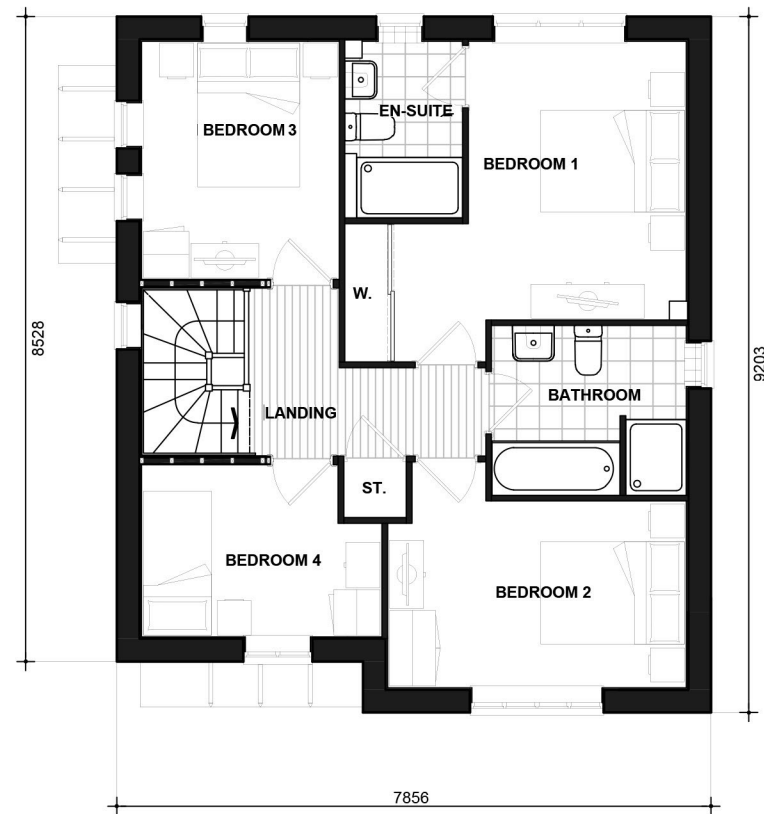

FIRST FLOOR PLAN

Watercroft

RVCL403-1.PL-06


DATE: JAN 2021
SCALE: 1:100 @ A3

DRAWN: MF
CHECKED: GPM

REV:

121.81m²
1311ft²

BLOOR HOMES[®]

 


Scale 1:100



FRONT ELEVATION



SIDE ELEVATION

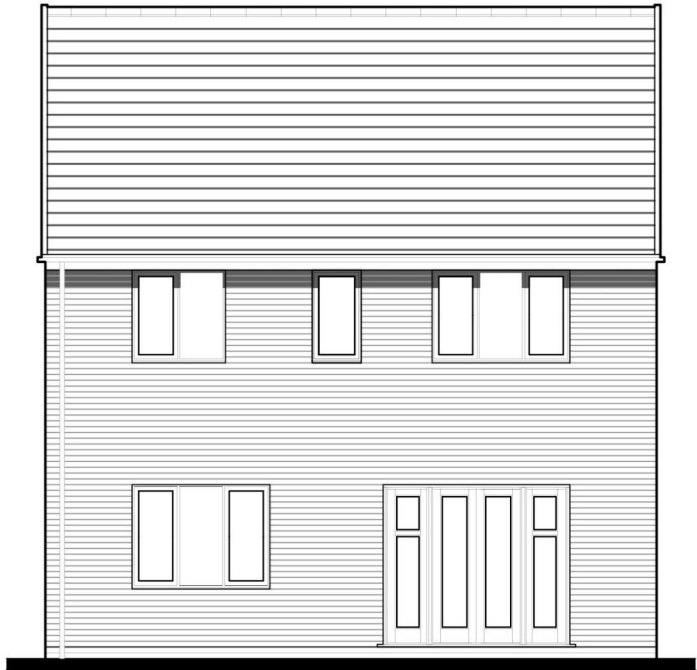

REAR ELEVATION



SIDE ELEVATION


Wetton
BRICK

CL411.PL-01

DATE: FEB 2020 REV:
SCALE: 1:100 @ A3

DRAWN: MF 120.33m²
CHECKED: GPM 1295ft²

BLOOR HOMES[®]

 


Scale 1:100



FRONT ELEVATION



SIDE ELEVATION

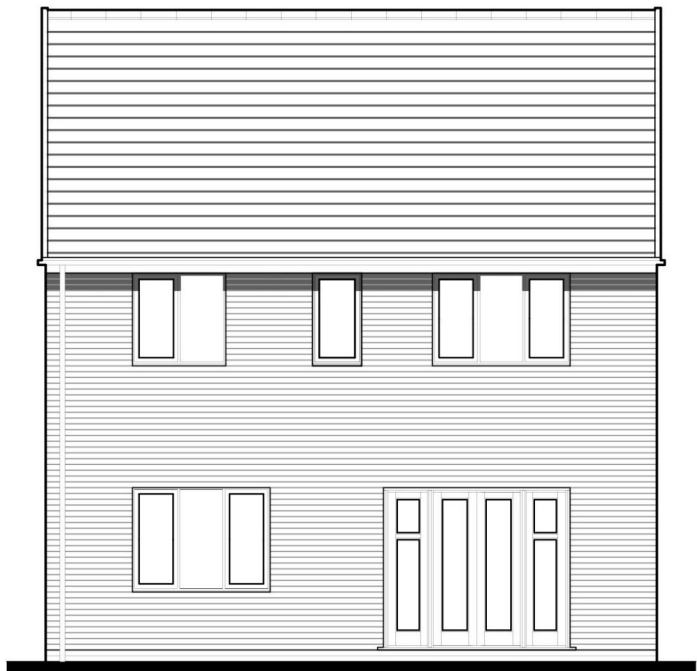

REAR ELEVATION



SIDE ELEVATION

WETTON

BOARDING

CL411.PL-02


DATE: FEB 2020
SCALE: 1:100 @ A3

DRAWN: MF
CHECKED: GPM


REV:

120.33m²
1295ft²


BLOOR HOMES

 

Scale 1:100

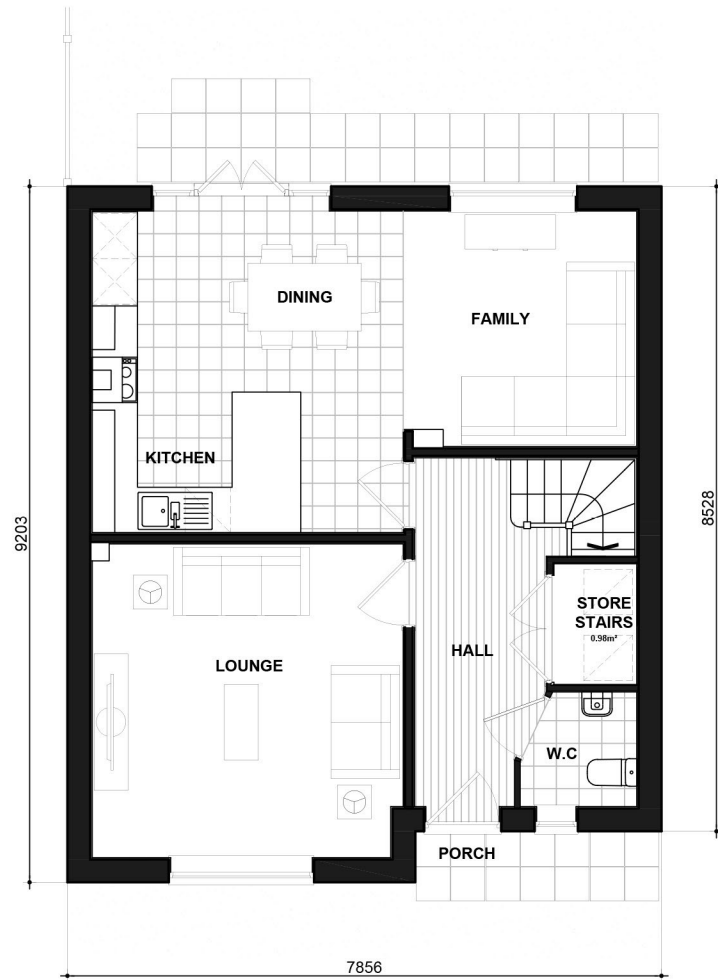

411
GROUND FLOOR PLAN

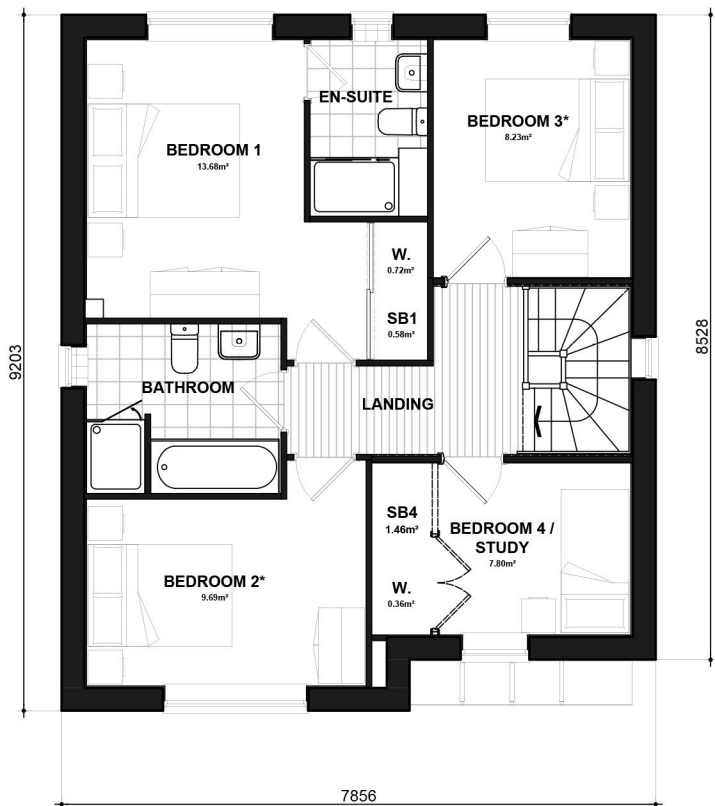

411
FIRST FLOOR PLAN

★ Denotes floor areas shown to comply with National Described Space Standards (see schedule). Room layout shown as furnished and does not demonstrate compliance.


WETTON
FLOOR PLANS

CL411.PL-06

DATE: MAY 2023 REV:
SCALE: 1:100 @ A3

DRAWN: RW 120.33m²
CHECKED: GPM 1295ft²

BLOOR HOMES®

 


Scale 1:100



FRONT ELEVATION



SIDE ELEVATION

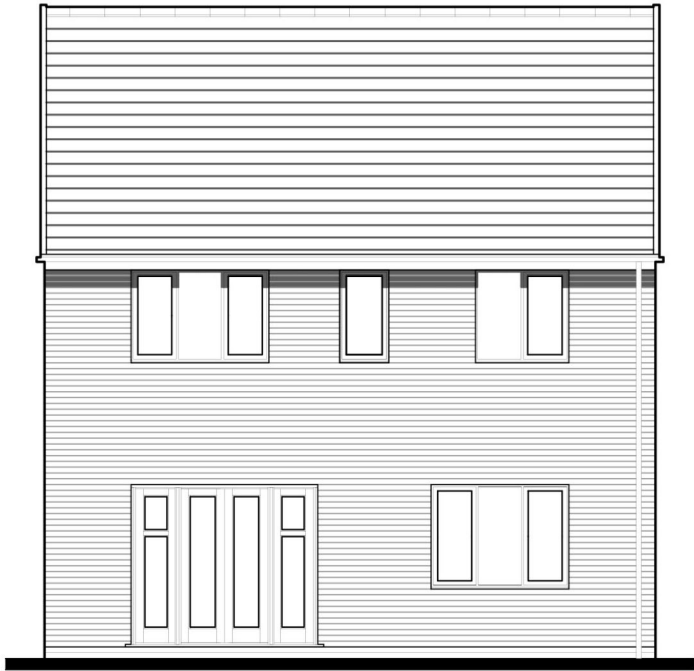

REAR ELEVATION



SIDE ELEVATION

Wetton

BRICK

CL411-1.PL-01

DATE: FEB 2020 REV:
SCALE: 1:100 @ A3

DRAWN: MF 120.33m²
CHECKED: GPM 1295ft²

BLOOR HOMES[®]




Scale 1:100



FRONT ELEVATION



SIDE ELEVATION

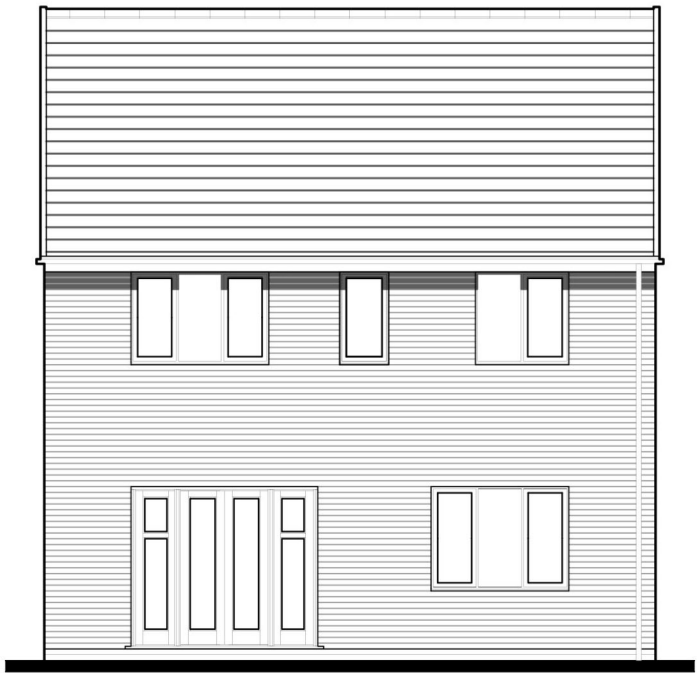

REAR ELEVATION




SIDE ELEVATION

Wetton BOARDING


CL411-1.PL-02

DATE: FEB 2020 REV:
SCALE: 1:100 @ A3


DRAWN: MF 120.33m²
CHECKED: GPM 1295ft²

 

Scale 1:100

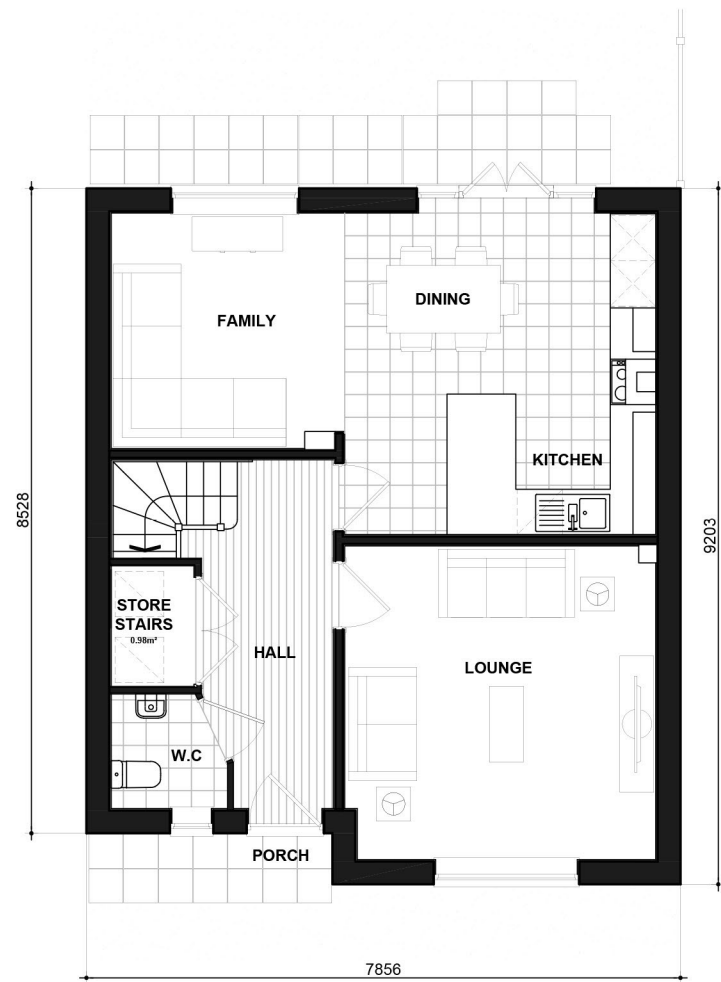

GROUND FLOOR PLAN

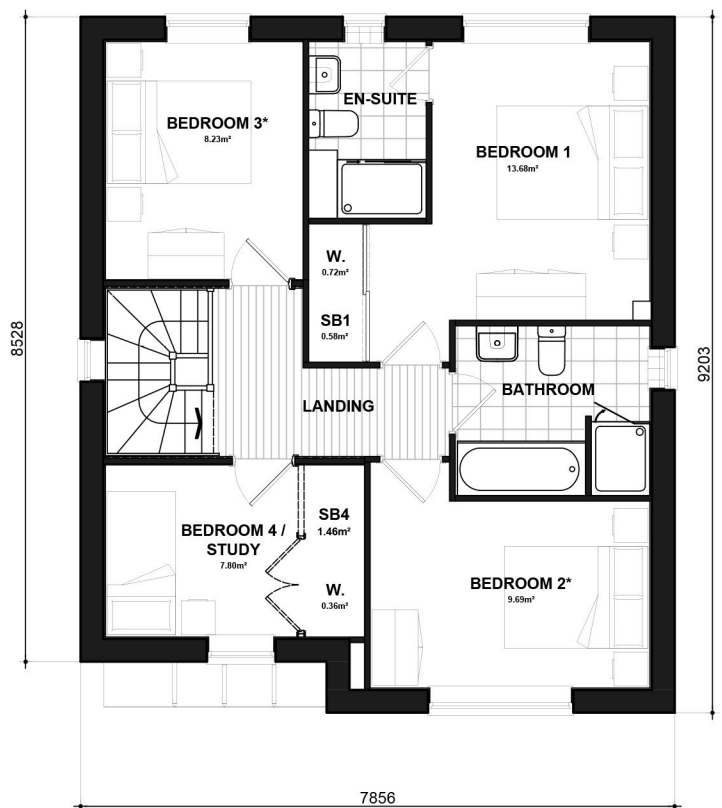

FIRST FLOOR PLAN

* Denotes floor areas shown to comply with National Described Space Standards (see schedule). Room layout shown as furnished and does not demonstrate compliance.


WETTON
FLOOR PLANS

CL411-1.PL-06


DATE: JUN 2023 REV:
SCALE: 1:100 @ A3

DRAWN: RW 120.33m²
CHECKED: GPM 1295ft²


BLOOR HOMES®

 

FRONT ELEVATION

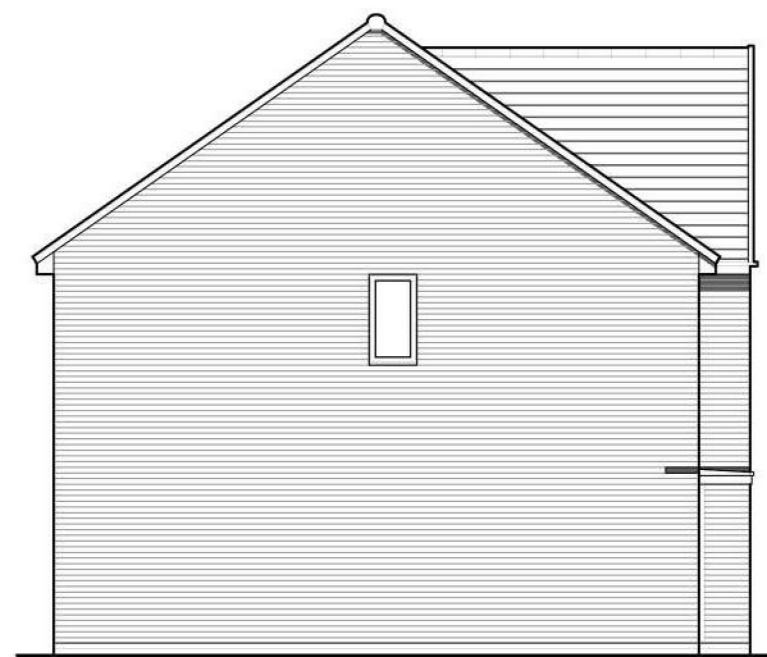

SIDE ELEVATION

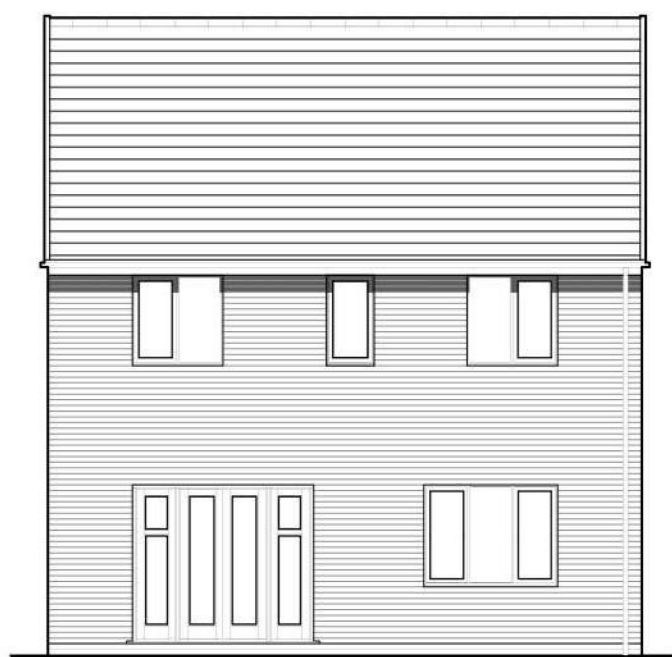

REAR ELEVATION




SIDE ELEVATION

Whalton
BRICK
CL310-1.PL-01


DATE: JULY 2022 REV:
SCALE: 1:100 @ A3

DRAWN: EF 121.81m²
CHECKED: - 1311ft²


BLOOR HOMES

 

Scale 1:100

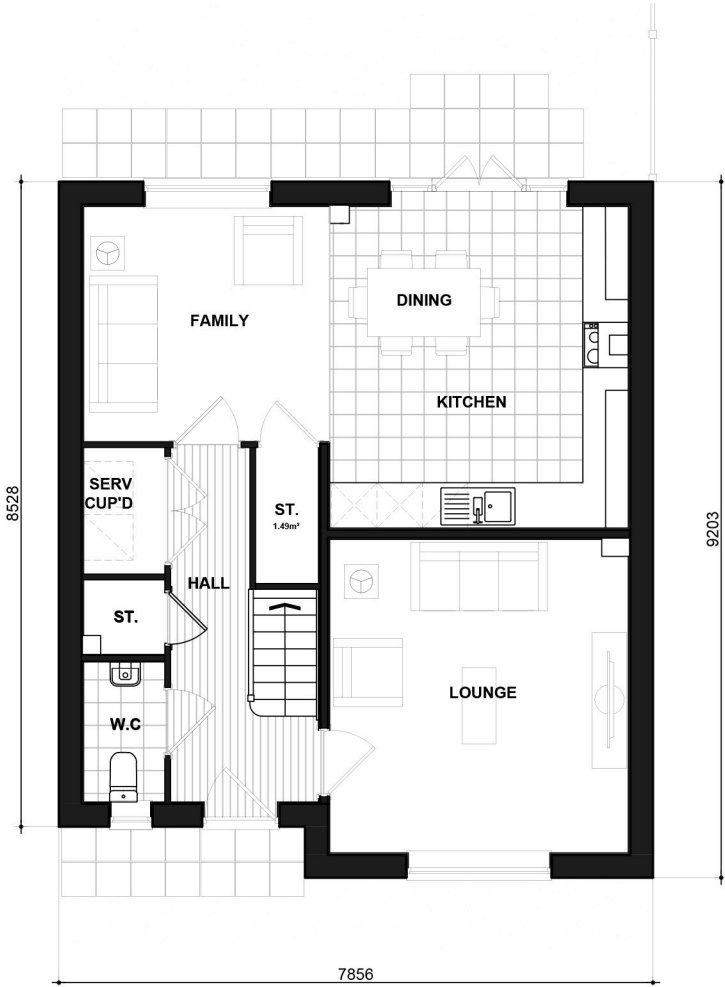

310-1
FIRST FLOOR PLAN

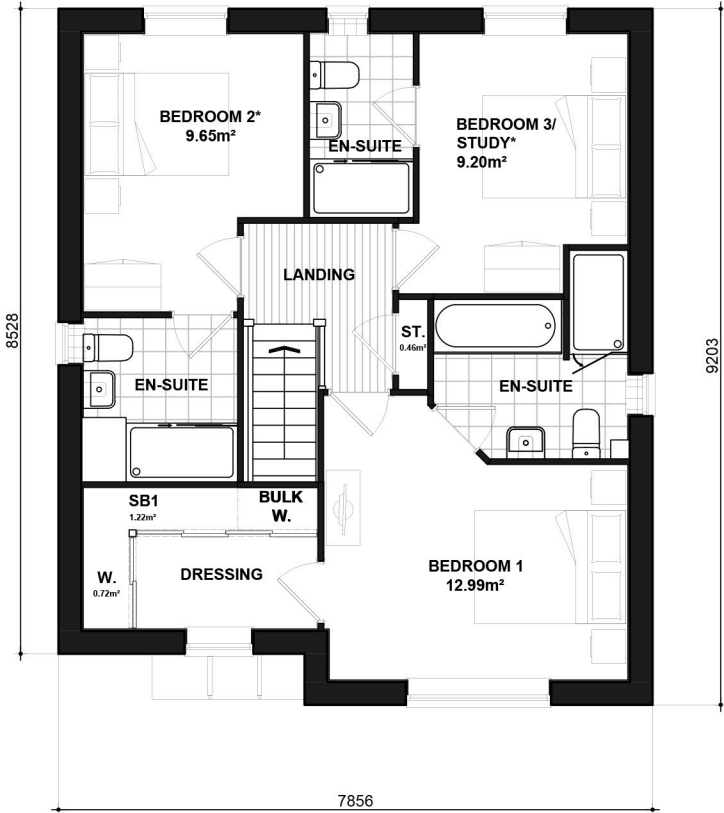

310-1
FIRST FLOOR PLAN

* Denotes floor areas shown to comply with National Described Space Standards (see schedule). Room layout shown as furnished and does not demonstrate compliance.

WHALTON
FLOOR PLANS
CL310-1.PL-04

DATE: JUN 2023 REV:
SCALE: 1:100 @ A3

DRAWN: MW 120.33m²
CHECKED: GPM 1295ft²

BLOOR HOMES®



Scale 1:100



FRONT ELEVATION




SIDE ELEVATION



REAR ELEVATION



SIDE ELEVATION

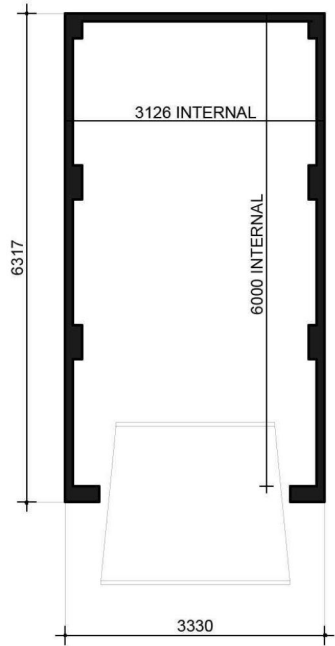

FLOOR PLAN

Single (1)
BRICK
GL01.PL-01

DATE: APRIL 2019 REV:
SCALE: 1:100 @ A3

DRAWN: KS
CHECKED: GPM




Scale 1:100



FRONT ELEVATION




SIDE ELEVATION

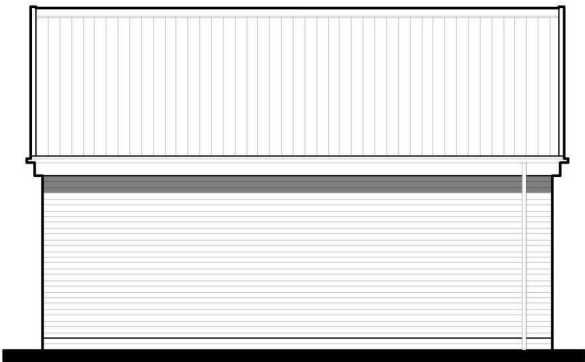

REAR ELEVATION



SIDE ELEVATION

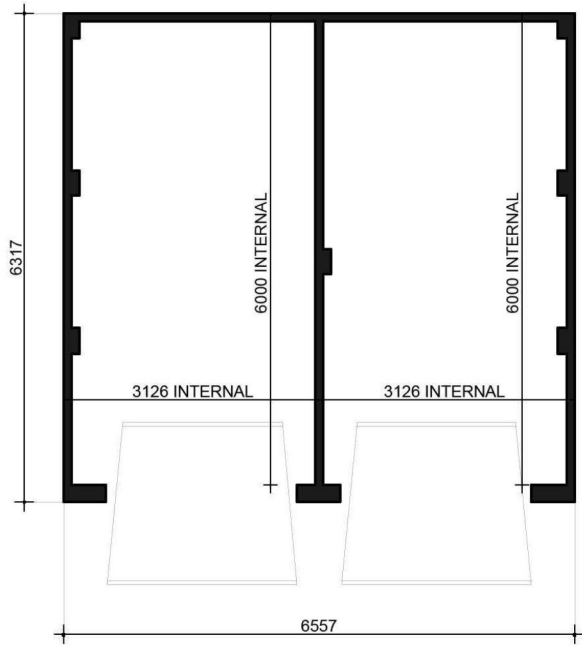

FLOOR PLAN

Single (2)

BRICK
GL02.PL-01

DATE: APRIL 2019 REV:
SCALE: 1:100 @ A3

DRAWN: KS
CHECKED: GPM