


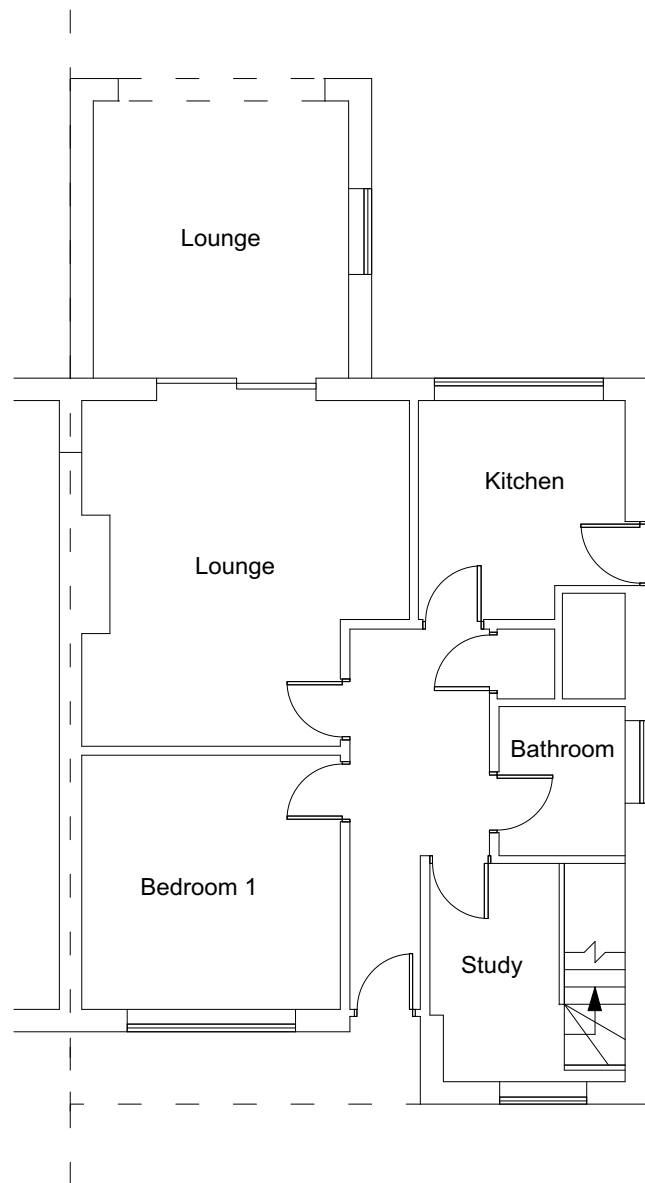


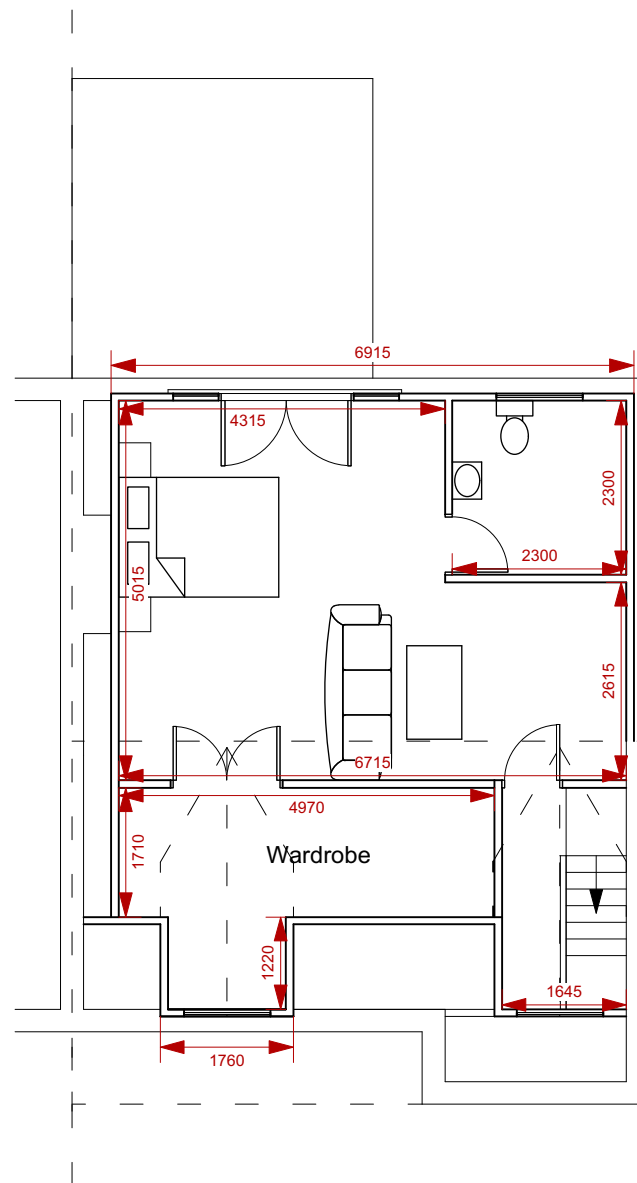

Proposed Ground Floor Plan

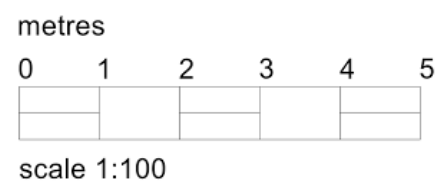

Proposed First Floor Plan

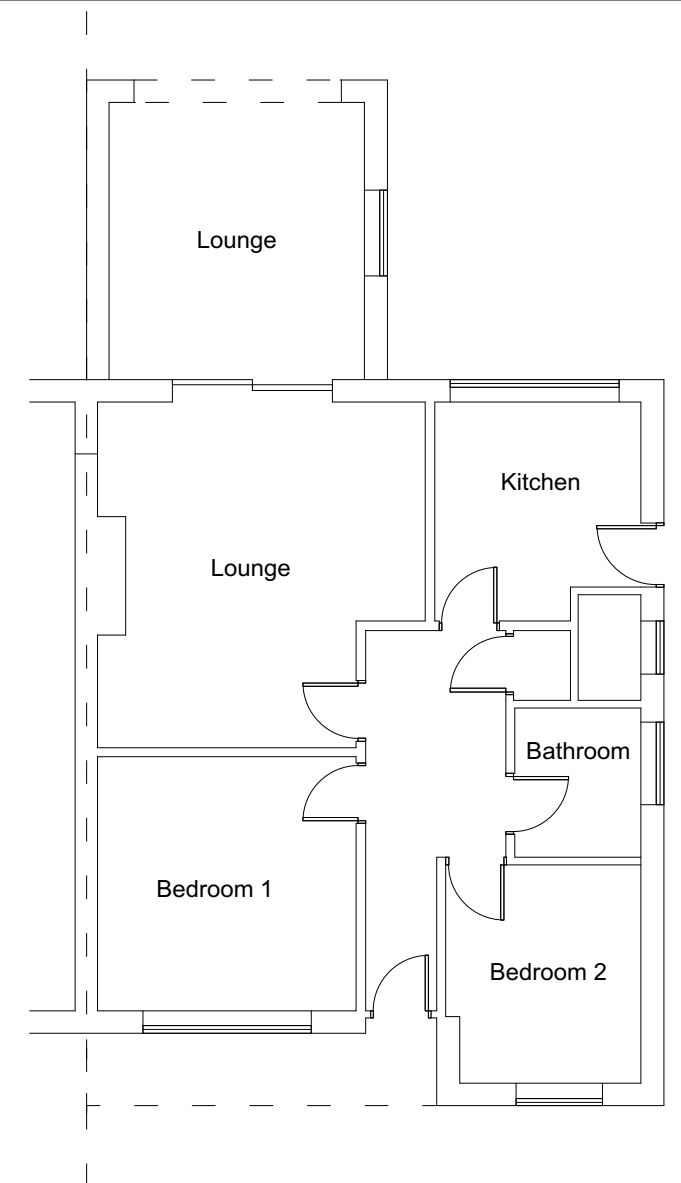

Existing Ground Floor Plan

SI Designs

Project

Proposed loft conversion with front and rear dormers at:
13 Hilary Cescent

Sheet number 1

Existing and proposed floor plans

Scale 1:100

Please reply to:
Greenacre Drive
Leicester
LE5 6TE

Mobile: 07969919528
Email: sajjad@sidesigns.co.uk