



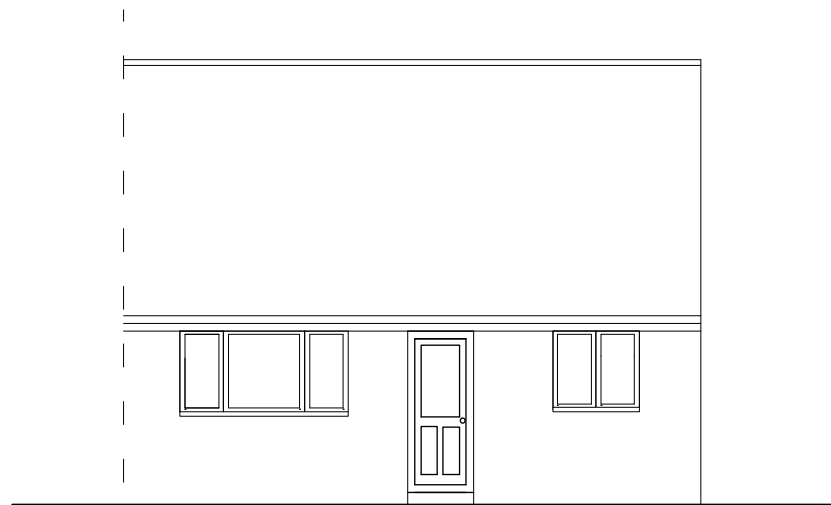


Existing Front Elevation

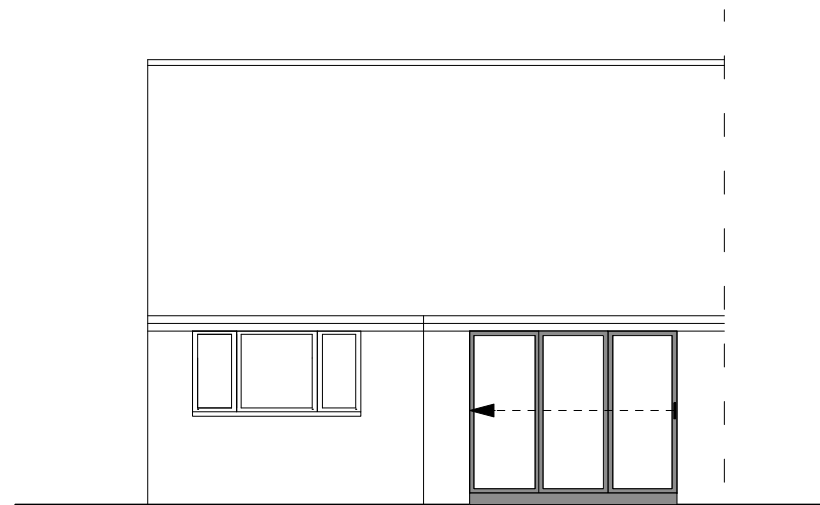

Existing Rear Elevation



Existing Side Elevation

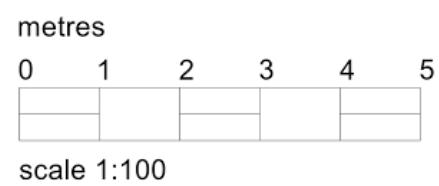

**SI Designs**

### Project

Proposed loft conversion with front and rear dormers at:  
13 Hilary Cescent

Sheet number 3  
Existing Elevations

Scale 1:100

Please reply to:  
Greenacre Drive  
Leicester  
LE5 6TE  
Mobile: 07969919528  
Email: [sajjad@sidesigns.co.uk](mailto:sajjad@sidesigns.co.uk)