




ALL DIMENSIONS TO BE CHECKED ON SITE PRIOR TO ORDERING OF MATERIALS.
ALL FIGURED DIMENSIONS ARE FOR DESIGN PURPOSES ONLY.

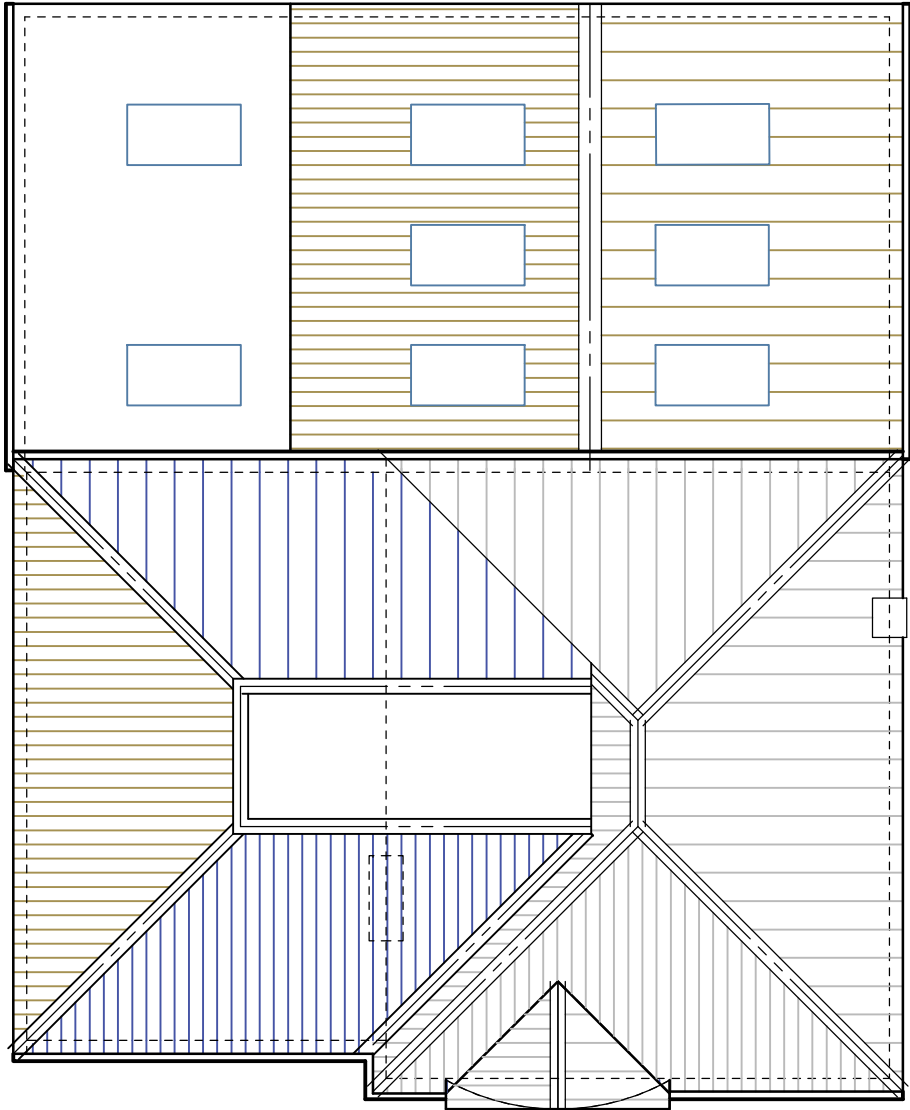


PROPOSED ROOF PLAN

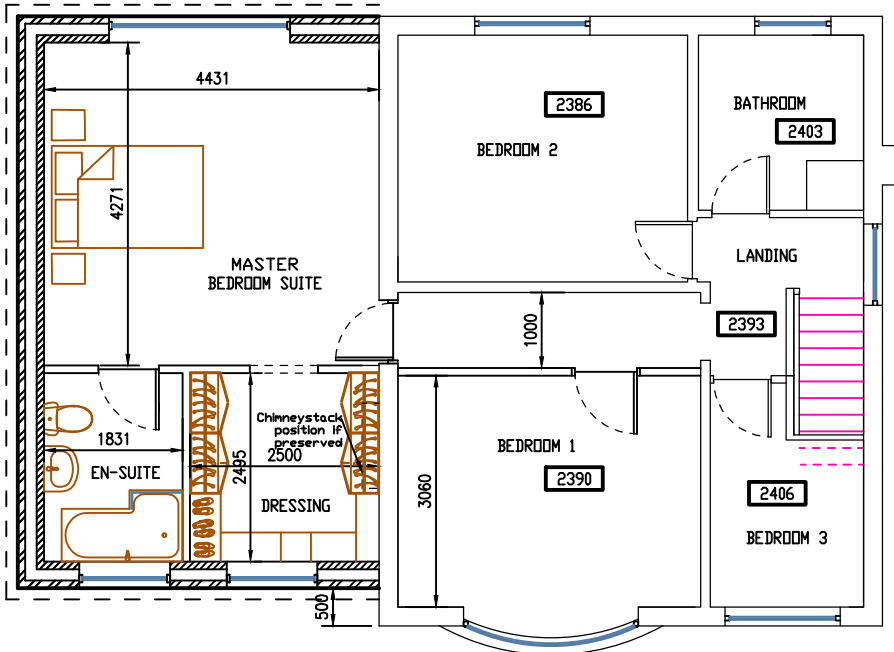

PROPOSED FIRST FLOOR PLAN

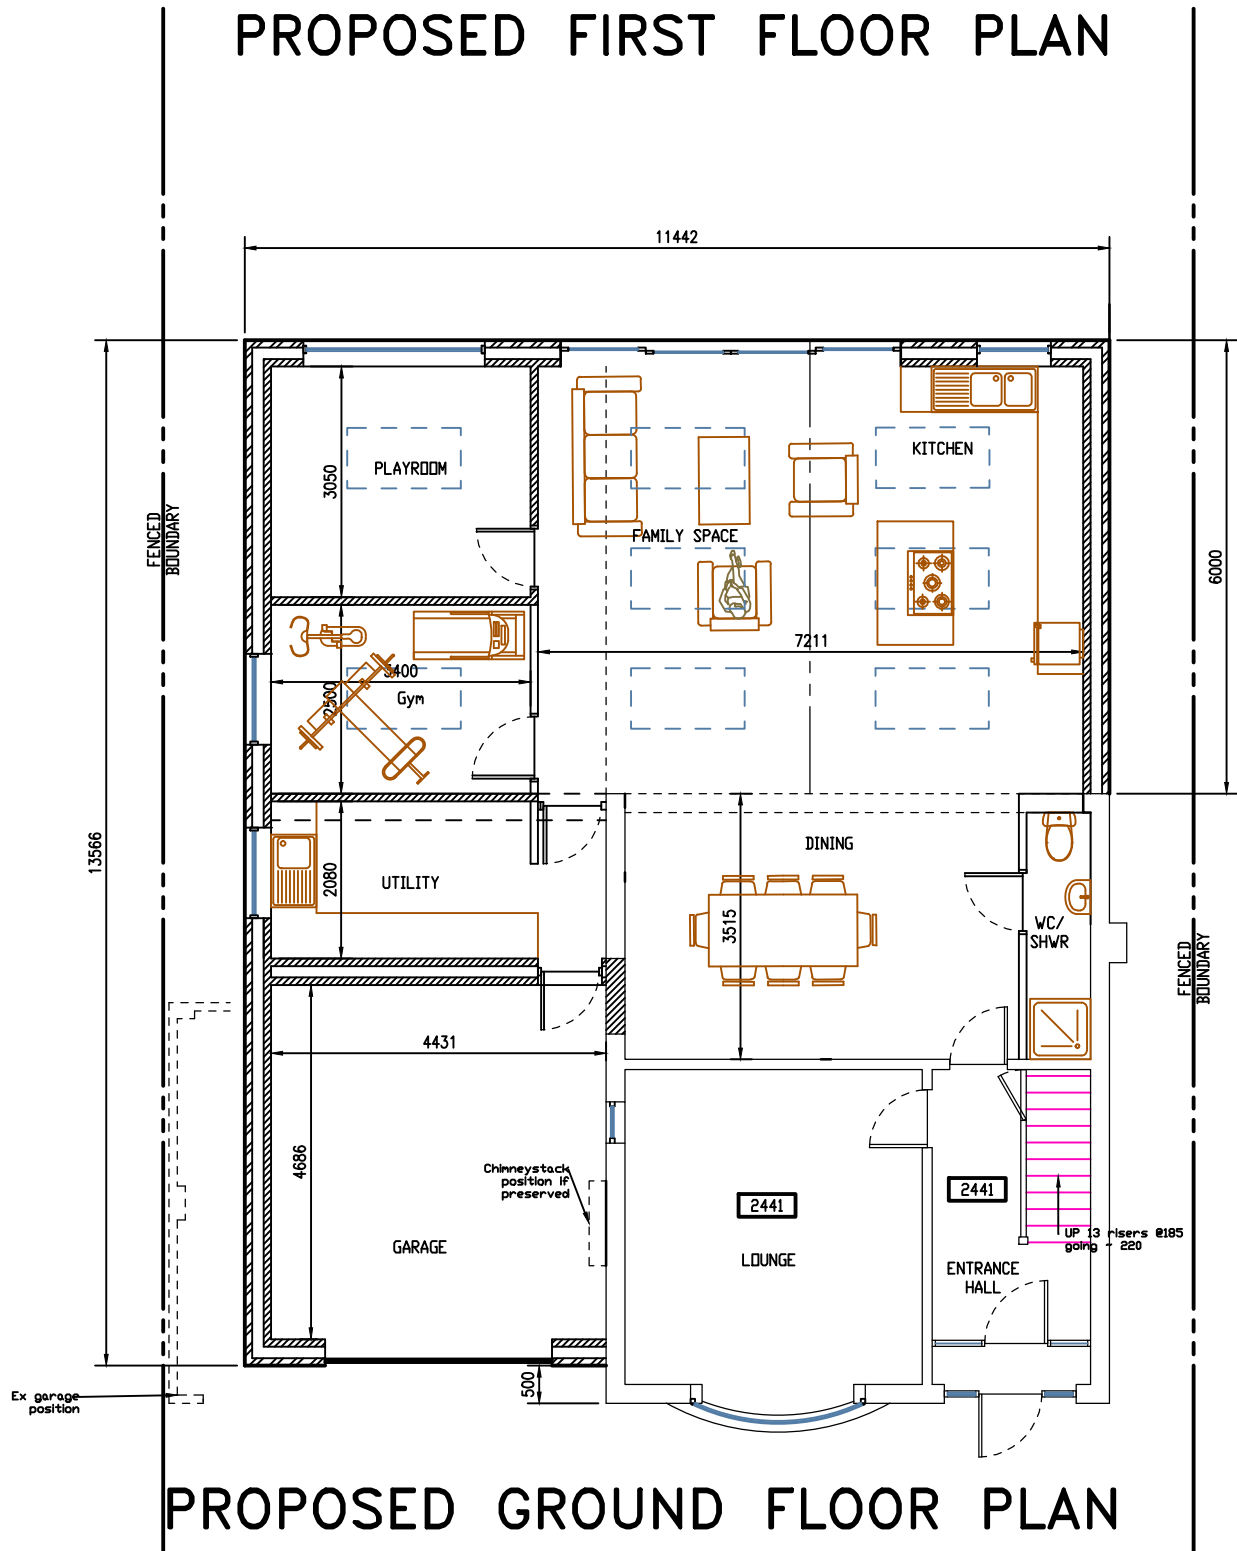

PROPOSED GROUND FLOOR PLAN

 

REV.	DATE:	DESCRIPTION:
A	10/08/26	SET BACK + HIP ROOF EXTN, EX ROOF
—	27/04/26	PRELIMINARY ISSUE

Project 93 Middlefield Lane Hinckley LE10 0RA	
For Mr & Mrs J Kitching	
Title Proposed Plans	
 42 Woodland Road Hinckley Leicestershire LE10 5JG Tel: 07979 802530	
Drawn 	Date 15-04-2026
Checked 	
Scale 1:100 • A2	Drawing Number 25455/P03A