


ALL DIMENSIONS TO BE CHECKED ON SITE PRIOR TO ORDERING OF MATERIALS.  
ALL FIGURED DIMENSIONS ARE FOR DESIGN PURPOSES ONLY.

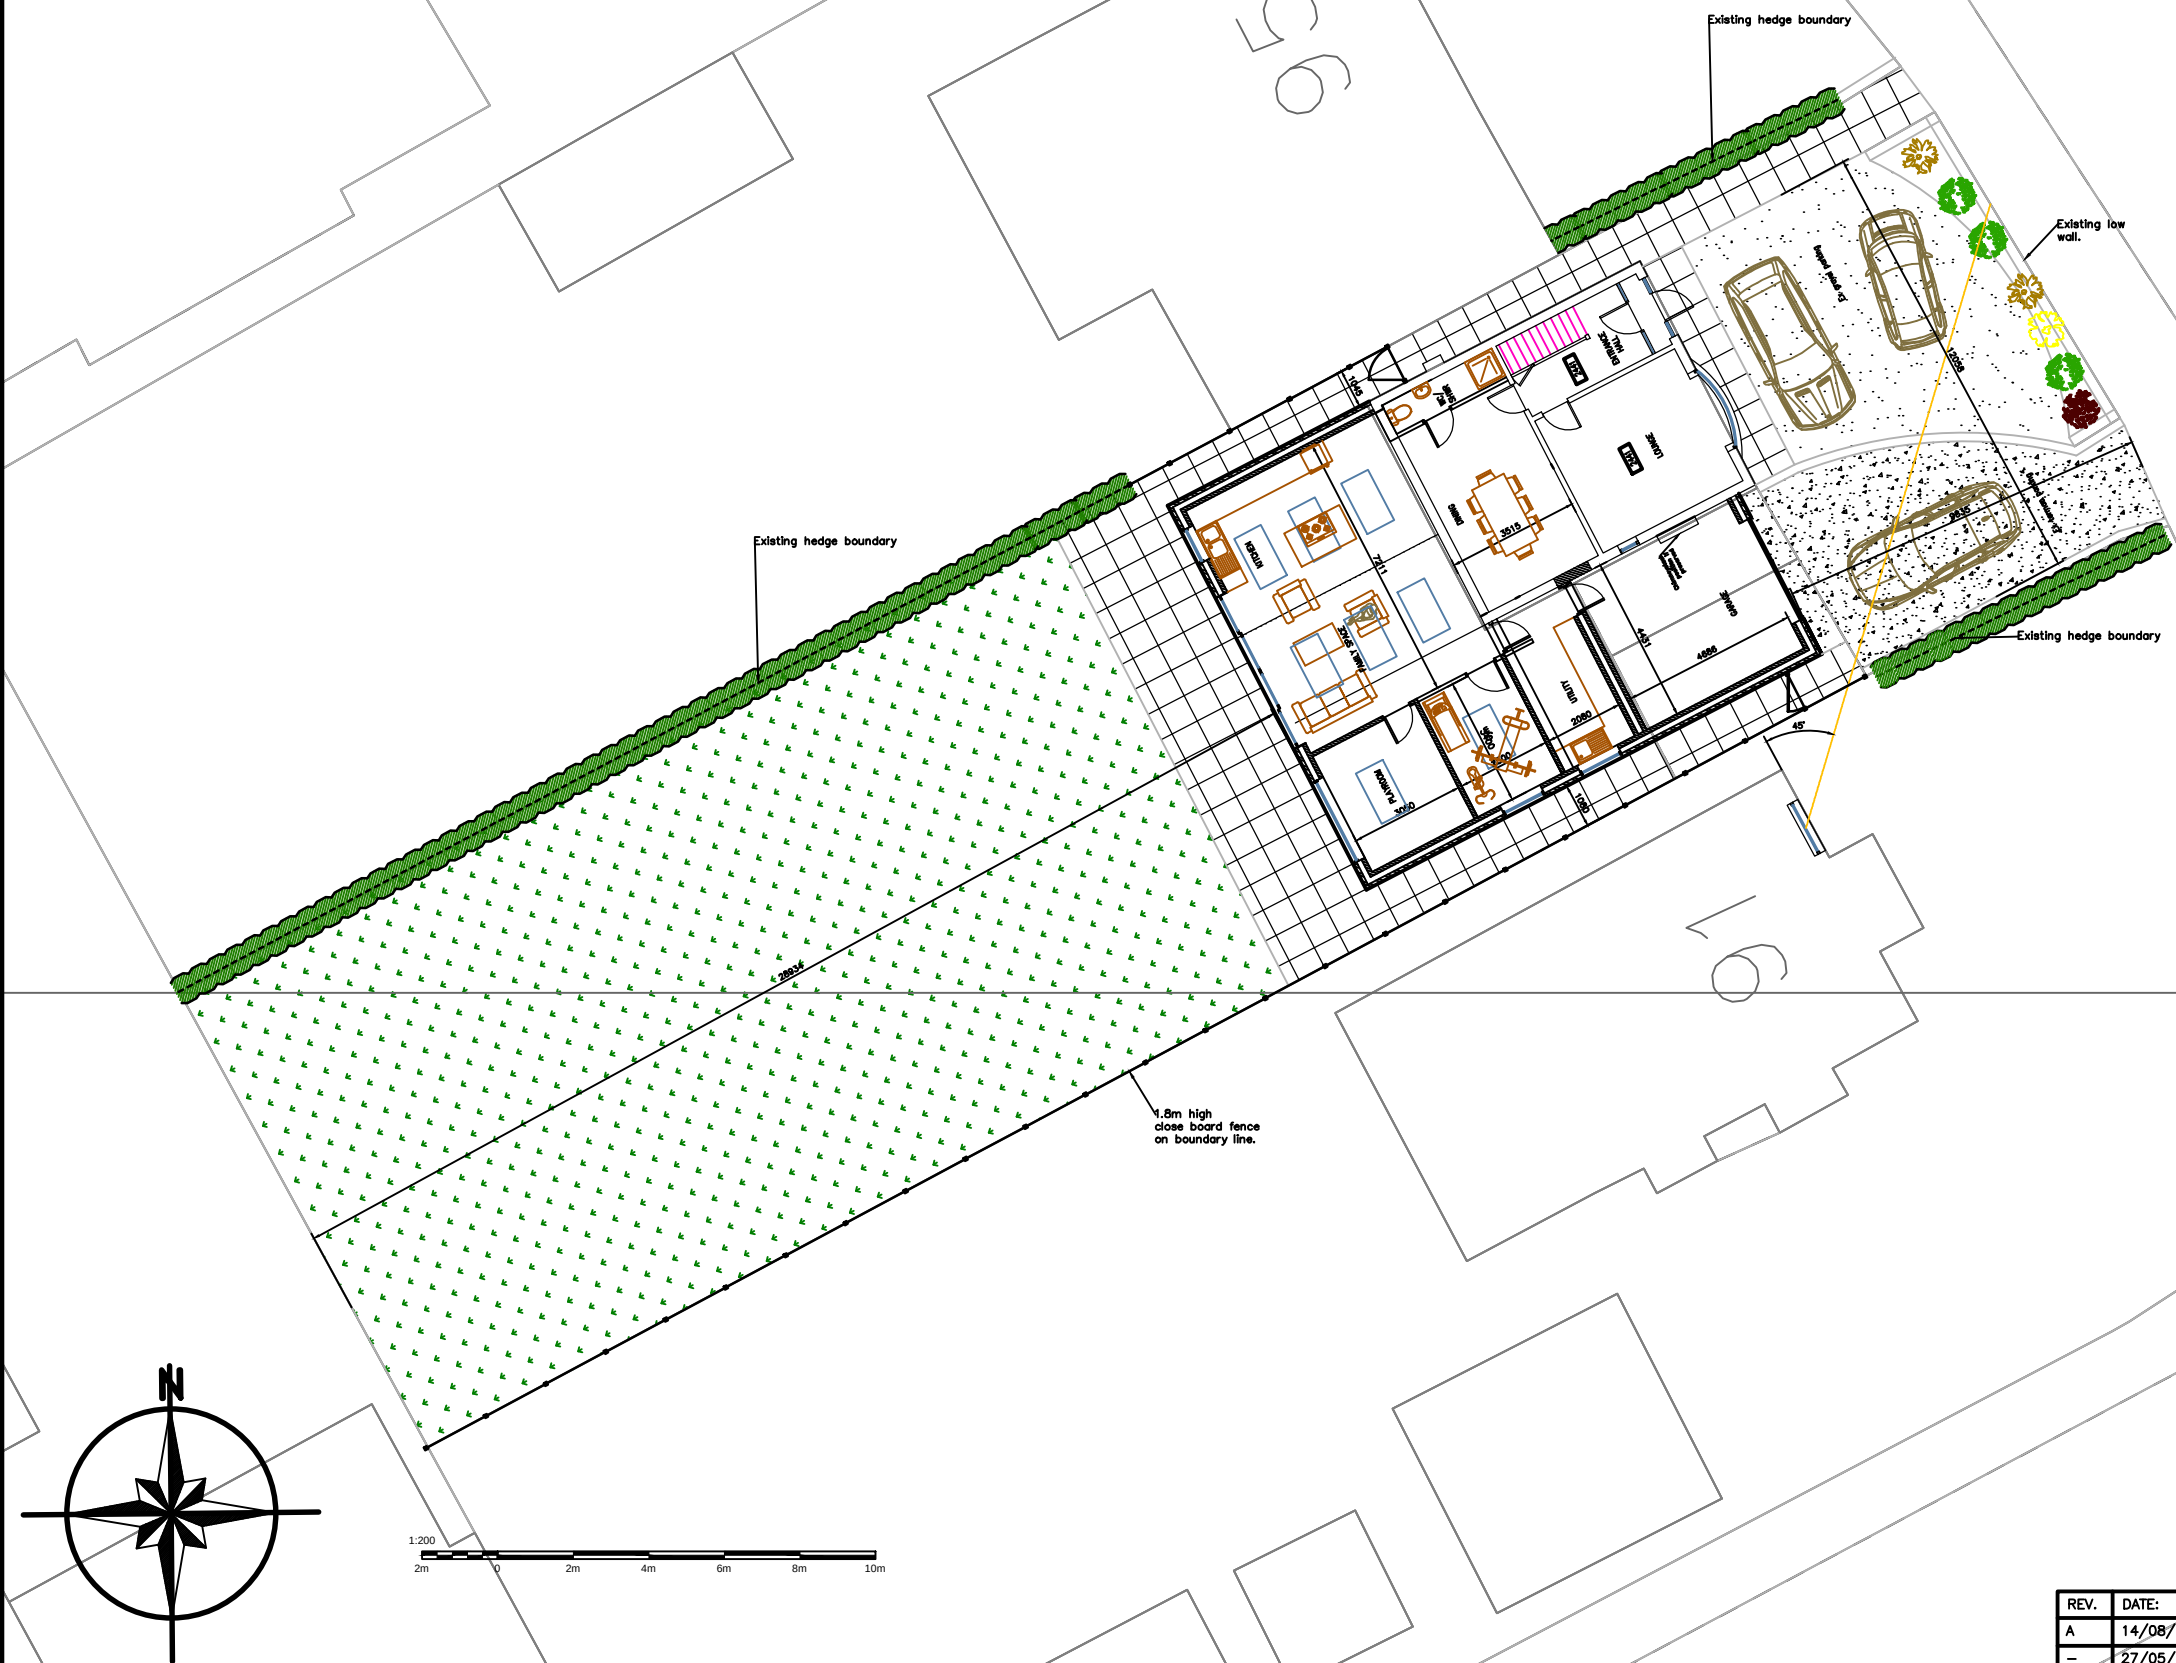

|   |            |
|---|------------|
| Project 93 Middlefield Lane<br>Hinckley<br>LE10 0RA   |            |
| For Mr & Mrs J Kitching   |            |
| Title Site Plan   |            |
| <br>FUTURE DESIGN CONSULTING LTD<br>42 Woodland Road Hinckley<br>Leicestershire LE10 1JG<br>Tel: 07979 002530 |            |
| Drawn   | 0          |
| Checked   | 1          |
| Scale   | 1:200 • A3 |
| Date   | 05-05-2026 |
| Drawing Number 25455/P05A   |            |

| REV. | DATE:    | DESCRIPTION:       |
|------|----------|--------------------|
| A    | 14/08/26 | EXTN SET BACK 0.5M |
| -    | 27/05/26 | PRELIMINARY ISSUE  |