


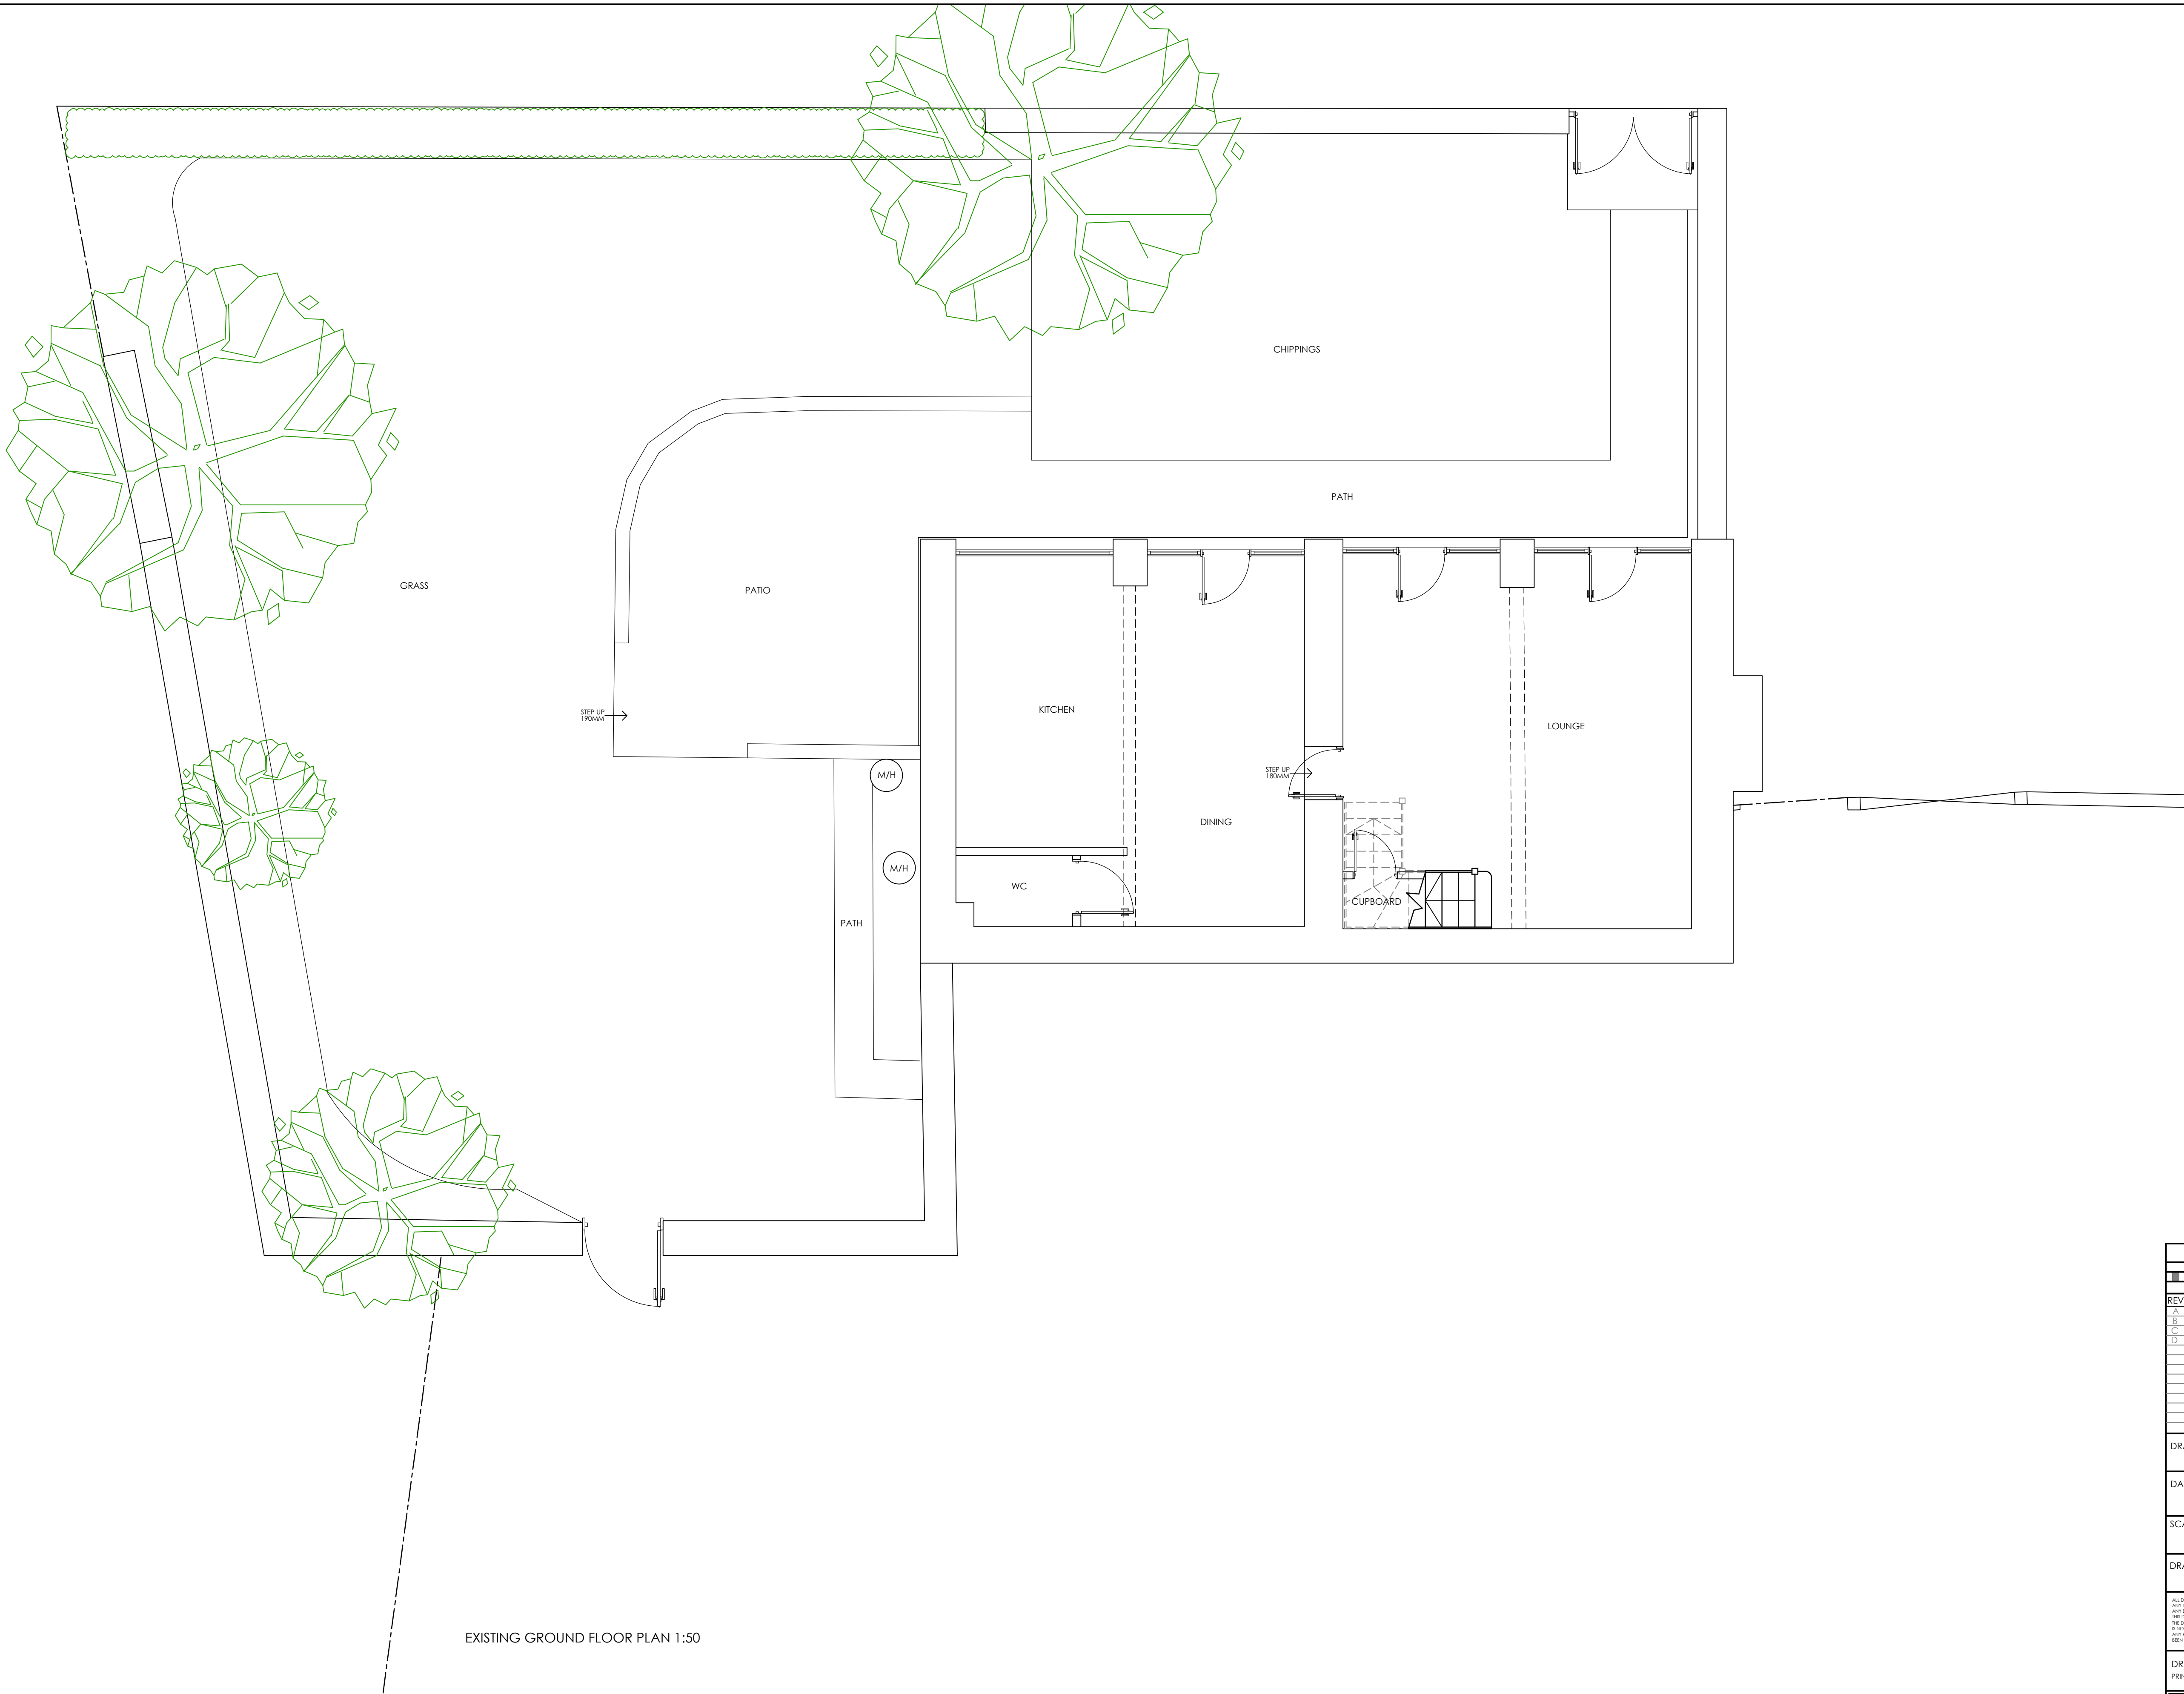

1M 2M 3M 4M 5M 6M 7M 8M 9M			
1M 2M 3M 4M			
REV	DATE	DETAIL	P/C/DRN
A	15/07/24	PREP FOR PLANNING SUB	P W/P
B	17/04/25	CLIENT DESIGN MEETING AMENDMENTS	P C/RP
C	17/04/25	ROOF LIGHT AMENDMENT	P C/RP
D	21/05/25	PLANNING SUBMISSION	P C/RP
DRAWING : EXISTING GROUND FLOOR PLAN			
DATE : SEPT 24	PROJECT : PROPOSED SINGLE STOREY REAR EXTENSION		
SCALE @ A1 : 1:50	CLIENT : MRS KULLAR		
DRAWING No. 23-74.1	SITE ADDRESS : 4 OLD HALL BARN GROBY LE6 0FL		
ALL DRAWINGS TO BE CHECKED ON SITE PRIOR TO COMMENCEMENT. PLANS TO BE SCALED FOR PLANNING PURPOSES ONLY. ANY DEVIATIONS FROM PLANS OR STRUCTURAL ALTERATIONS ARE TO BE NOTIFIED IMMEDIATELY AND WILL BE CHARGED OUT AT THE CLIENTS RISK. ANY BUILDING WORKS TO BE COMPLETED BEFORE ALL NECESSARY LOCAL AUTHORITY APPROVALS HAVE BEEN OBTAINED AND AT CLIENTS OWN RISK. THE DRAWING REMAINS THE COPYRIGHT OF THE ART OF BUILDING LTD AND MUST NOT BE DUPLICATED OR REPRODUCED WITHOUT PRIOR CONSENT. THE DRAWING REMAINS THE PROPERTY OF THE ART OF BUILDING LTD AND MUST NOT BE LOANED, REPRODUCED, COPIED, OR IN ANY MANNER BE USED FOR ANY OTHER PURPOSE. ANY REVISED DRAWINGS OR ADDITIONAL STRUCTURAL DESIGN REQUESTED AFTER AGREED DESIGN OR LOCAL AUTHORITY APPROVALS HAVE BEEN OBTAINED WILL BE AT AN ADDITIONAL COST TO THE CLIENT.			
DRAWING SIGNED AND APPROVED BY: PRINT NAME : SIGNATURE : DATE :			
TAOB. [®] Thoughtful Architecture			
The Art of Building Ltd t: 01509 891105 e: info@taob.co.uk w: taob.co.uk		45 Maplewell Road Woodhouse Eaves Leicestershire LE12 8RG	