


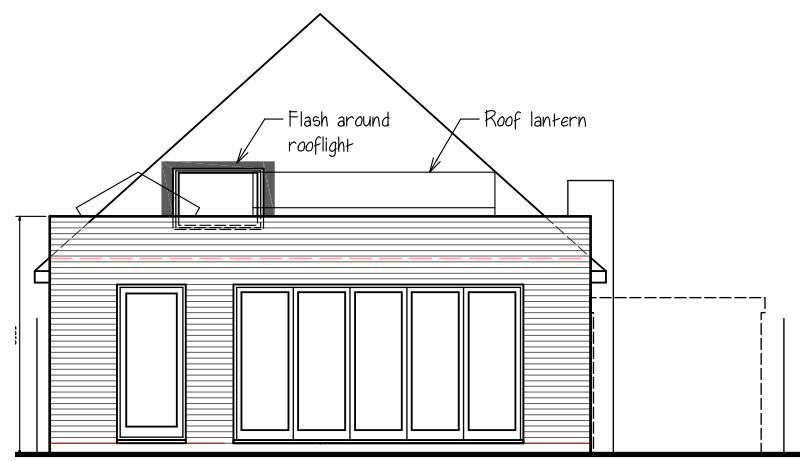


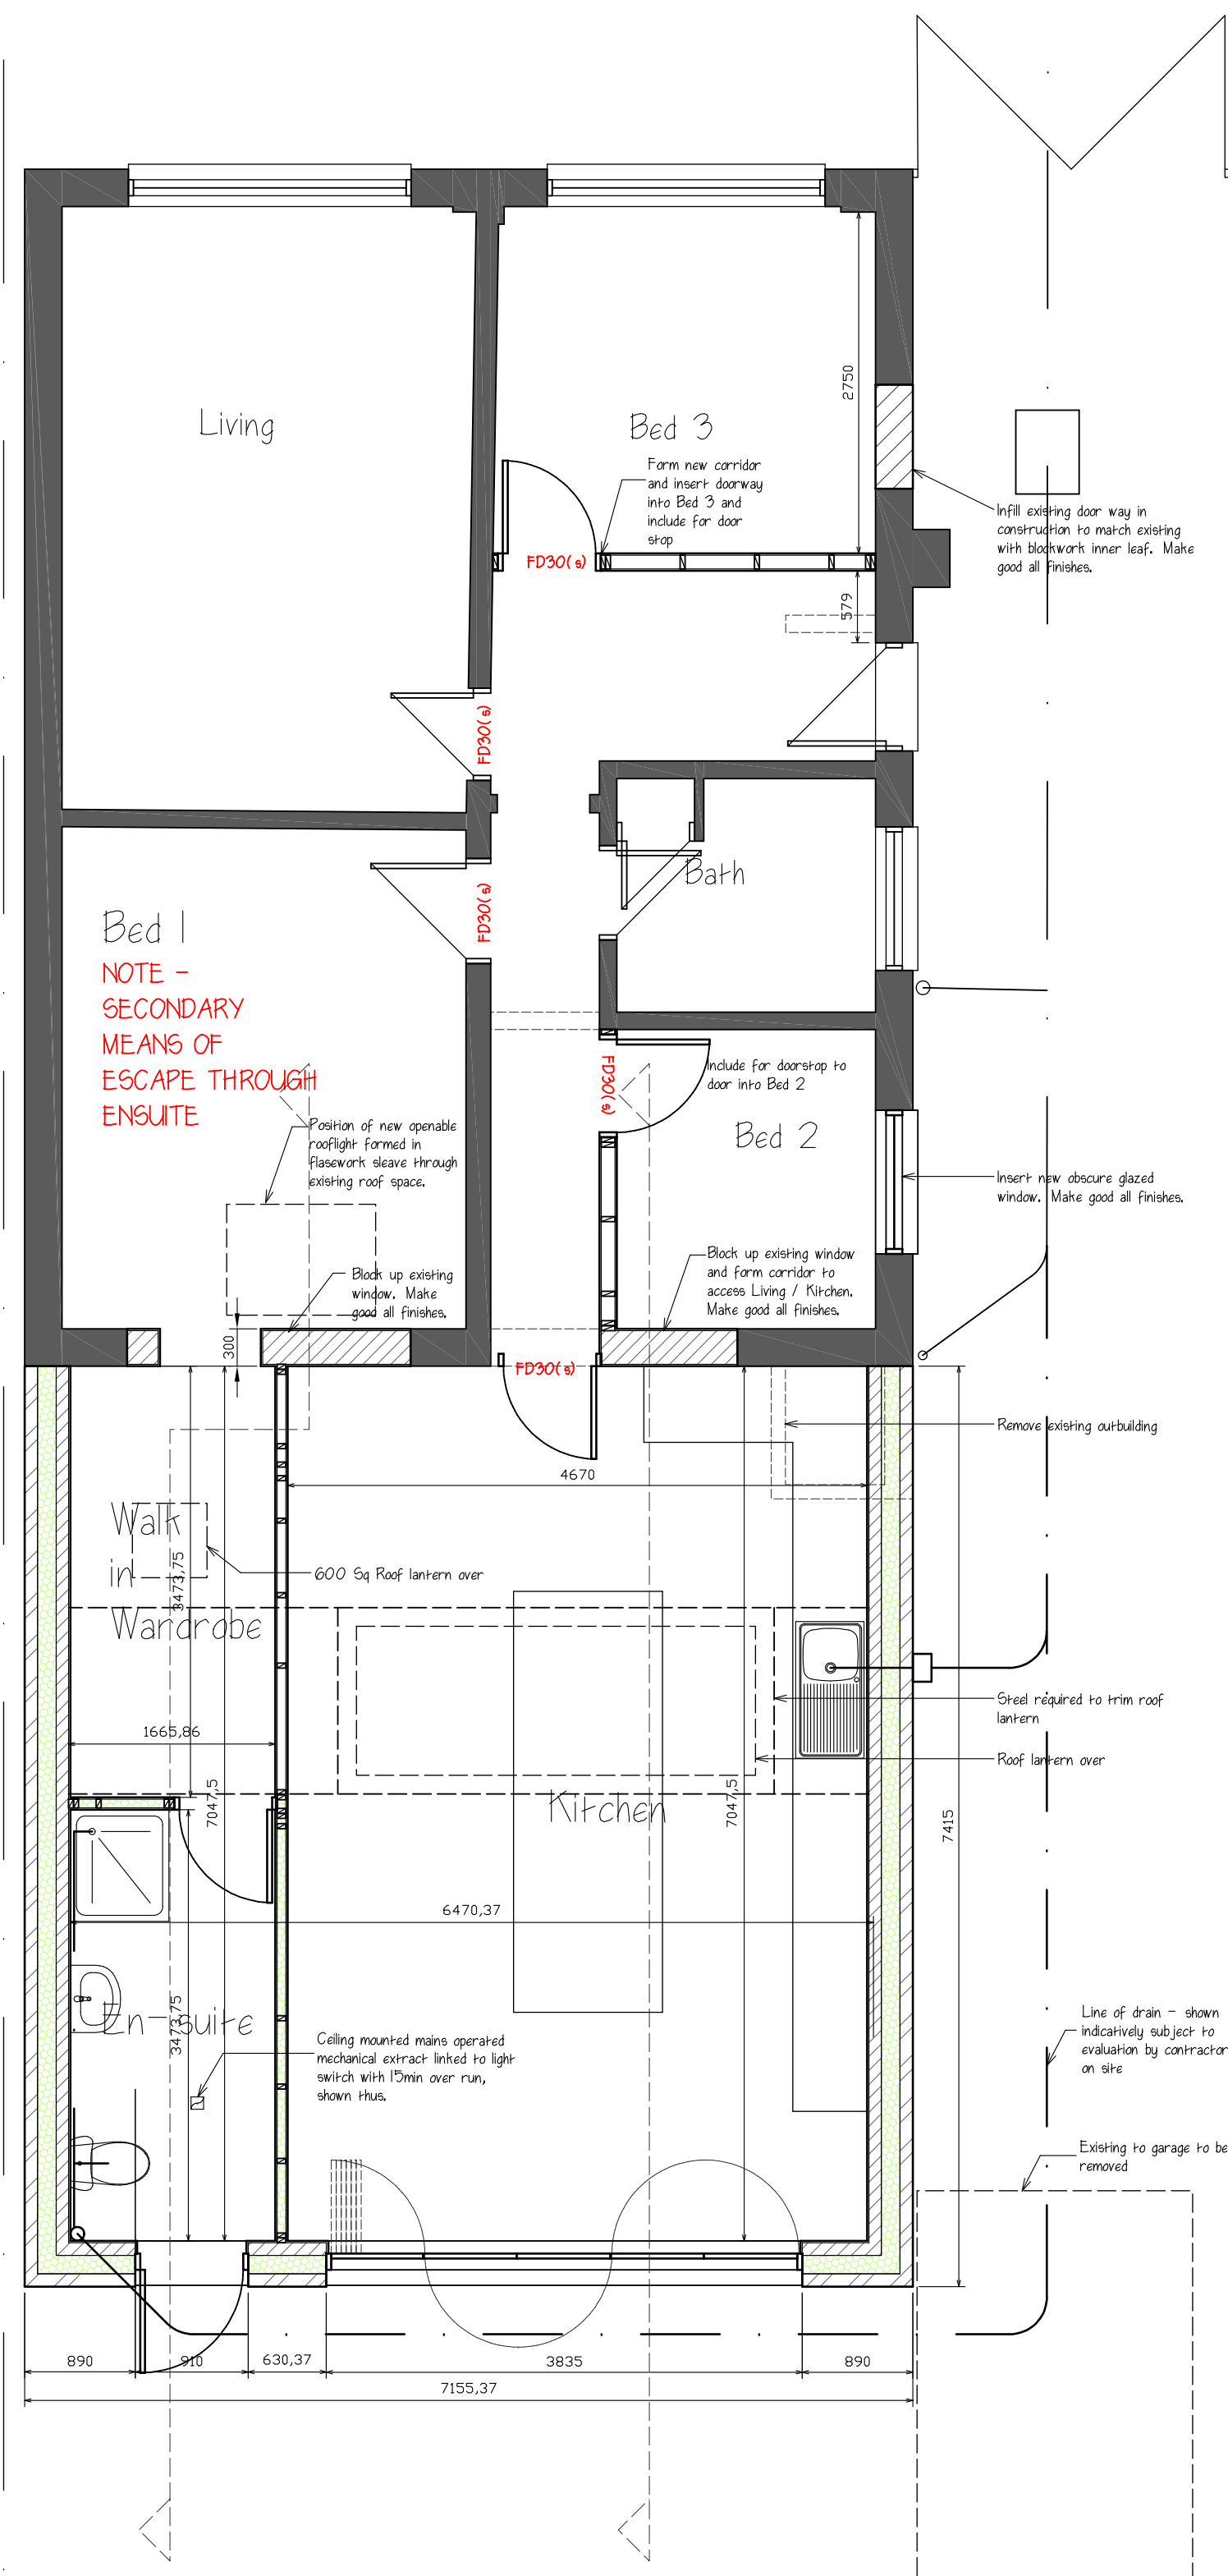

Rear (N) Elevation
Scale 1:100

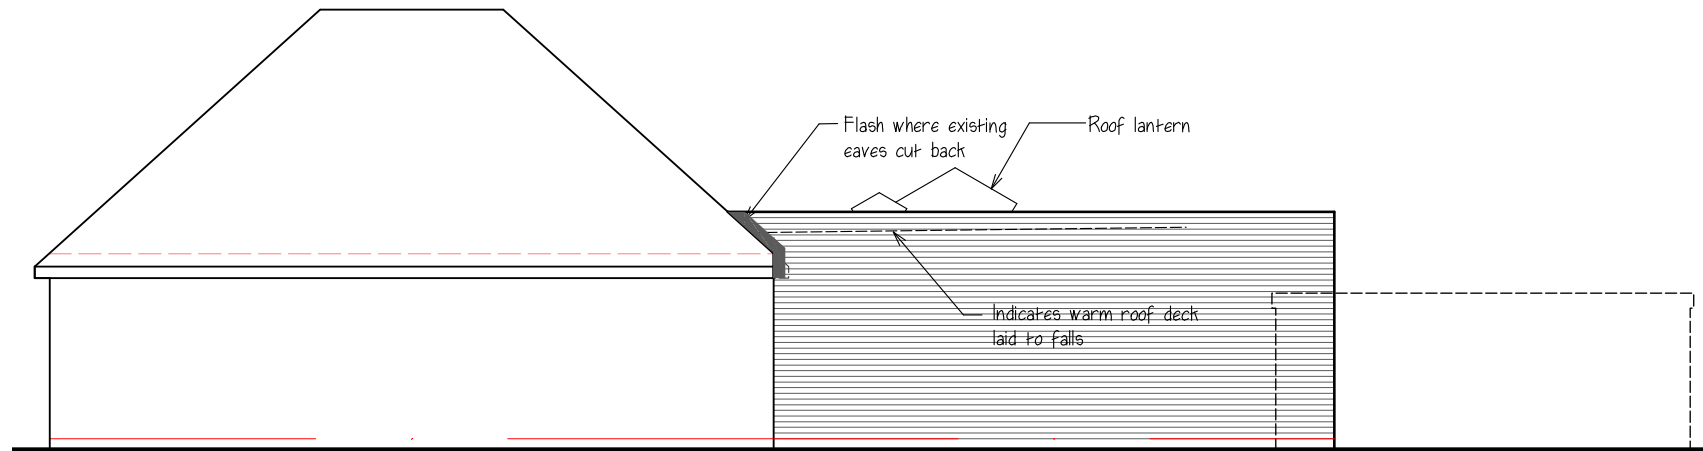

Side (E) Elevation
Scale 1:100

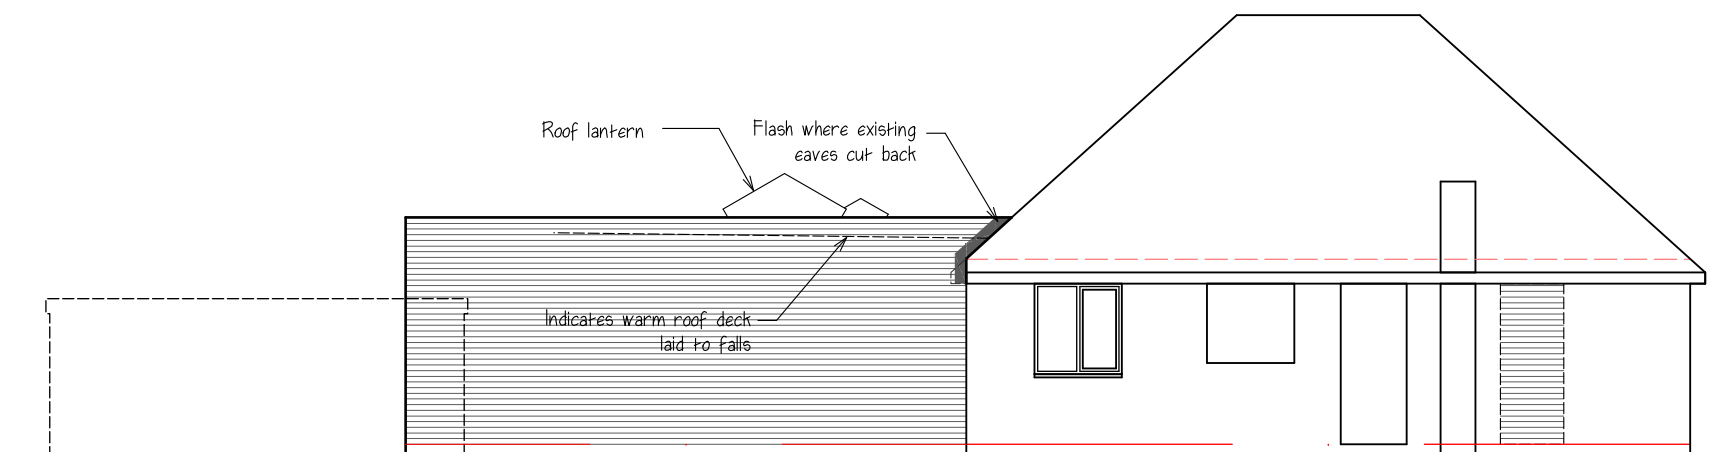

Side (W) Elevation
Scale 1:100

Printed or electronic copies of the plan can be scaled for planning purposes

This drawing is issued for the sole and exclusive use of the named recipient. Distribution to any third party is on the strict understanding that no liability is accepted by sturarch for any discrepancies, errors or omissions that may be present, and no guarantee is offered as to the accuracy of information shown. © Crown Copyright 2007. All rights reserved. License number: 8000264-10

Rev	Date	Description	By
A	20.11.24	West elevation amended to match plan	SAH

sturarch
Tel: 07948 382917 e:sturarch@gmail.com

Project

Proposed Rear Extension and Alterations
33, King Richard Road,
Hinckley

Client

Mr A Hutchinson

Drawing

Proposed Plans and Elevations

Drg No: 02-2403 Rev A

Scale 1:50 @A2 U06 Date 19.09.24