


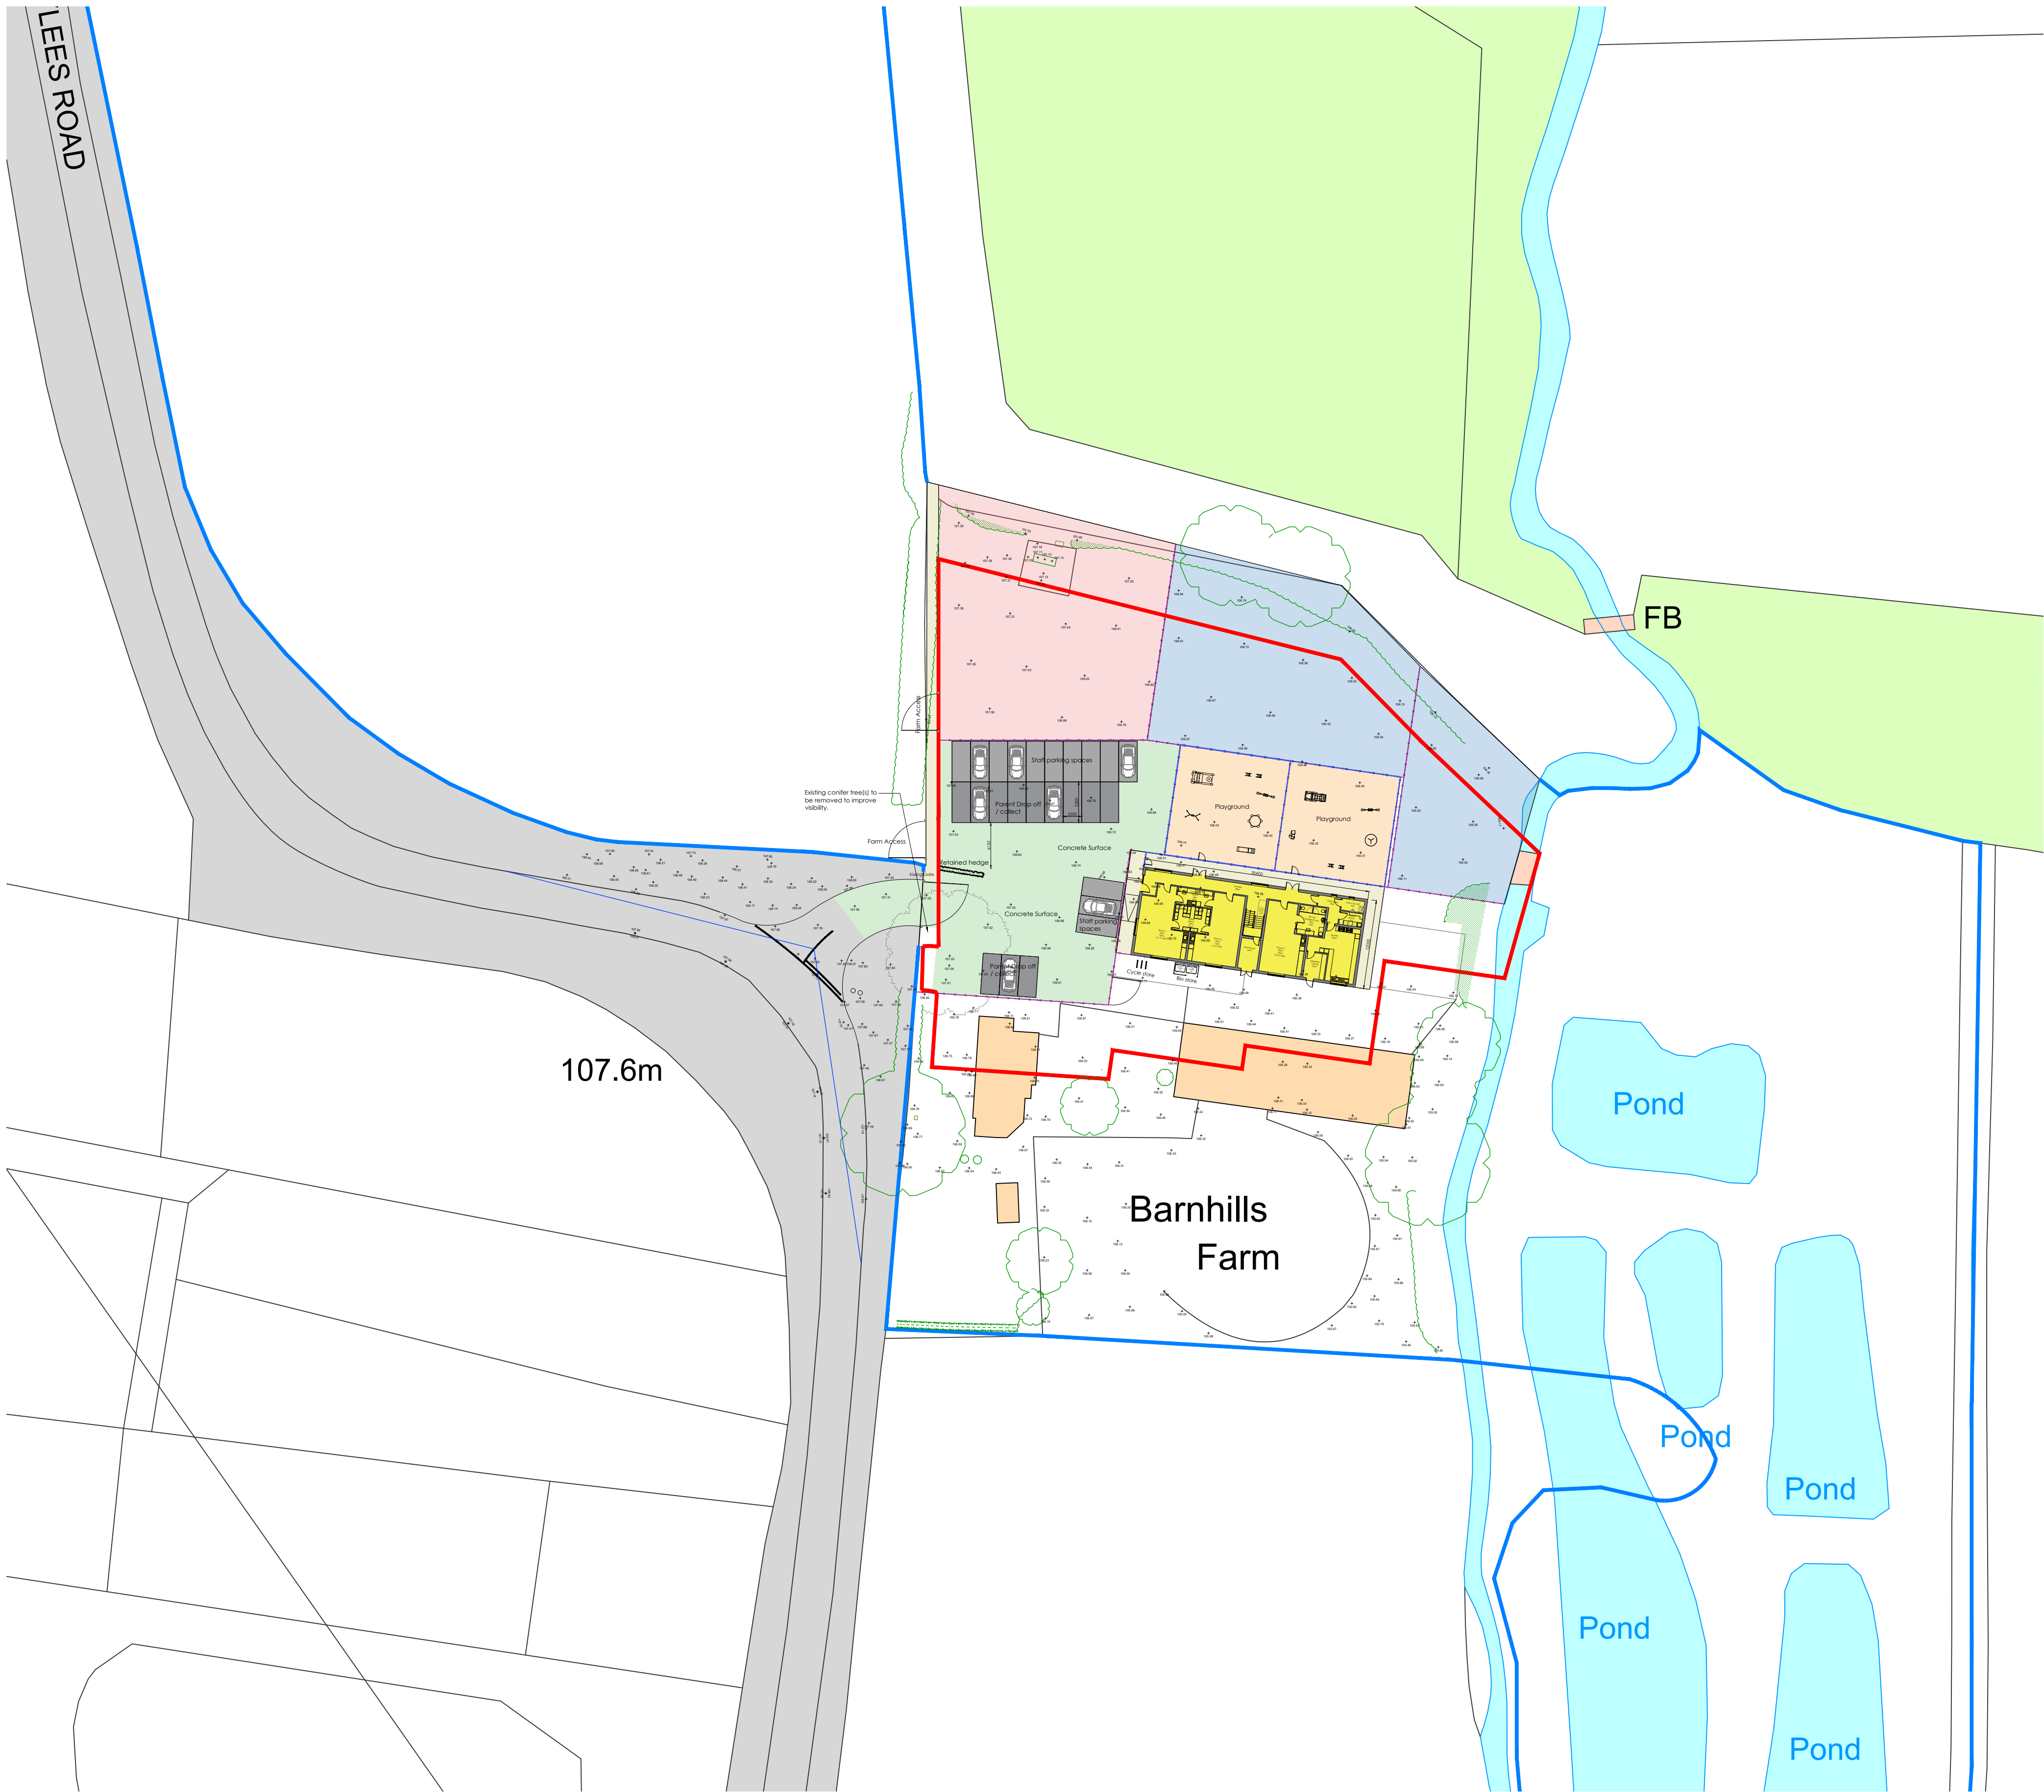

Proposed Site Plan

1:500

Printed or electronic copies of this drawing can be scaled for planning purposes only. Any discrepancies with this drawing to be reported and clarified prior to commencing work on site, if in doubt - Ask.
Corporate Architecture Ltd accept no responsibility for works not undertaken fully in accordance with this drawing and relevant specifications.
Copyright © Corporate Architecture Limited

North point:

Notes:

Zoning Legend

- New Building 12m x 37m
- New Building Perimeter Zone
- Staff / Parent Parking
- Play Area Zone (2 x 225m²)
- Animal Housing / Grazing
- Recreational Area

LEGEND

- Site Boundary
- Gate - Lugged and braced timber gate.
- Proposed Round top Picket fence and posts.
- Line of Proposed post and rail fencing.

Revision Log:

H	Updated to highways comments	TJN	19.11.24
G	Updated to highways comments	TJN	21.10.24
F	Blue line updated to ownership boundary	TJN	24.09.24
E	Red line updated to Planner comments	TJN	06.09.24
D	Updated to revised scheme	TJN	08.08.24
C	Updated to revised scheme	PG	20.05.24
B	Updated to revised scheme	TN	17.04.24
A	Updated to revised Client scheme	JB	30.11.23

Rev:	Description:	By:	Date:
------	--------------	-----	-------

Project:
New Childcare Nursery at:
Barnhills Farm
Merrylees Road
Thornton
LE67 1AP

Client:
Mr & Mrs Gary and Amy Knight

Scale:
0 5m 10m 15m 20m 25m 1:500

Drawn by:	Checked:	Date:	Paper Size:
JB	TJN	Nov '23	A1

Drawing Title:
Proposed Site Plan

Drawing Status:
PLANNING ISSUE

Drawing Number:	Revision Number:
5681/MN/23/004	H



**CORPORATE ARCHITECTURE LIMITED
CHARTERED ARCHITECTS**

HEAD OFFICE
Venari House, 1 Timbush Way,
Market Harborough,
Leicestershire, LE16 7XY
Tel: 01858 467476