


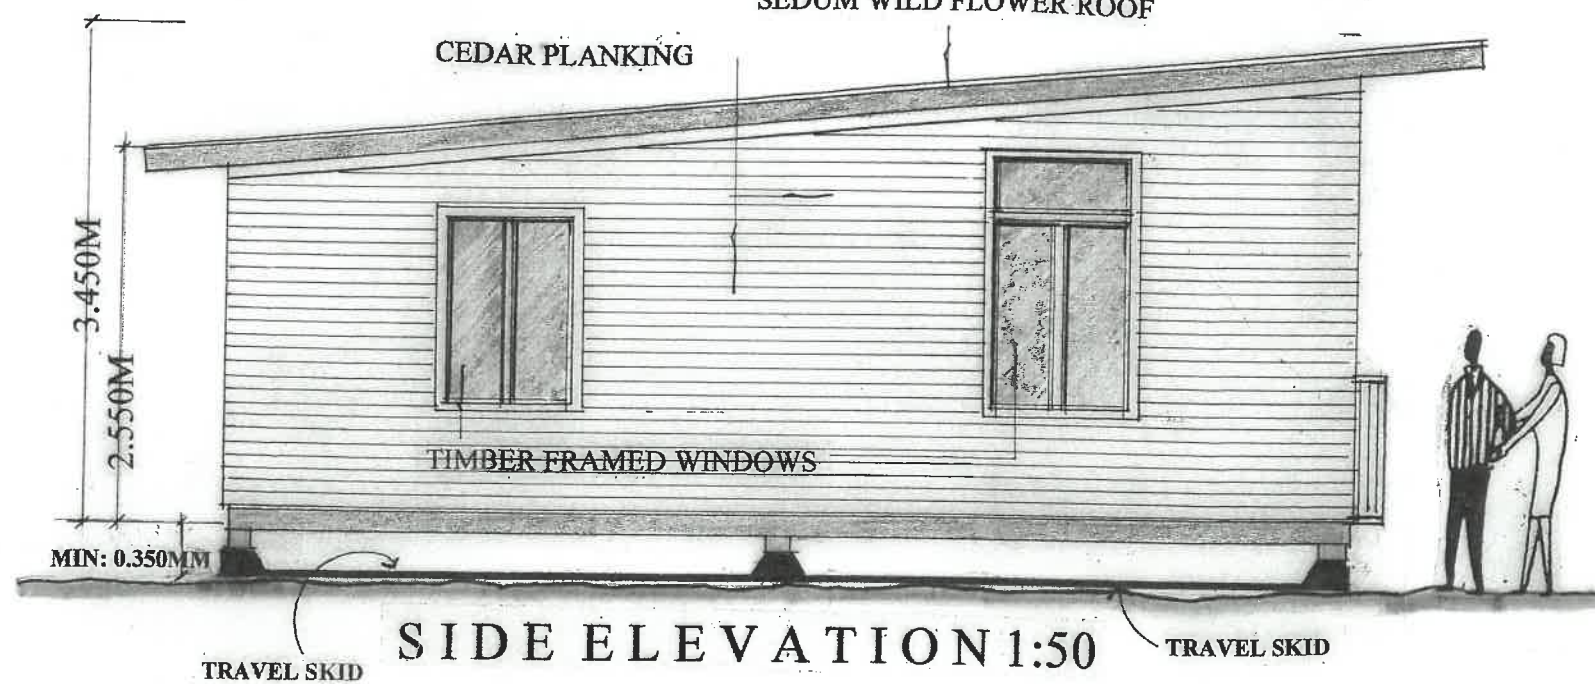


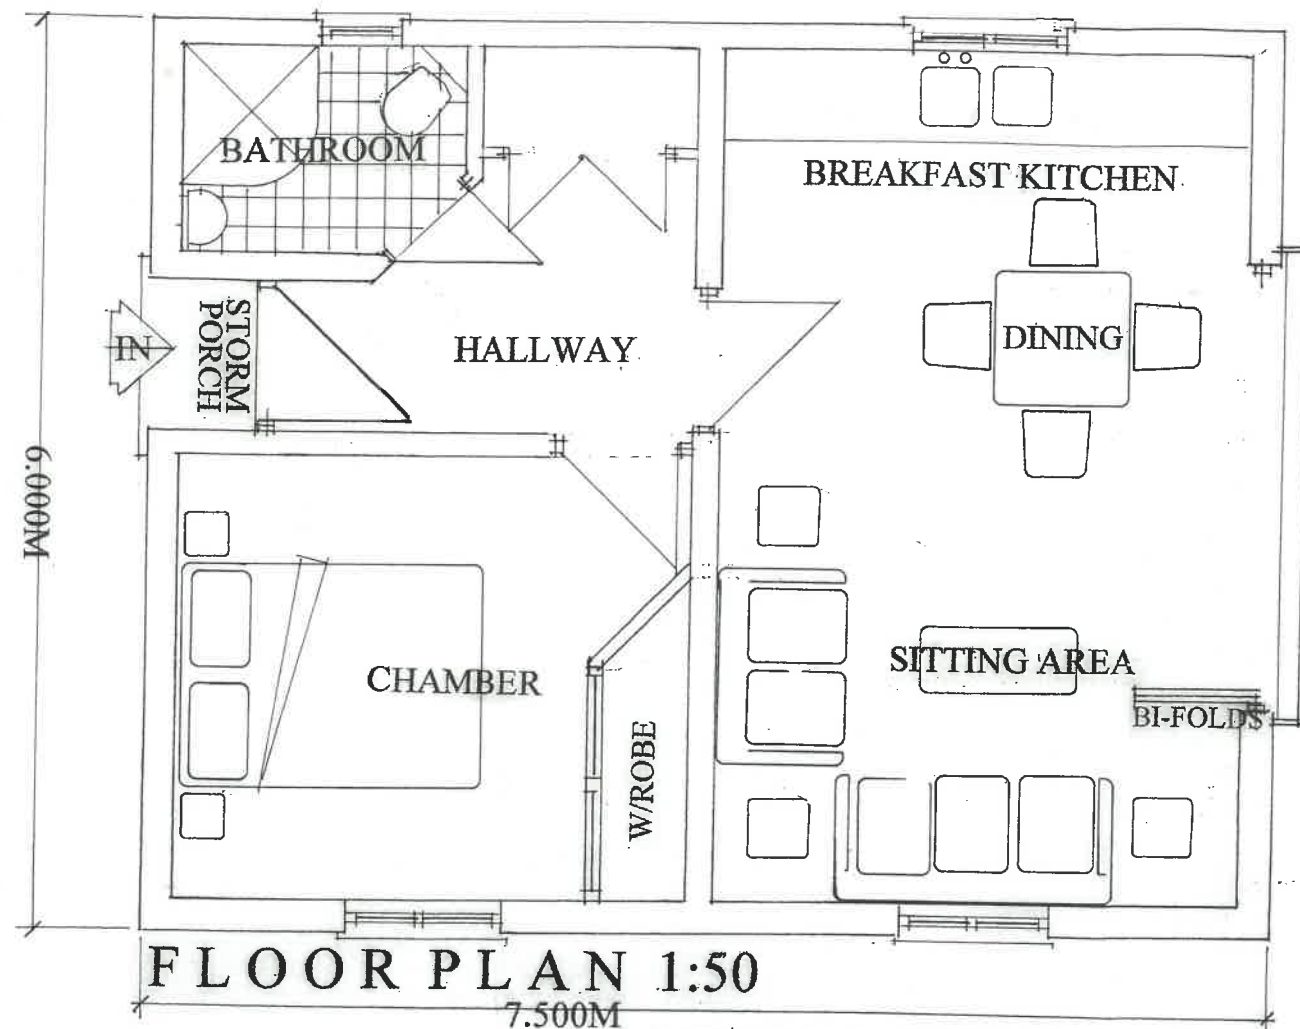

FRONT ELEVATION 1:100
(GOLF COURSE VIEW)

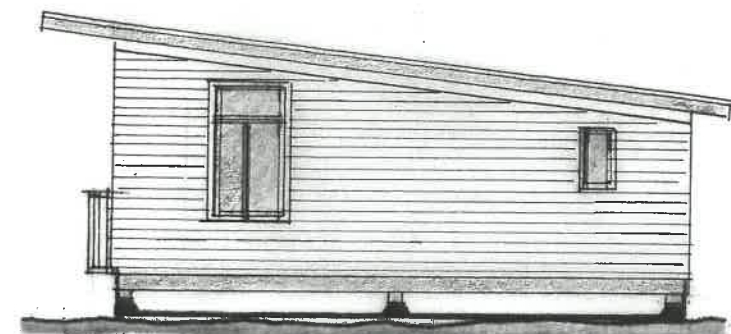

SIDE ELEVATION 1:100

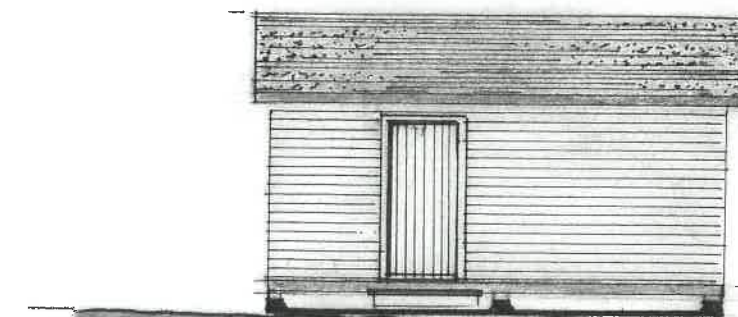

END ELEVATION 1:100

HOLIDAY LODGE
(1 BEDROOMED) - TYPE B
PROPOSED
FLOOR PLAN
& ELEVATIONS

CLIENTS:
Statue Homes Ltd.

PROJECT:
The Proposed Erection of
9 Holiday Lodges at:-
Kyns Golf & Country Club.
Station Road,
Market Bosworth,
Leicestershire.

DRAWING TITLE:
Proposed Floor Plan & Elevations.
Lodge Type B.

SCALE: 1:50/1:100 @ A3
DATE: December 2021.
DRWG.No: HMD/PD/0505/02
© Copyright HMD/2021

HOUSEMARTIN
DESIGNS

