


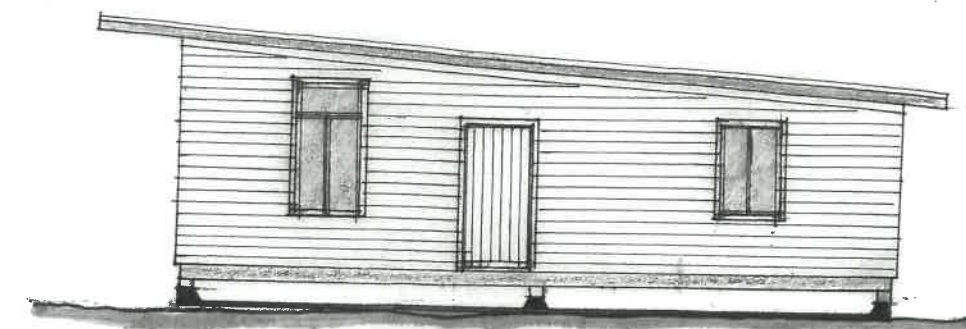
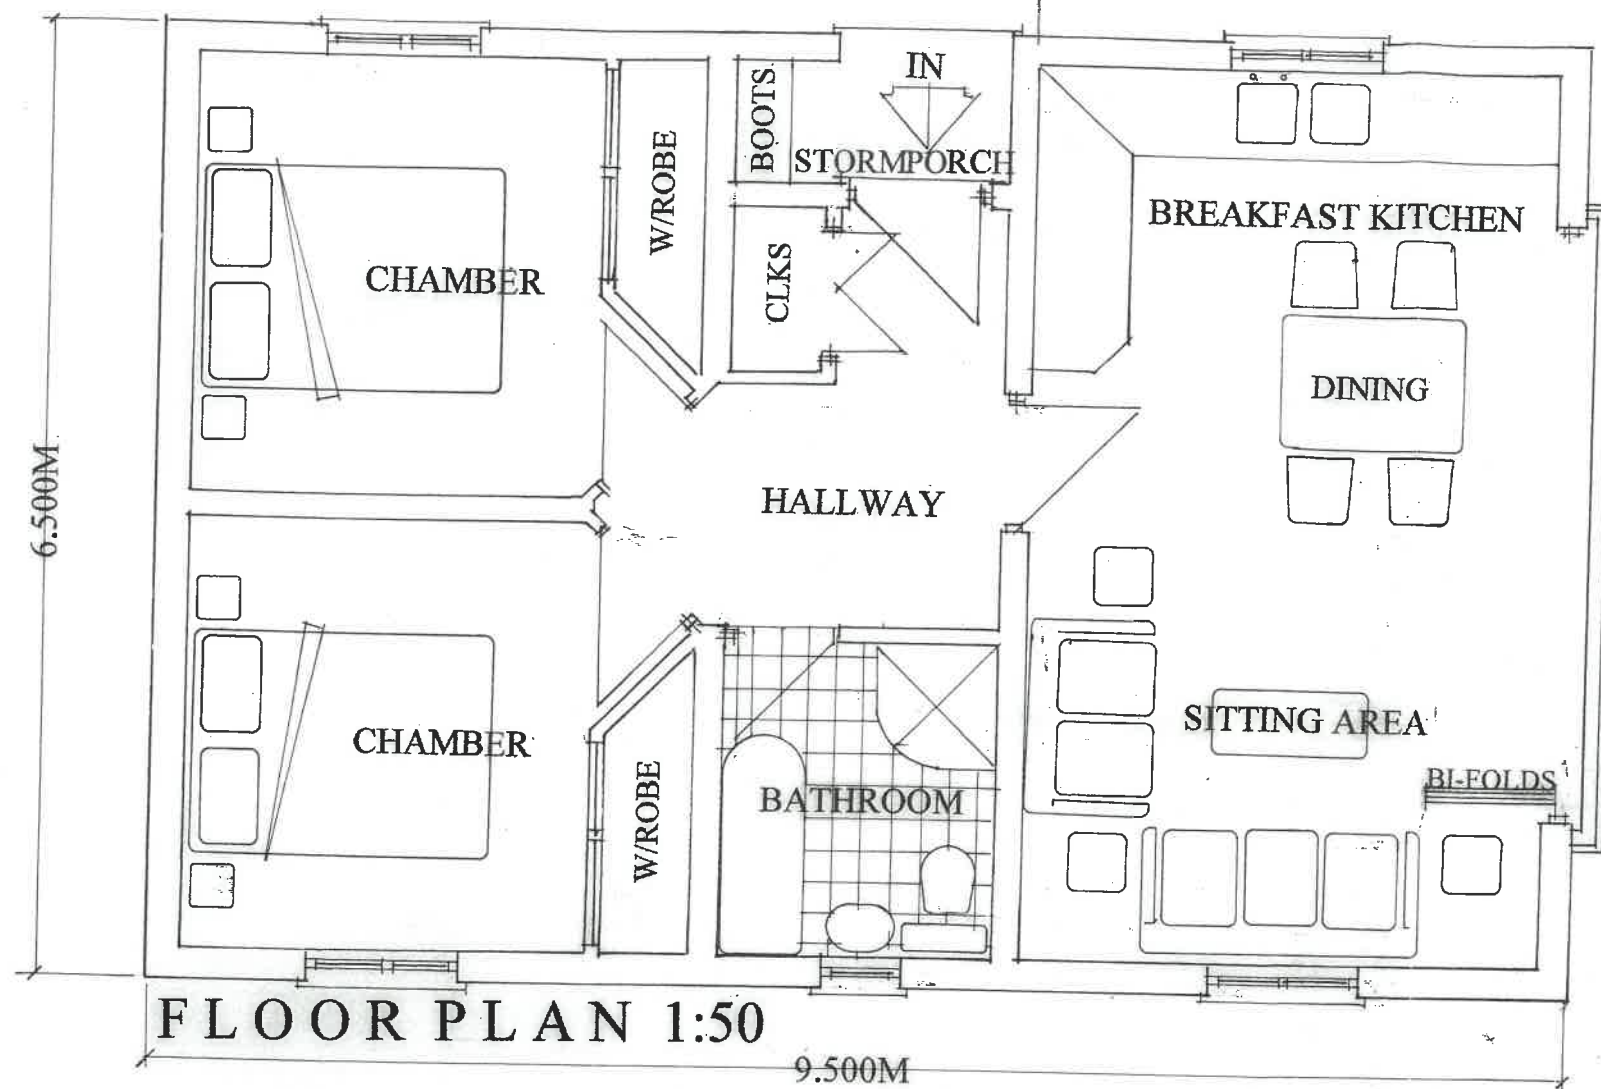


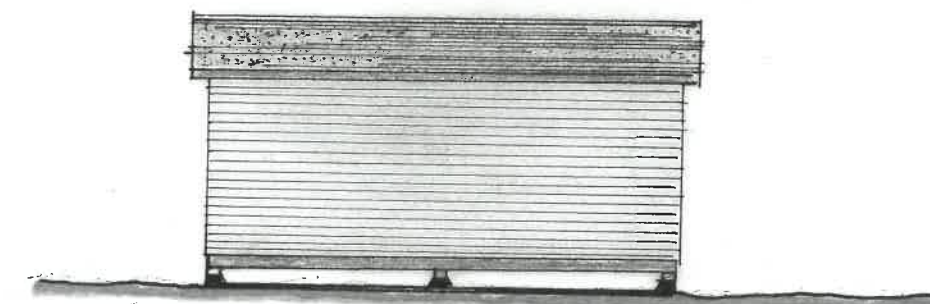

SIDE ELEVATION 1:100

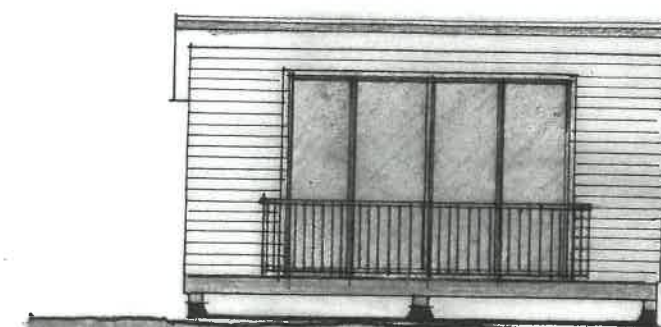

END ELEVATION 1:100

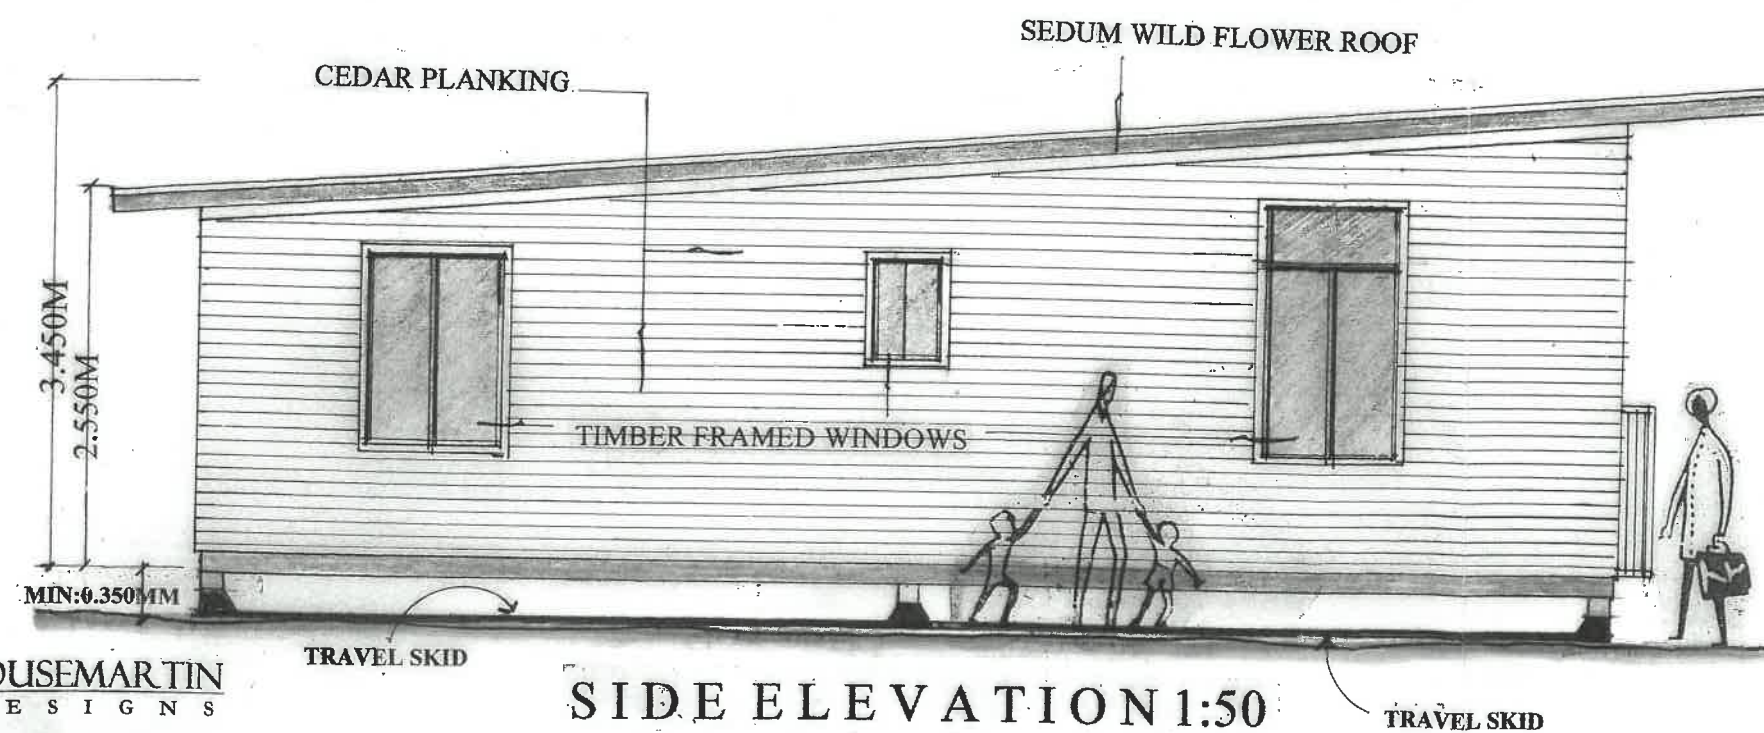

**FRONT ELEVATION 1:100
(GOLF COURSE VIEW)**

CLIENTS:
Statue Homes Ltd.

PROJECT:
The Proposed Erection of
9 Holiday Lodges at:-
Kyngs Golf & Country Club.
Station Road,
Market Bosworth.
Leicestershire.

DRAWING TITLE:
Proposed Floor Plan & Elevations.
Lodge Type A.

SCALE: 1:50/1:100 @ A3
DATE: December 2021.
DRWG.No: HMD/PD/0505/03
c Copyright HMD/2021

**HOLIDAY LODGE
(2 BEDROOMED) - TYPE A
PROPOSED
FLOOR PLAN
& ELEVATIONS**

**HOUSEMARTIN
DESIGNS**

