

All dimensions must be checked on site and only scaled from this drawing for planning purposes only

EV C

THIS DRAWING IS TO BE READ IN CONJUNCTION
WITH THE FULL SPECIFICATION



C	MAY 2023	AMENDED FOR BUILDING CONTROL
B	DEC 2022	CHANGE OF SCHEME
A	SEP 2022	CHANGE OF SCHEME
	Date	Revisions

© copyright

Client

SUNAR GOW (HATTON) LTD

Location

KAREEM'S BALTI
25-129 MAIN STREET
NEWBOLD VERDON
LEICESTER
LE9 9NP

Proposal

RETENTION OF COMMERCIAL UNIT
CONVERSION OF RESTAURANT
INTO NURSERY REMOVAL OF FLUE
2 NEW APARTMENTS ON
FIRST FLOOR INCLUDING NEW
ROOF LIGHTS, WINDOWS AND DOOR

Drawing Title

EXISTING FLOOR PLANS


Scale 1:50

Date
OCT 2020

Drawn by MRP



Drg No. J3116-03

Revision C

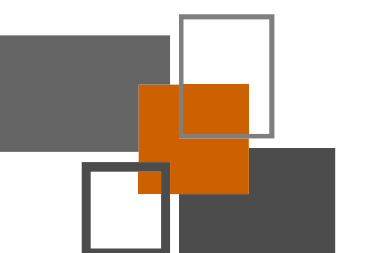

MAKING PLANS
architecture

Ivy Lodge, Twyford Road, Willington, Derby. DE65 6DE
T/F 01283 703160 E info@makingplans-architecture.co.uk
W www.makingplans-architecture.co.uk

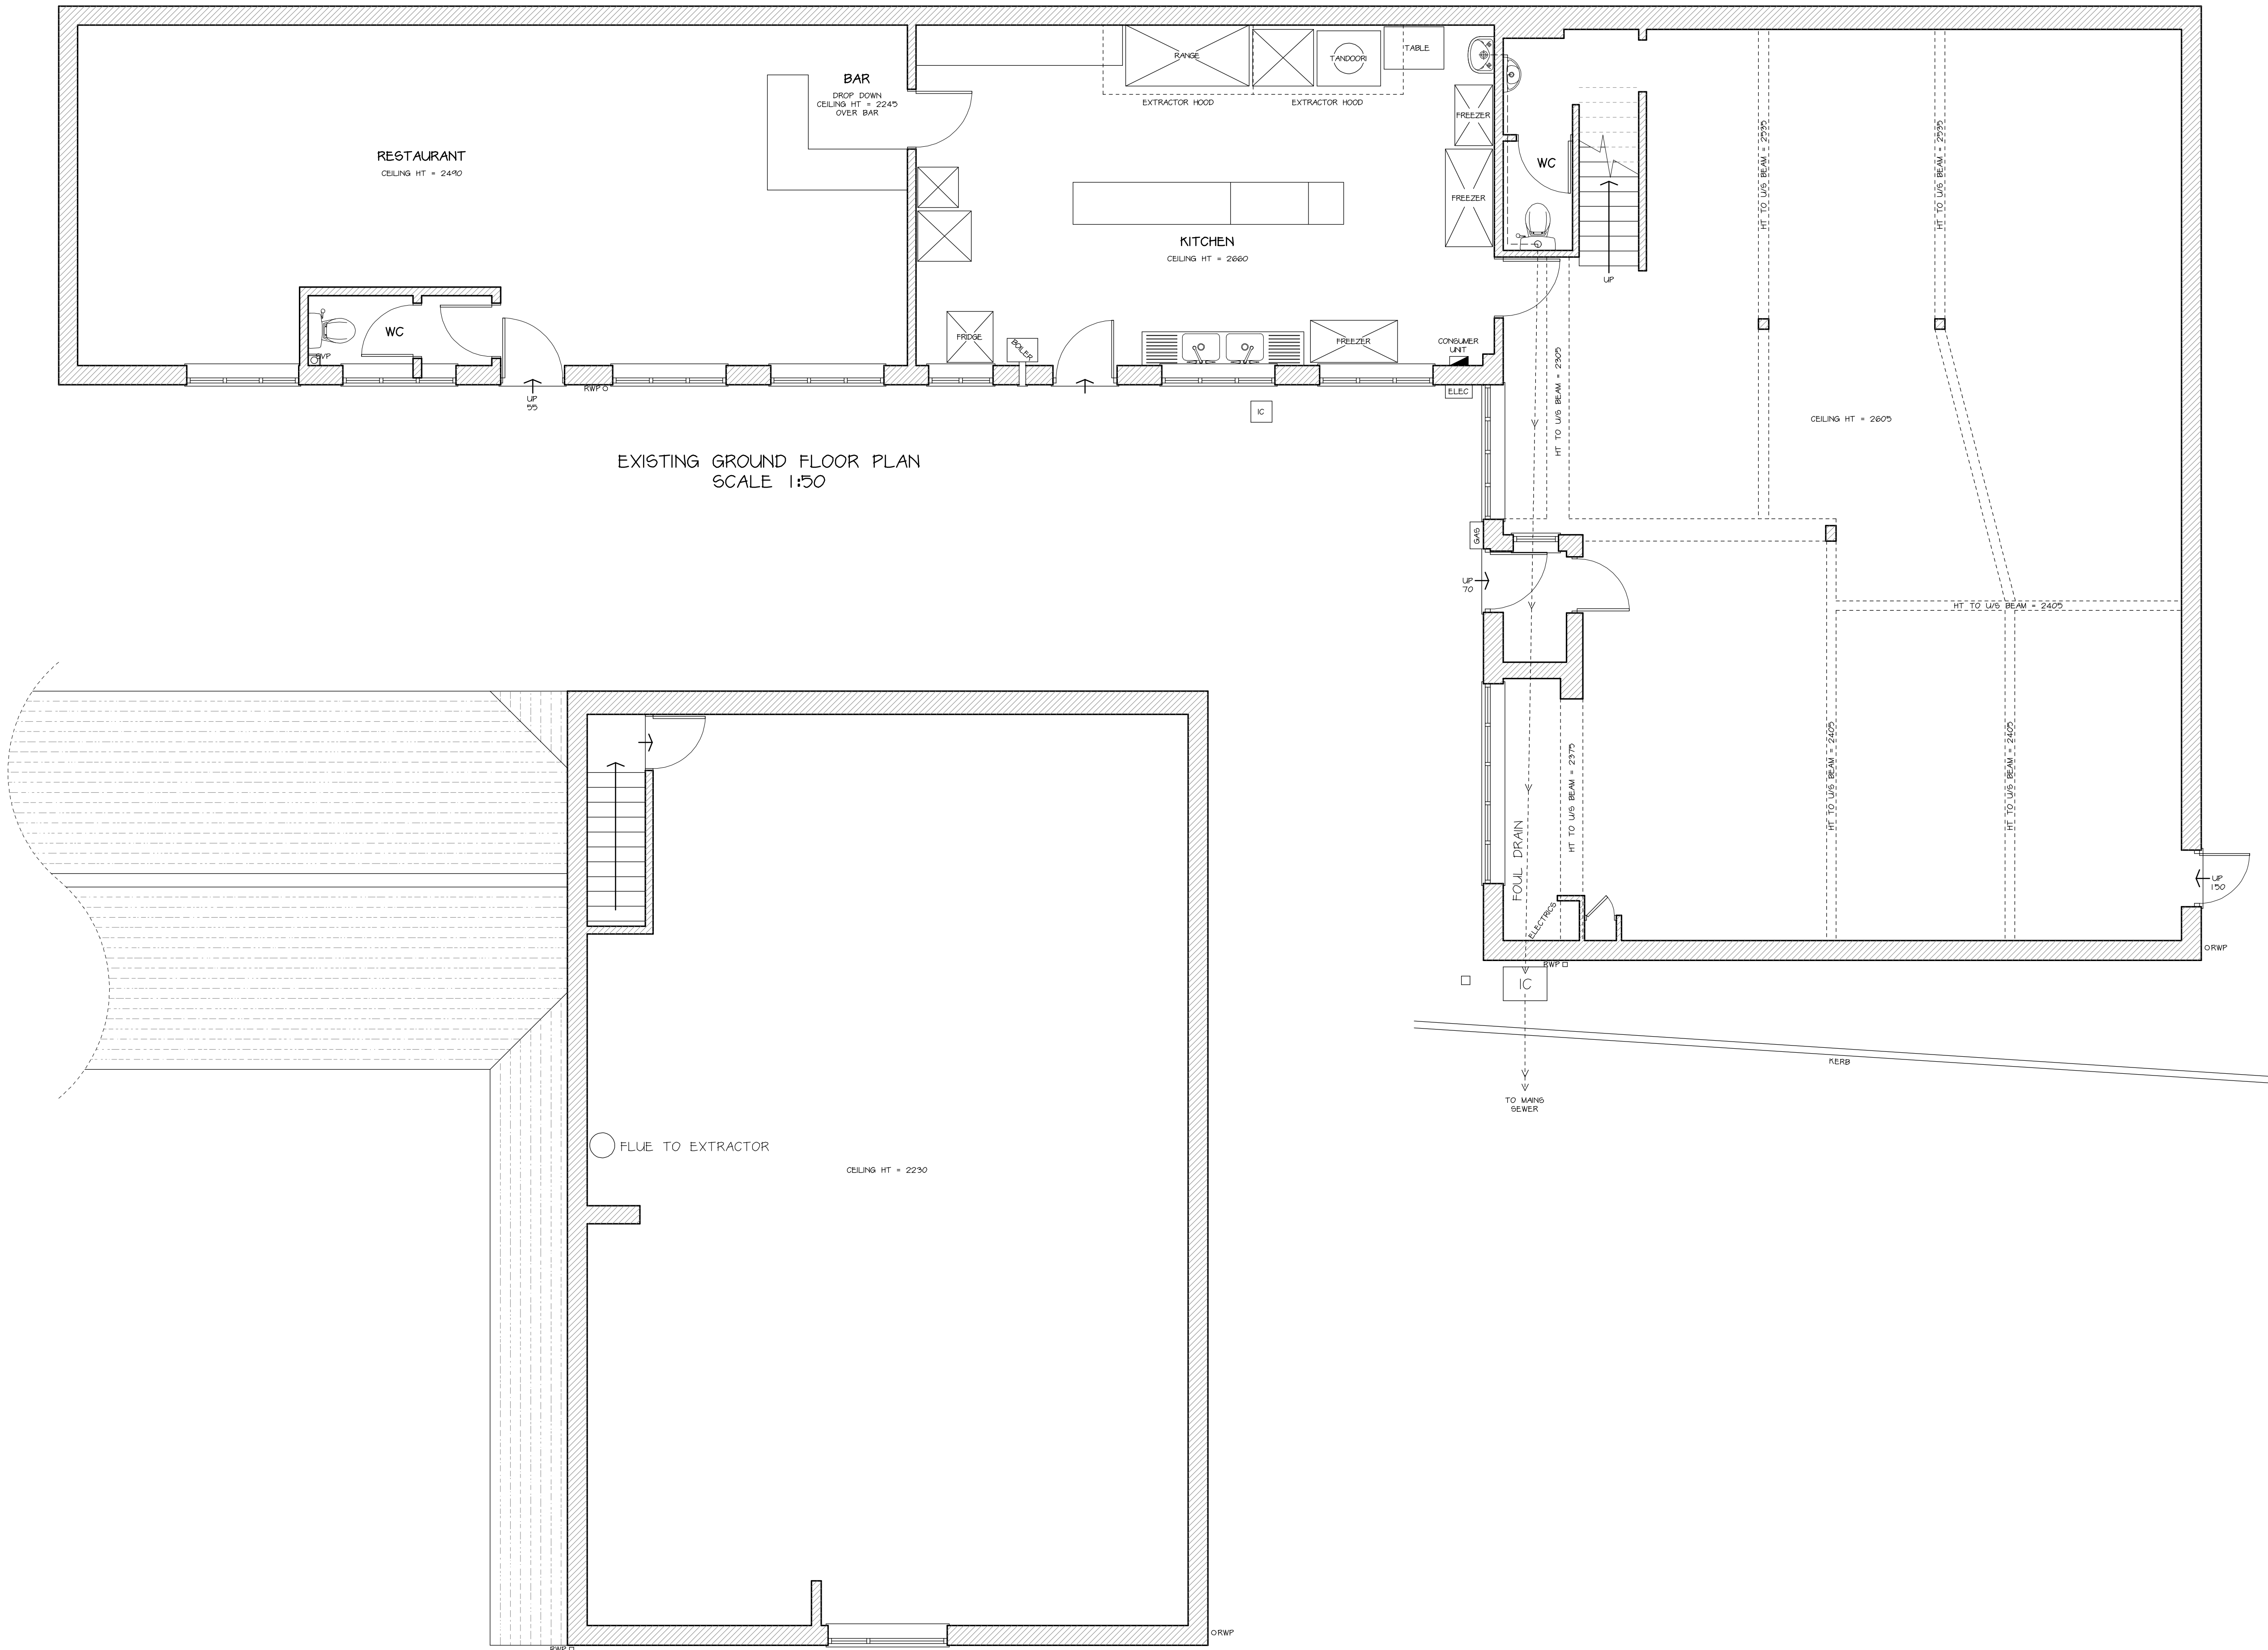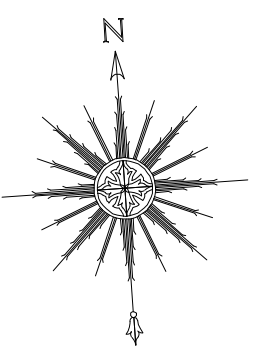

EXISTING GROUND FLOOR PLAN
SCALE 1:50

EXISTING FIRST FLOOR PLAN
SCALE 1:50