



Drawings are for L.A. approval only and do not constitute construction drawings.
All dimensions to be checked on site before works commence. Agent to be advised of any discrepancies.




Front Elevation

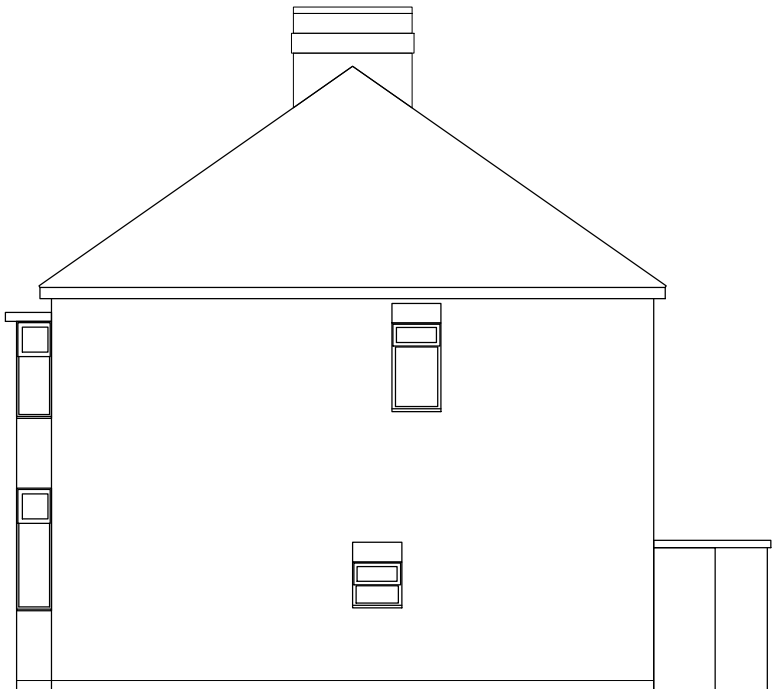



Side Elevation

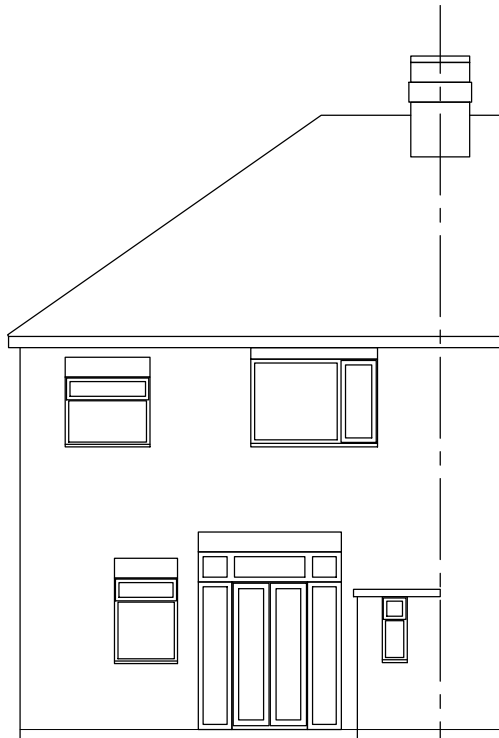

Rear Elevation

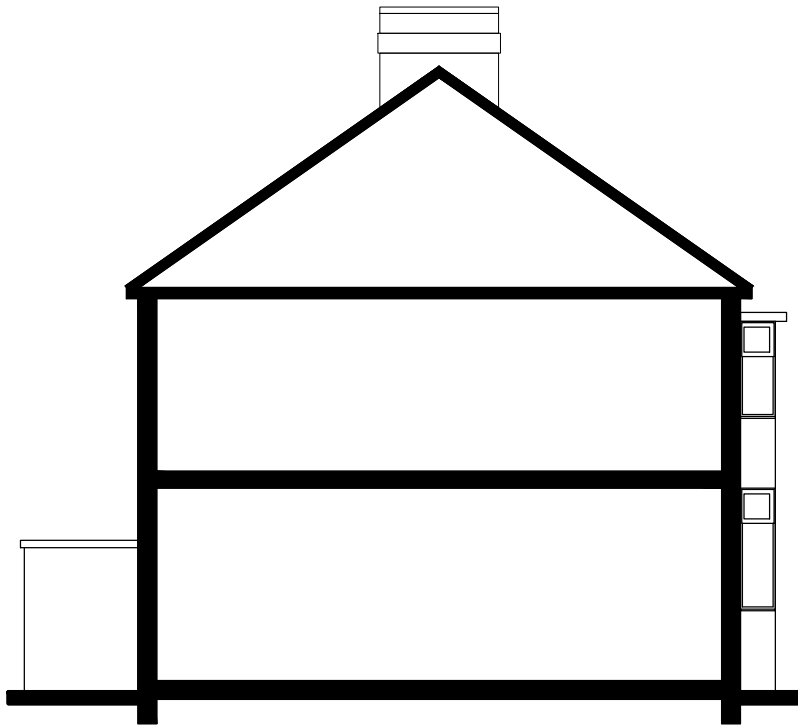

Side Elevation

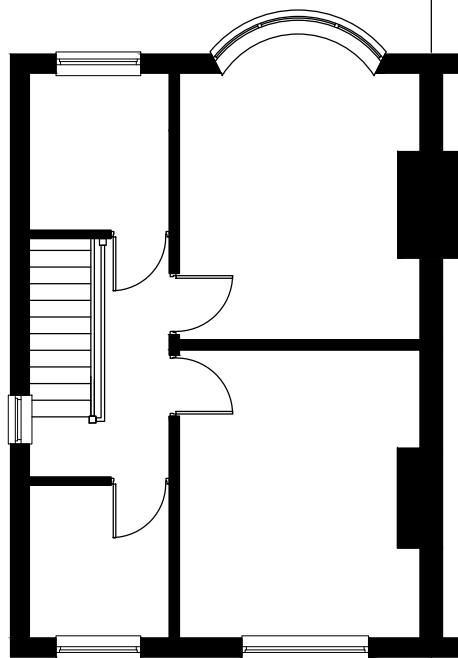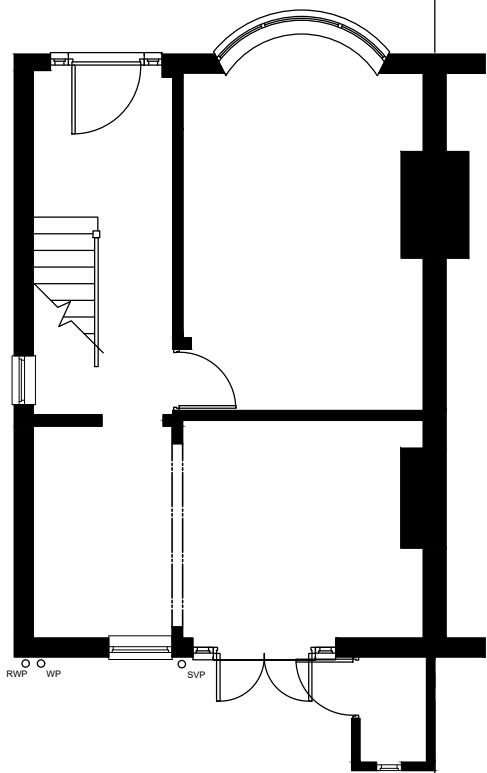

0 500 1000 2000

SCALE: 1:100 @ A3

FOOTPRINT
ARCHITECTURAL DESIGN

Revision Notes:
Rev.A - 05.05.2023 - Side Elevation added.
Rev.B - 19.05.2023 - Scale bar added.

Client:
Mr and Mrs Adcock

Project:
18 Netherley Road, Hinckley. LE10 0RF.

Drawing Title:
Existing Plans and Elevations

Drawing Number:
Adcock-001

Revision:
B

Scale:
1:100@A3

Date:
March 2023

Drawn By:
lgb

Checked By:
lgb