



Drawings are for L.A. approval only and do not constitute construction drawings.
All dimensions to be checked on site before works commence. Agent to be advised of any discrepancies.

Drawings to be read in accordance with Structural Design Report.

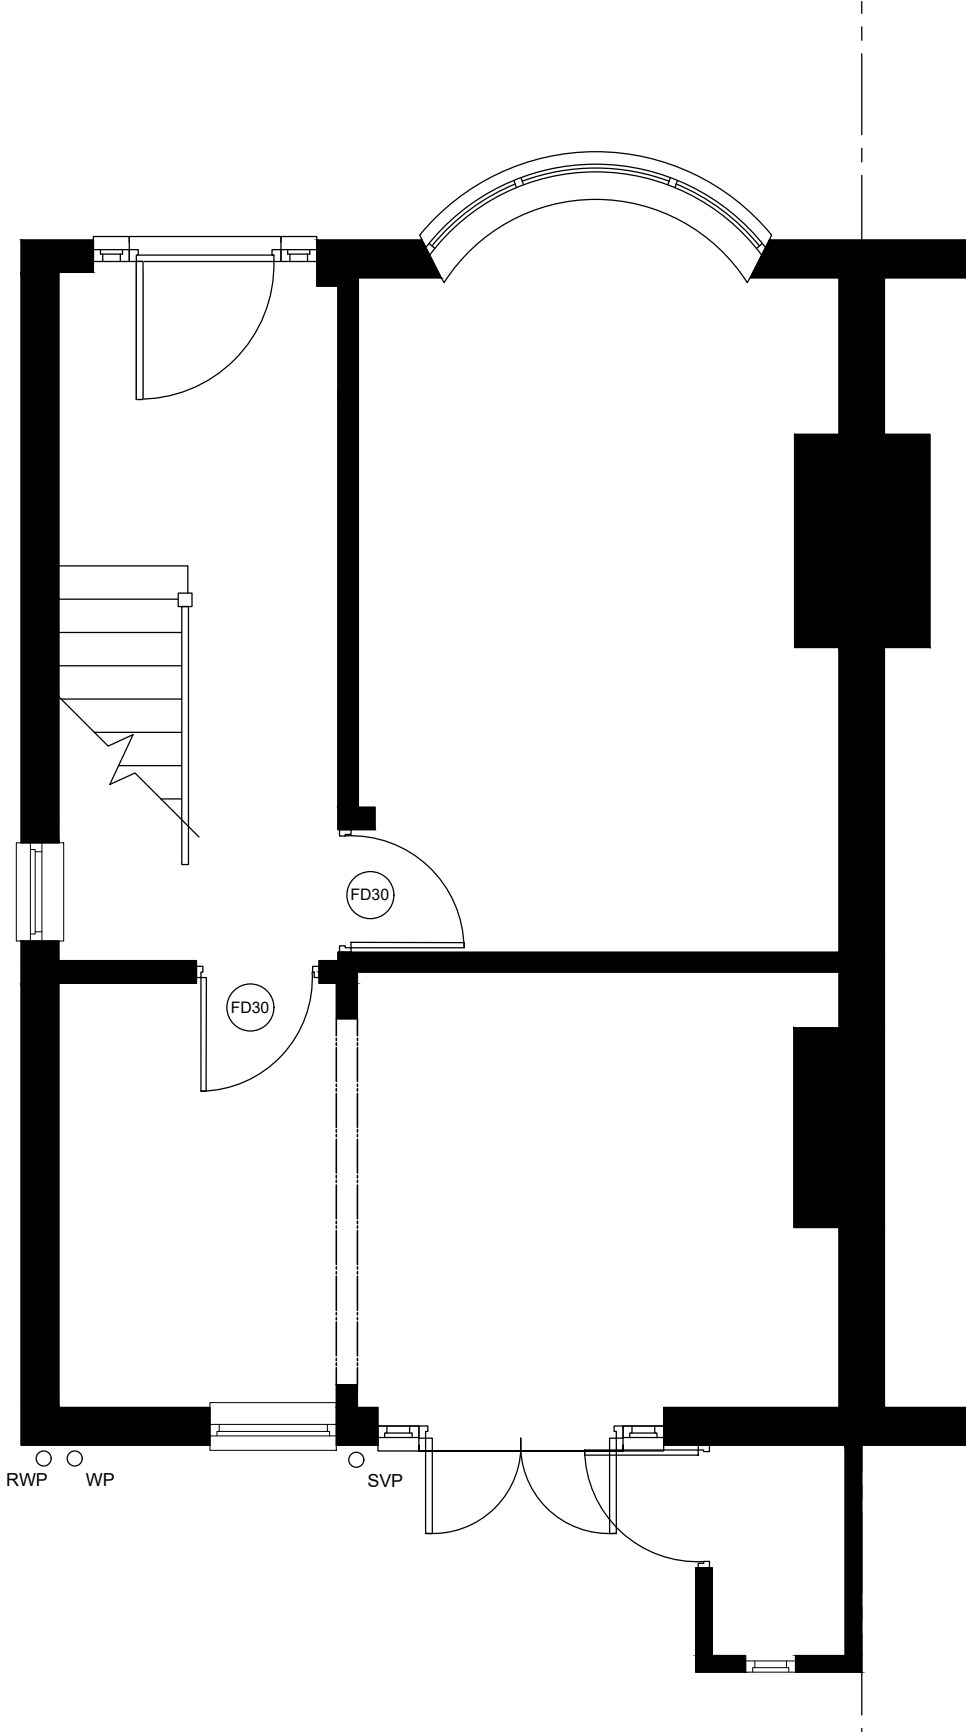

LEGEND.

- EXISTING WALL
- NEW EXTERNAL WALL
- NON-LOADBEARING STUD PARTITION
- DENOTES WALL/ DOOR TO BE DEMOLISHED.

 

SCALE: 1:50 @ A3



Revision Notes: Rev.A - 19.05.2023 - Scale bar added.	
Client: Mr and Mrs Adcock	
Project: 18 Netherley Road, Hinckley. LE10 0RF.	
Drawing Title: Proposed Ground Floor Plan	
Drawing Number: Adcock-010	Revision: A
Scale: 1:50@A3	Date: March 2022
Drawn By: lgb	Checked By: lgb

Proposed Ground Floor Plan