



Drawings are for L.A. approval only and do not constitute construction drawings.
All dimensions to be checked on site before works commence. Agent to be advised of any discrepancies.

Drawings to be read in accordance with Structural Design Report.

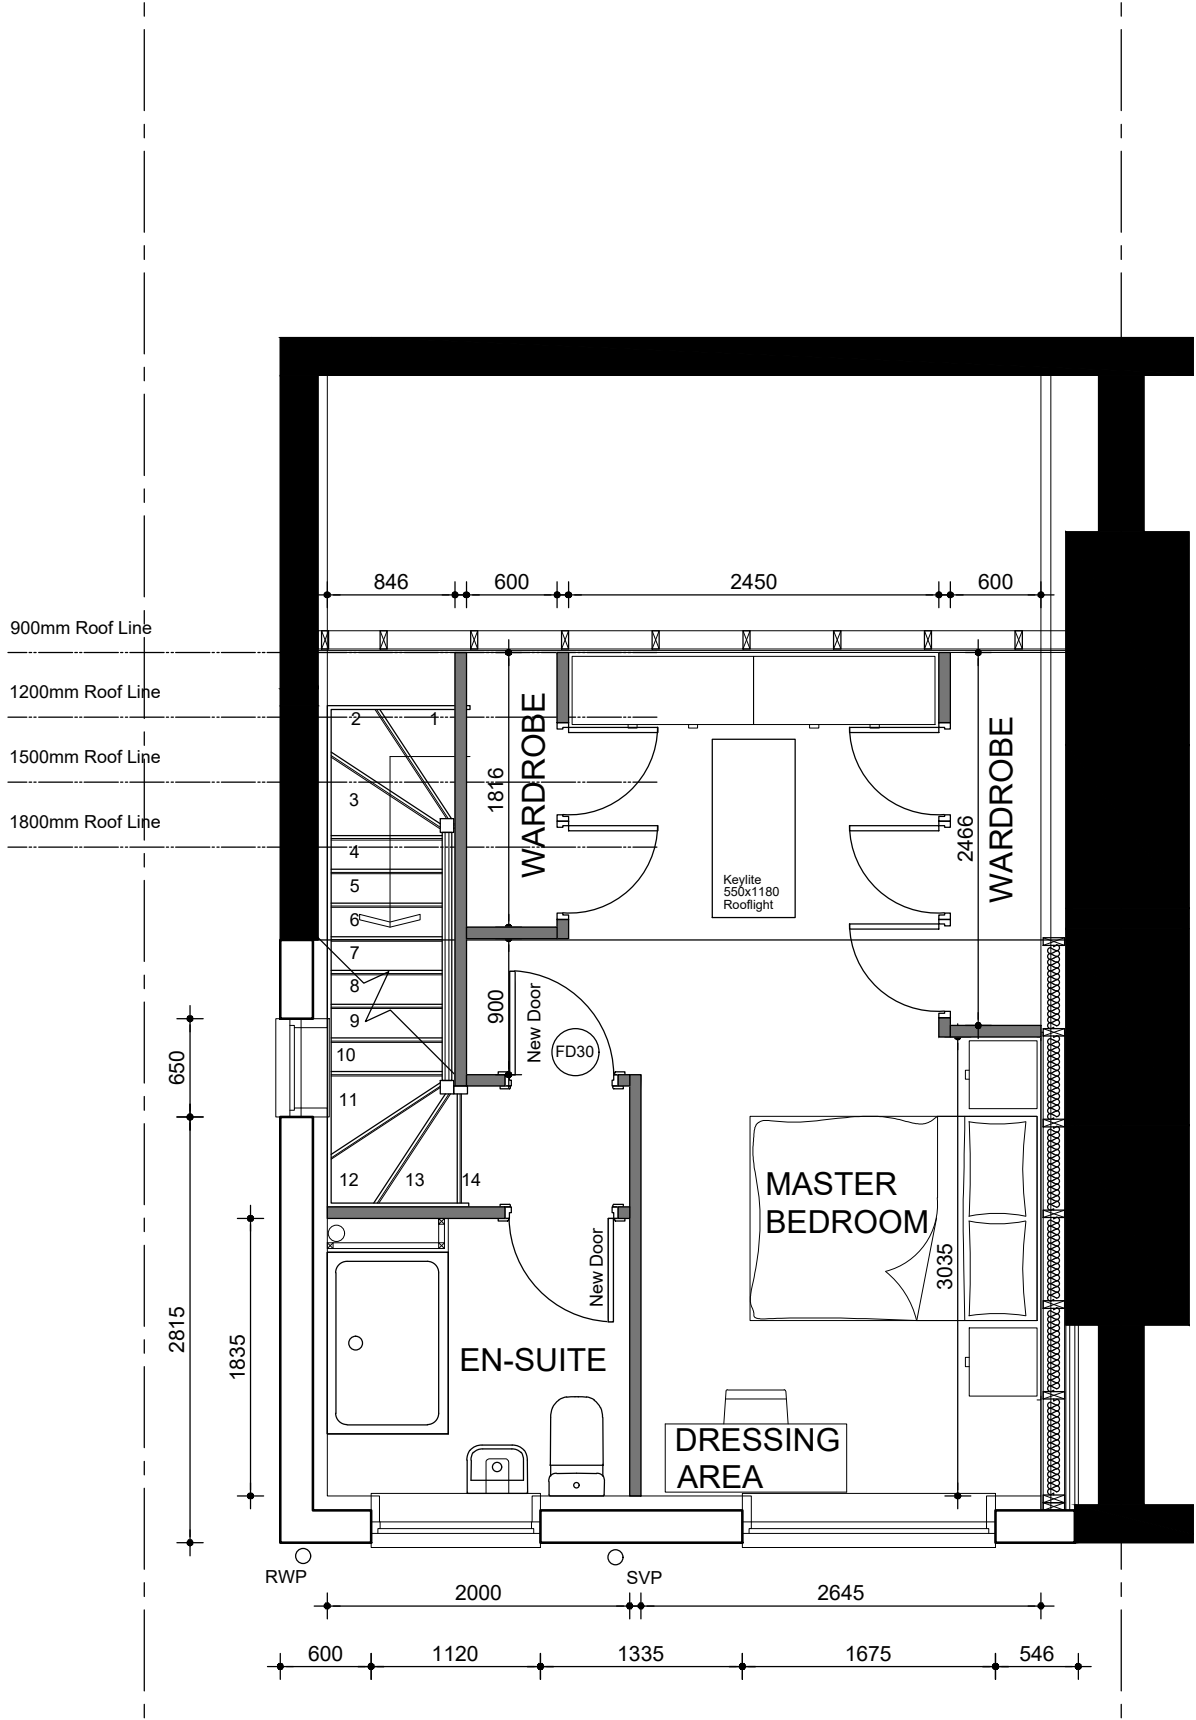

LEGEND.

- EXISTING WALL
- NEW EXTERNAL WALL
- NON-LOADBEARING STUD PARTITION
- DENOTES WALL/ DOOR TO BE DEMOLISHED.

 

Revision Notes: Rev.A - 24.03.2023 - Internal amendments as discussed with client. Rev.B - 26.03.2023 - Internal amendments as discussed with client. Rev.C - 19.05.2023 - Scale bar added.	
Client: Mr and Mrs Adcock	
Project: 18 Netherley Road, Hinckley. LE10 0RF.	
Drawing Title: Proposed Second Floor Plan	
Drawing Number: Adcock-012	Revision: C
Scale: 1:50@A3	Date: March 2023
Drawn By: lgb	Checked By: lgb

Proposed Second Floor Plan