


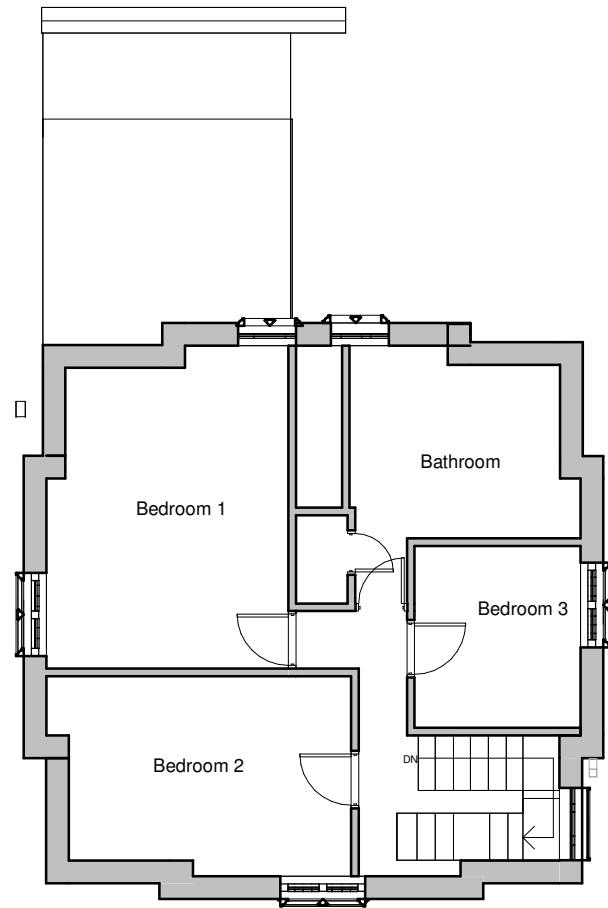


First Floor Plan




Side Elevation




Rear Elevation

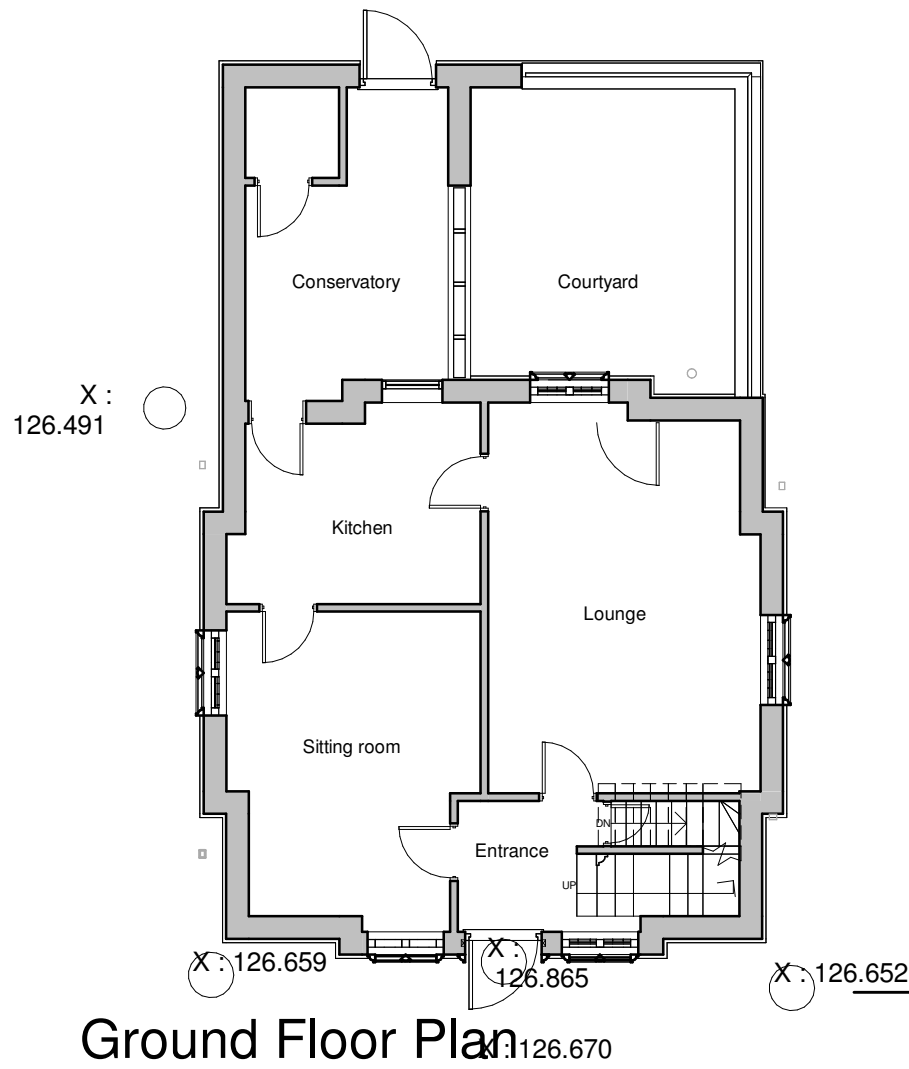


Ground Floor Plan

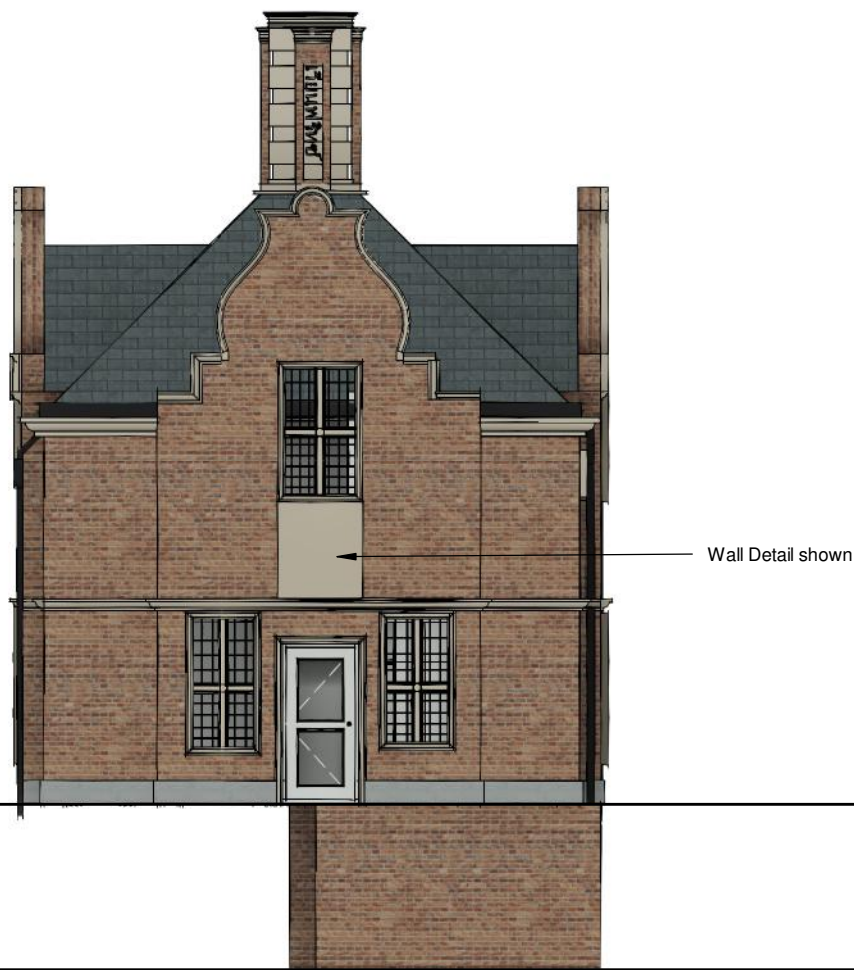

Front Elevation

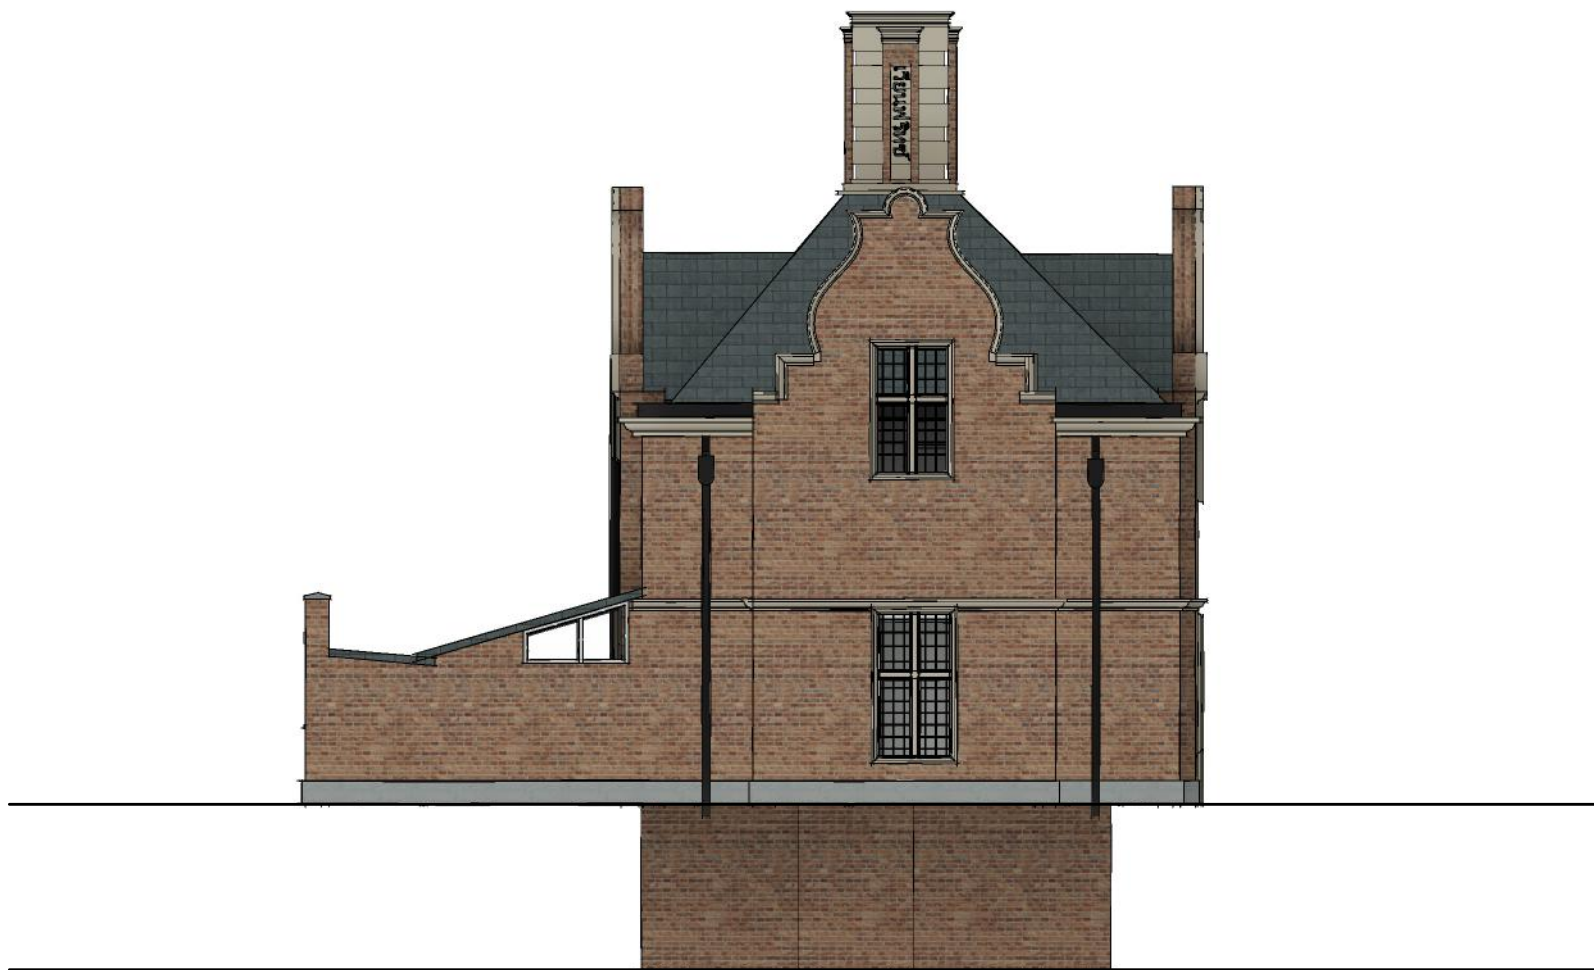

Side Elevation

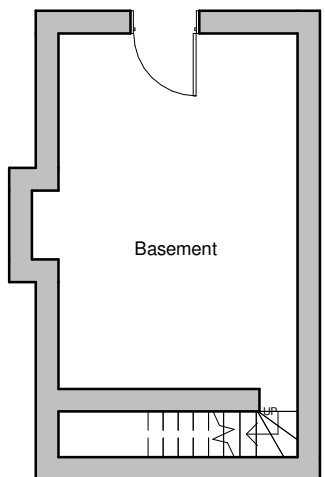

Lower Ground Floor Plan



Client Mr and Mrs Brown			hayward ARCHITECTS LTD 19 Station Road Hinckley Leicestershire LE10 1AW Tel: 01455 635 665 Fax: 01455 618 971 www.hayward-architects.co.uk	
Project Title Extention and Alteration 163 The Park Market Bosworth				
Drawing Title As Existing				
Scale 1:100	Date 07/2021	Sheet A2	Job No. 21/52	Drawing No. 01A
Author WNF	Checked by			
THE COPYRIGHT OF THIS DRAWING IS VESTED IN HAYWARD ARCHITECTS LTD. REPRODUCTION IN ANY FORM, EITHER IN WHOLE OR IN PART IS FORBIDDEN WITHOUT THE PRIOR WRITTEN PERMISSION OF THE COPYRIGHT HOLDER. DO NOT SCALE FROM DRAWING AND ONLY FIGURED DIMENSIONS ARE TO BE USED			Status Current Stage	

Tel: 01455 635 665
Fax: 01455 618 971
www.hayward-architects.co.uk