



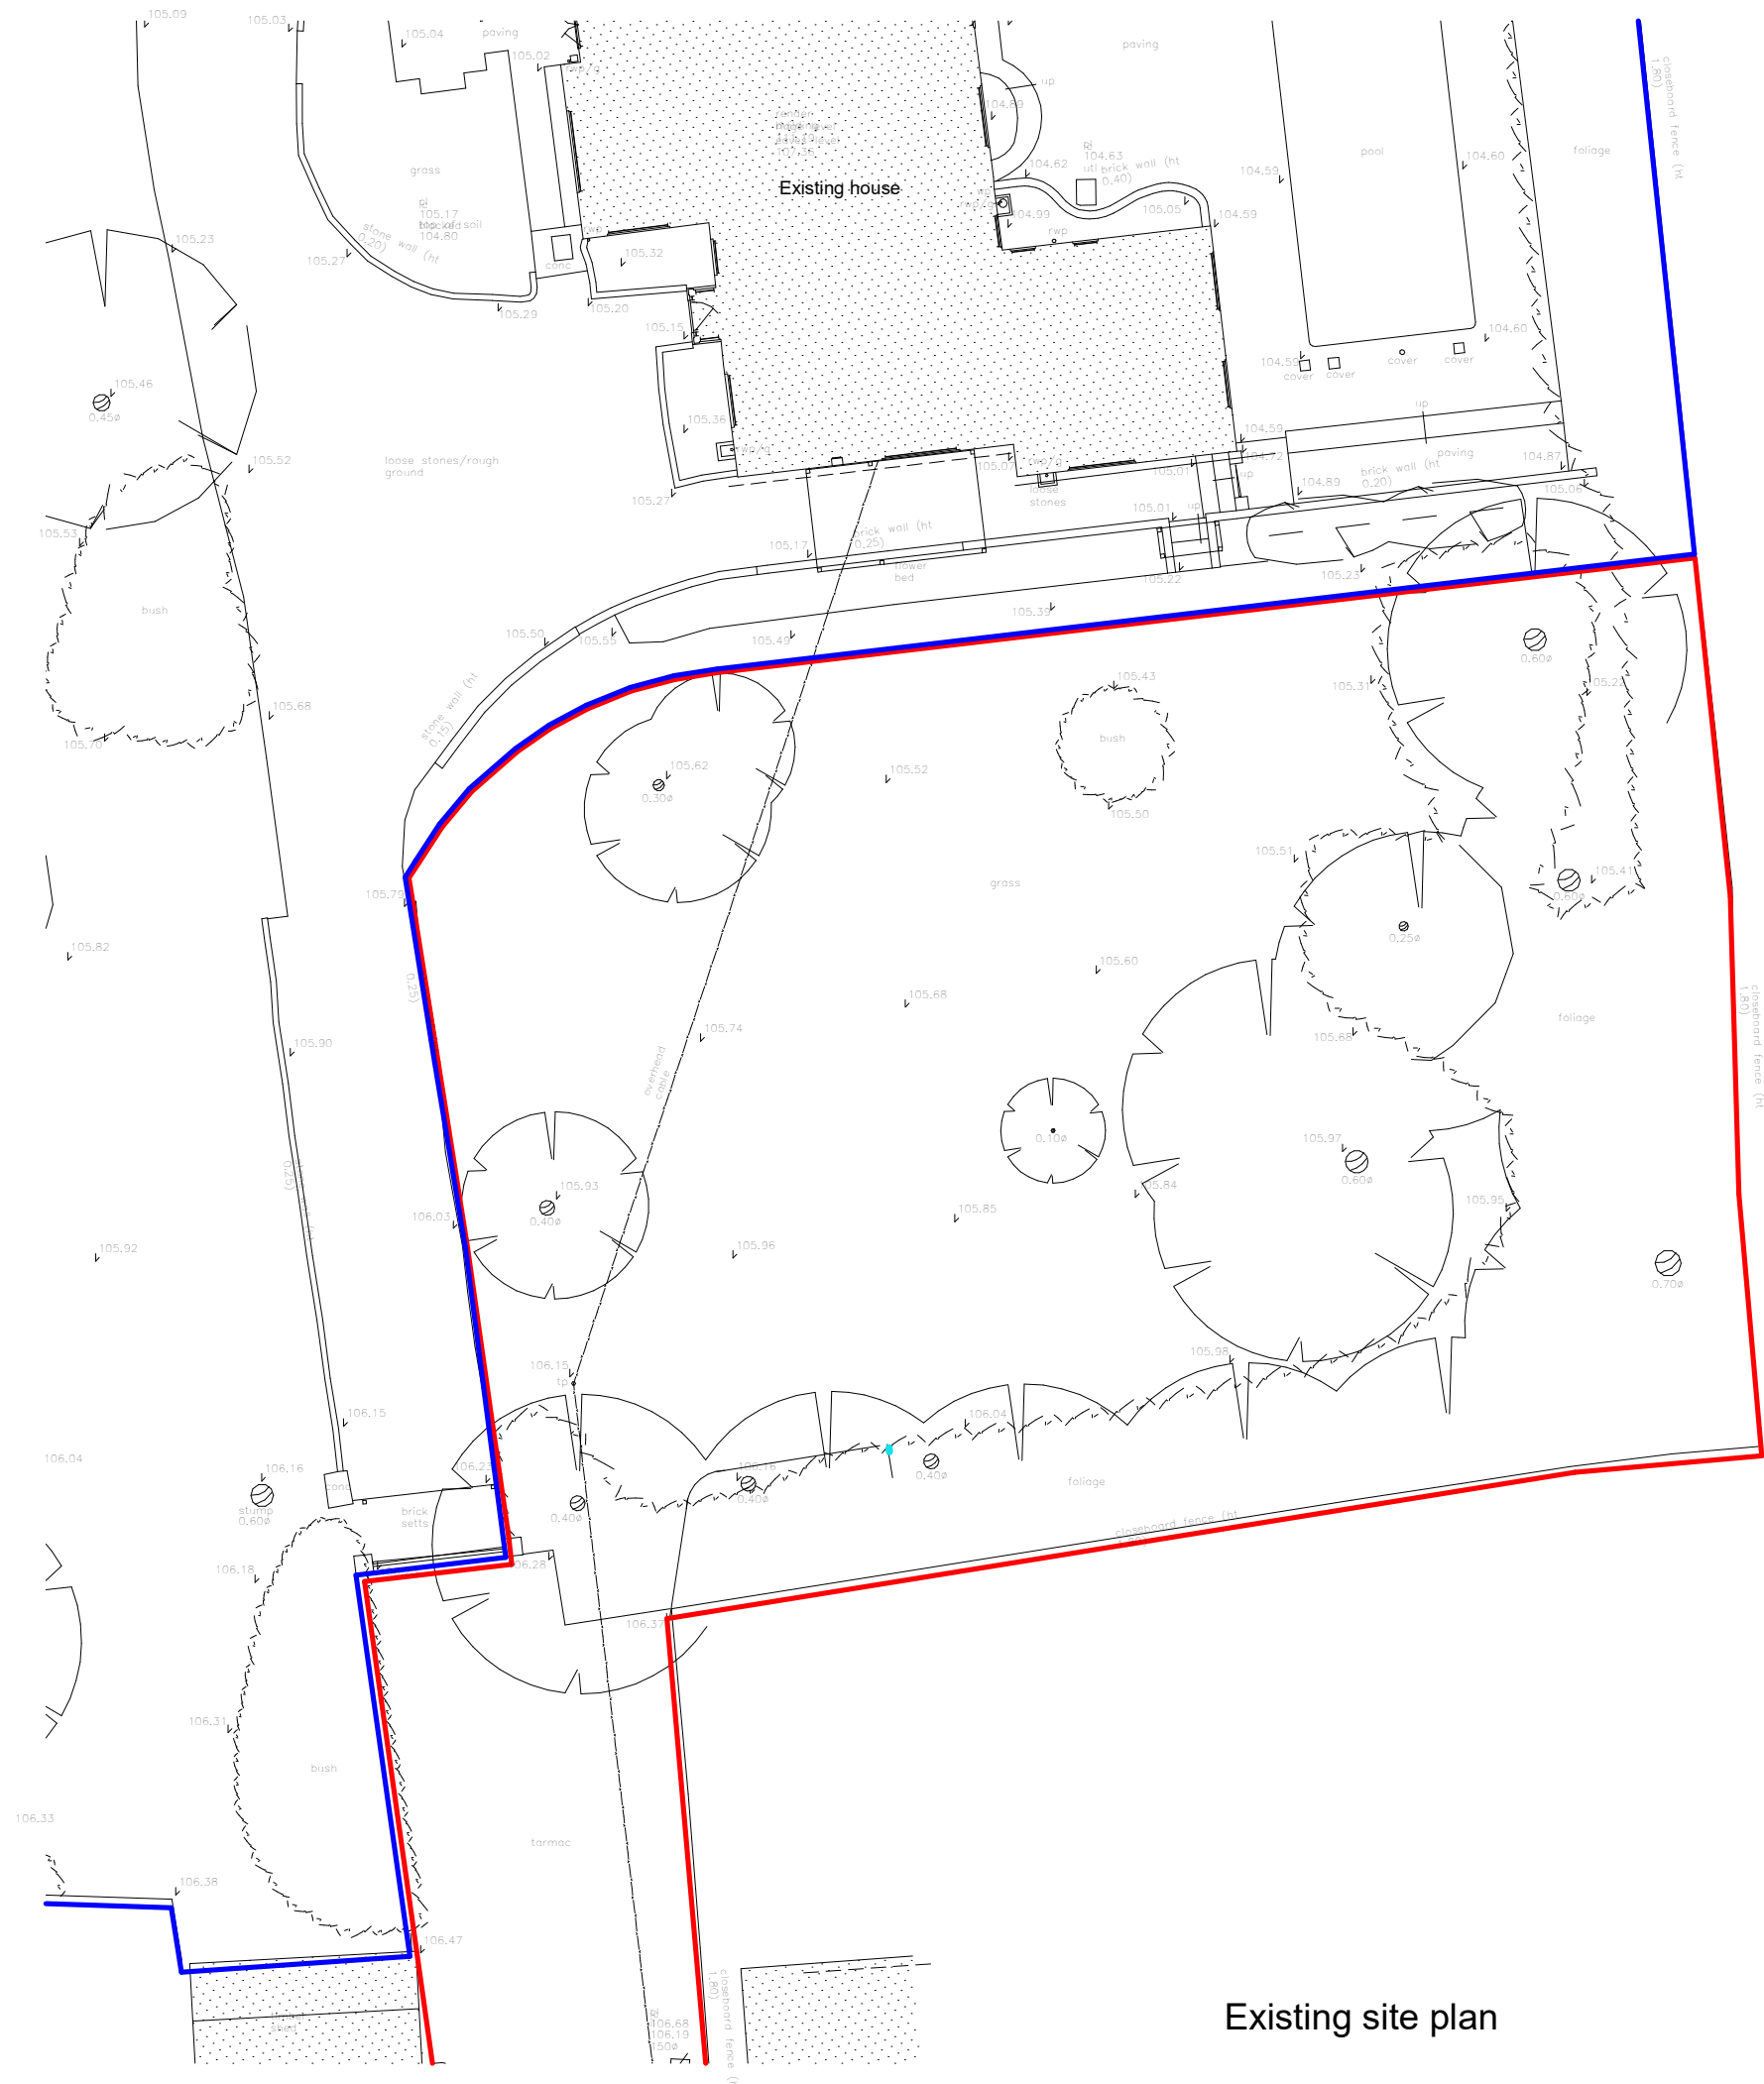

Existing site plan

 

Client Mr and Mrs Rumble			hayward ARCHITECTS LTD 19 Station Road Hinckley Leicestershire LE10 1AW Tel: 01455 635 665 Fax: 01455 618 971 www.hayward-architects.co.uk	
Project Title Proposed new house Station RD Stoke Golding				
Drawing Title Existing site plan			Sheet A1	Job No. 22-62
Scale 1:100	Date 18.04.23	Drawing No. 03		
Author RD	Checked by LW			
The copyright of this drawing is vested in HAYWARD ARCHITECTS LTD. REPRODUCTION IN ANY FORM WITHOUT THE WRITTEN OR PRINTED PERMISSION OF THE FIRM IS PROHIBITED. IT IS FORWARDED BY POST. THE FIRM'S PERMISSION OF THE COPYRIGHT AGENT. IN ORDER TO SAVE PRODUCTION AND DELIVERY CHARGES AND TO BE USED				
Status COMMENT				