


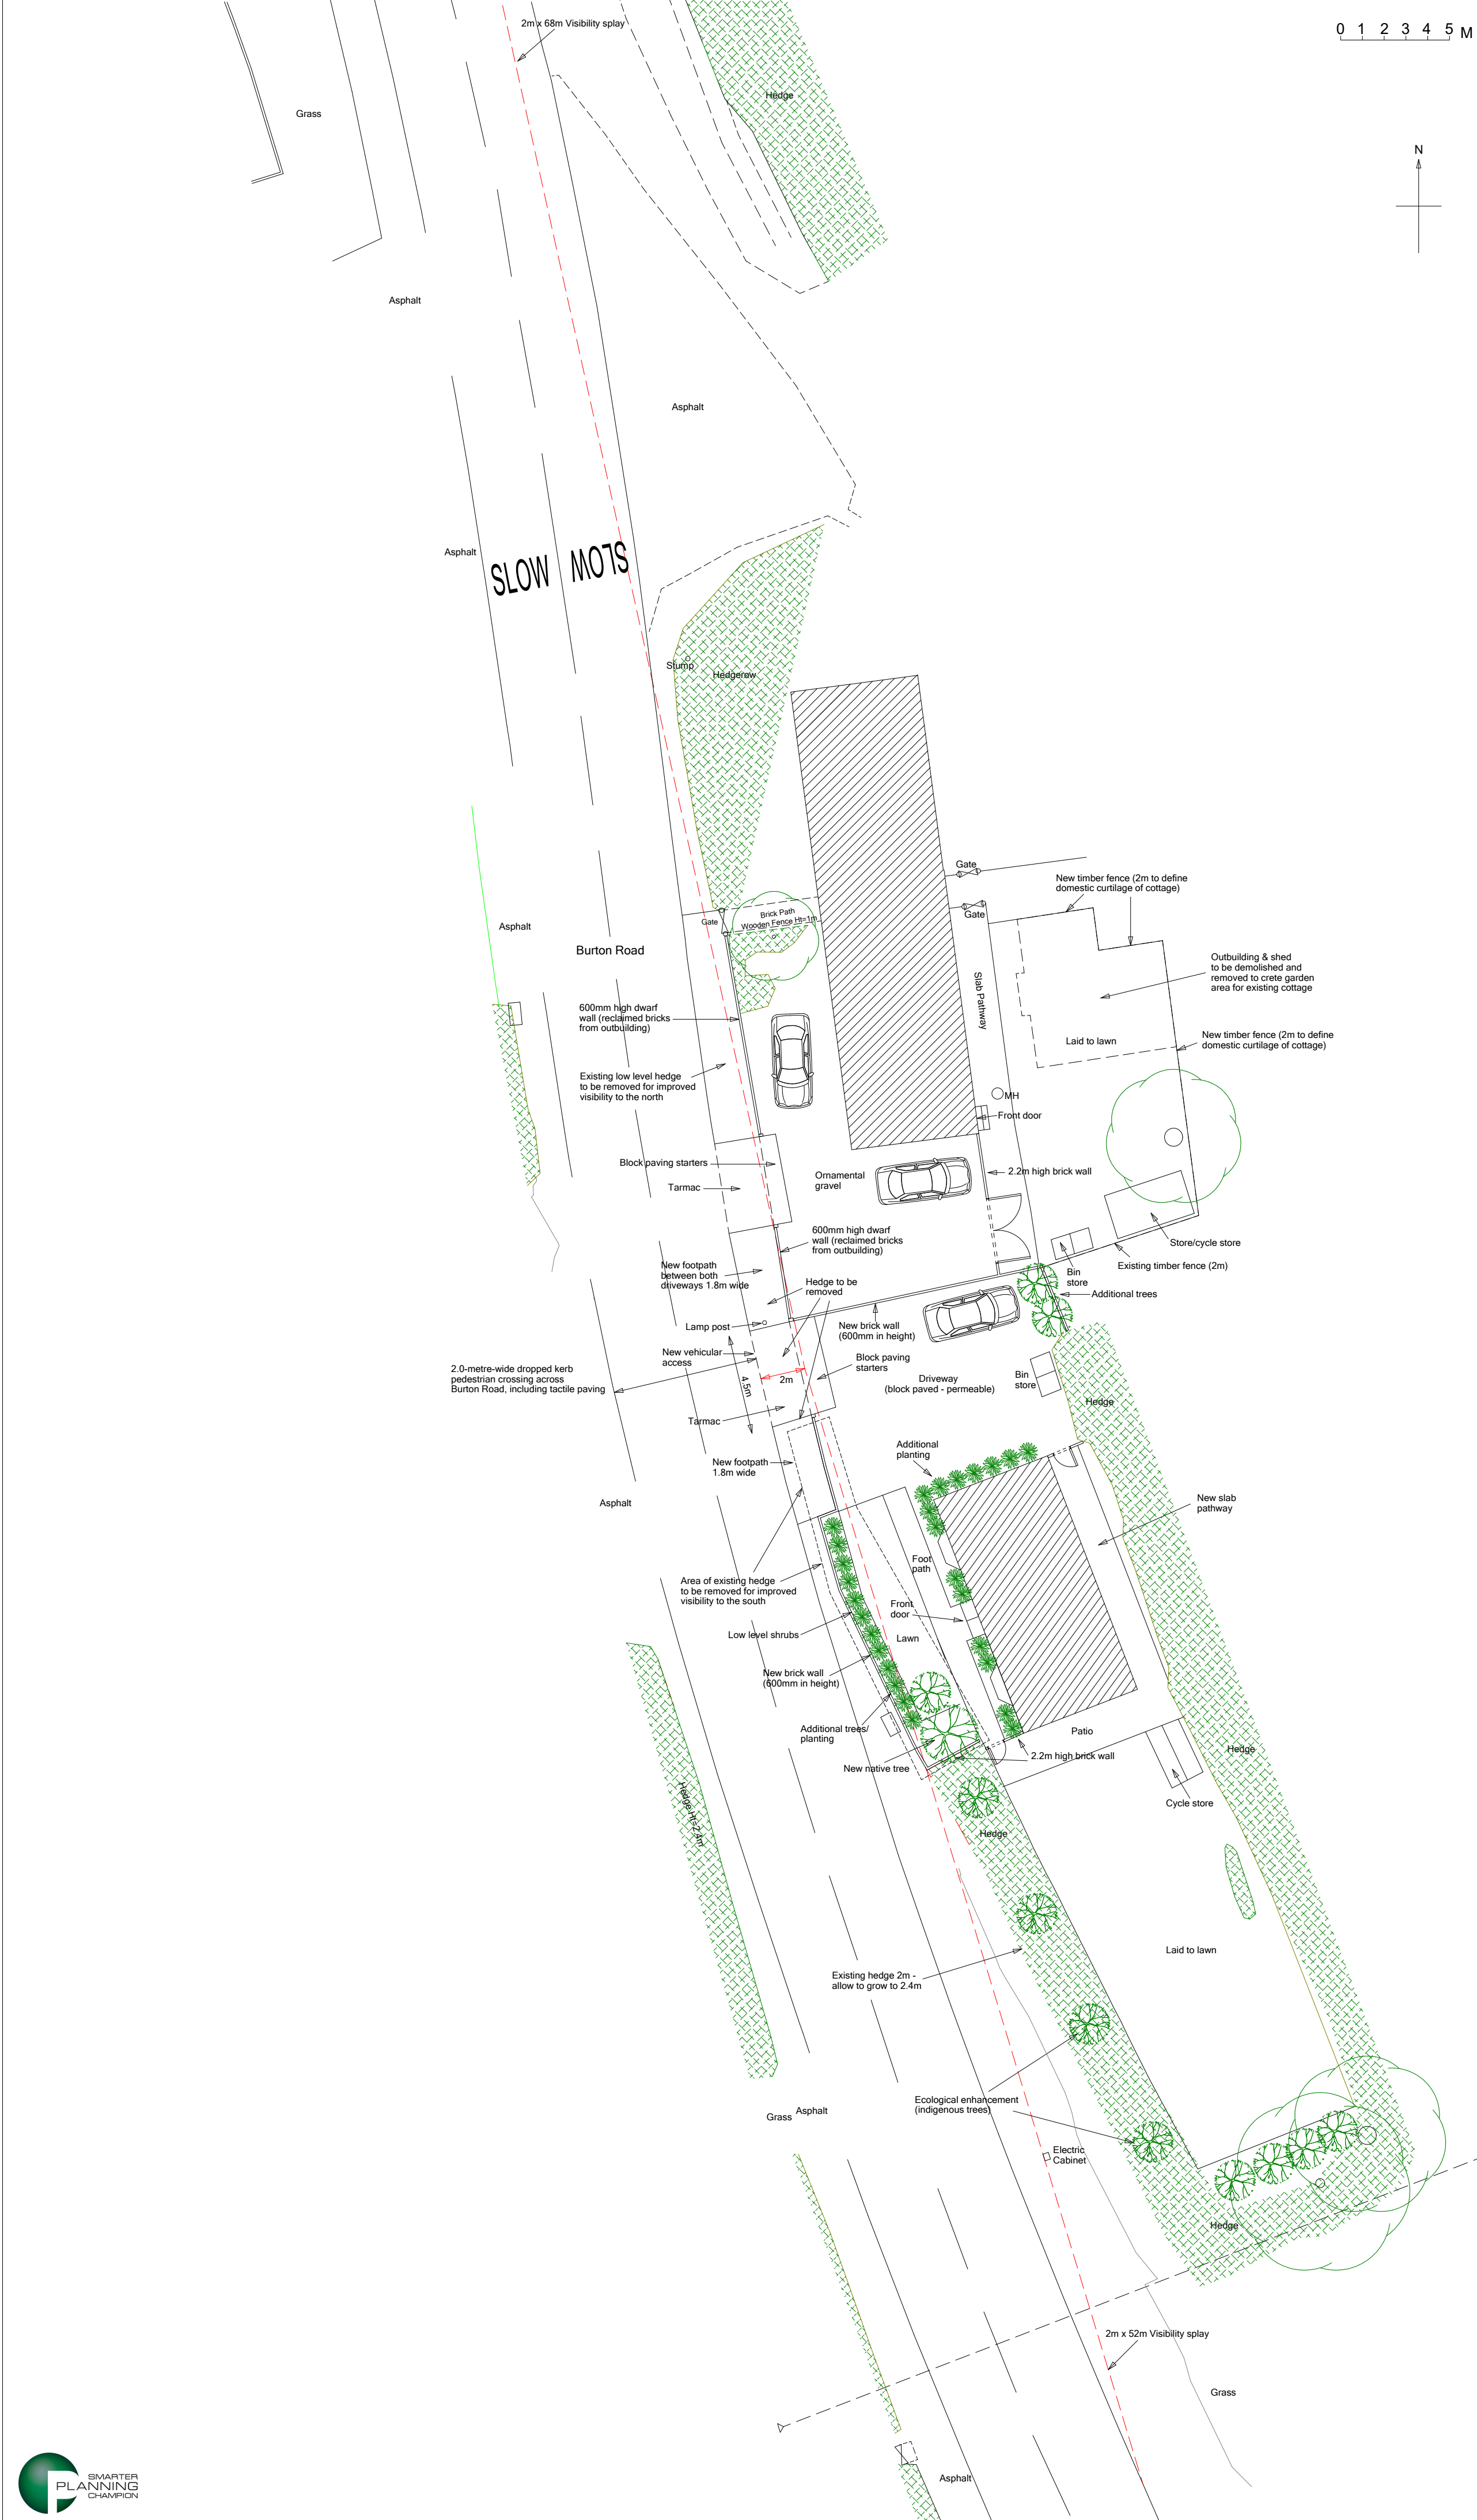

Client
Mr L Elphick

Project
**Land at Lagos Cottage
18 Burton Road
Wellesborough
Twycross
Leicestershire
CV9 3PR**

Drawing Title
Proposed Site Plan

Drawing No.
25/3278/01 Rev J

Date
May 2026

Scale
1:200 @ A2

Drawn by
MM

Checked by
RGN

27b High Street
Highworth
Swindon
SN6 7AG

01793 762368
07798 864291